
UPSTAGE

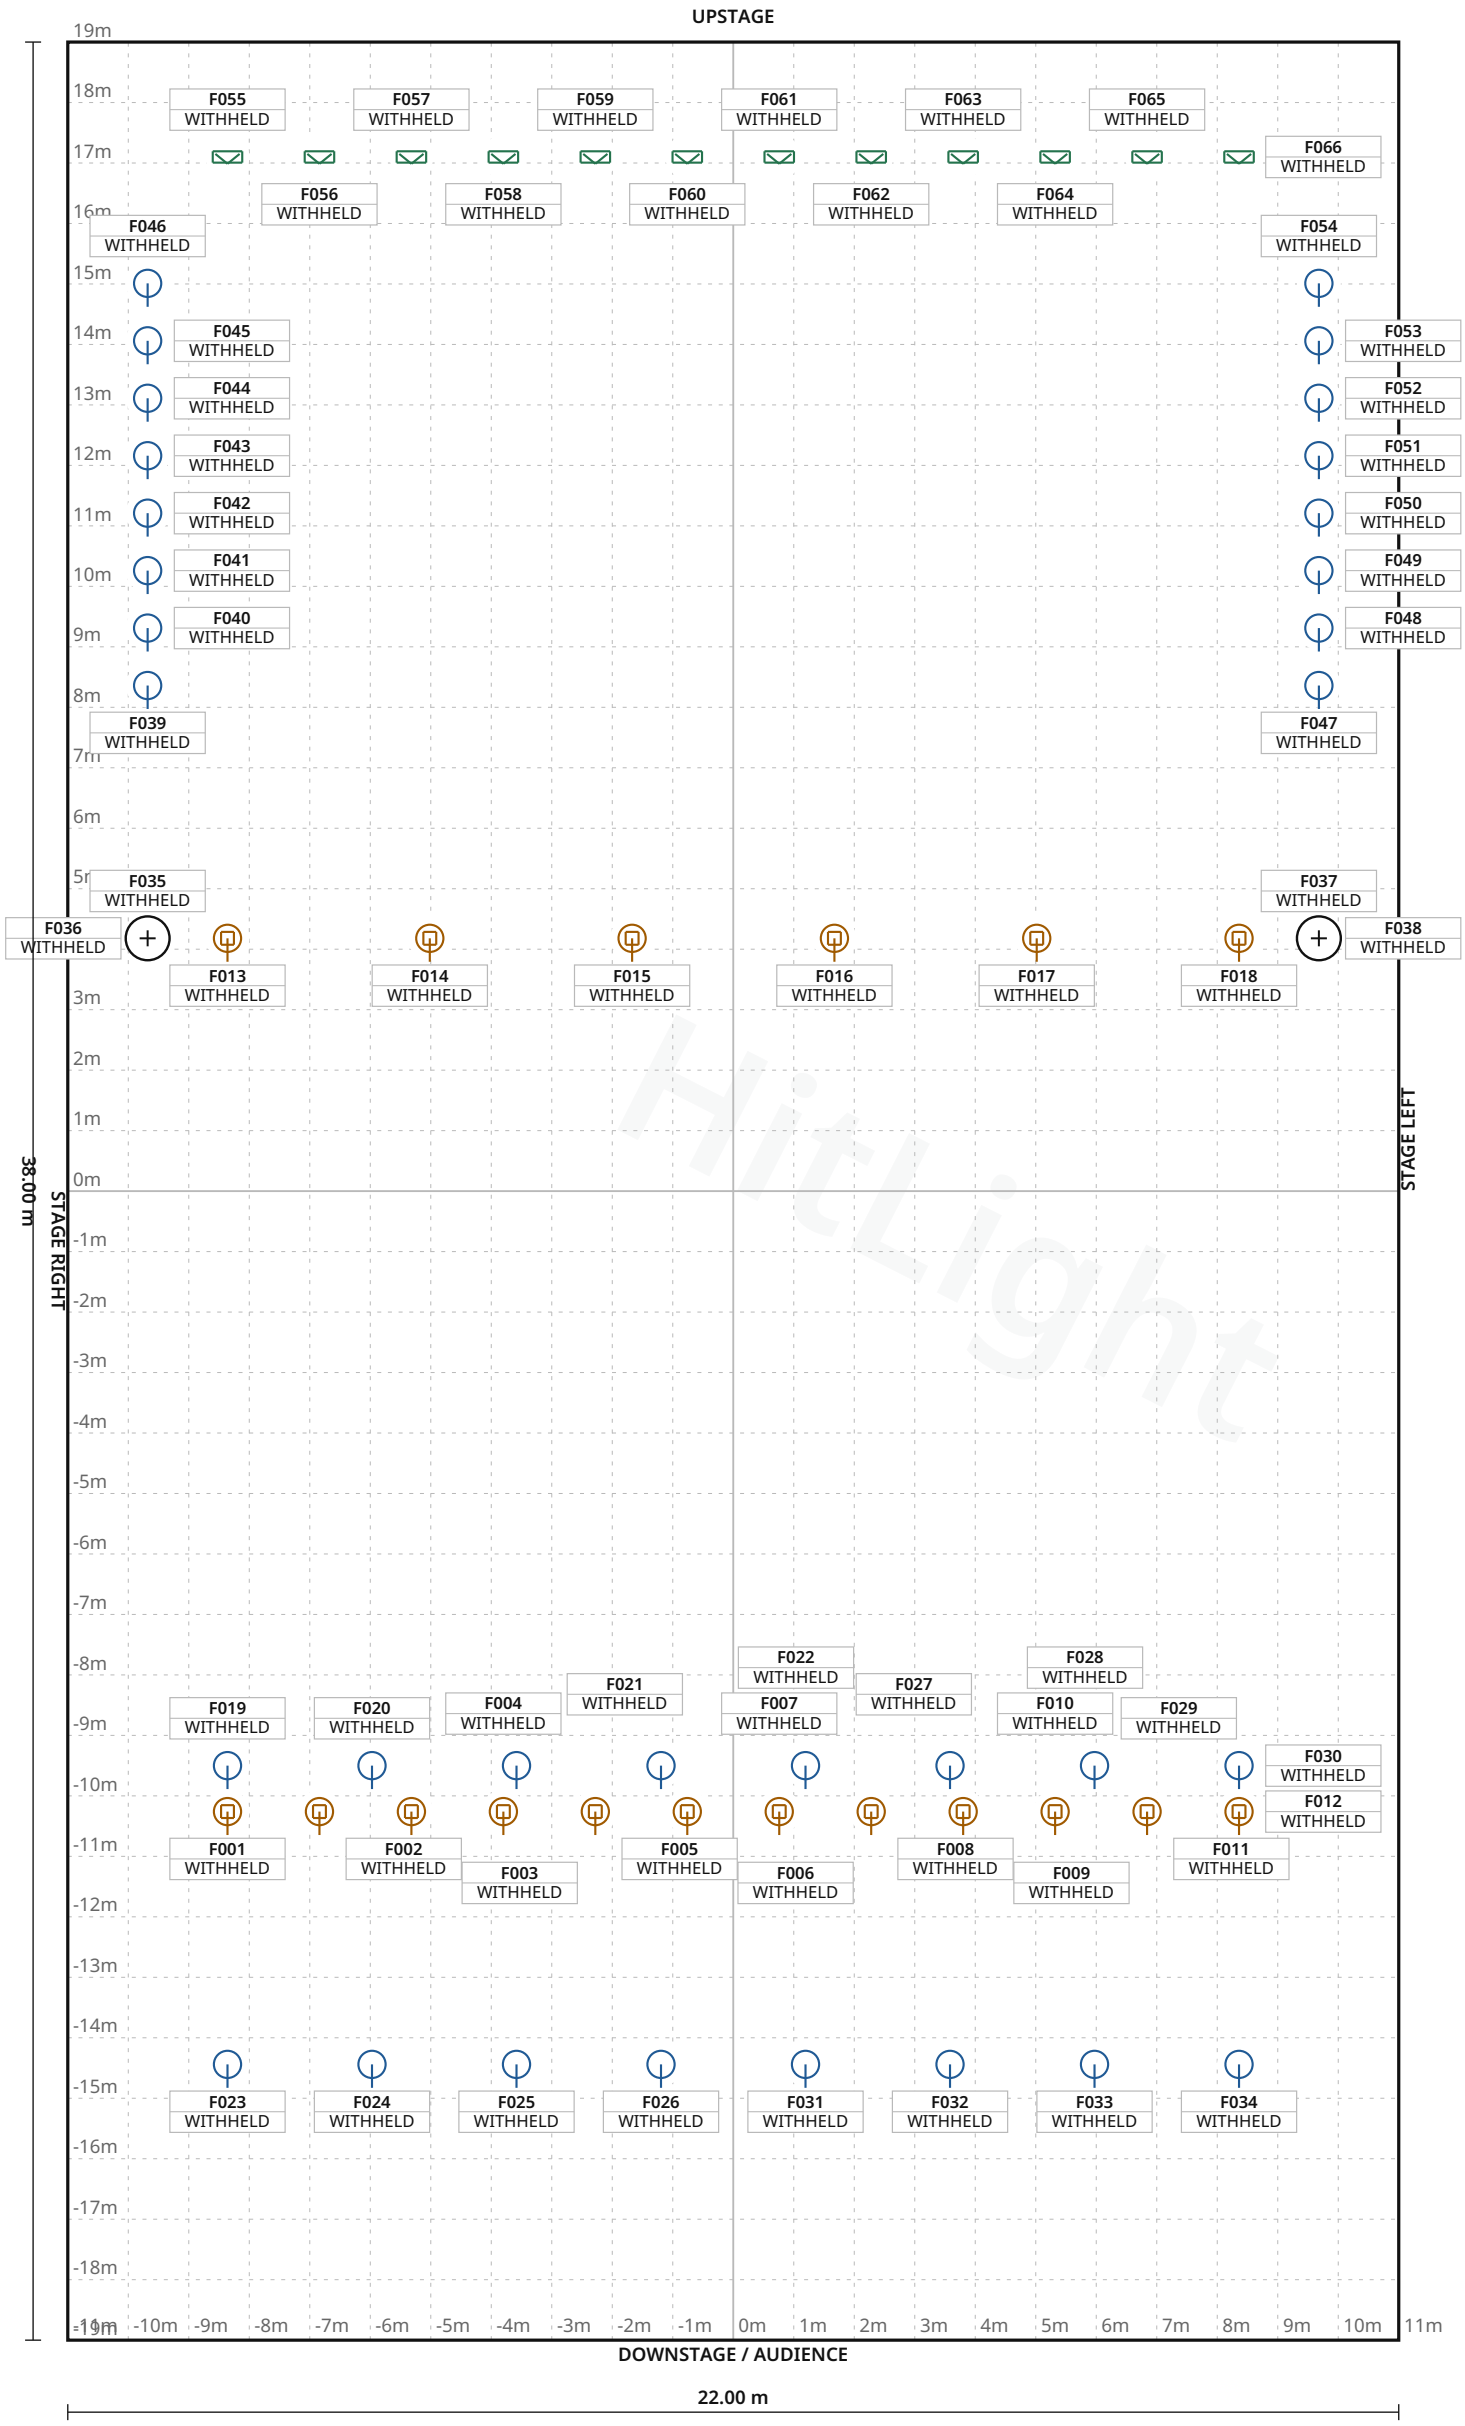

Hitlight

FIXTURE LEGEND

- **Visual** substitute · Basic Conventional — PAR Light · 36×
- **Visual** substitute · Basic Moving Head — Moving Head · 18×
- **Dalis 860** — Cyc Light · 12×

Stage 22.00 m W × 38.00 m D · Grid 1 m

Cool kunst en cultuur · Main room

LIGHT PLOT · PLAN · Main room

HitLight · Cool kunst en cultuur

Coolplein 1, 1703 XC, Heerhugowaard, Netherlands

DWG HL · SCALE 1:125 · metric · PRINT AT 100%

Drawn HitLight

Generated from the saved show

SOURCE 95c44bac3b43

SYMBOL LEGEND

3 TYPES · 66 FIXTURES · COLOUR BY TYPE



HitLight placeholder Visual substitute · Basic Conventional

PAR Light · Default · 1 ch · category symbol

36 physical · 36 plotted

0 disabled · 0 unplaced



HitLight placeholder Visual substitute · Basic Moving Head

Moving Head · Mode 1 · 11 ch · category symbol

18 physical · 18 plotted

0 disabled · 0 unplaced



Robert Juliat Dalis 860

Cyc Light · Mode2: Full 1 group 16bits · 22 ch · category symbol

12 physical · 12 plotted

0 disabled · 0 unplaced

HitLight

Cool kunst en cultuur · Main room

SYMBOL LEGEND · Main room

HitLight · Cool kunst en cultuur

Coolplein 1, 1703 XC, Heerhugowaard, Netherlands

DWG HL · METRIC

Drawn HitLight

Generated from the saved show

SOURCE 95c44bac3b43

GENERAL NOTES

1. Source-based lighting plan. Confirm the current rig with the venue.
2. PARTIAL: included fixtures are not a full physical-unit census.
3. DMX PATCH WITHHELD: provisional or unchecked addresses are not published.
4. The reconstruction retains its documented coverage and geometry assumptions; confirm the current setup with the venue.

HitLight

DMX PATCH

66 FIXTURES · 0 UNIVERSES

Fixture / name	Manufacturer / model	Mode	Ch	DMX	Range	Position / mount	Status / notes
UNPATCHED / INVALID							
F001 · PLACEHOLDER · JB-LightingP...	HitLight placeholder / Visual substitute ...	Mode 1	11	WITHHELD	TBC	UNPLACED	Enabled
F002 · PLACEHOLDER · JB-LightingP...	HitLight placeholder / Visual substitute ...	Mode 1	11	WITHHELD	TBC	UNPLACED	Enabled
F003 · PLACEHOLDER · JB-LightingP...	HitLight placeholder / Visual substitute ...	Mode 1	11	WITHHELD	TBC	UNPLACED	Enabled
F004 · PLACEHOLDER · JB-LightingP...	HitLight placeholder / Visual substitute ...	Mode 1	11	WITHHELD	TBC	UNPLACED	Enabled
F005 · PLACEHOLDER · JB-LightingP...	HitLight placeholder / Visual substitute ...	Mode 1	11	WITHHELD	TBC	UNPLACED	Enabled
F006 · PLACEHOLDER · JB-LightingP...	HitLight placeholder / Visual substitute ...	Mode 1	11	WITHHELD	TBC	UNPLACED	Enabled
F007 · PLACEHOLDER · JB-LightingP...	HitLight placeholder / Visual substitute ...	Mode 1	11	WITHHELD	TBC	UNPLACED	Enabled
F008 · PLACEHOLDER · JB-LightingP...	HitLight placeholder / Visual substitute ...	Mode 1	11	WITHHELD	TBC	UNPLACED	Enabled
F009 · PLACEHOLDER · JB-LightingP...	HitLight placeholder / Visual substitute ...	Mode 1	11	WITHHELD	TBC	UNPLACED	Enabled
F010 · PLACEHOLDER · JB-LightingP...	HitLight placeholder / Visual substitute ...	Mode 1	11	WITHHELD	TBC	UNPLACED	Enabled
F011 · PLACEHOLDER · JB-LightingP...	HitLight placeholder / Visual substitute ...	Mode 1	11	WITHHELD	TBC	UNPLACED	Enabled
F012 · PLACEHOLDER · JB-LightingP...	HitLight placeholder / Visual substitute ...	Mode 1	11	WITHHELD	TBC	UNPLACED	Enabled
F013 · PLACEHOLDER · JB-LightingP...	HitLight placeholder / Visual substitute ...	Mode 1	11	WITHHELD	TBC	UNPLACED	Enabled
F014 · PLACEHOLDER · JB-LightingP...	HitLight placeholder / Visual substitute ...	Mode 1	11	WITHHELD	TBC	UNPLACED	Enabled
F015 · PLACEHOLDER · JB-LightingP...	HitLight placeholder / Visual substitute ...	Mode 1	11	WITHHELD	TBC	UNPLACED	Enabled
F016 · PLACEHOLDER · JB-LightingP...	HitLight placeholder / Visual substitute ...	Mode 1	11	WITHHELD	TBC	UNPLACED	Enabled
F017 · PLACEHOLDER · JB-LightingP...	HitLight placeholder / Visual substitute ...	Mode 1	11	WITHHELD	TBC	UNPLACED	Enabled
F018 · PLACEHOLDER · JB-LightingP...	HitLight placeholder / Visual substitute ...	Mode 1	11	WITHHELD	TBC	UNPLACED	Enabled
F019 · PLACEHOLDER · Plotted conv...	HitLight placeholder / Visual substitute ...	Default	1	WITHHELD	TBC	UNPLACED	Enabled
F020 · PLACEHOLDER · Plotted conv...	HitLight placeholder / Visual substitute ...	Default	1	WITHHELD	TBC	UNPLACED	Enabled

No patched universes

Cool kunst en cultuur · Main room

DMX PATCH · Main room

HitLight · Cool kunst en cultuur

Coolplein 1, 1703 XC, Heerhugowaard, Netherlands

DWG HL · METRIC

Drawn HitLight

Generated from the saved show

SOURCE 95c44bac3b43

DMX PATCH · CONTINUED

Fixture / name	Manufacturer / model	Mode	Ch	DMX	Range	Position / mount	Status / notes
UNPATCHED / INVALID							
F021 · PLACEHOLDER · Plotted conv...	HitLight placeholder / Visual substitute ...	Default	1	WITHHELD	TBC	UNPLACED	Enabled
F022 · PLACEHOLDER · Plotted conv...	HitLight placeholder / Visual substitute ...	Default	1	WITHHELD	TBC	UNPLACED	Enabled
F023 · PLACEHOLDER · Plotted conv...	HitLight placeholder / Visual substitute ...	Default	1	WITHHELD	TBC	UNPLACED	Enabled
F024 · PLACEHOLDER · Plotted conv...	HitLight placeholder / Visual substitute ...	Default	1	WITHHELD	TBC	UNPLACED	Enabled
F025 · PLACEHOLDER · Plotted conv...	HitLight placeholder / Visual substitute ...	Default	1	WITHHELD	TBC	UNPLACED	Enabled
F026 · PLACEHOLDER · Plotted conv...	HitLight placeholder / Visual substitute ...	Default	1	WITHHELD	TBC	UNPLACED	Enabled
F027 · PLACEHOLDER · Plotted conv...	HitLight placeholder / Visual substitute ...	Default	1	WITHHELD	TBC	UNPLACED	Enabled
F028 · PLACEHOLDER · Plotted conv...	HitLight placeholder / Visual substitute ...	Default	1	WITHHELD	TBC	UNPLACED	Enabled
F029 · PLACEHOLDER · Plotted conv...	HitLight placeholder / Visual substitute ...	Default	1	WITHHELD	TBC	UNPLACED	Enabled
F030 · PLACEHOLDER · Plotted conv...	HitLight placeholder / Visual substitute ...	Default	1	WITHHELD	TBC	UNPLACED	Enabled
F031 · PLACEHOLDER · Plotted conv...	HitLight placeholder / Visual substitute ...	Default	1	WITHHELD	TBC	UNPLACED	Enabled
F032 · PLACEHOLDER · Plotted conv...	HitLight placeholder / Visual substitute ...	Default	1	WITHHELD	TBC	UNPLACED	Enabled
F033 · PLACEHOLDER · Plotted conv...	HitLight placeholder / Visual substitute ...	Default	1	WITHHELD	TBC	UNPLACED	Enabled
F034 · PLACEHOLDER · Plotted conv...	HitLight placeholder / Visual substitute ...	Default	1	WITHHELD	TBC	UNPLACED	Enabled
F035 · PLACEHOLDER · Plotted mant...	HitLight placeholder / Visual substitute ...	Default	1	WITHHELD	TBC	UNPLACED	Enabled
F036 · PLACEHOLDER · Plotted mant...	HitLight placeholder / Visual substitute ...	Default	1	WITHHELD	TBC	UNPLACED	Enabled
F037 · PLACEHOLDER · Plotted mant...	HitLight placeholder / Visual substitute ...	Default	1	WITHHELD	TBC	UNPLACED	Enabled
F038 · PLACEHOLDER · Plotted mant...	HitLight placeholder / Visual substitute ...	Default	1	WITHHELD	TBC	UNPLACED	Enabled
F039 · PLACEHOLDER · Plotted side...	HitLight placeholder / Visual substitute ...	Default	1	WITHHELD	TBC	UNPLACED	Enabled
F040 · PLACEHOLDER · Plotted side...	HitLight placeholder / Visual substitute ...	Default	1	WITHHELD	TBC	UNPLACED	Enabled

No patched universes

Cool kunst en cultuur · Main room

DMX PATCH · Main room

HitLight · Cool kunst en cultuur

Coolplein 1, 1703 XC, Heerhugowaard, Netherlands

DWG HL · METRIC

Drawn HitLight

Generated from the saved show

SOURCE 95c44bac3b43

DMX PATCH · CONTINUED

66 FIXTURES · 0 UNIVERSES

Fixture / name	Manufacturer / model	Mode	Ch	DMX	Range	Position / mount	Status / notes
UNPATCHED / INVALID							
F041 · PLACEHOLDER · Plotted side...	HitLight placeholder / Visual substitute ...	Default	1	WITHHELD	TBC	UNPLACED	Enabled
F042 · PLACEHOLDER · Plotted side...	HitLight placeholder / Visual substitute ...	Default	1	WITHHELD	TBC	UNPLACED	Enabled
F043 · PLACEHOLDER · Plotted side...	HitLight placeholder / Visual substitute ...	Default	1	WITHHELD	TBC	UNPLACED	Enabled
F044 · PLACEHOLDER · Plotted side...	HitLight placeholder / Visual substitute ...	Default	1	WITHHELD	TBC	UNPLACED	Enabled
F045 · PLACEHOLDER · Plotted side...	HitLight placeholder / Visual substitute ...	Default	1	WITHHELD	TBC	UNPLACED	Enabled
F046 · PLACEHOLDER · Plotted side...	HitLight placeholder / Visual substitute ...	Default	1	WITHHELD	TBC	UNPLACED	Enabled
F047 · PLACEHOLDER · Plotted side...	HitLight placeholder / Visual substitute ...	Default	1	WITHHELD	TBC	UNPLACED	Enabled
F048 · PLACEHOLDER · Plotted side...	HitLight placeholder / Visual substitute ...	Default	1	WITHHELD	TBC	UNPLACED	Enabled
F049 · PLACEHOLDER · Plotted side...	HitLight placeholder / Visual substitute ...	Default	1	WITHHELD	TBC	UNPLACED	Enabled
F050 · PLACEHOLDER · Plotted side...	HitLight placeholder / Visual substitute ...	Default	1	WITHHELD	TBC	UNPLACED	Enabled
F051 · PLACEHOLDER · Plotted side...	HitLight placeholder / Visual substitute ...	Default	1	WITHHELD	TBC	UNPLACED	Enabled
F052 · PLACEHOLDER · Plotted side...	HitLight placeholder / Visual substitute ...	Default	1	WITHHELD	TBC	UNPLACED	Enabled
F053 · PLACEHOLDER · Plotted side...	HitLight placeholder / Visual substitute ...	Default	1	WITHHELD	TBC	UNPLACED	Enabled
F054 · PLACEHOLDER · Plotted side...	HitLight placeholder / Visual substitute ...	Default	1	WITHHELD	TBC	UNPLACED	Enabled
F055 · RobertJuliatDalis860 · 19	Robert Juliat / Dalis 860	Mode2: Full 1 group 16...	22	WITHHELD	TBC	UNPLACED	Enabled
F056 · RobertJuliatDalis860 · 20	Robert Juliat / Dalis 860	Mode2: Full 1 group 16...	22	WITHHELD	TBC	UNPLACED	Enabled
F057 · RobertJuliatDalis860 · 21	Robert Juliat / Dalis 860	Mode2: Full 1 group 16...	22	WITHHELD	TBC	UNPLACED	Enabled
F058 · RobertJuliatDalis860 · 22	Robert Juliat / Dalis 860	Mode2: Full 1 group 16...	22	WITHHELD	TBC	UNPLACED	Enabled
F059 · RobertJuliatDalis860 · 23	Robert Juliat / Dalis 860	Mode2: Full 1 group 16...	22	WITHHELD	TBC	UNPLACED	Enabled
F060 · RobertJuliatDalis860 · 24	Robert Juliat / Dalis 860	Mode2: Full 1 group 16...	22	WITHHELD	TBC	UNPLACED	Enabled

No patched universes

Cool kunst en cultuur · Main room

DMX PATCH · Main room

HitLight · Cool kunst en cultuur

Coolplein 1, 1703 XC, Heerhugowaard, Netherlands

DWG HL · METRIC

Drawn HitLight

Generated from the saved show

SOURCE 95c44bac3b43

DMX PATCH · CONTINUED

66 FIXTURES · 0 UNIVERSES

Fixture / name	Manufacturer / model	Mode	Ch	DMX	Range	Position / mount	Status / notes
UNPATCHED / INVALID							
F061 · RobertJuliatDalis860 · 25	Robert Juliat / Dalis 860	Mode2: Full 1 group 16...	22	WITHHELD	TBC	UNPLACED	Enabled
F062 · RobertJuliatDalis860 · 26	Robert Juliat / Dalis 860	Mode2: Full 1 group 16...	22	WITHHELD	TBC	UNPLACED	Enabled
F063 · RobertJuliatDalis860 · 27	Robert Juliat / Dalis 860	Mode2: Full 1 group 16...	22	WITHHELD	TBC	UNPLACED	Enabled
F064 · RobertJuliatDalis860 · 28	Robert Juliat / Dalis 860	Mode2: Full 1 group 16...	22	WITHHELD	TBC	UNPLACED	Enabled
F065 · RobertJuliatDalis860 · 29	Robert Juliat / Dalis 860	Mode2: Full 1 group 16...	22	WITHHELD	TBC	UNPLACED	Enabled
F066 · RobertJuliatDalis860 · 30	Robert Juliat / Dalis 860	Mode2: Full 1 group 16...	22	WITHHELD	TBC	UNPLACED	Enabled

No patched universes

HitLight

VALIDATION APPENDIX

WARNING · PATCH_WITHHELD

DMX patch facts are withheld pending source verification. This planning document cannot be used for hardware output.

Objects: — · Remediation: correct the saved show data and regenerate.

ERROR · STAGE_DIMENSIONS_UNCONFIRMED

Confirm the stage dimensions before producing a final technical document.

Objects: FB3AE84E-CF04-4888-9BFB-A085DB6E2C74 · Remediation: correct the saved show data and regenerate.

WARNING · TITLE_METADATA_INCOMPLETE

Some professional title-block metadata is missing; the document will show an em dash.

Objects: b0212a0336fa8b3fa24ceaf7 · Remediation: correct the saved show data and regenerate.

HitLight

VENUE & DRAWING SOURCES

Cool kunst en cultuur

Main room · House rig

Coolplein 1, 1703 XC, Heerhugowaard, NL

https://www.coolkunstencultuur.nl/over-ons/technische-informatie-zalen/

Sources checked 2026-10-23

Symbols: HitLight-owned category artwork. No manufacturer model geometry or original source pages included.

Source-based reconstruction. Confirm the current installation and equipment availability with the venue.

Scale, fixture positions, mounting heights and aiming may include estimates; this is not a rigging specification.

Provisional fixture matches are labelled as placeholders. The recorded subset is not a complete physical inventory.

DMX addresses are withheld from public plans until their exact source patch is reconciled.

The reconstruction retains its documented coverage and geometry assumptions; confirm the current setup with the venue.

Official venue information: https://www.coolkunstencultuur.nl/over-ons/technische-informatie-zalen/ · checked 2026-10-19

Physical venue location: https://www.coolkunstencultuur.nl/contact/ · checked 2026-10-23

technische-gegevens-rodi-media-zaal-versie-mei-2025.pdf: https://www.coolkunstencultuur.nl/media/iufjdew0/technische-gegevens-rodi-media-zaal-versie-mei-2025.pdf · checked 2026-10-19

lichtplan-rmz-8-2024.pdf: https://www.coolkunstencultuur.nl/media/0dycdd2k/lichtplan-rmz-8-2024.pdf · checked 2026-10-19

Public venue page: https://www.hitlight.app/venues/netherlands/cool-kunst-en-cultuur-b0212a03

Hitlight