
UPSTAGE

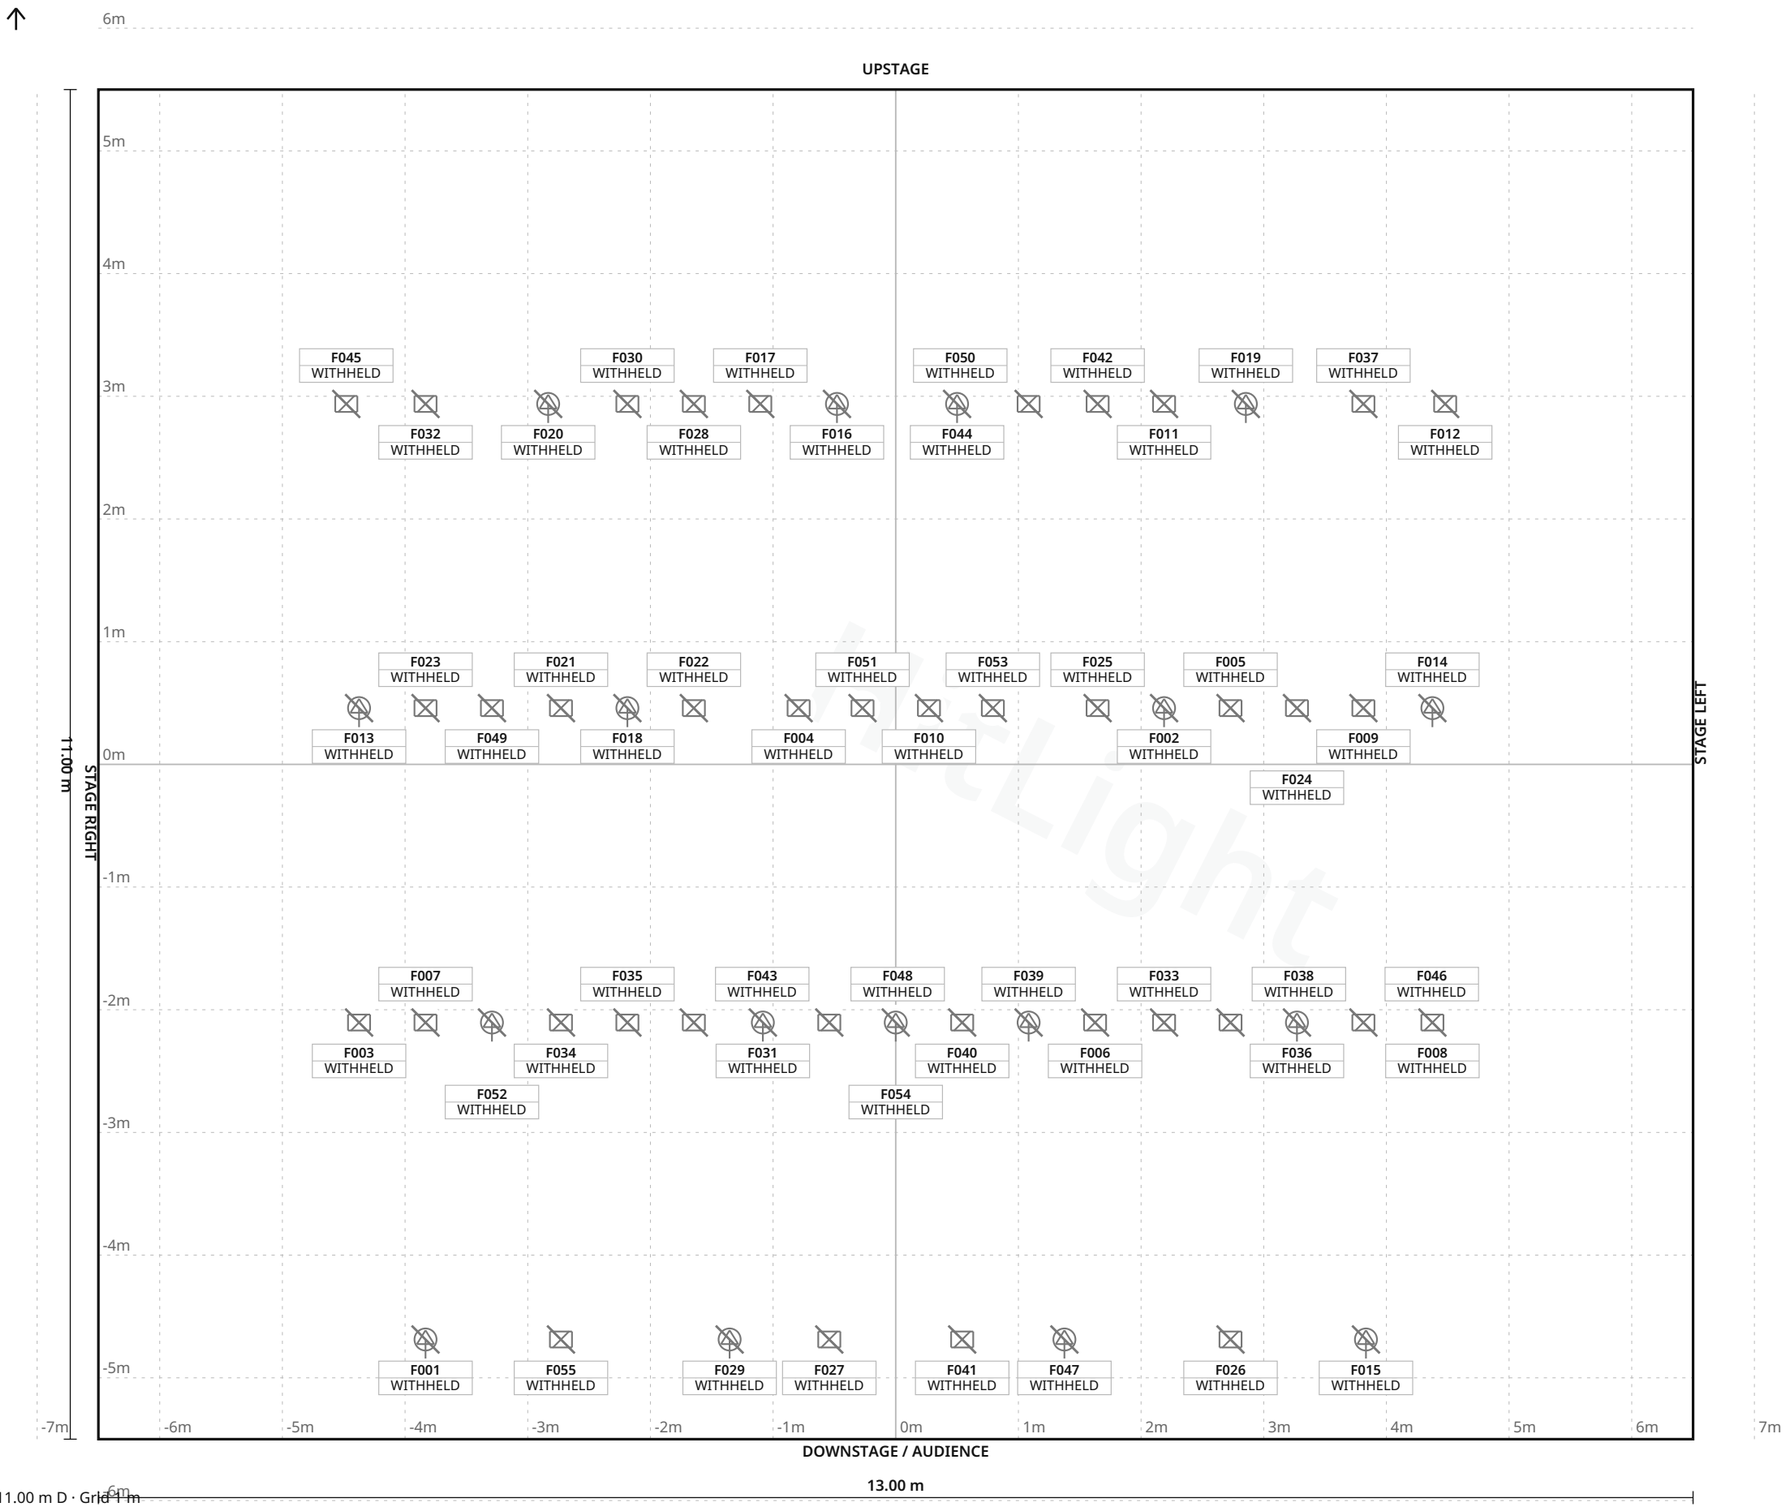

13.00 m

Stage 13.00 m W × 11.00 m D · Grid 1 m

FIXTURE LEGEND

- **MAC Encore** — Performance CLD — Profile Spot · 13×
- **MAC Encore Wash** — CLD — Profile Spot · 4×
- **Clay Paky A.leda** — B-EYE K25 (shapes) — Other · 12×
- **PAR64 CP62** — Other · 22×
- **Showtec Stage** — Blinder 4 (two channels) — Other · 4×

Drammens Teater · Hovedscenen

LIGHT PLOT · PLAN · Hovedscenen

HitLight · Drammens Teater

Øvre Storgate 12, 3018, Drammen, Norway

DWG HL · SCALE 1:50 · metric · PRINT AT 100%

Drawn HitLight

Generated from the saved show

SOURCE 8d7f0958e643

SYMBOL LEGEND

5 TYPES · 55 FIXTURES · COLOUR BY TYPE



Martin Professional MAC Encore Performance CLD

Profile Spot · Unverified · TBC ch · category symbol

13 physical · 13 plotted

13 disabled · 0 unplaced



Martin Professional MAC Encore Wash CLD

Profile Spot · Unverified · TBC ch · category symbol

4 physical · 4 plotted

4 disabled · 0 unplaced



Unverified source fixture Clay Paky A.leda B-EYE K25 (shapes)

Other · Unverified · TBC ch · category symbol

12 physical · 12 plotted

12 disabled · 0 unplaced



Unverified source fixture PAR64 CP62

Other · Unverified · TBC ch · category symbol

22 physical · 22 plotted

22 disabled · 0 unplaced



Unverified source fixture Showtec Stage Blinder 4 (two channels)

Other · Unverified · TBC ch · category symbol

4 physical · 4 plotted

4 disabled · 0 unplaced

Drammens Teater · Hovedscenen

SYMBOL LEGEND · Hovedscenen

HitLight · Drammens Teater

Øvre Storgate 12, 3018, Drammen, Norway

DWG HL · METRIC

Drawn HitLight

Generated from the saved show

SOURCE 8d7f0958e643

GENERAL NOTES

1. Source-based lighting plan. Confirm the current rig with the venue.
2. PARTIAL: included fixtures are not a full physical-unit census.
3. DMX PATCH WITHHELD: provisional or unchecked addresses are not published.
4. Fixture positions follow the venue’s published lighting plot; the currently installed rig is not verified.
5. The plot gives no full scale or trim heights, so scale and heights are estimated.

HitLight

FIXTURE SCHEDULE

Fixture	Manufacturer / model	Position / mount	Mode / output
VISUAL PLANNING · DMX PATCH WITHHELD			
F001	Martin Professional / MAC Encore Wash CLD	PLOTTED	Unverified · Output excluded
F002	Martin Professional / MAC Encore Performance CLD	PLOTTED	Unverified · Output excluded
F003	Unverified source fixture / Clay Paky A.leda B-EYE K25 (shapes)	PLOTTED	Unverified · Output excluded
F004	Unverified source fixture / Clay Paky A.leda B-EYE K25 (shapes)	PLOTTED	Unverified · Output excluded
F005	Unverified source fixture / PAR64 CP62	PLOTTED	Unverified · Output excluded
F006	Unverified source fixture / PAR64 CP62	PLOTTED	Unverified · Output excluded
F007	Unverified source fixture / PAR64 CP62	PLOTTED	Unverified · Output excluded
F008	Unverified source fixture / Clay Paky A.leda B-EYE K25 (shapes)	PLOTTED	Unverified · Output excluded
F009	Unverified source fixture / PAR64 CP62	PLOTTED	Unverified · Output excluded
F010	Unverified source fixture / PAR64 CP62	PLOTTED	Unverified · Output excluded
F011	Unverified source fixture / PAR64 CP62	PLOTTED	Unverified · Output excluded
F012	Unverified source fixture / PAR64 CP62	PLOTTED	Unverified · Output excluded
F013	Martin Professional / MAC Encore Performance CLD	PLOTTED	Unverified · Output excluded
F014	Martin Professional / MAC Encore Performance CLD	PLOTTED	Unverified · Output excluded
F015	Martin Professional / MAC Encore Wash CLD	PLOTTED	Unverified · Output excluded
F016	Martin Professional / MAC Encore Performance CLD	PLOTTED	Unverified · Output excluded
F017	Unverified source fixture / PAR64 CP62	PLOTTED	Unverified · Output excluded
F018	Martin Professional / MAC Encore Performance CLD	PLOTTED	Unverified · Output excluded
F019	Martin Professional / MAC Encore Performance CLD	PLOTTED	Unverified · Output excluded
F020	Martin Professional / MAC Encore Performance CLD	PLOTTED	Unverified · Output excluded

Planning reference only. Confirm installed modes and patch with the venue.

Drammens Teater · Hovedscenen

FIXTURE SCHEDULE · Hovedscenen

HitLight · Drammens Teater

Øvre Storgate 12, 3018, Drammen, Norway

DWG HL · METRIC

Drawn HitLight

Generated from the saved show

SOURCE 8d7f0958e643

Fixture	Manufacturer / model	Position / mount	Mode / output
VISUAL PLANNING · DMX PATCH WITHHELD			
F021	Unverified source fixture / PAR64 CP62	PLOTTED	Unverified · Output excluded
F022	Unverified source fixture / PAR64 CP62	PLOTTED	Unverified · Output excluded
F023	Unverified source fixture / PAR64 CP62	PLOTTED	Unverified · Output excluded
F024	Unverified source fixture / Clay Paky A.leda B-EYE K25 (shapes)	PLOTTED	Unverified · Output excluded
F025	Unverified source fixture / PAR64 CP62	PLOTTED	Unverified · Output excluded
F026	Unverified source fixture / Showtec Stage Blinder 4 (two channels)	PLOTTED	Unverified · Output excluded
F027	Unverified source fixture / Showtec Stage Blinder 4 (two channels)	PLOTTED	Unverified · Output excluded
F028	Unverified source fixture / Clay Paky A.leda B-EYE K25 (shapes)	PLOTTED	Unverified · Output excluded
F029	Martin Professional / MAC Encore Wash CLD	PLOTTED	Unverified · Output excluded
F030	Unverified source fixture / PAR64 CP62	PLOTTED	Unverified · Output excluded
F031	Martin Professional / MAC Encore Performance CLD	PLOTTED	Unverified · Output excluded
F032	Unverified source fixture / Clay Paky A.leda B-EYE K25 (shapes)	PLOTTED	Unverified · Output excluded
F033	Unverified source fixture / Clay Paky A.leda B-EYE K25 (shapes)	PLOTTED	Unverified · Output excluded
F034	Unverified source fixture / PAR64 CP62	PLOTTED	Unverified · Output excluded
F035	Unverified source fixture / Clay Paky A.leda B-EYE K25 (shapes)	PLOTTED	Unverified · Output excluded
F036	Martin Professional / MAC Encore Performance CLD	PLOTTED	Unverified · Output excluded
F037	Unverified source fixture / Clay Paky A.leda B-EYE K25 (shapes)	PLOTTED	Unverified · Output excluded
F038	Unverified source fixture / PAR64 CP62	PLOTTED	Unverified · Output excluded
F039	Martin Professional / MAC Encore Performance CLD	PLOTTED	Unverified · Output excluded
F040	Unverified source fixture / PAR64 CP62	PLOTTED	Unverified · Output excluded

Planning reference only. Confirm installed modes and patch with the venue.

Drammens Teater · Hovedscenen

FIXTURE SCHEDULE · Hovedscenen

HitLight · Drammens Teater

Øvre Storgate 12, 3018, Drammen, Norway

DWG HL · METRIC

Drawn HitLight

Generated from the saved show

SOURCE 8d7f0958e643

FIXTURE SCHEDULE · CONTINUED

Fixture	Manufacturer / model	Position / mount	Mode / output
VISUAL PLANNING · DMX PATCH WITHHELD			
F041	Unverified source fixture / Showtec Stage Blinder 4 (two channels)	PLOTTED	Unverified · Output excluded
F042	Unverified source fixture / Clay Paky A.leda B-EYE K25 (shapes)	PLOTTED	Unverified · Output excluded
F043	Unverified source fixture / PAR64 CP62	PLOTTED	Unverified · Output excluded
F044	Martin Professional / MAC Encore Performance CLD	PLOTTED	Unverified · Output excluded
F045	Unverified source fixture / PAR64 CP62	PLOTTED	Unverified · Output excluded
F046	Unverified source fixture / PAR64 CP62	PLOTTED	Unverified · Output excluded
F047	Martin Professional / MAC Encore Wash CLD	PLOTTED	Unverified · Output excluded
F048	Unverified source fixture / PAR64 CP62	PLOTTED	Unverified · Output excluded
F049	Unverified source fixture / Clay Paky A.leda B-EYE K25 (shapes)	PLOTTED	Unverified · Output excluded
F050	Unverified source fixture / PAR64 CP62	PLOTTED	Unverified · Output excluded
F051	Unverified source fixture / PAR64 CP62	PLOTTED	Unverified · Output excluded
F052	Martin Professional / MAC Encore Performance CLD	PLOTTED	Unverified · Output excluded
F053	Unverified source fixture / Clay Paky A.leda B-EYE K25 (shapes)	PLOTTED	Unverified · Output excluded
F054	Martin Professional / MAC Encore Performance CLD	PLOTTED	Unverified · Output excluded
F055	Unverified source fixture / Showtec Stage Blinder 4 (two channels)	PLOTTED	Unverified · Output excluded

Planning reference only. Confirm installed modes and patch with the venue.

VALIDATION APPENDIX

WARNING · PATCH_WITHHELD

DMX patch facts are withheld pending source verification. This planning document cannot be used for hardware output.

Objects: — · Remediation: review the source facts and regenerate.

WARNING · MODE_UNVERIFIED

DMX modes are unverified; output remains excluded.

Objects: F001–F055 · Remediation: review the source facts and regenerate.

WARNING · FIXTURE_DISABLED

Fixtures are disabled for this visual planning reconstruction.

Objects: F001–F055 · Remediation: review the source facts and regenerate.

WARNING · TITLE_METADATA_INCOMPLETE

Some professional title-block metadata is missing; the document will show an em dash.

Objects: b059fe14f83964ff34ef7af0 · Remediation: review the source facts and regenerate.

HitLight

VENUE & DRAWING SOURCES

Drammens Teater

Hovedscenen · Published house rig (unverified)

Øvre Storgate 12, 3018, Drammen, NO

https://www.drammensteater.no/

Sources checked 2026-10-20

Generated by HitLight from the saved published venue rig. Source attribution and reconstruction limitations are retained below.

Symbols: HitLight-owned category artwork. No manufacturer model geometry or original source pages included.

Fixture positions follow the venue’s published lighting plot; the currently installed rig is not verified.

The plot gives no full scale or trim heights, so scale and heights are estimated.

Partial source-based planning reconstruction; the current installation and complete fixture census are unverified.

Source-matched catalogue bodies are shown where available. Unresolved source identities remain labelled visual markers. Installed modes and DMX patch require verification; visual-only fixtures remain excluded from output.

Fixture positions follow the venue’s published lighting plot; the currently installed rig is not verified.

The plot gives no full scale or trim heights, so scale and heights are estimated.

Generated from the saved published HitLight layout; fixture positions and room geometry are unchanged. Not an official venue drawing.

Partial source-based planning reconstruction; the current installation and complete fixture census are unverified.

Source-matched catalogue bodies are shown where available. Unresolved source identities remain labelled visual markers. Installed modes and DMX patch require verification; visual-only fixtures remain excluded from output.

Output remains excluded for visual-only fixtures. Catalogue identity does not verify installed modes, addresses or the current installation.

VENUE & DRAWING SOURCES

Venue identity and directory metadata. The directory may contain outdated addresses; no claim of current rig verification. Checked 2026-10-19.: https://www.drammenscener.no/drammens-teater/ · checked 2026-10-19

Public technical document linked by the venue/operator. Retrieved 2026-10-19. Printed date: 2025. Rig currency and reuse permission unconfirmed.: https://www.drammenscener.no/wp-content/uploads/d/yp/techspec/Drammens%20Teater/Main%20Stage%20-%20Technical%20info.pdf · checked 2026-10-19

Public technical document linked by the venue/operator. Retrieved 2026-10-19. Printed date: 2024. Rig currency and reuse permission unconfirmed.: https://www.drammenscener.no/wp-content/uploads/d/yp/techspec/Drammens%20Teater/Studio%20Stage%20-%20Technical%20info.pdf · checked 2026-10-19

Complete own original or native room/operating reference: https://www.drammenscener.no/ansatte/ · checked 2026-10-20

Complete own original or native room/operating reference: https://www.drammenscener.no/kontakt-oss/ · checked 2026-10-20

Complete own original or native room/operating reference: https://www.drammensteater.no/utleie/ · checked 2026-10-20

Complete own original or native room/operating reference: https://www.drammensteater.no/utleie/leiebetingelser-for-kulturelle-aktorer/ · checked 2026-10-20

Complete own original or native room/operating reference: https://www.drammensteater.no/oppussing-av-foajeen/ · checked 2026-10-20

Complete own original or native room/operating reference: https://www.drammenscener.no/wp-content/uploads/d/yp/techspec/Drammens%20Teater/Foajescenen%20-%20Technical%20info.pdf · checked 2026-10-20

Exactwholeoriginalalreadyready; retainexistinglogicaldocumentID: https://www.drammenscener.no/wp-content/uploads/d/yp/techspec/Drammens%20Teater/Main%20Stage%20-%20Technical%20info.pdf · checked 2026-10-20

Exactwholeoriginalalreadyready; retainexistinglogicaldocumentID: https://www.drammenscener.no/wp-content/uploads/d/yp/techspec/Drammens%20Teater/Studio%20Stage%20-%20Technical%20info.pdf · checked 2026-10-20

Complete own original or native room/operating reference: https://www.drammenscener.no/wp-content/uploads/d/yp/priser/Tilleggstjenester.pdf · checked 2026-10-20

HitLight

HitLight | hitlight.app

VENUE & DRAWING SOURCES

Public venue page: https://www.hitlight.app/venues/norway/drammens-teater-b059fe14

HitLight