
UPSTAGE

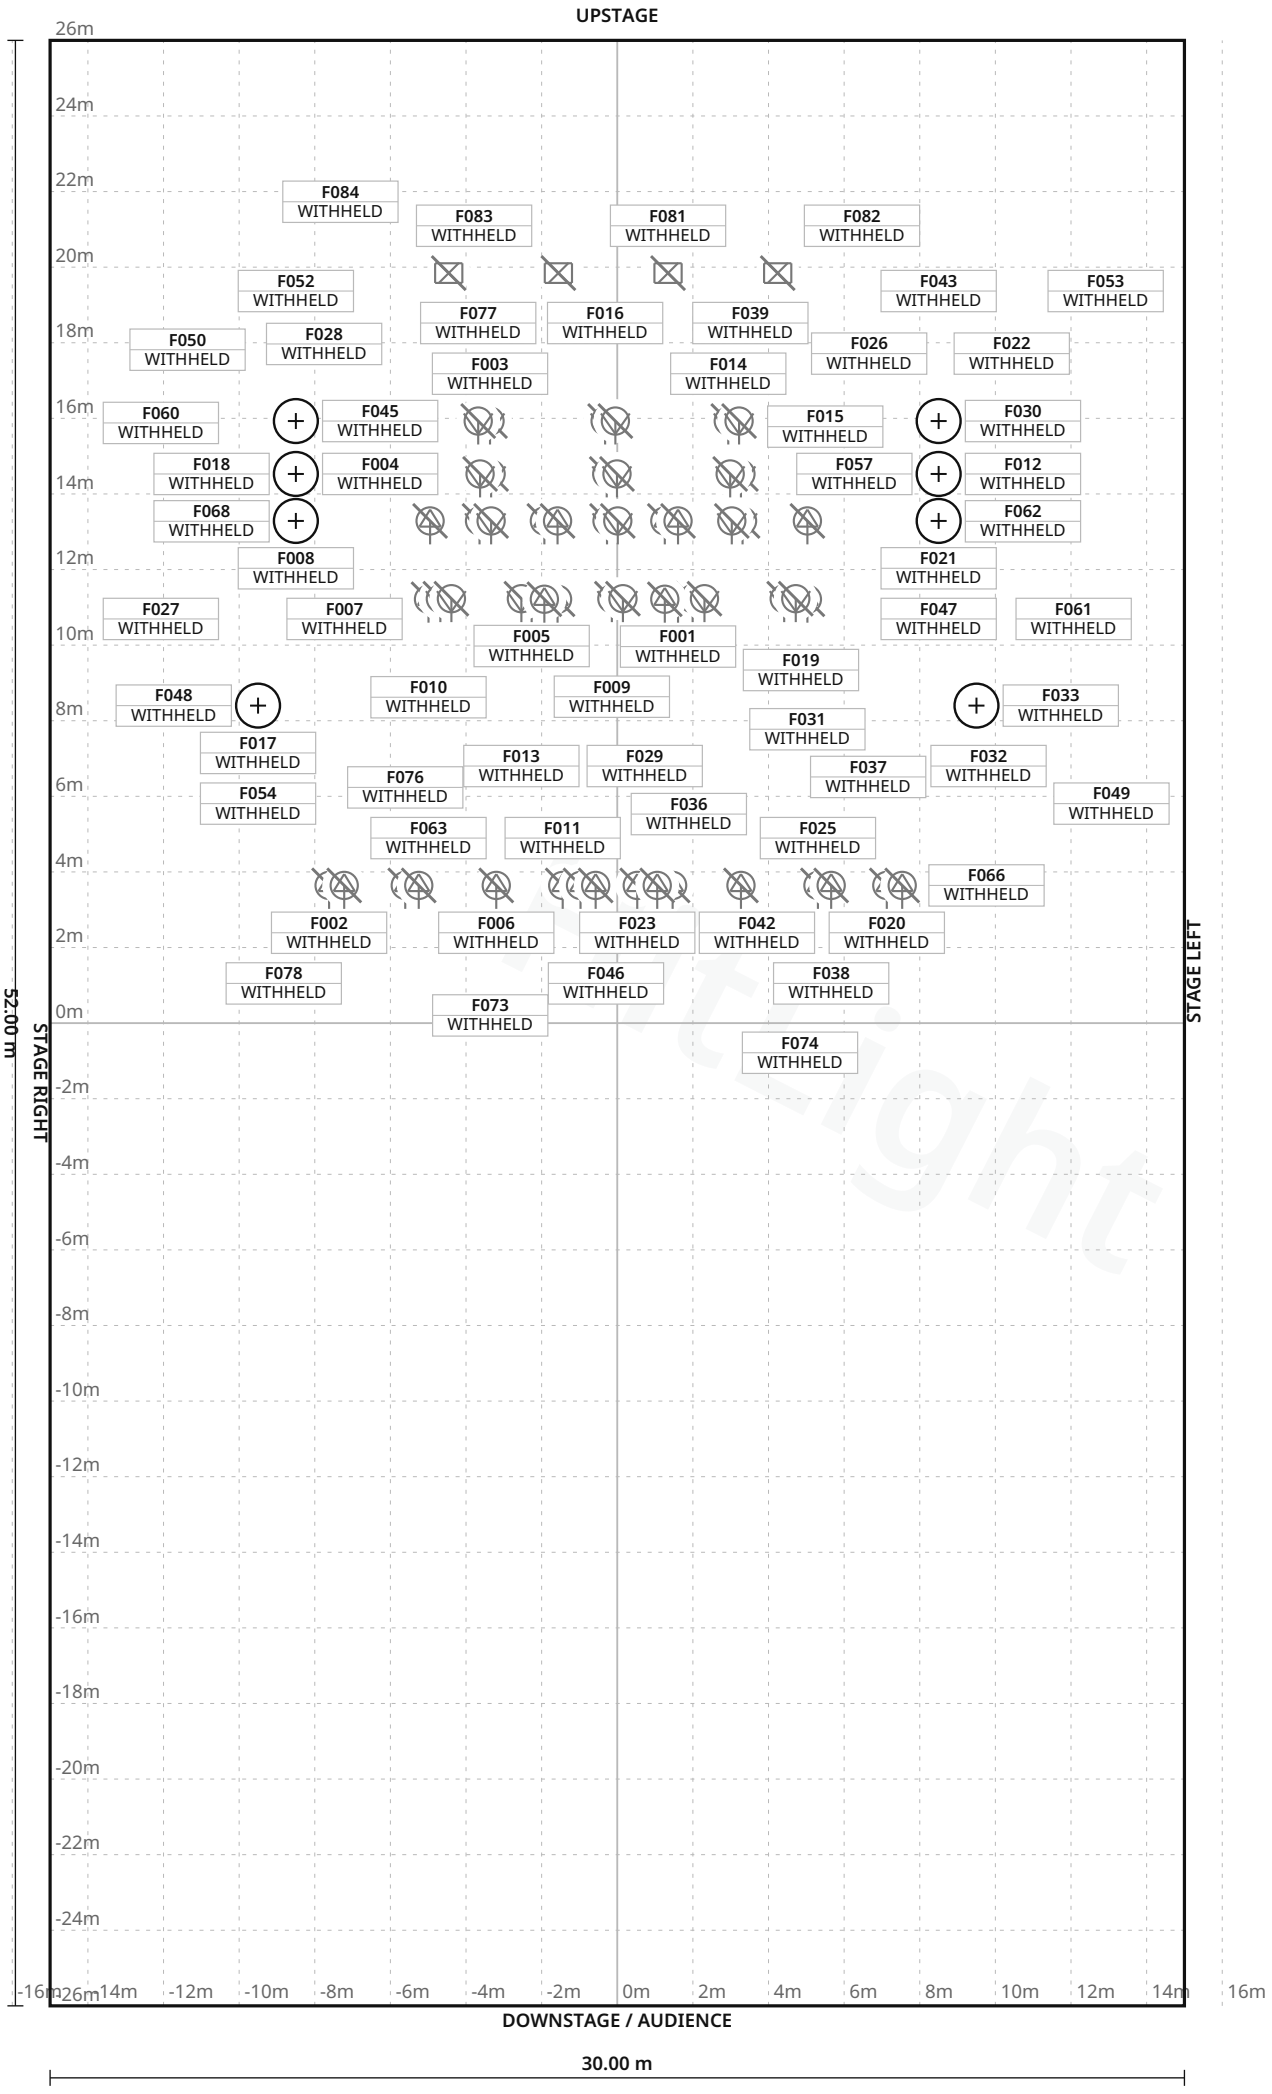

FIXTURE LEGEND

- **ETC Source Four** 575W Profile Spot · 28×
- **Unidentified 6** inch 750W Fresnel Spot Light · 28×
- **Unidentified** 750W 6x9/6x12/6x16 ERS Profile Spot · 24×
- **Unidentified cyc** housing — key says four cells Other · 4×

Stage 30.00 m W × 52.00 m D · Grid 1 m

21 fixture labels omitted in this view due to crowding · see DMX patch

John Van Duzer Theatre · Main room

LIGHT PLOT · PLAN · Main room

HitLight · John Van Duzer Theatre

1 Harpst Street, Arcata, United States

DWG HL · SCALE 1:200 · metric · PRINT AT 100%

Drawn HitLight

Generated from the saved show

SOURCE 5e5f59baa1fe

SYMBOL LEGEND

4 TYPES · 84 FIXTURES · COLOUR BY TYPE



Unverified source fixture ETC Source Four 575W

Profile Spot · Unverified · TBC ch · category symbol

28 physical · 28 plotted

28 disabled · 0 unplaced



Unverified source fixture Unidentified 6 inch 750W Fresnel

Spot Light · Unverified · TBC ch · category symbol

28 physical · 28 plotted

28 disabled · 0 unplaced



Unverified source fixture Unidentified 750W 6x9/6x12/6x16 ERS

Profile Spot · Unverified · TBC ch · category symbol

24 physical · 24 plotted

24 disabled · 0 unplaced



Unverified source fixture Unidentified cyc housing — key says four cells

Other · Unverified · TBC ch · category symbol

4 physical · 4 plotted

4 disabled · 0 unplaced

HitLight

John Van Duzer Theatre · Main room

SYMBOL LEGEND · Main room

HitLight · John Van Duzer Theatre

1 Harpst Street, Arcata, United States

DWG HL · METRIC

Drawn HitLight

Generated from the saved show

SOURCE 5e5f59baa1fe

GENERAL NOTES

1. Source-based lighting plan. Confirm the current rig with the venue.
2. PARTIAL: included fixtures are not a full physical-unit census.
3. DMX PATCH WITHHELD: provisional or unchecked addresses are not published.
4. Approximate planning view; not official venue paperwork or output-ready. Original HitLight symbols only; no source pages, OEM meshes, photos or logos. Original files remain private; modes and patch unverified.

HitLight

FIXTURE SCHEDULE

Fixture	Manufacturer / model	Position / mount	Mode / output
VISUAL PLANNING · DMX PATCH WITHHELD			
F001	Unverified source fixture / ETC Source Four 575W	PLOTTED	Unverified · Output excluded
F002	Unverified source fixture / ETC Source Four 575W	PLOTTED	Unverified · Output excluded
F003	Unverified source fixture / Unidentified 6 inch 750W Fresnel	PLOTTED	Unverified · Output excluded
F004	Unverified source fixture / Unidentified 750W 6x9/6x12/6x16 ERS	PLOTTED	Unverified · Output excluded
F005	Unverified source fixture / Unidentified 6 inch 750W Fresnel	PLOTTED	Unverified · Output excluded
F006	Unverified source fixture / ETC Source Four 575W	PLOTTED	Unverified · Output excluded
F007	Unverified source fixture / Unidentified 6 inch 750W Fresnel	PLOTTED	Unverified · Output excluded
F008	Unverified source fixture / Unidentified 750W 6x9/6x12/6x16 ERS	PLOTTED	Unverified · Output excluded
F009	Unverified source fixture / Unidentified 6 inch 750W Fresnel	PLOTTED	Unverified · Output excluded
F010	Unverified source fixture / ETC Source Four 575W	PLOTTED	Unverified · Output excluded
F011	Unverified source fixture / ETC Source Four 575W	PLOTTED	Unverified · Output excluded
F012	Unverified source fixture / Unidentified 750W 6x9/6x12/6x16 ERS	PLOTTED	Unverified · Output excluded
F013	Unverified source fixture / Unidentified 6 inch 750W Fresnel	PLOTTED	Unverified · Output excluded
F014	Unverified source fixture / Unidentified 6 inch 750W Fresnel	PLOTTED	Unverified · Output excluded
F015	Unverified source fixture / Unidentified 6 inch 750W Fresnel	PLOTTED	Unverified · Output excluded
F016	Unverified source fixture / Unidentified 6 inch 750W Fresnel	PLOTTED	Unverified · Output excluded
F017	Unverified source fixture / Unidentified 750W 6x9/6x12/6x16 ERS	PLOTTED	Unverified · Output excluded
F018	Unverified source fixture / Unidentified 750W 6x9/6x12/6x16 ERS	PLOTTED	Unverified · Output excluded
F019	Unverified source fixture / Unidentified 6 inch 750W Fresnel	PLOTTED	Unverified · Output excluded
F020	Unverified source fixture / ETC Source Four 575W	PLOTTED	Unverified · Output excluded

Planning reference only. Confirm installed modes and patch with the venue.

John Van Duzer Theatre · Main room

FIXTURE SCHEDULE · Main room

HitLight · John Van Duzer Theatre

1 Harpst Street, Arcata, United States

DWG HL · METRIC

Drawn HitLight

Generated from the saved show

SOURCE 5e5f59baa1fe

Fixture	Manufacturer / model	Position / mount	Mode / output
VISUAL PLANNING · DMX PATCH WITHHELD			
F021	Unverified source fixture / Unidentified 750W 6x9/6x12/6x16 ERS	PLOTTED	Unverified · Output excluded
F022	Unverified source fixture / ETC Source Four 575W	PLOTTED	Unverified · Output excluded
F023	Unverified source fixture / ETC Source Four 575W	PLOTTED	Unverified · Output excluded
F024	Unverified source fixture / Unidentified 6 inch 750W Fresnel	PLOTTED	Unverified · Output excluded
F025	Unverified source fixture / ETC Source Four 575W	PLOTTED	Unverified · Output excluded
F026	Unverified source fixture / ETC Source Four 575W	PLOTTED	Unverified · Output excluded
F027	Unverified source fixture / Unidentified 750W 6x9/6x12/6x16 ERS	PLOTTED	Unverified · Output excluded
F028	Unverified source fixture / Unidentified 6 inch 750W Fresnel	PLOTTED	Unverified · Output excluded
F029	Unverified source fixture / Unidentified 6 inch 750W Fresnel	PLOTTED	Unverified · Output excluded
F030	Unverified source fixture / Unidentified 750W 6x9/6x12/6x16 ERS	PLOTTED	Unverified · Output excluded
F031	Unverified source fixture / ETC Source Four 575W	PLOTTED	Unverified · Output excluded
F032	Unverified source fixture / Unidentified 6 inch 750W Fresnel	PLOTTED	Unverified · Output excluded
F033	Unverified source fixture / Unidentified 750W 6x9/6x12/6x16 ERS	PLOTTED	Unverified · Output excluded
F034	Unverified source fixture / Unidentified 6 inch 750W Fresnel	PLOTTED	Unverified · Output excluded
F035	Unverified source fixture / Unidentified 6 inch 750W Fresnel	PLOTTED	Unverified · Output excluded
F036	Unverified source fixture / ETC Source Four 575W	PLOTTED	Unverified · Output excluded
F037	Unverified source fixture / Unidentified 750W 6x9/6x12/6x16 ERS	PLOTTED	Unverified · Output excluded
F038	Unverified source fixture / ETC Source Four 575W	PLOTTED	Unverified · Output excluded
F039	Unverified source fixture / Unidentified 6 inch 750W Fresnel	PLOTTED	Unverified · Output excluded
F040	Unverified source fixture / Unidentified 6 inch 750W Fresnel	PLOTTED	Unverified · Output excluded

Planning reference only. Confirm installed modes and patch with the venue.

John Van Duzer Theatre · Main room

FIXTURE SCHEDULE · Main room

HitLight · John Van Duzer Theatre

1 Harpst Street, Arcata, United States

DWG HL · METRIC

Drawn HitLight

Generated from the saved show

SOURCE 5e5f59baa1fe

FIXTURE SCHEDULE · CONTINUED

Fixture	Manufacturer / model	Position / mount	Mode / output
VISUAL PLANNING · DMX PATCH WITHHELD			
F041	Unverified source fixture / Unidentified 6 inch 750W Fresnel	PLOTTED	Unverified · Output excluded
F042	Unverified source fixture / ETC Source Four 575W	PLOTTED	Unverified · Output excluded
F043	Unverified source fixture / Unidentified 750W 6x9/6x12/6x16 ERS	PLOTTED	Unverified · Output excluded
F044	Unverified source fixture / Unidentified 6 inch 750W Fresnel	PLOTTED	Unverified · Output excluded
F045	Unverified source fixture / Unidentified 750W 6x9/6x12/6x16 ERS	PLOTTED	Unverified · Output excluded
F046	Unverified source fixture / ETC Source Four 575W	PLOTTED	Unverified · Output excluded
F047	Unverified source fixture / Unidentified 750W 6x9/6x12/6x16 ERS	PLOTTED	Unverified · Output excluded
F048	Unverified source fixture / Unidentified 750W 6x9/6x12/6x16 ERS	PLOTTED	Unverified · Output excluded
F049	Unverified source fixture / Unidentified 750W 6x9/6x12/6x16 ERS	PLOTTED	Unverified · Output excluded
F050	Unverified source fixture / Unidentified 750W 6x9/6x12/6x16 ERS	PLOTTED	Unverified · Output excluded
F051	Unverified source fixture / Unidentified 6 inch 750W Fresnel	PLOTTED	Unverified · Output excluded
F052	Unverified source fixture / Unidentified 750W 6x9/6x12/6x16 ERS	PLOTTED	Unverified · Output excluded
F053	Unverified source fixture / Unidentified 750W 6x9/6x12/6x16 ERS	PLOTTED	Unverified · Output excluded
F054	Unverified source fixture / Unidentified 750W 6x9/6x12/6x16 ERS	PLOTTED	Unverified · Output excluded
F055	Unverified source fixture / Unidentified 6 inch 750W Fresnel	PLOTTED	Unverified · Output excluded
F056	Unverified source fixture / ETC Source Four 575W	PLOTTED	Unverified · Output excluded
F057	Unverified source fixture / Unidentified 750W 6x9/6x12/6x16 ERS	PLOTTED	Unverified · Output excluded
F058	Unverified source fixture / Unidentified 6 inch 750W Fresnel	PLOTTED	Unverified · Output excluded
F059	Unverified source fixture / Unidentified 6 inch 750W Fresnel	PLOTTED	Unverified · Output excluded
F060	Unverified source fixture / Unidentified 750W 6x9/6x12/6x16 ERS	PLOTTED	Unverified · Output excluded

Planning reference only. Confirm installed modes and patch with the venue.

John Van Duzer Theatre · Main room

FIXTURE SCHEDULE · Main room

HitLight · John Van Duzer Theatre

1 Harpst Street, Arcata, United States

DWG HL · METRIC

Drawn HitLight

Generated from the saved show

SOURCE 5e5f59baa1fe

FIXTURE SCHEDULE · CONTINUED

Fixture	Manufacturer / model	Position / mount	Mode / output
VISUAL PLANNING · DMX PATCH WITHHELD			
F061	Unverified source fixture / Unidentified 750W 6x9/6x12/6x16 ERS	PLOTTED	Unverified · Output excluded
F062	Unverified source fixture / Unidentified 750W 6x9/6x12/6x16 ERS	PLOTTED	Unverified · Output excluded
F063	Unverified source fixture / ETC Source Four 575W	PLOTTED	Unverified · Output excluded
F064	Unverified source fixture / ETC Source Four 575W	PLOTTED	Unverified · Output excluded
F065	Unverified source fixture / Unidentified 6 inch 750W Fresnel	PLOTTED	Unverified · Output excluded
F066	Unverified source fixture / ETC Source Four 575W	PLOTTED	Unverified · Output excluded
F067	Unverified source fixture / ETC Source Four 575W	PLOTTED	Unverified · Output excluded
F068	Unverified source fixture / Unidentified 750W 6x9/6x12/6x16 ERS	PLOTTED	Unverified · Output excluded
F069	Unverified source fixture / Unidentified 6 inch 750W Fresnel	PLOTTED	Unverified · Output excluded
F070	Unverified source fixture / Unidentified 6 inch 750W Fresnel	PLOTTED	Unverified · Output excluded
F071	Unverified source fixture / ETC Source Four 575W	PLOTTED	Unverified · Output excluded
F072	Unverified source fixture / ETC Source Four 575W	PLOTTED	Unverified · Output excluded
F073	Unverified source fixture / ETC Source Four 575W	PLOTTED	Unverified · Output excluded
F074	Unverified source fixture / ETC Source Four 575W	PLOTTED	Unverified · Output excluded
F075	Unverified source fixture / ETC Source Four 575W	PLOTTED	Unverified · Output excluded
F076	Unverified source fixture / ETC Source Four 575W	PLOTTED	Unverified · Output excluded
F077	Unverified source fixture / Unidentified 6 inch 750W Fresnel	PLOTTED	Unverified · Output excluded
F078	Unverified source fixture / ETC Source Four 575W	PLOTTED	Unverified · Output excluded
F079	Unverified source fixture / Unidentified 6 inch 750W Fresnel	PLOTTED	Unverified · Output excluded
F080	Unverified source fixture / ETC Source Four 575W	PLOTTED	Unverified · Output excluded

Planning reference only. Confirm installed modes and patch with the venue.

John Van Duzer Theatre · Main room

FIXTURE SCHEDULE · Main room

HitLight · John Van Duzer Theatre

1 Harpst Street, Arcata, United States

DWG HL · METRIC

Drawn HitLight

Generated from the saved show

SOURCE 5e5f59baa1fe

FIXTURE SCHEDULE · CONTINUED

Fixture	Manufacturer / model	Position / mount	Mode / output
VISUAL PLANNING · DMX PATCH WITHHELD			
F081	Unverified source fixture / Unidentified cyc housing — key says four cells	PLOTTED	Unverified · Output excluded
F082	Unverified source fixture / Unidentified cyc housing — key says four cells	PLOTTED	Unverified · Output excluded
F083	Unverified source fixture / Unidentified cyc housing — key says four cells	PLOTTED	Unverified · Output excluded
F084	Unverified source fixture / Unidentified cyc housing — key says four cells	PLOTTED	Unverified · Output excluded

Planning reference only. Confirm installed modes and patch with the venue.

HitLight

VALIDATION APPENDIX

WARNING · PATCH_WITHHELD

DMX patch facts are withheld pending source verification. This planning document cannot be used for hardware output.

Objects: — · Remediation: review the source facts and regenerate.

ERROR · STAGE_DIMENSIONS_UNCONFIRMED

Confirm the stage dimensions before producing a final technical document.

Objects: Main room · Remediation: review the source facts and regenerate.

WARNING · MODE_UNVERIFIED

DMX modes are unverified; output remains excluded.

Objects: F001–F084 · Remediation: review the source facts and regenerate.

WARNING · FIXTURE_DISABLED

Fixtures are disabled for this visual planning reconstruction.

Objects: F001–F084 · Remediation: review the source facts and regenerate.

WARNING · TITLE_METADATA_INCOMPLETE

Some professional title-block metadata is missing; the document will show an em dash.

Objects: b1aa00b89a09114910857228 · Remediation: review the source facts and regenerate.

HitLight

VENUE & DRAWING SOURCES

John Van Duzer Theatre

Main room · House rig

1 Harpst Street, Arcata, CA, US

https://www.humboldt.edu/cahss/program-facilities/facilities-collections

Sources checked 2026-11-03

Generated by HitLight from the reviewed partial John Van Duzer Theatre reconstruction. Venue sources are cited as facts; their original artwork remains private.

Symbols: HitLight-owned category artwork. No manufacturer model geometry or original source pages included.

Fixture positions follow the venue’s published lighting plot; the currently installed rig is not verified.

84 source-based fixture records retain their original printed source identities. The current public view has 80 catalogue body references and 4 visual fallbacks. Installed modes and DMX patch are unverified; all original output exclusions remain.

Fixture heights are approximate; trim heights may differ from the drawing.

84 visible units from a KCACTF2011 festival plot dated December28,2010. This historical configuration does not establish the current house rig or availability.

80 positions use labelled proper mechanical body substitutes. Exact Fresnel/ERS makers and barrels, and individual SourceFour19/36 optics, remain unresolved. Four cyc housings use neutral markers pending exact identity/body evidence.

Scale, room frame, all fixture heights, focus and detached box/tab registration are estimates. Side-tab tiers are an inferred arrangement. This partial template is for visual reference; every unit is excluded from output.

Local horizontal fixture spacing is estimated for conservative body clearance; guessed working roots and source row/order relationships retained.

84 source-based fixture records currently display 80 public catalogue housings and 4 visual fallbacks. Original source identities, modes, patch and output exclusions are unchanged.

Twenty-eight unidentified six-inch 750W Fresnels retain labelled Colortran 6 mechanical housing substitutes. Eighty records have public body references; four unidentified cyc housings remain neutral. This does not establish the installed makers, lens barrels or control modes.

Existing Colortran 6-inch/8-inch Fresnel / Source Four PAR references now use newly authored approximate public housings. Body details, lens shape and manual bracket pose are estimates. Native controls, fixtures and layout are unchanged. Other-make and unidentified source fixtures using a labelled mechanical donor remain substitutes; this update does not identify installed models, optics or lamp ratings, or establish hardware, clearance or photometric acceptance.

Approximate planning view; not official venue paperwork or output-ready. Original HitLight symbols only; no source pages, OEM meshes, photos or logos. Original files remain private; modes and patch unverified.

Fixture plot original; visually inspected page(s) 1. Freshness and reuse rights unconfirmed.: https://www.humboldt.edu/sites/default/files/dance-music-theatre/2025-06/van-duzer-lt-rep-plot.pdf · checked 2026-11-03

Published capacity 750 for Main theatre.: https://www.humboldt.edu/cahss/program-facilities/facilities-collections · checked 2026-11-03

Public venue page: https://www.hitlight.app/venues/united-states/john-van-duzer-theatre-b1aa00b8

HitLight | hitlight.app