
UPSTAGE ↑

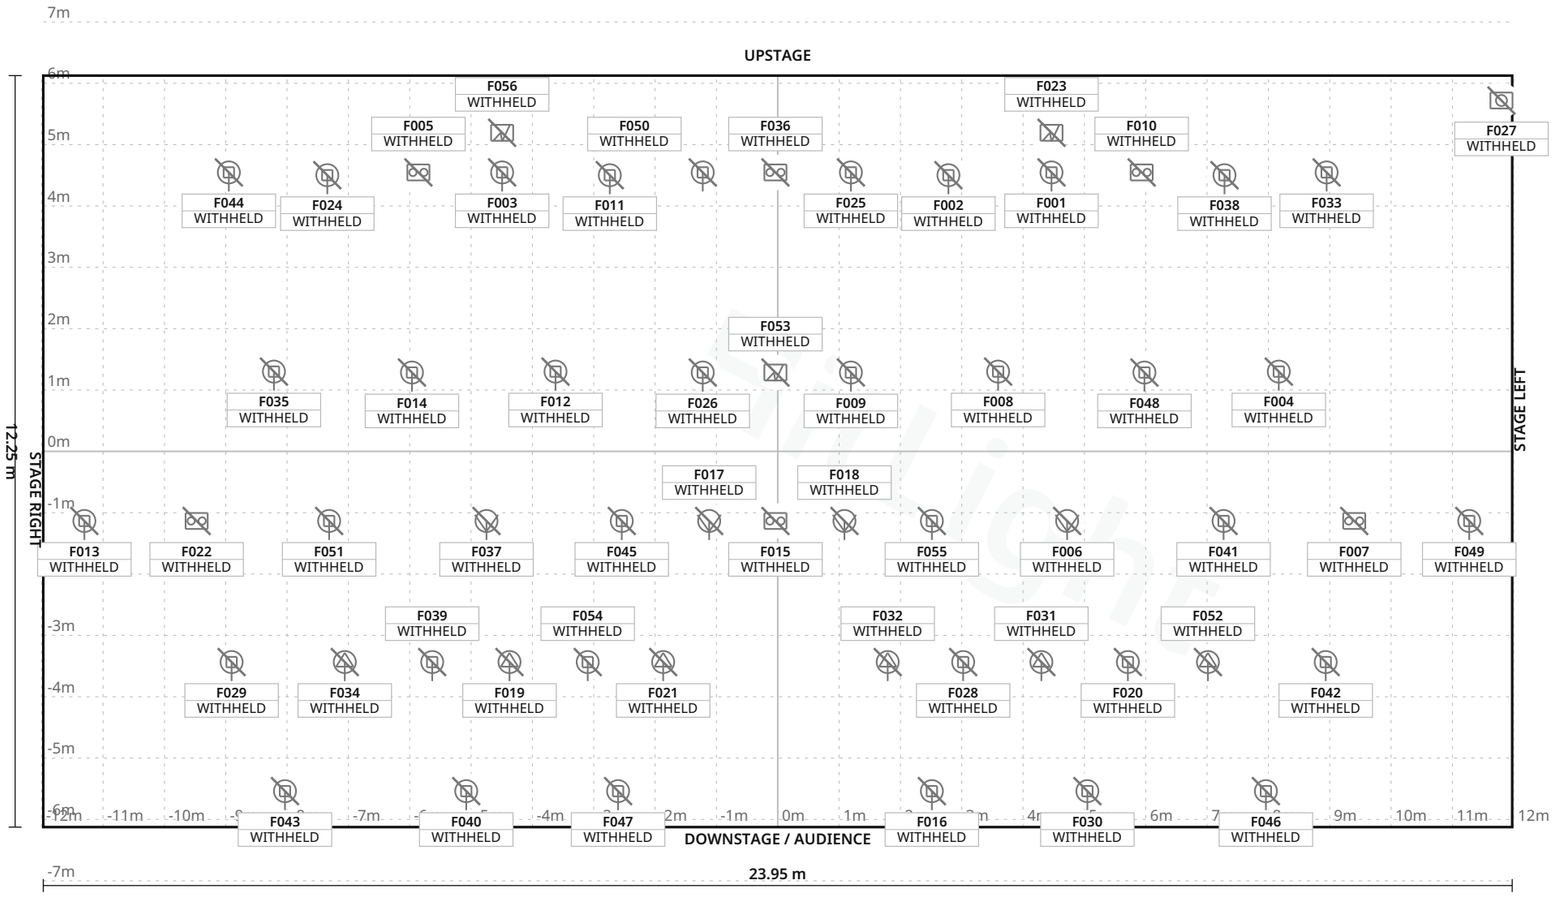

FIXTURE LEGEND

- **Rogue R2 Wash** — Moving Head · 18×
- **Aleda B-EYE K20** — Moving Head · 10×
- **Mythos2** — Moving Head · 8×
- **Source Four jr** — Zoom — Profile Spot · 6×
- **Eightlight** — blinder — Blinder · 6×
- **Martin Atomic** — strobe — Strobe · 3×
- **MDG** — atmosphericmachine — Haze Machine · 1×
- **Selecon** — Fresnel1000W — Spot Light · 4×

Stage 23.95 m W × 12.25 m D · Grid 1 m

Tapahtumakeskus Tullisali · Main hall

LIGHT PLOT · PLAN · Main hall

HitLight · Tapahtumakeskus Tullisali
Tyrnäväntie 16, 90400 Oulu, Oulu, Finland

DWG HL · SCALE 1:100 · metric · PRINT AT 100%
Drawn HitLight
Generated from the saved show
SOURCE 61715f369f5b

SYMBOL LEGEND

8 TYPES · 56 FIXTURES · COLOUR BY TYPE



Chauvet Professional Rogue R2 Wash

Moving Head · Unverified · TBC ch · category symbol

18 physical · 18 plotted

18 disabled · 0 unplaced



Clay Paky Aleda B-EYE K20

Moving Head · Unverified · TBC ch · category symbol

10 physical · 10 plotted

10 disabled · 0 unplaced



Clay Paky Mythos2

Moving Head · Unverified · TBC ch · category symbol

8 physical · 8 plotted

8 disabled · 0 unplaced



ETC Source Four jr Zoom

Profile Spot · Unverified · TBC ch · category symbol

6 physical · 6 plotted

6 disabled · 0 unplaced



Unverified source fixture Eightlight blinder

Blinder · Unverified · TBC ch · category symbol

6 physical · 6 plotted

6 disabled · 0 unplaced



Unverified source fixture Martin Atomic strobe

Strobe · Unverified · TBC ch · category symbol

3 physical · 3 plotted

3 disabled · 0 unplaced



Unverified source fixture MDG atmosphericmachine

Haze Machine · Unverified · TBC ch · category symbol

1 physical · 1 plotted

1 disabled · 0 unplaced



Unverified source fixture Selecon Fresnel1000W

Spot Light · Unverified · TBC ch · category symbol

4 physical · 4 plotted

4 disabled · 0 unplaced

Tapahtumakeskus Tullisali · Main hall

SYMBOL LEGEND · Main hall

HitLight · Tapahtumakeskus Tullisali

Tyrnäväntie 16, 90400 Oulu, Oulu, Finland

DWG HL · METRIC

Drawn HitLight

Generated from the saved show

SOURCE 61715f369f5b

GENERAL NOTES

1. Source-based lighting plan. Confirm the current rig with the venue.
2. PARTIAL: included fixtures are not a full physical-unit census.
3. DMX PATCH WITHHELD: provisional or unchecked addresses are not published.
4. Approximate planning view; not official venue paperwork or output-ready. Original HitLight symbols only; no source pages, OEM meshes, photos or logos. Original files remain private; modes and patch unverified.

HitLight

FIXTURE SCHEDULE

Fixture	Manufacturer / model	Position / mount	Mode / output
VISUAL PLANNING · DMX PATCH WITHHELD			
F001	Clay Paky / Aleda B-EYE K20	PLOTTED	Unverified · Output excluded
F002	Clay Paky / Mythos2	PLOTTED	Unverified · Output excluded
F003	Clay Paky / Aleda B-EYE K20	PLOTTED	Unverified · Output excluded
F004	Clay Paky / Aleda B-EYE K20	PLOTTED	Unverified · Output excluded
F005	Unverified source fixture / Eightlight blinder	PLOTTED	Unverified · Output excluded
F006	Unverified source fixture / Selecon Fresnel1000W	PLOTTED	Unverified · Output excluded
F007	Unverified source fixture / Eightlight blinder	PLOTTED	Unverified · Output excluded
F008	Clay Paky / Aleda B-EYE K20	PLOTTED	Unverified · Output excluded
F009	Clay Paky / Mythos2	PLOTTED	Unverified · Output excluded
F010	Unverified source fixture / Eightlight blinder	PLOTTED	Unverified · Output excluded
F011	Clay Paky / Mythos2	PLOTTED	Unverified · Output excluded
F012	Clay Paky / Aleda B-EYE K20	PLOTTED	Unverified · Output excluded
F013	Chauvet Professional / Rogue R2 Wash	PLOTTED	Unverified · Output excluded
F014	Clay Paky / Mythos2	PLOTTED	Unverified · Output excluded
F015	Unverified source fixture / Eightlight blinder	PLOTTED	Unverified · Output excluded
F016	Chauvet Professional / Rogue R2 Wash	PLOTTED	Unverified · Output excluded
F017	Unverified source fixture / Selecon Fresnel1000W	PLOTTED	Unverified · Output excluded
F018	Unverified source fixture / Selecon Fresnel1000W	PLOTTED	Unverified · Output excluded
F019	ETC / Source Four jr Zoom	PLOTTED	Unverified · Output excluded
F020	Chauvet Professional / Rogue R2 Wash	PLOTTED	Unverified · Output excluded

Planning reference only. Confirm installed modes and patch with the venue.

FIXTURE SCHEDULE · CONTINUED

Fixture	Manufacturer / model	Position / mount	Mode / output
VISUAL PLANNING · DMX PATCH WITHHELD			
F021	ETC / Source Four jr Zoom	PLOTTED	Unverified · Output excluded
F022	Unverified source fixture / Eightlight blinder	PLOTTED	Unverified · Output excluded
F023	Unverified source fixture / Martin Atomic strobe	PLOTTED	Unverified · Output excluded
F024	Clay Paky / Mythos2	PLOTTED	Unverified · Output excluded
F025	Clay Paky / Aleda B-EYE K20	PLOTTED	Unverified · Output excluded
F026	Clay Paky / Mythos2	PLOTTED	Unverified · Output excluded
F027	Unverified source fixture / MDG atmosphericmachine	PLOTTED	Unverified · Output excluded
F028	Chauvet Professional / Rogue R2 Wash	PLOTTED	Unverified · Output excluded
F029	Chauvet Professional / Rogue R2 Wash	PLOTTED	Unverified · Output excluded
F030	Chauvet Professional / Rogue R2 Wash	PLOTTED	Unverified · Output excluded
F031	ETC / Source Four jr Zoom	PLOTTED	Unverified · Output excluded
F032	ETC / Source Four jr Zoom	PLOTTED	Unverified · Output excluded
F033	Clay Paky / Aleda B-EYE K20	PLOTTED	Unverified · Output excluded
F034	ETC / Source Four jr Zoom	PLOTTED	Unverified · Output excluded
F035	Clay Paky / Aleda B-EYE K20	PLOTTED	Unverified · Output excluded
F036	Unverified source fixture / Eightlight blinder	PLOTTED	Unverified · Output excluded
F037	Unverified source fixture / Selecon Fresnel1000W	PLOTTED	Unverified · Output excluded
F038	Clay Paky / Mythos2	PLOTTED	Unverified · Output excluded
F039	Chauvet Professional / Rogue R2 Wash	PLOTTED	Unverified · Output excluded
F040	Chauvet Professional / Rogue R2 Wash	PLOTTED	Unverified · Output excluded

Planning reference only. Confirm installed modes and patch with the venue.

FIXTURE SCHEDULE · CONTINUED

Fixture	Manufacturer / model	Position / mount	Mode / output
VISUAL PLANNING · DMX PATCH WITHHELD			
F041	Chauvet Professional / Rogue R2 Wash	PLOTTED	Unverified · Output excluded
F042	Chauvet Professional / Rogue R2 Wash	PLOTTED	Unverified · Output excluded
F043	Chauvet Professional / Rogue R2 Wash	PLOTTED	Unverified · Output excluded
F044	Clay Paky / Aleda B-EYE K20	PLOTTED	Unverified · Output excluded
F045	Chauvet Professional / Rogue R2 Wash	PLOTTED	Unverified · Output excluded
F046	Chauvet Professional / Rogue R2 Wash	PLOTTED	Unverified · Output excluded
F047	Chauvet Professional / Rogue R2 Wash	PLOTTED	Unverified · Output excluded
F048	Clay Paky / Mythos2	PLOTTED	Unverified · Output excluded
F049	Chauvet Professional / Rogue R2 Wash	PLOTTED	Unverified · Output excluded
F050	Clay Paky / Aleda B-EYE K20	PLOTTED	Unverified · Output excluded
F051	Chauvet Professional / Rogue R2 Wash	PLOTTED	Unverified · Output excluded
F052	ETC / Source Four jr Zoom	PLOTTED	Unverified · Output excluded
F053	Unverified source fixture / Martin Atomic strobe	PLOTTED	Unverified · Output excluded
F054	Chauvet Professional / Rogue R2 Wash	PLOTTED	Unverified · Output excluded
F055	Chauvet Professional / Rogue R2 Wash	PLOTTED	Unverified · Output excluded
F056	Unverified source fixture / Martin Atomic strobe	PLOTTED	Unverified · Output excluded

Planning reference only. Confirm installed modes and patch with the venue.

VALIDATION APPENDIX

WARNING · PATCH_WITHHELD

DMX patch facts are withheld pending source verification. This planning document cannot be used for hardware output.

Objects: — · Remediation: review the source facts and regenerate.

ERROR · STAGE_DIMENSIONS_UNCONFIRMED

Confirm the stage dimensions before producing a final technical document.

Objects: Main hall · Remediation: review the source facts and regenerate.

WARNING · MODE_UNVERIFIED

DMX modes are unverified; output remains excluded.

Objects: F001–F056 · Remediation: review the source facts and regenerate.

WARNING · FIXTURE_DISABLED

Fixtures are disabled for this visual planning reconstruction.

Objects: F001–F056 · Remediation: review the source facts and regenerate.

WARNING · TITLE_METADATA_INCOMPLETE

Some professional title-block metadata is missing; the document will show an em dash.

Objects: b1cf5edad6fd1e604f084005 · Remediation: review the source facts and regenerate.

HitLight

VENUE & DRAWING SOURCES

Tapahtumakeskus Tullisali

Main hall · Published house plot

Tyrnäväntie 16, 90400 Oulu, Oulu, FI

https://www.tullisali.fi/en/organise-an-event/

Sources checked 2026-11-03

Generated by HitLight from the reviewed partial Tapahtumakeskus Tullisali reconstruction. Venue sources are cited as facts; their original artwork remains private.

Symbols: HitLight-owned category artwork. No manufacturer model geometry or original source pages included.

Fixture classes/models and modes include clearly labelled visual estimates. Generic bodies represent unknown source products; manufacturer identity, wattage and optics are not asserted by those selections.

Stage dimensions, hanging heights, mounts and focus are approximate; the patch remains unverified. This is a partial visual reconstruction, not a control-ready installation.

Original source dates do not establish current physical presence or a complete venue census.

Partial source-based planning reconstruction; the current installation and complete fixture census are unverified.

Source-matched catalogue bodies are shown where available. Unresolved source identities remain labelled visual markers. Installed modes and DMX patch require verification; visual-only fixtures remain excluded from output.

Exact available catalogue display bodies are restored through verified immutable references. Fixture identities, installed modes, patch and output verification are unchanged; original source qualifications remain authoritative.

10 existing B-EYE K20 references use an original public HitLight housing. Native channel/default tables, existing control restrictions and source optics/pivots retained; actual visual bounds corrected. Fixture IDs, source labels, selected modes, enabled state, patch, layouts and mounts unchanged. Body detail estimated; existing source/control qualifications retained. No hardware, photometric or rigging acceptance.

Approximate planning view; not official venue paperwork or output-ready. Original HitLight symbols only; no source pages, OEM meshes, photos or logos. Original files remain private; modes and patch unverified.

HitLight

VENUE & DRAWING SOURCES

Tapahtumakeskus Tullisali — Main hall · lighting plot:
https://www.tullisali.fi/en/organise-an-event/ · checked 2026-11-03

Public venue page: https://www.hitlight.app/venues/finland/tapahtumakeskus-tullisali-b1cf5eda

HitLight