
UPSTAGE ↑

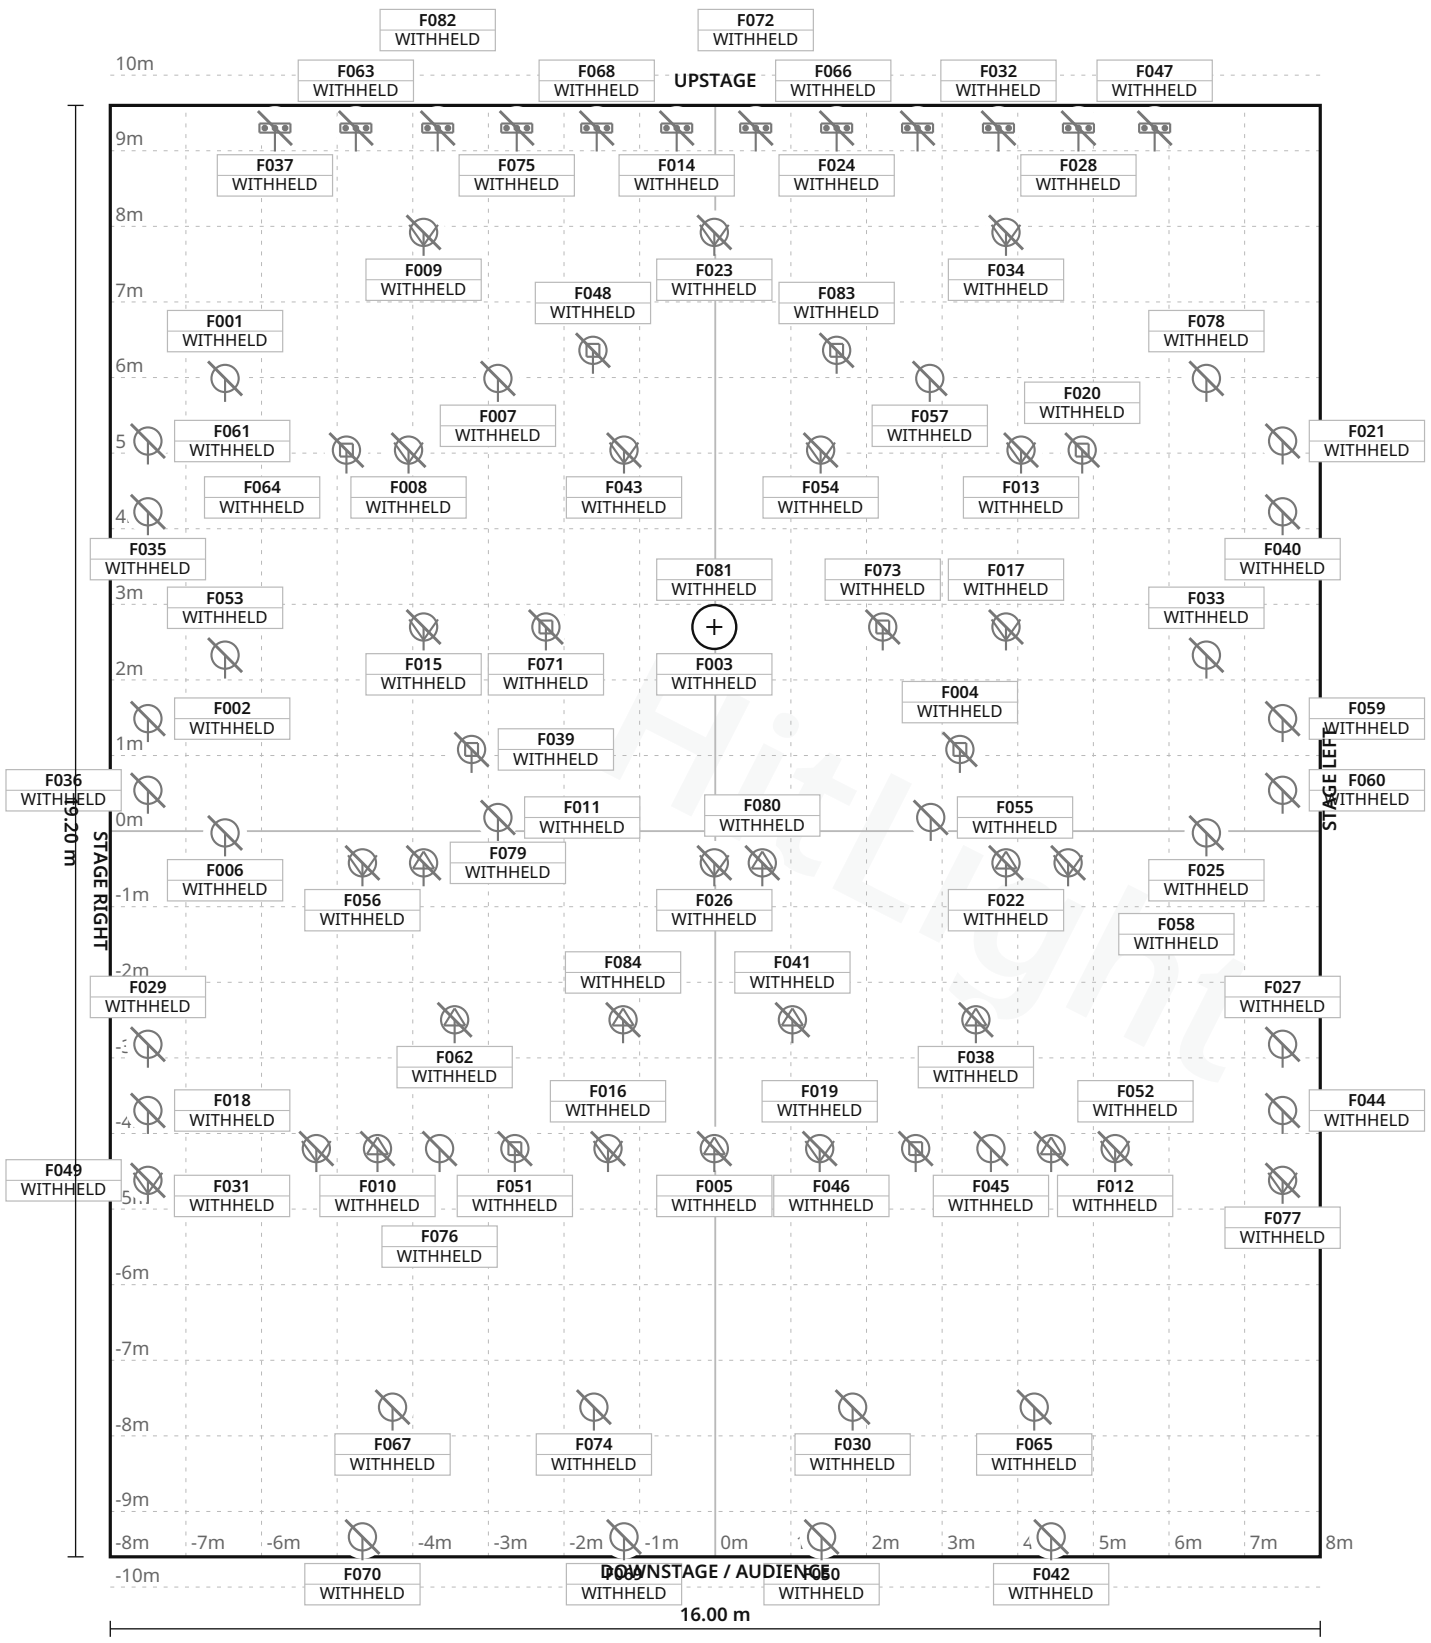

FIXTURE LEGEND

- **Conventional** rear light · manufacturer/model unknown — Spot Light · 3×
- **Conventional** theatre fixture · manufacturer/model unknown — Spot Light · 14×
- **Followspot** · manufacturer/model unknown — Spot Light · 2×
- **Moving spot** theatre fixture · manufacturer/model unknown — Moving Head · 4×
- **Moving wash** · manufacturer/model unknown — Moving Head · 4×
- **Moving wash** theatre fixture · manufacturer/model unknown — Moving Head · 2×
- **PAR** · manufacturer/model unknown — PAR Light · 11×
- **PAR theatre** fixture · manufacturer/model unknown — PAR Light · 10×
- **Profile theatre** fixture · manufacturer/model unknown — Profile Spot · 10×
- **Rear LED** strip/bar · manufacturer/model unknown — LED Bar · 12×
- **Side theatre** light · manufacturer/model unknown — PAR Light · 12×

Stage 16.00 m W × 19.20 m D · Grid 1 m

HitLight

HitLight TECHNICAL LIGHTING REV 38fd6765edb0 · 1/11

Brentwood Theatre · Main room

LIGHT PLOT · PLAN · Main room

HitLight · Brentwood Theatre

Brentwood, United Kingdom

DWG HL · SCALE 1:100 · metric · PRINT AT 100%

Drawn HitLight

Generated from the saved show

SOURCE 3fb9575ee4d0

SYMBOL LEGEND

11 TYPES · 84 FIXTURES · COLOUR BY TYPE



Unverified source fixture Conventional rear light · manufacturer/model unknown

Spot Light · Unverified · TBC ch · category symbol

3 physical · 3 plotted

3 disabled · 0 unplaced



Unverified source fixture Conventional theatre fixture · manufacturer/model unknown

Spot Light · Unverified · TBC ch · category symbol

14 physical · 14 plotted

14 disabled · 0 unplaced



Unverified source fixture Followspot · manufacturer/model unknown

Spot Light · Unverified · TBC ch · category symbol

2 physical · 2 plotted

2 disabled · 0 unplaced



Unverified source fixture Moving spot theatre fixture · manufacturer/model unknown

Moving Head · Unverified · TBC ch · category symbol

4 physical · 4 plotted

4 disabled · 0 unplaced



Unverified source fixture Moving wash · manufacturer/model unknown

Moving Head · Unverified · TBC ch · category symbol

4 physical · 4 plotted

4 disabled · 0 unplaced



Unverified source fixture Moving wash theatre fixture · manufacturer/model unknown

Moving Head · Unverified · TBC ch · category symbol

2 physical · 2 plotted

2 disabled · 0 unplaced



Unverified source fixture PAR · manufacturer/model unknown

PAR Light · Unverified · TBC ch · category symbol

11 physical · 11 plotted

11 disabled · 0 unplaced



Unverified source fixture PAR theatre fixture · manufacturer/model unknown

PAR Light · Unverified · TBC ch · category symbol

10 physical · 10 plotted

10 disabled · 0 unplaced

Brentwood Theatre · Main room

SYMBOL LEGEND · Main room

HitLight · Brentwood Theatre

Brentwood, United Kingdom

DWG HL · METRIC

Drawn HitLight

Generated from the saved show

SOURCE 3fb9575ee4d0

SYMBOL LEGEND · CONTINUED

11 TYPES · 84 FIXTURES · COLOUR BY TYPE



Unverified source fixture Profile theatre fixture · manufacturer/model unknown

Profile Spot · Unverified · TBC ch · category symbol

10 physical · 10 plotted

10 disabled · 0 unplaced



Unverified source fixture Rear LED strip/bar · manufacturer/model unknown

LED Bar · Unverified · TBC ch · category symbol

12 physical · 12 plotted

12 disabled · 0 unplaced



Unverified source fixture Side theatre light · manufacturer/model unknown

PAR Light · Unverified · TBC ch · category symbol

12 physical · 12 plotted

12 disabled · 0 unplaced

HitLight

GENERAL NOTES

1. Source-based lighting plan. Confirm the current rig with the venue.
2. PARTIAL: included fixtures are not a full physical-unit census.
3. DMX PATCH WITHHELD: provisional or unchecked addresses are not published.
4. Geometry and mounting are approximate. Display dimensions and hanging heights include labelled estimates; this is not a measured or control-ready rig.
5. Exact fixture variants, body accuracy, modes and DMX patch remain unverified. Neutral visual placeholders preserve the plotted positions pending review.

HitLight

FIXTURE SCHEDULE

84 FIXTURES · PATCH WITHHELD

Fixture	Manufacturer / model	Position / mount	Mode / output
VISUAL PLANNING · DMX PATCH WITHHELD			
F001	Unverified source fixture / PAR · manufacturer/model unknown	PLOTTED	Unverified · Output excluded
F002	Unverified source fixture / Side theatre light · manufacturer/model unkno...	PLOTTED	Unverified · Output excluded
F003	Unverified source fixture / Conventional theatre fixture · manufacturer/m...	PLOTTED	Unverified · Output excluded
F004	Unverified source fixture / Moving wash · manufacturer/model unknown	PLOTTED	Unverified · Output excluded
F005	Unverified source fixture / Profile theatre fixture · manufacturer/model ...	PLOTTED	Unverified · Output excluded
F006	Unverified source fixture / PAR · manufacturer/model unknown	PLOTTED	Unverified · Output excluded
F007	Unverified source fixture / PAR · manufacturer/model unknown	PLOTTED	Unverified · Output excluded
F008	Unverified source fixture / Conventional theatre fixture · manufacturer/m...	PLOTTED	Unverified · Output excluded
F009	Unverified source fixture / Conventional rear light · manufacturer/model ...	PLOTTED	Unverified · Output excluded
F010	Unverified source fixture / Profile theatre fixture · manufacturer/model ...	PLOTTED	Unverified · Output excluded
F011	Unverified source fixture / PAR · manufacturer/model unknown	PLOTTED	Unverified · Output excluded
F012	Unverified source fixture / Conventional theatre fixture · manufacturer/m...	PLOTTED	Unverified · Output excluded
F013	Unverified source fixture / Conventional theatre fixture · manufacturer/m...	PLOTTED	Unverified · Output excluded
F014	Unverified source fixture / Rear LED strip/bar · manufacturer/model unkno...	PLOTTED	Unverified · Output excluded
F015	Unverified source fixture / Conventional theatre fixture · manufacturer/m...	PLOTTED	Unverified · Output excluded
F016	Unverified source fixture / Conventional theatre fixture · manufacturer/m...	PLOTTED	Unverified · Output excluded
F017	Unverified source fixture / Conventional theatre fixture · manufacturer/m...	PLOTTED	Unverified · Output excluded
F018	Unverified source fixture / Side theatre light · manufacturer/model unkno...	PLOTTED	Unverified · Output excluded
F019	Unverified source fixture / Conventional theatre fixture · manufacturer/m...	PLOTTED	Unverified · Output excluded
F020	Unverified source fixture / Moving spot theatre fixture · manufacturer/mo...	PLOTTED	Unverified · Output excluded

Planning reference only. Confirm installed modes and patch with the venue.

Brentwood Theatre · Main room

FIXTURE SCHEDULE · Main room

HitLight · Brentwood Theatre

Brentwood, United Kingdom

DWG HL · METRIC

Drawn HitLight

Generated from the saved show

SOURCE 3fb9575ee4d0

FIXTURE SCHEDULE · CONTINUED

Fixture	Manufacturer / model	Position / mount	Mode / output
VISUAL PLANNING · DMX PATCH WITHHELD			
F021	Unverified source fixture / Side theatre light · manufacturer/model unkno…	PLOTTED	Unverified · Output excluded
F022	Unverified source fixture / Profile theatre fixture · manufacturer/model …	PLOTTED	Unverified · Output excluded
F023	Unverified source fixture / Conventional rear light · manufacturer/model …	PLOTTED	Unverified · Output excluded
F024	Unverified source fixture / Rear LED strip/bar · manufacturer/model unkno…	PLOTTED	Unverified · Output excluded
F025	Unverified source fixture / PAR · manufacturer/model unknown	PLOTTED	Unverified · Output excluded
F026	Unverified source fixture / Conventional theatre fixture · manufacturer/m…	PLOTTED	Unverified · Output excluded
F027	Unverified source fixture / Side theatre light · manufacturer/model unkno…	PLOTTED	Unverified · Output excluded
F028	Unverified source fixture / Rear LED strip/bar · manufacturer/model unkno…	PLOTTED	Unverified · Output excluded
F029	Unverified source fixture / Side theatre light · manufacturer/model unkno…	PLOTTED	Unverified · Output excluded
F030	Unverified source fixture / PAR theatre fixture · manufacturer/model unkn…	PLOTTED	Unverified · Output excluded
F031	Unverified source fixture / Conventional theatre fixture · manufacturer/m…	PLOTTED	Unverified · Output excluded
F032	Unverified source fixture / Rear LED strip/bar · manufacturer/model unkno…	PLOTTED	Unverified · Output excluded
F033	Unverified source fixture / PAR · manufacturer/model unknown	PLOTTED	Unverified · Output excluded
F034	Unverified source fixture / Conventional rear light · manufacturer/model …	PLOTTED	Unverified · Output excluded
F035	Unverified source fixture / Side theatre light · manufacturer/model unkno…	PLOTTED	Unverified · Output excluded
F036	Unverified source fixture / Side theatre light · manufacturer/model unkno…	PLOTTED	Unverified · Output excluded
F037	Unverified source fixture / Rear LED strip/bar · manufacturer/model unkno…	PLOTTED	Unverified · Output excluded
F038	Unverified source fixture / Profile theatre fixture · manufacturer/model …	PLOTTED	Unverified · Output excluded
F039	Unverified source fixture / Moving wash · manufacturer/model unknown	PLOTTED	Unverified · Output excluded
F040	Unverified source fixture / Side theatre light · manufacturer/model unkno…	PLOTTED	Unverified · Output excluded

Planning reference only. Confirm installed modes and patch with the venue.

FIXTURE SCHEDULE · CONTINUED

Fixture	Manufacturer / model	Position / mount	Mode / output
VISUAL PLANNING · DMX PATCH WITHHELD			
F041	Unverified source fixture / Profile theatre fixture · manufacturer/model ...	PLOTTED	Unverified · Output excluded
F042	Unverified source fixture / PAR theatre fixture · manufacturer/model unkn...	PLOTTED	Unverified · Output excluded
F043	Unverified source fixture / Conventional theatre fixture · manufacturer/m...	PLOTTED	Unverified · Output excluded
F044	Unverified source fixture / Side theatre light · manufacturer/model unkno...	PLOTTED	Unverified · Output excluded
F045	Unverified source fixture / PAR theatre fixture · manufacturer/model unkn...	PLOTTED	Unverified · Output excluded
F046	Unverified source fixture / Moving wash theatre fixture · manufacturer/mo...	PLOTTED	Unverified · Output excluded
F047	Unverified source fixture / Rear LED strip/bar · manufacturer/model unkno...	PLOTTED	Unverified · Output excluded
F048	Unverified source fixture / Moving wash · manufacturer/model unknown	PLOTTED	Unverified · Output excluded
F049	Unverified source fixture / Followspot · manufacturer/model unknown	PLOTTED	Unverified · Output excluded
F050	Unverified source fixture / PAR theatre fixture · manufacturer/model unkn...	PLOTTED	Unverified · Output excluded
F051	Unverified source fixture / Moving wash theatre fixture · manufacturer/mo...	PLOTTED	Unverified · Output excluded
F052	Unverified source fixture / Profile theatre fixture · manufacturer/model ...	PLOTTED	Unverified · Output excluded
F053	Unverified source fixture / PAR · manufacturer/model unknown	PLOTTED	Unverified · Output excluded
F054	Unverified source fixture / Conventional theatre fixture · manufacturer/m...	PLOTTED	Unverified · Output excluded
F055	Unverified source fixture / PAR · manufacturer/model unknown	PLOTTED	Unverified · Output excluded
F056	Unverified source fixture / Conventional theatre fixture · manufacturer/m...	PLOTTED	Unverified · Output excluded
F057	Unverified source fixture / PAR · manufacturer/model unknown	PLOTTED	Unverified · Output excluded
F058	Unverified source fixture / Conventional theatre fixture · manufacturer/m...	PLOTTED	Unverified · Output excluded
F059	Unverified source fixture / Side theatre light · manufacturer/model unkno...	PLOTTED	Unverified · Output excluded
F060	Unverified source fixture / Side theatre light · manufacturer/model unkno...	PLOTTED	Unverified · Output excluded

Planning reference only. Confirm installed modes and patch with the venue.

FIXTURE SCHEDULE · CONTINUED

Fixture	Manufacturer / model	Position / mount	Mode / output
VISUAL PLANNING · DMX PATCH WITHHELD			
F061	Unverified source fixture / Side theatre light · manufacturer/model unkno…	PLOTTED	Unverified · Output excluded
F062	Unverified source fixture / Profile theatre fixture · manufacturer/model …	PLOTTED	Unverified · Output excluded
F063	Unverified source fixture / Rear LED strip/bar · manufacturer/model unkno…	PLOTTED	Unverified · Output excluded
F064	Unverified source fixture / Moving spot theatre fixture · manufacturer/mo…	PLOTTED	Unverified · Output excluded
F065	Unverified source fixture / PAR theatre fixture · manufacturer/model unkn…	PLOTTED	Unverified · Output excluded
F066	Unverified source fixture / Rear LED strip/bar · manufacturer/model unkno…	PLOTTED	Unverified · Output excluded
F067	Unverified source fixture / PAR theatre fixture · manufacturer/model unkn…	PLOTTED	Unverified · Output excluded
F068	Unverified source fixture / Rear LED strip/bar · manufacturer/model unkno…	PLOTTED	Unverified · Output excluded
F069	Unverified source fixture / PAR theatre fixture · manufacturer/model unkn…	PLOTTED	Unverified · Output excluded
F070	Unverified source fixture / PAR theatre fixture · manufacturer/model unkn…	PLOTTED	Unverified · Output excluded
F071	Unverified source fixture / Moving spot theatre fixture · manufacturer/mo…	PLOTTED	Unverified · Output excluded
F072	Unverified source fixture / Rear LED strip/bar · manufacturer/model unkno…	PLOTTED	Unverified · Output excluded
F073	Unverified source fixture / Moving spot theatre fixture · manufacturer/mo…	PLOTTED	Unverified · Output excluded
F074	Unverified source fixture / PAR theatre fixture · manufacturer/model unkn…	PLOTTED	Unverified · Output excluded
F075	Unverified source fixture / Rear LED strip/bar · manufacturer/model unkno…	PLOTTED	Unverified · Output excluded
F076	Unverified source fixture / PAR theatre fixture · manufacturer/model unkn…	PLOTTED	Unverified · Output excluded
F077	Unverified source fixture / Followspot · manufacturer/model unknown	PLOTTED	Unverified · Output excluded
F078	Unverified source fixture / PAR · manufacturer/model unknown	PLOTTED	Unverified · Output excluded
F079	Unverified source fixture / Profile theatre fixture · manufacturer/model …	PLOTTED	Unverified · Output excluded
F080	Unverified source fixture / Profile theatre fixture · manufacturer/model …	PLOTTED	Unverified · Output excluded

Planning reference only. Confirm installed modes and patch with the venue.

Brentwood Theatre · Main room

FIXTURE SCHEDULE · Main room

HitLight · Brentwood Theatre

Brentwood, United Kingdom

DWG HL · METRIC

Drawn HitLight

Generated from the saved show

SOURCE 3fb9575ee4d0

FIXTURE SCHEDULE · CONTINUED

Fixture	Manufacturer / model	Position / mount	Mode / output
VISUAL PLANNING · DMX PATCH WITHHELD			
F081	Unverified source fixture / PAR · manufacturer/model unknown	PLOTTED	Unverified · Output excluded
F082	Unverified source fixture / Rear LED strip/bar · manufacturer/model unkno…	PLOTTED	Unverified · Output excluded
F083	Unverified source fixture / Moving wash · manufacturer/model unknown	PLOTTED	Unverified · Output excluded
F084	Unverified source fixture / Profile theatre fixture · manufacturer/model …	PLOTTED	Unverified · Output excluded

Planning reference only. Confirm installed modes and patch with the venue.

HitLight

VALIDATION APPENDIX

WARNING · PATCH_WITHHELD

DMX patch facts are withheld pending source verification. This planning document cannot be used for hardware output.

Objects: — · Remediation: review the source facts and regenerate.

ERROR · STAGE_DIMENSIONS_UNCONFIRMED

Confirm the stage dimensions before producing a final technical document.

Objects: Main room · Remediation: review the source facts and regenerate.

WARNING · MODE_UNVERIFIED

DMX modes are unverified; output remains excluded.

Objects: F001–F084 · Remediation: review the source facts and regenerate.

WARNING · FIXTURE_DISABLED

Fixtures are disabled for this visual planning reconstruction.

Objects: F001–F084 · Remediation: review the source facts and regenerate.

WARNING · TITLE_METADATA_INCOMPLETE

Some professional title-block metadata is missing; the document will show an em dash.

Objects: b1d0c4330fd43c0518b022c9 · Remediation: review the source facts and regenerate.

HitLight

VENUE & DRAWING SOURCES

Brentwood Theatre

Main room · House rig

Brentwood, GB

https://brentwood-theatre.co.uk/hire-us/hiring-documents/

Sources checked 2026-11-03

Generated by HitLight from the saved published venue rig. Source attribution and reconstruction limitations are retained below.

Symbols: HitLight-owned category artwork. No manufacturer model geometry or original source pages included.

Fixture classes/models and modes include clearly labelled visual estimates. Generic bodies represent unknown source products; manufacturer identity, wattage and optics are not asserted by those selections.

Stage dimensions, hanging heights, mounts and focus are approximate; the patch remains unverified. This is a partial visual reconstruction, not a control-ready installation.

Original source dates do not establish current physical presence or a complete venue census.

Exact available catalogue display bodies are restored through verified immutable references. Fixture identities, installed modes, patch and output verification are unchanged; original source qualifications remain authoritative.

Geometry and mounting are approximate. Display dimensions and hanging heights include labelled estimates; this is not a measured or control-ready rig.

Exact fixture variants, body accuracy, modes and DMX patch remain unverified. Neutral visual placeholders preserve the plotted positions pending review.

The dated source does not establish the current installed rig or a complete fixture census.

Generated from the saved published HitLight layout; fixture positions and room geometry are unchanged. Not an official venue drawing.

Fixture classes/models and modes include clearly labelled visual estimates. Generic bodies represent unknown source products; manufacturer identity, wattage and optics are not asserted by those selections.

Stage dimensions, hanging heights, mounts and focus are approximate; the patch remains unverified. This is a partial visual reconstruction, not a control-ready installation.

Original source dates do not establish current physical presence or a complete venue census.

Exact available catalogue display bodies are restored through verified immutable references. Fixture identities, installed modes, patch and output verification are unchanged; original source qualifications remain authoritative.

Output remains excluded for visual-only fixtures. Catalogue identity does not verify installed modes, addresses or the current installation.

Brentwood Theatre — Main room · lighting plot:
https://brentwood-theatre.co.uk/hire-us/hiring-documents/ · checked 2026-11-03

Public venue page: https://www.hitlight.app/venues/united-kingdom/brentwood-theatre-b1d0c433