
UPSTAGE ↑

FIXTURE LEGEND

- **Source Four 36** — Profile Spot · 17×
- **Source Four 50** — Profile Spot · 14×
- **ETC Source Four** — PAR MFL 575W — PAR Light · 18×
- **Unidentified** — unit — Other · 1×
- **USITT PAR MR-16** — Birdie-MFL — PAR Light · 2×

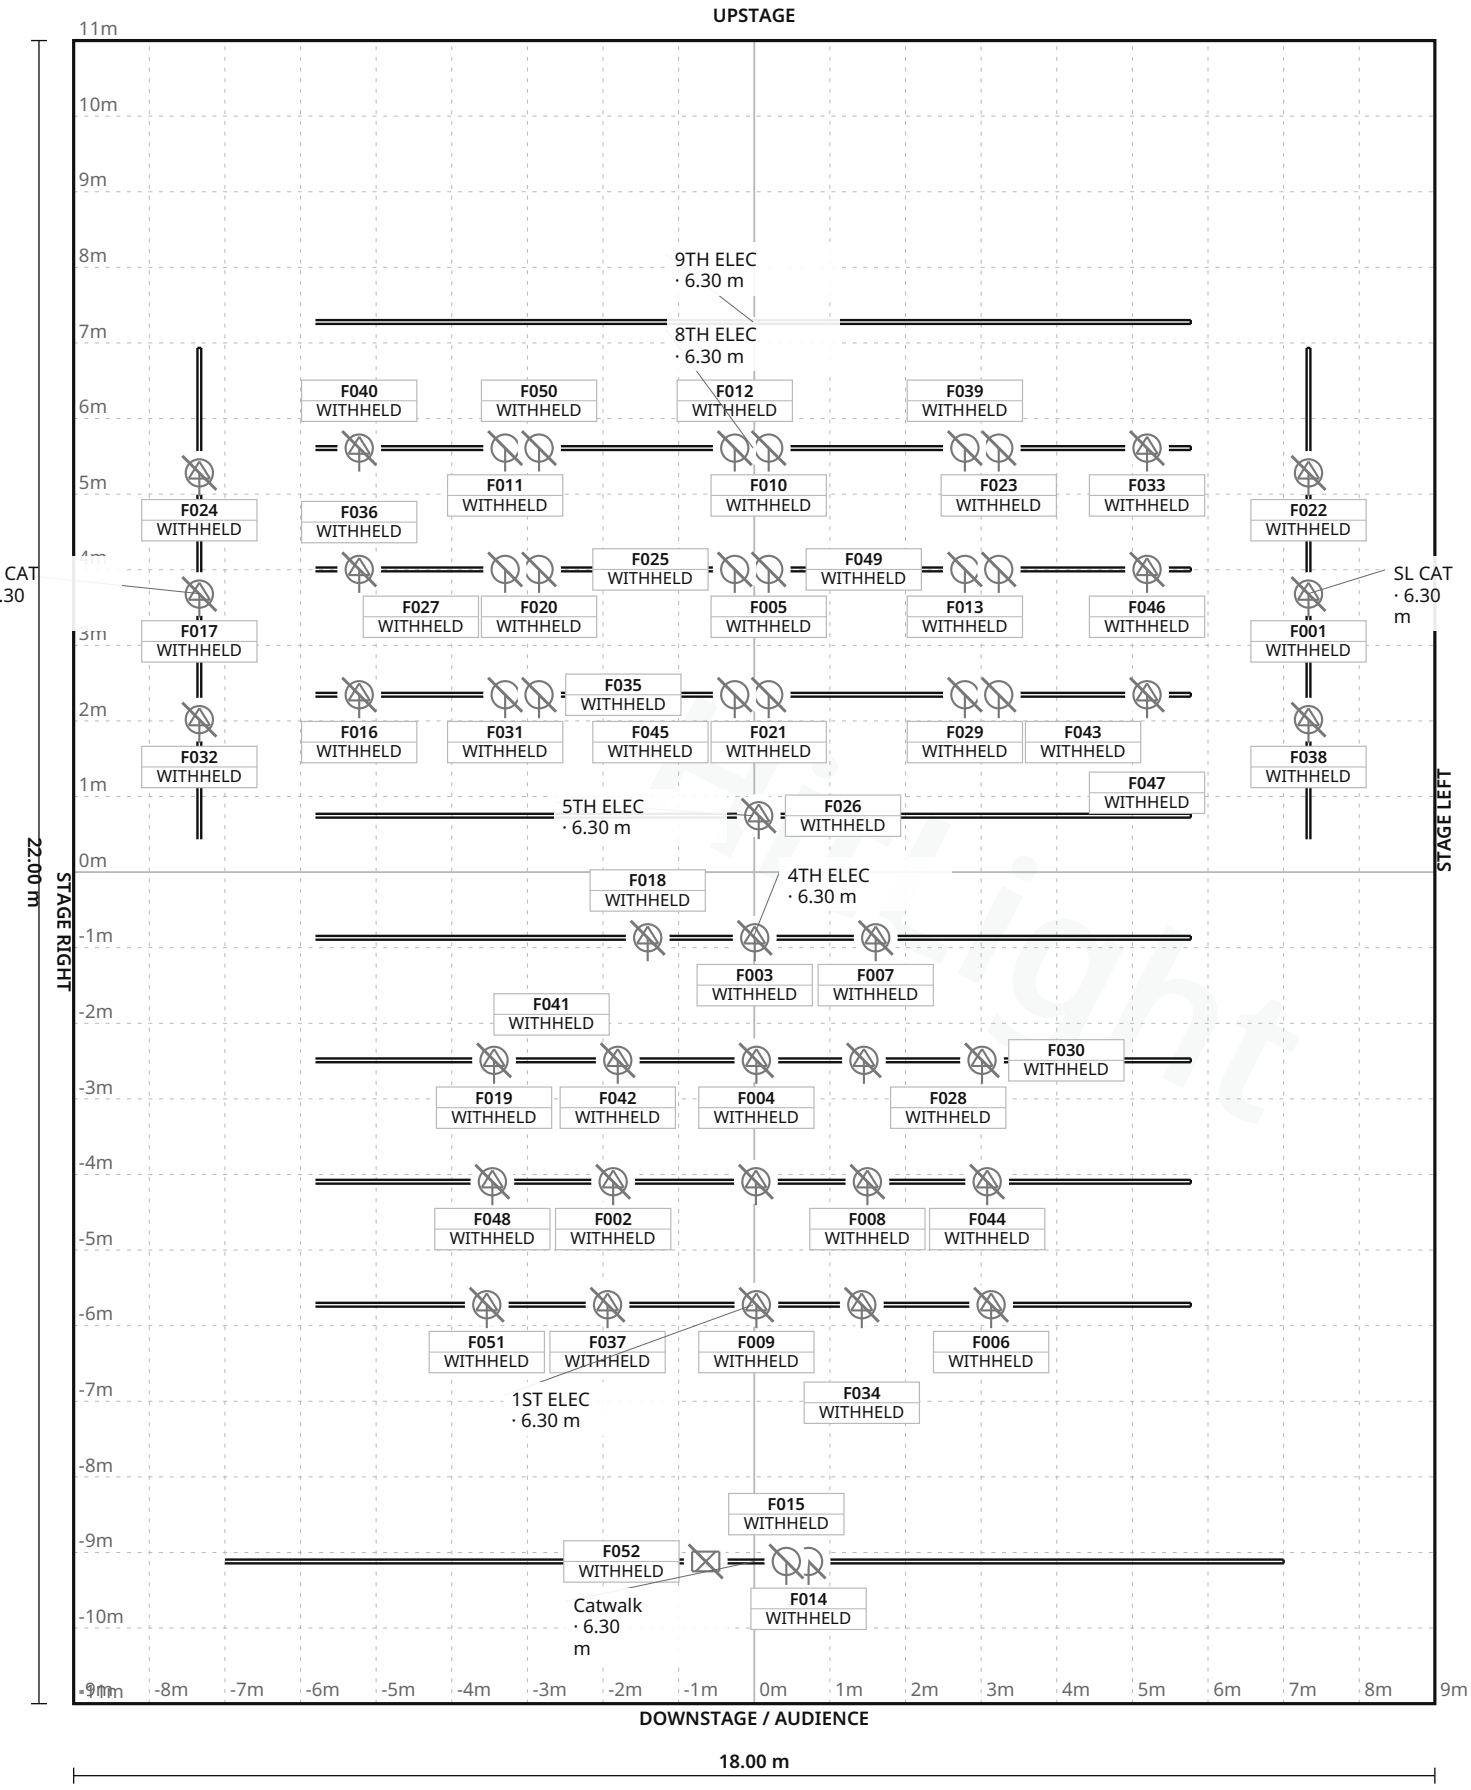

Stage 18.00 m W × 22.00 m D · Grid 1 m

Baruch Performing Arts Center · Rose Nagelberg Theatre

LIGHT PLOT · PLAN · Rose Nagelberg Theatre

HitLight · Baruch Performing Arts Center

New York, United States

DWG HL · SCALE 1:100 · metric · PRINT AT 100%

Drawn HitLight

Generated from the saved show

SOURCE 2c4eacd013d1

SYMBOL LEGEND

5 TYPES · 52 FIXTURES · COLOUR BY TYPE



ETC Source Four 36

Profile Spot · Unverified · TBC ch · category symbol

17 physical · 17 plotted

17 disabled · 0 unplaced



ETC Source Four 50

Profile Spot · Unverified · TBC ch · category symbol

14 physical · 14 plotted

14 disabled · 0 unplaced



Unverified source fixture ETC Source Four PAR MFL 575W

PAR Light · Unverified · TBC ch · category symbol

18 physical · 18 plotted

18 disabled · 0 unplaced



Unverified source fixture Unidentified unit

Other · Unverified · TBC ch · category symbol

1 physical · 1 plotted

1 disabled · 0 unplaced



Unverified source fixture USITT PAR MR-16 Birdie-MFL

PAR Light · Unverified · TBC ch · category symbol

2 physical · 2 plotted

2 disabled · 0 unplaced

Baruch Performing Arts Center · Rose Nagelberg Theatre

SYMBOL LEGEND · Rose Nagelberg Theatre

HitLight · Baruch Performing Arts Center

New York, United States

DWG HL · METRIC

Drawn HitLight

Generated from the saved show

SOURCE 2c4eacd013d1

GENERAL NOTES

1. Source-based lighting plan. Confirm the current rig with the venue.
2. PARTIAL: included fixtures are not a full physical-unit census.
3. DMX PATCH WITHHELD: provisional or unchecked addresses are not published.
4. Partial planning view; modes and patch unverified; output excluded.

HitLight

STAGE ELEMENTS

NAME	TYPE	POSITION	TRIM / SIZE
7TH ELEC	pipe	X -0.01 m · Z -4.00 m	6.30 m · 11.57 m W × 0.05 m D
Catwalk	pipe	X 0.00 m · Z 9.12 m	6.30 m · 14.00 m W × 0.05 m D
4TH ELEC	pipe	X -0.01 m · Z 0.87 m	6.30 m · 11.57 m W × 0.05 m D
SL CAT	pipe	X 7.33 m · Z -3.68 m	6.30 m · 6.50 m W × 0.05 m D
8TH ELEC	pipe	X -0.01 m · Z -5.61 m	6.30 m · 11.57 m W × 0.05 m D
1ST ELEC	pipe	X -0.01 m · Z 5.72 m	6.30 m · 11.57 m W × 0.05 m D
SR CAT	pipe	X -7.34 m · Z -3.68 m	6.30 m · 6.50 m W × 0.05 m D
2ND ELEC	pipe	X -0.01 m · Z 4.10 m	6.30 m · 11.57 m W × 0.05 m D
9TH ELEC	pipe	X -0.01 m · Z -7.28 m	6.30 m · 11.57 m W × 0.05 m D
5TH ELEC	pipe	X -0.01 m · Z -0.75 m	6.30 m · 11.57 m W × 0.05 m D
6TH ELEC	pipe	X -0.01 m · Z -2.35 m	6.30 m · 11.57 m W × 0.05 m D
3RD ELEC	pipe	X -0.01 m · Z 2.49 m	6.30 m · 11.57 m W × 0.05 m D

FIXTURE SCHEDULE

Fixture	Manufacturer / model	Position / mount	Mode / output
VISUAL PLANNING · DMX PATCH WITHHELD			
F001	ETC / Source Four 50	SL CAT	Unverified · Output excluded
F002	ETC / Source Four 36	2ND ELEC	Unverified · Output excluded
F003	ETC / Source Four 36	4TH ELEC	Unverified · Output excluded
F004	ETC / Source Four 36	3RD ELEC	Unverified · Output excluded
F005	Unverified source fixture / ETC Source Four PAR MFL 575W	7TH ELEC	Unverified · Output excluded
F006	ETC / Source Four 36	1ST ELEC	Unverified · Output excluded
F007	ETC / Source Four 50	4TH ELEC	Unverified · Output excluded
F008	ETC / Source Four 36	2ND ELEC	Unverified · Output excluded
F009	ETC / Source Four 36	1ST ELEC	Unverified · Output excluded
F010	Unverified source fixture / ETC Source Four PAR MFL 575W	8TH ELEC	Unverified · Output excluded
F011	Unverified source fixture / ETC Source Four PAR MFL 575W	8TH ELEC	Unverified · Output excluded
F012	Unverified source fixture / ETC Source Four PAR MFL 575W	8TH ELEC	Unverified · Output excluded
F013	Unverified source fixture / ETC Source Four PAR MFL 575W	7TH ELEC	Unverified · Output excluded
F014	Unverified source fixture / USITT PAR MR-16 Birdie-MFL	Catwalk	Unverified · Output excluded
F015	Unverified source fixture / USITT PAR MR-16 Birdie-MFL	Catwalk	Unverified · Output excluded
F016	ETC / Source Four 50	6TH ELEC	Unverified · Output excluded
F017	ETC / Source Four 50	SR CAT	Unverified · Output excluded
F018	ETC / Source Four 50	4TH ELEC	Unverified · Output excluded
F019	ETC / Source Four 36	3RD ELEC	Unverified · Output excluded
F020	Unverified source fixture / ETC Source Four PAR MFL 575W	7TH ELEC	Unverified · Output excluded

Planning reference only. Confirm installed modes and patch with the venue.

Baruch Performing Arts Center · Rose Nagelberg Theatre

FIXTURE SCHEDULE · Rose Nagelberg Theatre

HitLight · Baruch Performing Arts Center

New York, United States

DWG HL · METRIC

Drawn HitLight

Generated from the saved show

SOURCE 2c4eacd013d1

Fixture	Manufacturer / model	Position / mount	Mode / output
VISUAL PLANNING · DMX PATCH WITHHELD			
F021	Unverified source fixture / ETC Source Four PAR MFL 575W	6TH ELEC	Unverified · Output excluded
F022	ETC / Source Four 50	SL CAT	Unverified · Output excluded
F023	Unverified source fixture / ETC Source Four PAR MFL 575W	8TH ELEC	Unverified · Output excluded
F024	ETC / Source Four 50	SR CAT	Unverified · Output excluded
F025	Unverified source fixture / ETC Source Four PAR MFL 575W	7TH ELEC	Unverified · Output excluded
F026	ETC / Source Four 36	5TH ELEC	Unverified · Output excluded
F027	Unverified source fixture / ETC Source Four PAR MFL 575W	7TH ELEC	Unverified · Output excluded
F028	ETC / Source Four 36	3RD ELEC	Unverified · Output excluded
F029	Unverified source fixture / ETC Source Four PAR MFL 575W	6TH ELEC	Unverified · Output excluded
F030	ETC / Source Four 36	3RD ELEC	Unverified · Output excluded
F031	Unverified source fixture / ETC Source Four PAR MFL 575W	6TH ELEC	Unverified · Output excluded
F032	ETC / Source Four 50	SR CAT	Unverified · Output excluded
F033	ETC / Source Four 50	8TH ELEC	Unverified · Output excluded
F034	ETC / Source Four 36	1ST ELEC	Unverified · Output excluded
F035	Unverified source fixture / ETC Source Four PAR MFL 575W	6TH ELEC	Unverified · Output excluded
F036	ETC / Source Four 50	7TH ELEC	Unverified · Output excluded
F037	ETC / Source Four 36	1ST ELEC	Unverified · Output excluded
F038	ETC / Source Four 50	SL CAT	Unverified · Output excluded
F039	Unverified source fixture / ETC Source Four PAR MFL 575W	8TH ELEC	Unverified · Output excluded
F040	ETC / Source Four 50	8TH ELEC	Unverified · Output excluded

Planning reference only. Confirm installed modes and patch with the venue.

Fixture	Manufacturer / model	Position / mount	Mode / output
VISUAL PLANNING · DMX PATCH WITHHELD			
F041	ETC / Source Four 36	2ND ELEC	Unverified · Output excluded
F042	ETC / Source Four 36	3RD ELEC	Unverified · Output excluded
F043	Unverified source fixture / ETC Source Four PAR MFL 575W	6TH ELEC	Unverified · Output excluded
F044	ETC / Source Four 36	2ND ELEC	Unverified · Output excluded
F045	Unverified source fixture / ETC Source Four PAR MFL 575W	6TH ELEC	Unverified · Output excluded
F046	ETC / Source Four 50	7TH ELEC	Unverified · Output excluded
F047	ETC / Source Four 50	6TH ELEC	Unverified · Output excluded
F048	ETC / Source Four 36	2ND ELEC	Unverified · Output excluded
F049	Unverified source fixture / ETC Source Four PAR MFL 575W	7TH ELEC	Unverified · Output excluded
F050	Unverified source fixture / ETC Source Four PAR MFL 575W	8TH ELEC	Unverified · Output excluded
F051	ETC / Source Four 36	1ST ELEC	Unverified · Output excluded
F052	Unverified source fixture / Unidentified unit	Catwalk	Unverified · Output excluded

Planning reference only. Confirm installed modes and patch with the venue.

VALIDATION APPENDIX

WARNING · PATCH_WITHHELD

DMX patch facts are withheld pending source verification. This planning document cannot be used for hardware output.

Objects: — · Remediation: review the source facts and regenerate.

WARNING · MODE_UNVERIFIED

DMX modes are unverified; output remains excluded.

Objects: F001–F052 · Remediation: review the source facts and regenerate.

WARNING · FIXTURE_DISABLED

Fixtures are disabled for this visual planning reconstruction.

Objects: F001–F052 · Remediation: review the source facts and regenerate.

WARNING · TITLE_METADATA_INCOMPLETE

Some professional title-block metadata is missing; the document will show an em dash.

Objects: b351d4d836b784c00dc87043 · Remediation: review the source facts and regenerate.

HitLight

VENUE & DRAWING SOURCES

Baruch Performing Arts Center

Rose Nagelberg Theatre · Published house plot

New York, NY, US

https://weissman.baruch.cuny.edu/rentals/

Sources checked 2026-11-03

Symbols: HitLight-owned category artwork. No manufacturer model geometry or original source pages included.

Partial source-based planning reconstruction; the current installation and complete fixture census are unverified.

Source-matched catalogue bodies are shown where available. Unresolved source identities remain labelled visual markers. Installed modes and DMX patch require verification; visual-only fixtures remain excluded from output.

52 source-based fixture records retain their original printed source identities; exact installed identities, optics, modes and patch are unconfirmed.

49 approximate public catalogue housings, including newly authored Source Four PAR bodies and labelled mechanical donors; 3 visual fallbacks. Source identities and output exclusions retained; optics, modes and patch unverified.

18 source-labelled ETC Source Four PAR MFL 575W records use EA mechanical body donors; the source does not establish the EA variant.

One unidentified unit is represented by a source glyph hidden under the Catwalk label. Its identity remains unresolved.

Partial planning view; modes and patch unverified; output excluded.

Fixture plot original; visually inspected page(s) 1. Freshness and reuse rights unconfirmed.: https://weissman.baruch.cuny.edu/wp-content/uploads/sites/20/2020/08/1-Engelman-Recital-Hall-2017-Rep-Plot-PDF.pdf · checked 2026-11-03

Official venue/technical source page.: https://weissman.baruch.cuny.edu/rentals/ · checked 2026-11-03

Fixture plot original; visually inspected page(s) 1. Freshness and reuse rights unconfirmed.: https://weissman.baruch.cuny.edu/wp-content/uploads/sites/20/2020/08/0519-Nagelberg-Rep-All-Pages.pdf · checked 2026-11-03

Public venue page: https://www.hitlight.app/venues/united-states/baruch-performing-arts-center-b351d4d8

HitLight