
UPSTAGE ↑

FIXTURE LEGEND

ETC Source Four
PAR MFL 575W
PAR Light · 14×

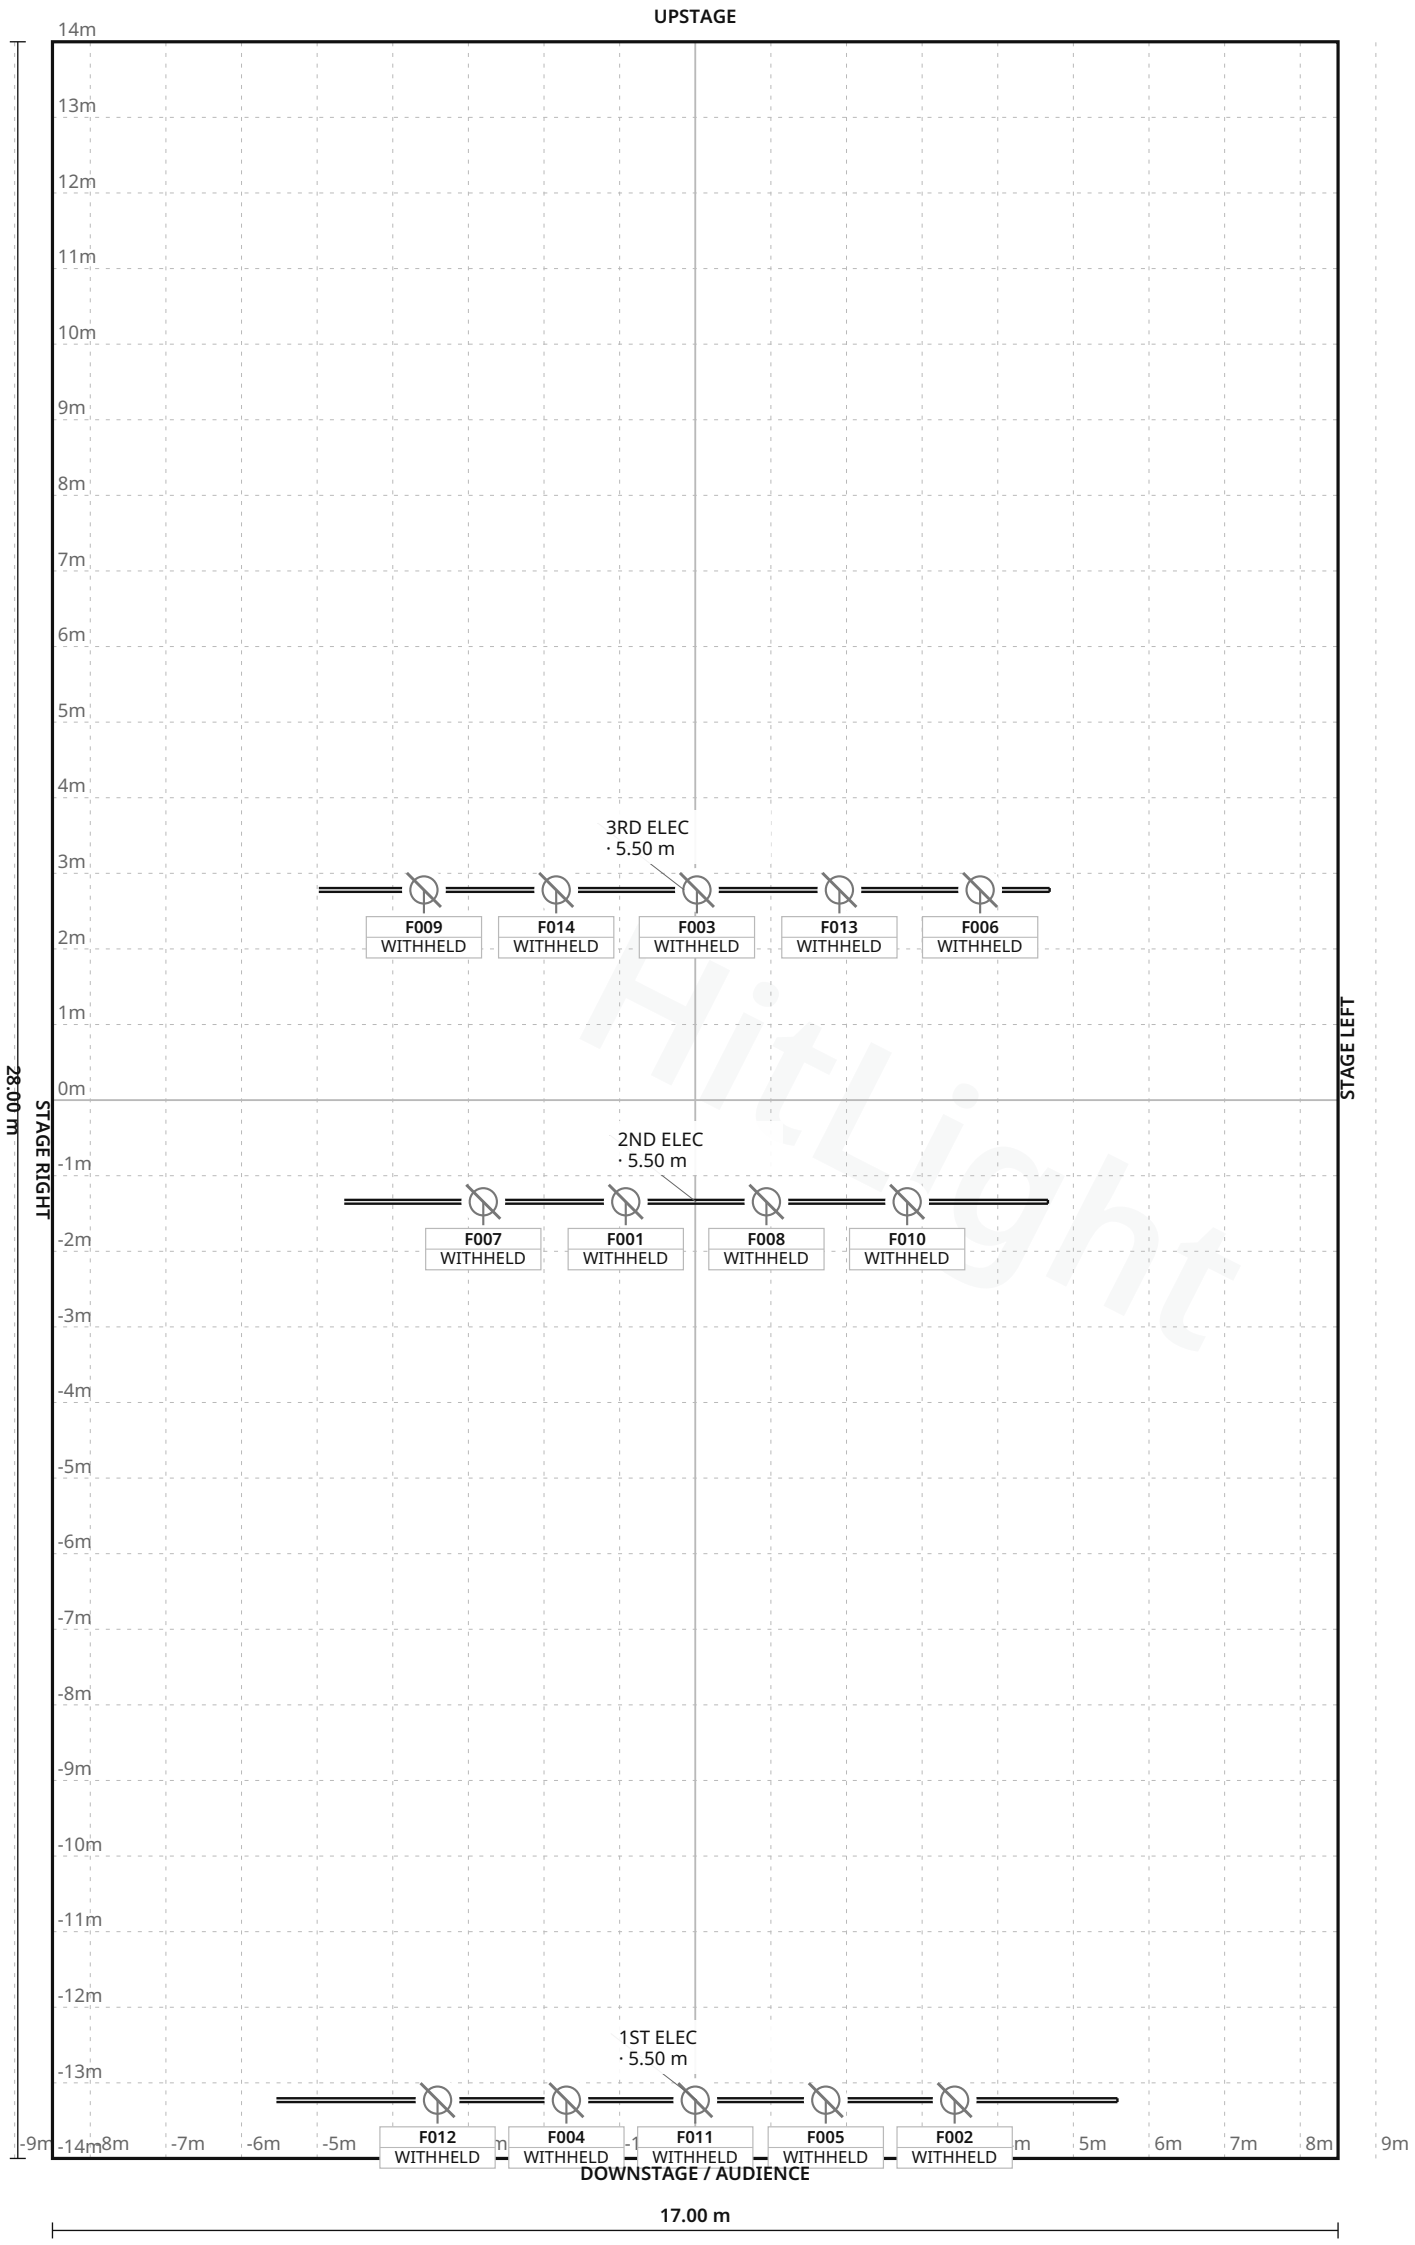

Stage 17.00 m W × 28.00 m D · Grid 1 m

Baruch Performing Arts Center · Engelman Recital Hall

LIGHT PLOT · PLAN · Engelman Recital Hall

HitLight · Baruch Performing Arts Center
New York, United States

DWG HL · SCALE 1:100 · metric · PRINT AT 100%
Drawn HitLight
Generated from the saved show
SOURCE 64d6c12cecb2

SYMBOL LEGEND

1 TYPES · 14 FIXTURES · COLOUR BY TYPE



Unverified source fixture ETC Source Four PAR MFL 575W

PAR Light · Unverified · TBC ch · category symbol

14 physical · 14 plotted

14 disabled · 0 unplaced

HitLight

Baruch Performing Arts Center · Engelman Recital Hall

SYMBOL LEGEND · Engelman Recital Hall

HitLight · Baruch Performing Arts Center

New York, United States

DWG HL · METRIC

Drawn HitLight

Generated from the saved show

SOURCE 64d6c12cecb2

GENERAL NOTES

1. Source-based lighting plan. Confirm the current rig with the venue.
2. PARTIAL: included fixtures are not a full physical-unit census.
3. DMX PATCH WITHHELD: provisional or unchecked addresses are not published.
4. Partial planning view; modes and patch unverified; output excluded.

HitLight

STAGE ELEMENTS

NAME	TYPE	POSITION	TRIM / SIZE
3RD ELEC	pipe	X -0.15 m · Z -2.78 m	5.50 m · 9.66 m W × 0.05 m D
2ND ELEC	pipe	X 0.01 m · Z 1.34 m	5.50 m · 9.30 m W × 0.05 m D
1ST ELEC	pipe	X 0.02 m · Z 13.23 m	5.50 m · 11.12 m W × 0.05 m D

HitLight

FIXTURE SCHEDULE

Fixture	Manufacturer / model	Position / mount	Mode / output
VISUAL PLANNING · DMX PATCH WITHHELD			
F001	Unverified source fixture / ETC Source Four PAR MFL 575W	2ND ELEC	Unverified · Output excluded
F002	Unverified source fixture / ETC Source Four PAR MFL 575W	1ST ELEC	Unverified · Output excluded
F003	Unverified source fixture / ETC Source Four PAR MFL 575W	3RD ELEC	Unverified · Output excluded
F004	Unverified source fixture / ETC Source Four PAR MFL 575W	1ST ELEC	Unverified · Output excluded
F005	Unverified source fixture / ETC Source Four PAR MFL 575W	1ST ELEC	Unverified · Output excluded
F006	Unverified source fixture / ETC Source Four PAR MFL 575W	3RD ELEC	Unverified · Output excluded
F007	Unverified source fixture / ETC Source Four PAR MFL 575W	2ND ELEC	Unverified · Output excluded
F008	Unverified source fixture / ETC Source Four PAR MFL 575W	2ND ELEC	Unverified · Output excluded
F009	Unverified source fixture / ETC Source Four PAR MFL 575W	3RD ELEC	Unverified · Output excluded
F010	Unverified source fixture / ETC Source Four PAR MFL 575W	2ND ELEC	Unverified · Output excluded
F011	Unverified source fixture / ETC Source Four PAR MFL 575W	1ST ELEC	Unverified · Output excluded
F012	Unverified source fixture / ETC Source Four PAR MFL 575W	1ST ELEC	Unverified · Output excluded
F013	Unverified source fixture / ETC Source Four PAR MFL 575W	3RD ELEC	Unverified · Output excluded
F014	Unverified source fixture / ETC Source Four PAR MFL 575W	3RD ELEC	Unverified · Output excluded

Planning reference only. Confirm installed modes and patch with the venue.

VALIDATION APPENDIX

WARNING · PATCH_WITHHELD

DMX patch facts are withheld pending source verification. This planning document cannot be used for hardware output.

Objects: — · Remediation: review the source facts and regenerate.

WARNING · MODE_UNVERIFIED

DMX modes are unverified; output remains excluded.

Objects: F001–F014 · Remediation: review the source facts and regenerate.

WARNING · FIXTURE_DISABLED

Fixtures are disabled for this visual planning reconstruction.

Objects: F001–F014 · Remediation: review the source facts and regenerate.

WARNING · TITLE_METADATA_INCOMPLETE

Some professional title-block metadata is missing; the document will show an em dash.

Objects: b351d4d836b784c00dc87043 · Remediation: review the source facts and regenerate.

HitLight

VENUE & DRAWING SOURCES

Baruch Performing Arts Center

Engelman Recital Hall · Published house plot

New York, NY, US

https://weissman.baruch.cuny.edu/rentals/

Sources checked 2026-11-03

Symbols: HitLight-owned category artwork. No manufacturer model geometry or original source pages included.

Partial reconstruction from the venue’s lighting documentation; the currently installed rig and its complete fixture census are not verified.

ESTIMATED GEOMETRY: the documents give no complete scale or trim heights, so the stage size, fixture positions in metres and hanging heights are best-guess estimates, not measurements.

14 source-based fixture records retain their original printed source identities; exact installed identities, optics, modes and patch are unconfirmed.

Modes and DMX addresses are unverified best guesses; check them with the venue before driving real fixtures.

14 approximate public catalogue housings, including newly authored Source Four PAR bodies and labelled mechanical donors; 0 visual fallbacks. Source identities and output exclusions retained; optics, modes and patch unverified.

14 source-labelled ETC Source Four PAR MFL 575W records use EA mechanical body donors; the source does not establish the EA variant.

Partial planning view; modes and patch unverified; output excluded.

Fixture plot original; visually inspected page(s) 1. Freshness and reuse rights unconfirmed.: https://weissman.baruch.cuny.edu/wp-content/uploads/sites/20/2020/08/1-Engelman-Recital-Hall-2017-Rep-Plot-PDF.pdf · checked 2026-11-03

Official venue/technical source page.: https://weissman.baruch.cuny.edu/rentals/ · checked 2026-11-03

Fixture plot original; visually inspected page(s) 1. Freshness and reuse rights unconfirmed.: https://weissman.baruch.cuny.edu/wp-content/uploads/sites/20/2020/08/0519-Nagelberg-Rep-All-Pages.pdf · checked 2026-11-03

Public venue page: https://www.hitlight.app/venues/united-states/baruch-performing-arts-center-b351d4d8

HitLight