
UPSTAGE ↑

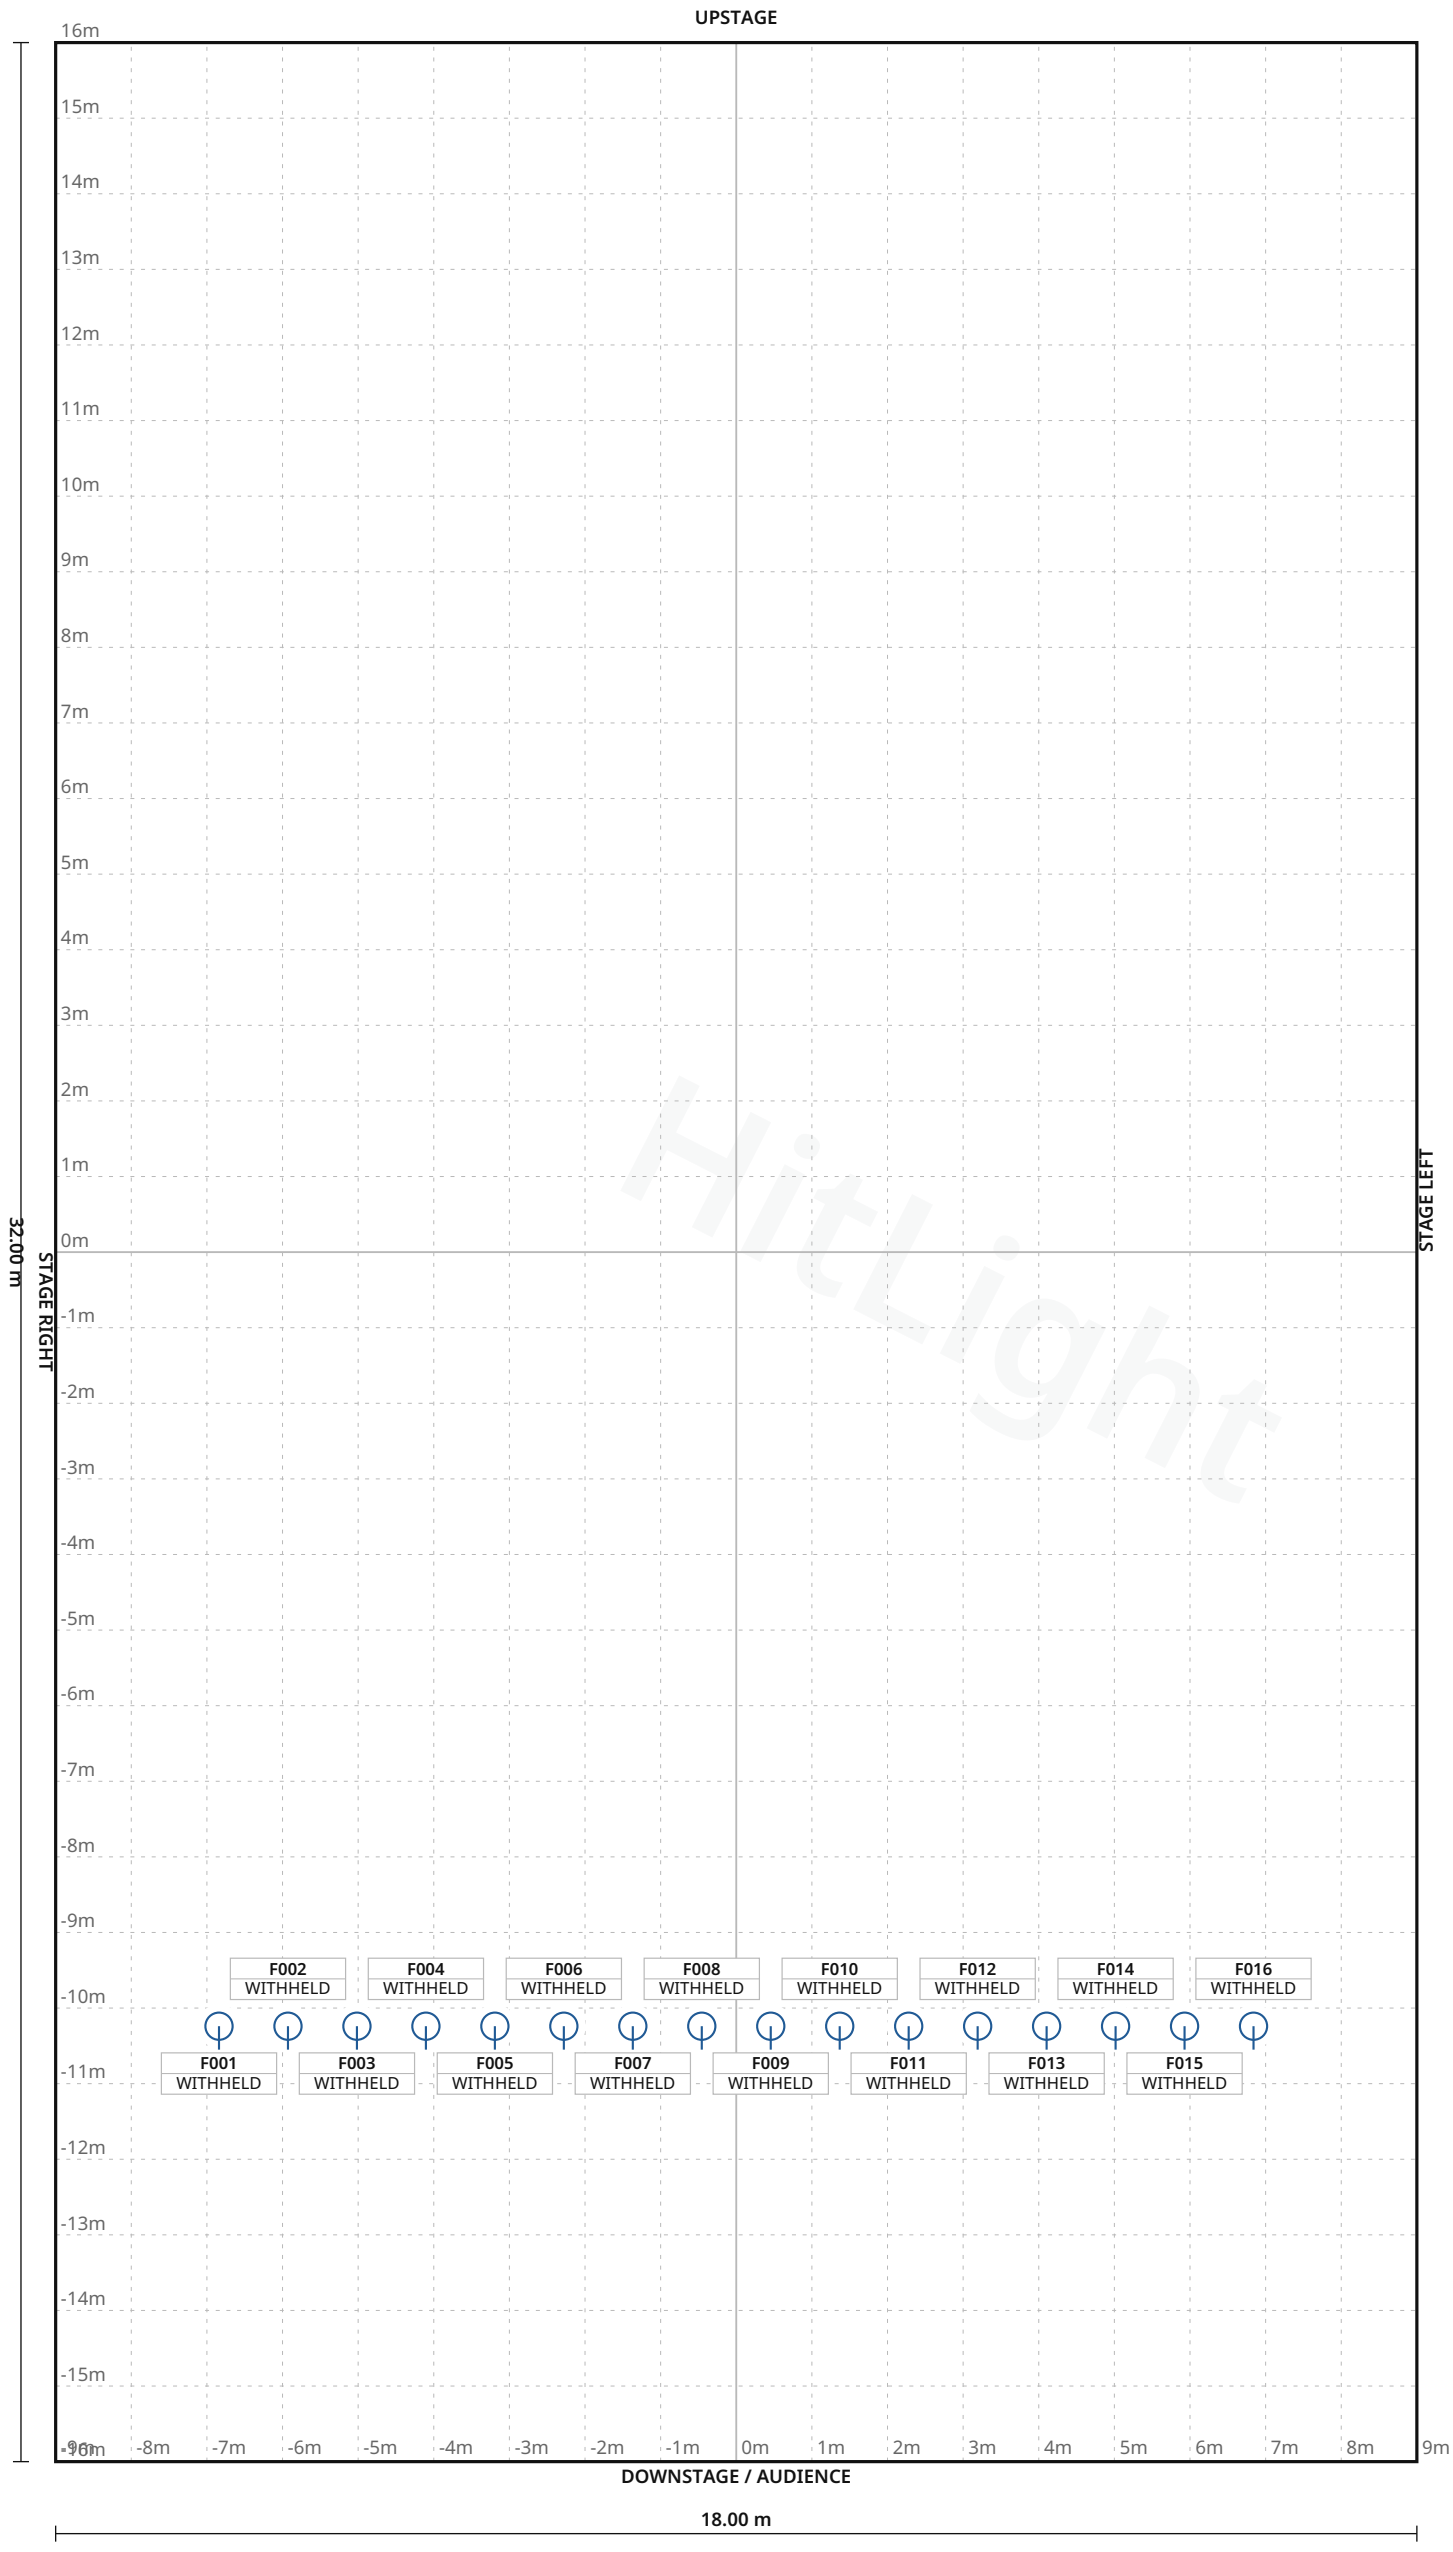

FIXTURE LEGEND

Visual
substitute · Basic Conventional
PAR Light · 16×

Stage 18.00 m W × 32.00 m D · Grid 1 m

Cultuurcentrum MUZE · Main room

LIGHT PLOT · PLAN · Main room

HitLight · Cultuurcentrum MUZE
Marktplein 3, 3550, Heusden-Zolder, Belgium

DWG HL · SCALE 1:100 · metric · PRINT AT 100%
Drawn HitLight
Generated from the saved show
SOURCE 63d8e223088b

SYMBOL LEGEND

1 TYPES · 16 FIXTURES · COLOUR BY TYPE



HitLight placeholder Visual substitute · Basic Conventional

PAR Light · Default · 1 ch · category symbol

16 physical · 16 plotted

0 disabled · 0 unplaced

HitLight

Cultuurcentrum MUZE · Main room

SYMBOL LEGEND · Main room

HitLight · Cultuurcentrum MUZE

Marktplein 3, 3550, Heusden-Zolder, Belgium

DWG HL · METRIC

Drawn HitLight

Generated from the saved show

SOURCE 63d8e223088b

GENERAL NOTES

1. Source-based lighting plan. Confirm the current rig with the venue.
2. PARTIAL: included fixtures are not a full physical-unit census.
3. DMX PATCH WITHHELD: provisional or unchecked addresses are not published.
4. The reconstruction retains its documented coverage and geometry assumptions; confirm the current setup with the venue.

HitLight

DMX PATCH

16 FIXTURES · 0 UNIVERSES

Fixture / name	Manufacturer / model	Mode	Ch	DMX	Range	Position / mount	Status / notes
UNPATCHED / INVALID							
F001 · PLACEHOLDER · ChauvetOvati…	HitLight placeholder / Visual substitute …	Default	1	WITHHELD	TBC	UNPLACED	Enabled
F002 · PLACEHOLDER · ChauvetOvati…	HitLight placeholder / Visual substitute …	Default	1	WITHHELD	TBC	UNPLACED	Enabled
F003 · PLACEHOLDER · ChauvetOvati…	HitLight placeholder / Visual substitute …	Default	1	WITHHELD	TBC	UNPLACED	Enabled
F004 · PLACEHOLDER · ChauvetOvati…	HitLight placeholder / Visual substitute …	Default	1	WITHHELD	TBC	UNPLACED	Enabled
F005 · PLACEHOLDER · ChauvetOvati…	HitLight placeholder / Visual substitute …	Default	1	WITHHELD	TBC	UNPLACED	Enabled
F006 · PLACEHOLDER · ChauvetOvati…	HitLight placeholder / Visual substitute …	Default	1	WITHHELD	TBC	UNPLACED	Enabled
F007 · PLACEHOLDER · ChauvetOvati…	HitLight placeholder / Visual substitute …	Default	1	WITHHELD	TBC	UNPLACED	Enabled
F008 · PLACEHOLDER · ChauvetOvati…	HitLight placeholder / Visual substitute …	Default	1	WITHHELD	TBC	UNPLACED	Enabled
F009 · PLACEHOLDER · ChauvetOvati…	HitLight placeholder / Visual substitute …	Default	1	WITHHELD	TBC	UNPLACED	Enabled
F010 · PLACEHOLDER · ChauvetOvati…	HitLight placeholder / Visual substitute …	Default	1	WITHHELD	TBC	UNPLACED	Enabled
F011 · PLACEHOLDER · ChauvetOvati…	HitLight placeholder / Visual substitute …	Default	1	WITHHELD	TBC	UNPLACED	Enabled
F012 · PLACEHOLDER · ChauvetOvati…	HitLight placeholder / Visual substitute …	Default	1	WITHHELD	TBC	UNPLACED	Enabled
F013 · PLACEHOLDER · ChauvetOvati…	HitLight placeholder / Visual substitute …	Default	1	WITHHELD	TBC	UNPLACED	Enabled
F014 · PLACEHOLDER · ChauvetOvati…	HitLight placeholder / Visual substitute …	Default	1	WITHHELD	TBC	UNPLACED	Enabled
F015 · PLACEHOLDER · ChauvetOvati…	HitLight placeholder / Visual substitute …	Default	1	WITHHELD	TBC	UNPLACED	Enabled
F016 · PLACEHOLDER · ChauvetOvati…	HitLight placeholder / Visual substitute …	Default	1	WITHHELD	TBC	UNPLACED	Enabled

No patched universes

Cultuurcentrum MUZE · Main room

DMX PATCH · Main room

HitLight · Cultuurcentrum MUZE

Marktplein 3, 3550, Heusden-Zolder, Belgium

DWG HL · METRIC

Drawn HitLight

Generated from the saved show

SOURCE 63d8e223088b

VALIDATION APPENDIX

WARNING · PATCH_WITHHELD

DMX patch facts are withheld pending source verification. This planning document cannot be used for hardware output.

Objects: — · Remediation: correct the saved show data and regenerate.

ERROR · STAGE_DIMENSIONS_UNCONFIRMED

Confirm the stage dimensions before producing a final technical document.

Objects: 48991FEB-078B-4FA5-8186-7D1839E065EC · Remediation: correct the saved show data and regenerate.

WARNING · TITLE_METADATA_INCOMPLETE

Some professional title-block metadata is missing; the document will show an em dash.

Objects: b423cfb9e5a5b831313c738b · Remediation: correct the saved show data and regenerate.

HitLight

VENUE & DRAWING SOURCES

Cultuurcentrum MUZE

Main room · House rig

Marktplein 3, 3550, Heusden-Zolder, BE

https://www.muze.be/techniek.html

Sources checked 2026-10-23

Symbols: HitLight-owned category artwork. No manufacturer model geometry or original source pages included.

Source-based reconstruction. Confirm the current installation and equipment availability with the venue.

Scale, fixture positions, mounting heights and aiming may include estimates; this is not a rigging specification.

Provisional fixture matches are labelled as placeholders. The recorded subset is not a complete physical inventory.

DMX addresses are withheld from public plans until their exact source patch is reconciled.

The reconstruction retains its documented coverage and geometry assumptions; confirm the current setup with the venue.

Official venue information: https://www.muze.be/techniek.html · checked 2026-10-19

Physical venue location: https://www.muze.be/ · checked 2026-10-23

cc_muze_technische_fiche_schouwburg_feb_2026.pdf: https://www.muze.be/uploads/1/2/2/4/122463092/cc_muze_technische_fiche_schouwburg_feb_2026.pdf · checked 2026-10-19

Public venue page: https://www.hitlight.app/venues/belgium/cultuurcentrum-muze-b423cfb9

HitLight