
UPSTAGE ↑

FIXTURE LEGEND

Visual
substitute ·
Basic
Conventional
PAR Light · 42×

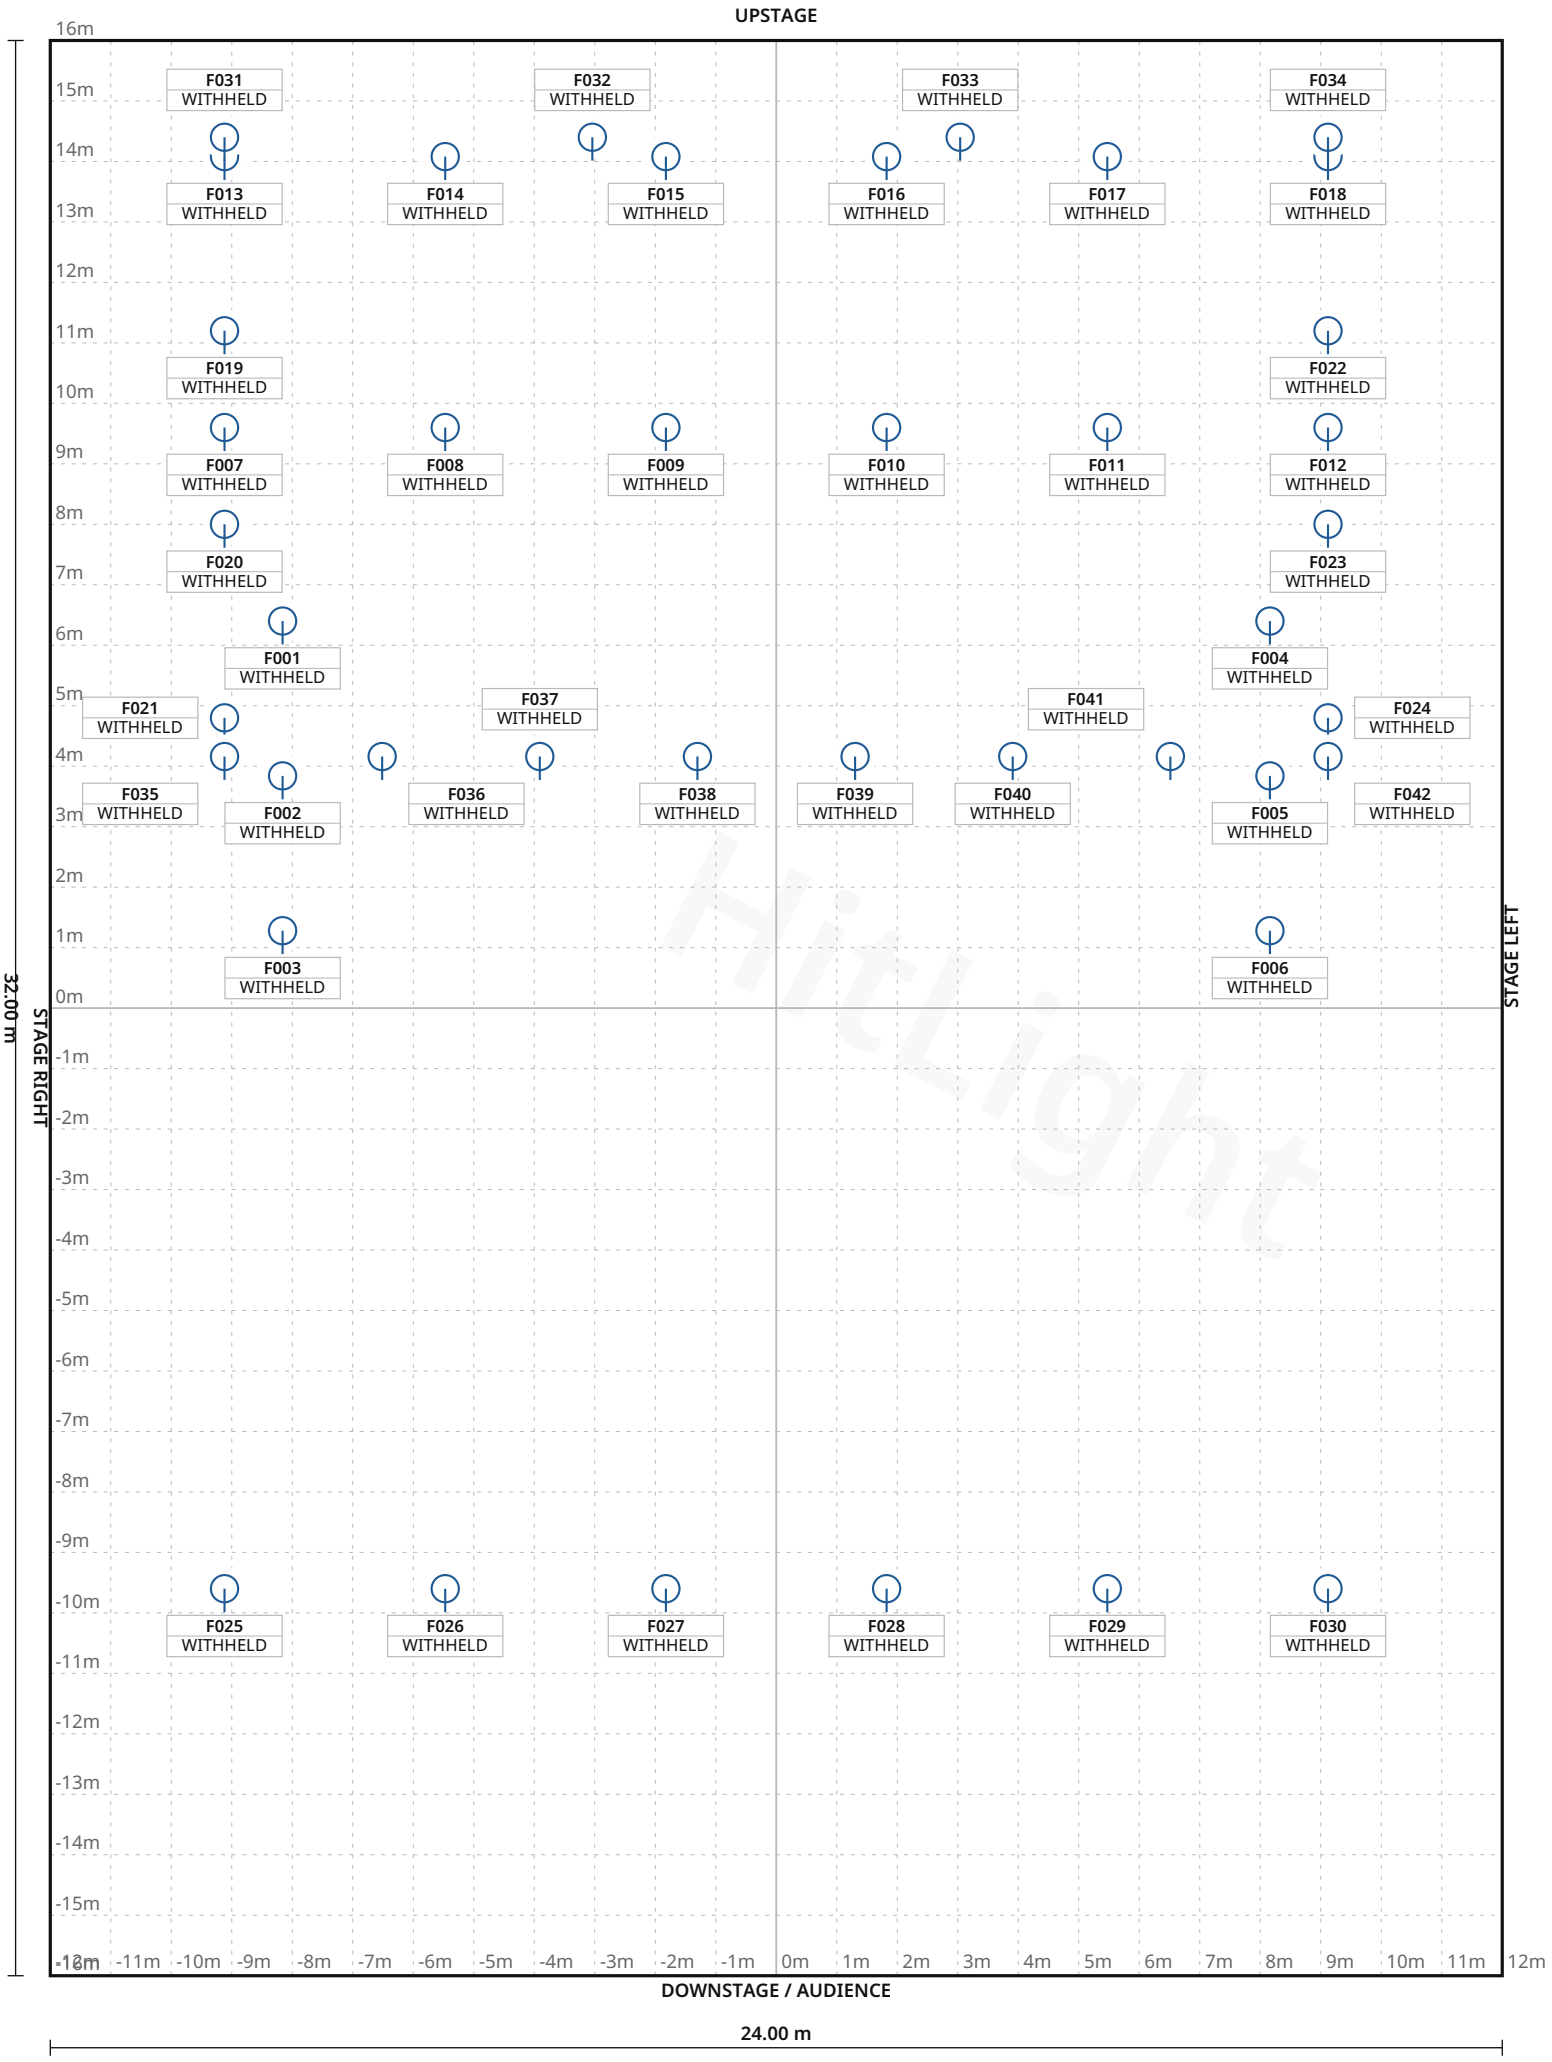

Hitlight

Stage 24.00 m W × 32.00 m D · Grid 1 m

Pavillon Baltard · Documents — room scope unverified

LIGHT PLOT · PLAN · Documents — room scope unverified

HitLight · Pavillon Baltard

12 Av. Victor Hugo, 94130 Nogent-sur-Marne, France, 94130, NOGENT SUR MARNE, France

DWG HL · SCALE 1:125 · metric · PRINT AT 100%

Drawn HitLight

Generated from the saved show

SOURCE 1993776f9430

SYMBOL LEGEND

1 TYPES · 42 FIXTURES · COLOUR BY TYPE



HitLight placeholder Visual substitute · Basic Conventional

PAR Light · Default · 1 ch · category symbol

42 physical · 42 plotted

0 disabled · 0 unplaced

HitLight

Pavillon Baltard · Documents — room scope unverified

SYMBOL LEGEND · Documents — room scope unverified

HitLight · Pavillon Baltard

12 Av. Victor Hugo, 94130 Nogent-sur-Marne, France, 94130, NOGENT SUR MARNE, France

DWG HL · METRIC

Drawn HitLight

Generated from the saved show

SOURCE 1993776f9430

GENERAL NOTES

1. Source-based lighting plan. Confirm the current rig with the venue.
2. PARTIAL: included fixtures are not a full physical-unit census.
3. DMX PATCH WITHHELD: provisional or unchecked addresses are not published.
4. The reconstruction retains its documented coverage and geometry assumptions; confirm the current setup with the venue.

HitLight

DMX PATCH

42 FIXTURES · 0 UNIVERSES

Fixture / name	Manufacturer / model	Mode	Ch	DMX	Range	Position / mount	Status / notes
UNPATCHED / INVALID							
F001 · PLACEHOLDER · PAR64 opticu…	HitLight placeholder / Visual substitute …	Default	1	WITHHELD	TBC	UNPLACED	Enabled
F002 · PLACEHOLDER · PAR64 opticu…	HitLight placeholder / Visual substitute …	Default	1	WITHHELD	TBC	UNPLACED	Enabled
F003 · PLACEHOLDER · PAR64 opticu…	HitLight placeholder / Visual substitute …	Default	1	WITHHELD	TBC	UNPLACED	Enabled
F004 · PLACEHOLDER · PAR64 opticu…	HitLight placeholder / Visual substitute …	Default	1	WITHHELD	TBC	UNPLACED	Enabled
F005 · PLACEHOLDER · PAR64 opticu…	HitLight placeholder / Visual substitute …	Default	1	WITHHELD	TBC	UNPLACED	Enabled
F006 · PLACEHOLDER · PAR64 opticu…	HitLight placeholder / Visual substitute …	Default	1	WITHHELD	TBC	UNPLACED	Enabled
F007 · PLACEHOLDER · PAR64 opticu…	HitLight placeholder / Visual substitute …	Default	1	WITHHELD	TBC	UNPLACED	Enabled
F008 · PLACEHOLDER · PAR64 opticu…	HitLight placeholder / Visual substitute …	Default	1	WITHHELD	TBC	UNPLACED	Enabled
F009 · PLACEHOLDER · PAR64 opticu…	HitLight placeholder / Visual substitute …	Default	1	WITHHELD	TBC	UNPLACED	Enabled
F010 · PLACEHOLDER · PAR64 opticu…	HitLight placeholder / Visual substitute …	Default	1	WITHHELD	TBC	UNPLACED	Enabled
F011 · PLACEHOLDER · PAR64 opticu…	HitLight placeholder / Visual substitute …	Default	1	WITHHELD	TBC	UNPLACED	Enabled
F012 · PLACEHOLDER · PAR64 opticu…	HitLight placeholder / Visual substitute …	Default	1	WITHHELD	TBC	UNPLACED	Enabled
F013 · PLACEHOLDER · PAR64 opticu…	HitLight placeholder / Visual substitute …	Default	1	WITHHELD	TBC	UNPLACED	Enabled
F014 · PLACEHOLDER · PAR64 opticu…	HitLight placeholder / Visual substitute …	Default	1	WITHHELD	TBC	UNPLACED	Enabled
F015 · PLACEHOLDER · PAR64 opticu…	HitLight placeholder / Visual substitute …	Default	1	WITHHELD	TBC	UNPLACED	Enabled
F016 · PLACEHOLDER · PAR64 opticu…	HitLight placeholder / Visual substitute …	Default	1	WITHHELD	TBC	UNPLACED	Enabled
F017 · PLACEHOLDER · PAR64 opticu…	HitLight placeholder / Visual substitute …	Default	1	WITHHELD	TBC	UNPLACED	Enabled
F018 · PLACEHOLDER · PAR64 opticu…	HitLight placeholder / Visual substitute …	Default	1	WITHHELD	TBC	UNPLACED	Enabled
F019 · PLACEHOLDER · PC model/opt…	HitLight placeholder / Visual substitute …	Default	1	WITHHELD	TBC	UNPLACED	Enabled
F020 · PLACEHOLDER · PC model/opt…	HitLight placeholder / Visual substitute …	Default	1	WITHHELD	TBC	UNPLACED	Enabled

No patched universes

Pavillon Baltard · Documents — room scope unverified

DMX PATCH · Documents — room scope unverified

HitLight · Pavillon Baltard

12 Av. Victor Hugo, 94130 Nogent-sur-Marne, France, 94130, NOGENT SUR MARNE, France

DWG HL · METRIC

Drawn HitLight

Generated from the saved show

SOURCE 1993776f9430

DMX PATCH · CONTINUED

Fixture / name	Manufacturer / model	Mode	Ch	DMX	Range	Position / mount	Status / notes
UNPATCHED / INVALID							
F021 · PLACEHOLDER · PC model/opt…	HitLight placeholder / Visual substitute …	Default	1	WITHHELD	TBC	UNPLACED	Enabled
F022 · PLACEHOLDER · PC model/opt…	HitLight placeholder / Visual substitute …	Default	1	WITHHELD	TBC	UNPLACED	Enabled
F023 · PLACEHOLDER · PC model/opt…	HitLight placeholder / Visual substitute …	Default	1	WITHHELD	TBC	UNPLACED	Enabled
F024 · PLACEHOLDER · PC model/opt…	HitLight placeholder / Visual substitute …	Default	1	WITHHELD	TBC	UNPLACED	Enabled
F025 · PLACEHOLDER · PC model/opt…	HitLight placeholder / Visual substitute …	Default	1	WITHHELD	TBC	UNPLACED	Enabled
F026 · PLACEHOLDER · PC model/opt…	HitLight placeholder / Visual substitute …	Default	1	WITHHELD	TBC	UNPLACED	Enabled
F027 · PLACEHOLDER · PC model/opt…	HitLight placeholder / Visual substitute …	Default	1	WITHHELD	TBC	UNPLACED	Enabled
F028 · PLACEHOLDER · PC model/opt…	HitLight placeholder / Visual substitute …	Default	1	WITHHELD	TBC	UNPLACED	Enabled
F029 · PLACEHOLDER · PC model/opt…	HitLight placeholder / Visual substitute …	Default	1	WITHHELD	TBC	UNPLACED	Enabled
F030 · PLACEHOLDER · PC model/opt…	HitLight placeholder / Visual substitute …	Default	1	WITHHELD	TBC	UNPLACED	Enabled
F031 · PLACEHOLDER · PC model/opt…	HitLight placeholder / Visual substitute …	Default	1	WITHHELD	TBC	UNPLACED	Enabled
F032 · PLACEHOLDER · PC model/opt…	HitLight placeholder / Visual substitute …	Default	1	WITHHELD	TBC	UNPLACED	Enabled
F033 · PLACEHOLDER · PC model/opt…	HitLight placeholder / Visual substitute …	Default	1	WITHHELD	TBC	UNPLACED	Enabled
F034 · PLACEHOLDER · PC model/opt…	HitLight placeholder / Visual substitute …	Default	1	WITHHELD	TBC	UNPLACED	Enabled
F035 · PLACEHOLDER · PC model/opt…	HitLight placeholder / Visual substitute …	Default	1	WITHHELD	TBC	UNPLACED	Enabled
F036 · PLACEHOLDER · PC model/opt…	HitLight placeholder / Visual substitute …	Default	1	WITHHELD	TBC	UNPLACED	Enabled
F037 · PLACEHOLDER · PC model/opt…	HitLight placeholder / Visual substitute …	Default	1	WITHHELD	TBC	UNPLACED	Enabled
F038 · PLACEHOLDER · PC model/opt…	HitLight placeholder / Visual substitute …	Default	1	WITHHELD	TBC	UNPLACED	Enabled
F039 · PLACEHOLDER · PC model/opt…	HitLight placeholder / Visual substitute …	Default	1	WITHHELD	TBC	UNPLACED	Enabled
F040 · PLACEHOLDER · PC model/opt…	HitLight placeholder / Visual substitute …	Default	1	WITHHELD	TBC	UNPLACED	Enabled

No patched universes

Pavillon Baltard · Documents — room scope unverified

DMX PATCH · Documents — room scope unverified

HitLight · Pavillon Baltard

12 Av. Victor Hugo, 94130 Nogent-sur-Marne, France, 94130, NOGENT SUR MARNE, France

DWG HL · METRIC

Drawn HitLight

Generated from the saved show

SOURCE 1993776f9430

DMX PATCH · CONTINUED

Fixture / name	Manufacturer / model	Mode	Ch	DMX	Range	Position / mount	Status / notes
UNPATCHED / INVALID							
F041 · PLACEHOLDER · PC model/opt…	HitLight placeholder / Visual substitute …	Default	1	WITHHELD	TBC	UNPLACED	Enabled
F042 · PLACEHOLDER · PC model/opt…	HitLight placeholder / Visual substitute …	Default	1	WITHHELD	TBC	UNPLACED	Enabled

No patched universes

HitLight

VALIDATION APPENDIX

WARNING · PATCH_WITHHELD

DMX patch facts are withheld pending source verification. This planning document cannot be used for hardware output.

Objects: — · Remediation: correct the saved show data and regenerate.

ERROR · STAGE_DIMENSIONS_UNCONFIRMED

Confirm the stage dimensions before producing a final technical document.

Objects: E1AEEF78-B0E7-4D5C-A990-8E2AB900BA3D · Remediation: correct the saved show data and regenerate.

WARNING · TITLE_METADATA_INCOMPLETE

Some professional title-block metadata is missing; the document will show an em dash.

Objects: b47f639f7db6af8f512fb2d3 · Remediation: correct the saved show data and regenerate.

HitLight

VENUE & DRAWING SOURCES

Pavillon Baltard

Documents — room scope unverified · Source documents — rig unverified

12 Av. Victor Hugo, 94130 Nogent-sur-Marne, France, 94130, NOGENT SUR MARNE, FR

https://www.pavillonbaltard.fr/

Sources checked 2026-10-19

Symbols: HitLight-owned category artwork. No manufacturer model geometry or original source pages included.

Source-based reconstruction. Confirm the current installation and equipment availability with the venue.

Scale, fixture positions, mounting heights and aiming may include estimates; this is not a rigging specification.

Provisional fixture matches are labelled as placeholders. The recorded subset is not a complete physical inventory.

DMX addresses are withheld from public plans until their exact source patch is reconciled.

The reconstruction retains its documented coverage and geometry assumptions; confirm the current setup with the venue.

Official venue information: https://www.pavillonbaltard.fr/ · checked 2026-10-19

KIT-SON-LUMIERES-PAVILLON-BALTARD_oct-2023.pdf: https://www.pavillonbaltard.fr/espace-technique/ · checked 2026-10-19

Public venue page: https://www.hitlight.app/venues/france/pavillon-baltard-b47f639f

HitLight