
UPSTAGE

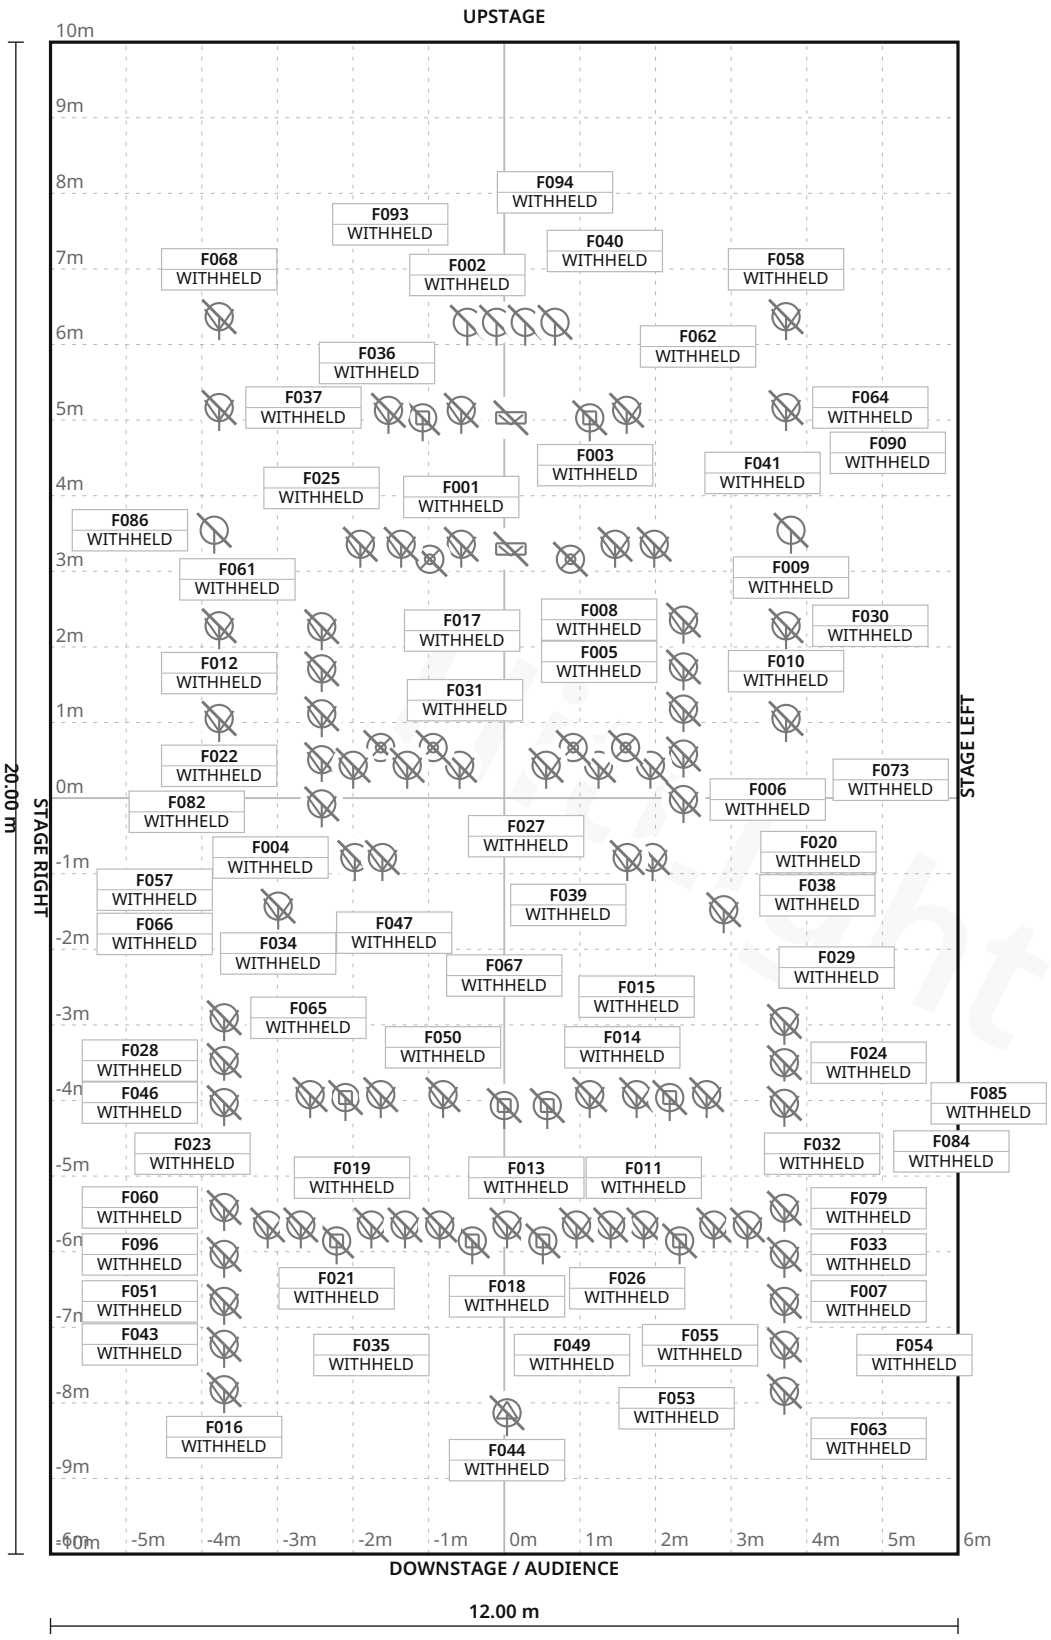

FIXTURE LEGEND

- **AHR1000Wcyclo** — PAR Light · 2×
- **DTS1000W** — Spot Light · 6×
- **FHRPC500W** — Spot Light · 14×
- **FHRPC1000W** — Spot Light · 40×
- **LEDPROFILE** — Moving Head · 2×
- **LEDSPOT** — Effect · 6×
- **LEDVANA** — PAR Light · 4×
- **LEDWASH** — Moving Head · 8×
- **PCNOTE1000W** — Spot Light · 11×
- **Profileaboveoperator** — Profile Spot · 1×
- **SpotlightCYCLED300RGBW** — Cyc Light · 2×

Stage 12.00 m W × 20.00 m D · Grid 1 m

24 fixture labels omitted in this view due to crowding · see DMX patch

HitLight TECHNICAL LIGHTING REV a5fe5187edde · 1/11

Bábkové divadlo Žilina · Main auditorium

LIGHT PLOT · PLAN · Main auditorium

HitLight · Bábkové divadlo Žilina

Kuzmányho 6, 011 37, Žilina, Slovakia

DWG HL · SCALE 1:100 · metric · PRINT AT 100%

Drawn HitLight

Generated from the saved show

SOURCE 3ac298d6e8c0

SYMBOL LEGEND

11 TYPES · 96 FIXTURES · COLOUR BY TYPE



Unverified source fixture AHR1000Wcyclo

PAR Light · Unverified · TBC ch · category symbol

2 physical · 2 plotted

2 disabled · 0 unplaced



Unverified source fixture DTS1000W

Spot Light · Unverified · TBC ch · category symbol

6 physical · 6 plotted

6 disabled · 0 unplaced



Unverified source fixture FHRPC500W

Spot Light · Unverified · TBC ch · category symbol

14 physical · 14 plotted

14 disabled · 0 unplaced



Unverified source fixture FHRPC1000W

Spot Light · Unverified · TBC ch · category symbol

40 physical · 40 plotted

40 disabled · 0 unplaced



Unverified source fixture LEDPROFILE

Moving Head · Unverified · TBC ch · category symbol

2 physical · 2 plotted

2 disabled · 0 unplaced



Unverified source fixture LEDSPOT

Effect · Unverified · TBC ch · category symbol

6 physical · 6 plotted

6 disabled · 0 unplaced



Unverified source fixture LEDVANA

PAR Light · Unverified · TBC ch · category symbol

4 physical · 4 plotted

4 disabled · 0 unplaced



Unverified source fixture LEDWASH

Moving Head · Unverified · TBC ch · category symbol

8 physical · 8 plotted

8 disabled · 0 unplaced

Bábkové divadlo Žilina · Main auditorium

SYMBOL LEGEND · Main auditorium

HitLight · Bábkové divadlo Žilina

Kuzmányho 6, 011 37, Žilina, Slovakia

DWG HL · METRIC

Drawn HitLight

Generated from the saved show

SOURCE 3ac298d6e8c0



Unverified source fixture PCNOTE1000W

Spot Light · Unverified · TBC ch · category symbol

11 physical · 11 plotted

11 disabled · 0 unplaced



Unverified source fixture Profileaboveoperator

Profile Spot · Unverified · TBC ch · category symbol

1 physical · 1 plotted

1 disabled · 0 unplaced

Unverified source fixture SpotlightCYCLED300RGBW

Cyc Light · Unverified · TBC ch · category symbol

2 physical · 2 plotted

2 disabled · 0 unplaced

HitLight

Bábkové divadlo Žilina · Main auditorium

SYMBOL LEGEND · Main auditorium

HitLight · Bábkové divadlo Žilina

Kuzmányho 6, 011 37, Žilina, Slovakia

DWG HL · METRIC

Drawn HitLight

Generated from the saved show

SOURCE 3ac298d6e8c0

GENERAL NOTES

1. Source-based lighting plan. Confirm the current rig with the venue.
2. PARTIAL: included fixtures are not a full physical-unit census.
3. DMX PATCH WITHHELD: provisional or unchecked addresses are not published.
4. Approximate planning view; not official venue paperwork or output-ready. Original HitLight symbols only; no source pages, OEM meshes, photos or logos. Original files remain private; modes and patch unverified.

HitLight

FIXTURE SCHEDULE

Fixture	Manufacturer / model	Position / mount	Mode / output
VISUAL PLANNING · DMX PATCH WITHHELD			
F001	Unverified source fixture / DTS1000W	PLOTTED	Unverified · Output excluded
F002	Unverified source fixture / LEDVANA	PLOTTED	Unverified · Output excluded
F003	Unverified source fixture / SpotlightCYCLED300RGBW	PLOTTED	Unverified · Output excluded
F004	Unverified source fixture / FHRPC500W	PLOTTED	Unverified · Output excluded
F005	Unverified source fixture / FHRPC500W	PLOTTED	Unverified · Output excluded
F006	Unverified source fixture / FHRPC500W	PLOTTED	Unverified · Output excluded
F007	Unverified source fixture / FHRPC1000W	PLOTTED	Unverified · Output excluded
F008	Unverified source fixture / FHRPC500W	PLOTTED	Unverified · Output excluded
F009	Unverified source fixture / AHR1000Wcyclo	PLOTTED	Unverified · Output excluded
F010	Unverified source fixture / FHRPC1000W	PLOTTED	Unverified · Output excluded
F011	Unverified source fixture / PCNOTE1000W	PLOTTED	Unverified · Output excluded
F012	Unverified source fixture / FHRPC1000W	PLOTTED	Unverified · Output excluded
F013	Unverified source fixture / PCNOTE1000W	PLOTTED	Unverified · Output excluded
F014	Unverified source fixture / FHRPC1000W	PLOTTED	Unverified · Output excluded
F015	Unverified source fixture / FHRPC1000W	PLOTTED	Unverified · Output excluded
F016	Unverified source fixture / FHRPC1000W	PLOTTED	Unverified · Output excluded
F017	Unverified source fixture / LEDSPOT	PLOTTED	Unverified · Output excluded
F018	Unverified source fixture / PCNOTE1000W	PLOTTED	Unverified · Output excluded
F019	Unverified source fixture / PCNOTE1000W	PLOTTED	Unverified · Output excluded
F020	Unverified source fixture / FHRPC500W	PLOTTED	Unverified · Output excluded

Planning reference only. Confirm installed modes and patch with the venue.

Bábkové divadlo Žilina · Main auditorium

FIXTURE SCHEDULE · Main auditorium

HitLight · Bábkové divadlo Žilina

Kuzmányho 6, 011 37, Žilina, Slovakia

DWG HL · METRIC

Drawn HitLight

Generated from the saved show

SOURCE 3ac298d6e8c0

Fixture	Manufacturer / model	Position / mount	Mode / output
VISUAL PLANNING · DMX PATCH WITHHELD			
F021	Unverified source fixture / LEDWASH	PLOTTED	Unverified · Output excluded
F022	Unverified source fixture / FHRPC1000W	PLOTTED	Unverified · Output excluded
F023	Unverified source fixture / PCNOTE1000W	PLOTTED	Unverified · Output excluded
F024	Unverified source fixture / FHRPC1000W	PLOTTED	Unverified · Output excluded
F025	Unverified source fixture / LEDSPOT	PLOTTED	Unverified · Output excluded
F026	Unverified source fixture / LEDWASH	PLOTTED	Unverified · Output excluded
F027	Unverified source fixture / FHRPC500W	PLOTTED	Unverified · Output excluded
F028	Unverified source fixture / FHRPC1000W	PLOTTED	Unverified · Output excluded
F029	Unverified source fixture / LEDWASH	PLOTTED	Unverified · Output excluded
F030	Unverified source fixture / FHRPC1000W	PLOTTED	Unverified · Output excluded
F031	Unverified source fixture / LEDSPOT	PLOTTED	Unverified · Output excluded
F032	Unverified source fixture / PCNOTE1000W	PLOTTED	Unverified · Output excluded
F033	Unverified source fixture / FHRPC1000W	PLOTTED	Unverified · Output excluded
F034	Unverified source fixture / FHRPC1000W	PLOTTED	Unverified · Output excluded
F035	Unverified source fixture / PCNOTE1000W	PLOTTED	Unverified · Output excluded
F036	Unverified source fixture / DTS1000W	PLOTTED	Unverified · Output excluded
F037	Unverified source fixture / FHRPC1000W	PLOTTED	Unverified · Output excluded
F038	Unverified source fixture / FHRPC1000W	PLOTTED	Unverified · Output excluded
F039	Unverified source fixture / FHRPC500W	PLOTTED	Unverified · Output excluded
F040	Unverified source fixture / LEDVANA	PLOTTED	Unverified · Output excluded

Planning reference only. Confirm installed modes and patch with the venue.

Fixture	Manufacturer / model	Position / mount	Mode / output
VISUAL PLANNING · DMX PATCH WITHHELD			
F041	Unverified source fixture / FHRPC1000W	PLOTTED	Unverified · Output excluded
F042	Unverified source fixture / DTS1000W	PLOTTED	Unverified · Output excluded
F043	Unverified source fixture / FHRPC1000W	PLOTTED	Unverified · Output excluded
F044	Unverified source fixture / Profileaboveoperator	PLOTTED	Unverified · Output excluded
F045	Unverified source fixture / SpotlightCYCLED300RGBW	PLOTTED	Unverified · Output excluded
F046	Unverified source fixture / FHRPC1000W	PLOTTED	Unverified · Output excluded
F047	Unverified source fixture / FHRPC1000W	PLOTTED	Unverified · Output excluded
F048	Unverified source fixture / LEDSPOT	PLOTTED	Unverified · Output excluded
F049	Unverified source fixture / PCNOTE1000W	PLOTTED	Unverified · Output excluded
F050	Unverified source fixture / FHRPC1000W	PLOTTED	Unverified · Output excluded
F051	Unverified source fixture / FHRPC1000W	PLOTTED	Unverified · Output excluded
F052	Unverified source fixture / LEDPROFILE	PLOTTED	Unverified · Output excluded
F053	Unverified source fixture / LEDWASH	PLOTTED	Unverified · Output excluded
F054	Unverified source fixture / PCNOTE1000W	PLOTTED	Unverified · Output excluded
F055	Unverified source fixture / FHRPC1000W	PLOTTED	Unverified · Output excluded
F056	Unverified source fixture / LEDSPOT	PLOTTED	Unverified · Output excluded
F057	Unverified source fixture / FHRPC500W	PLOTTED	Unverified · Output excluded
F058	Unverified source fixture / FHRPC1000W	PLOTTED	Unverified · Output excluded
F059	Unverified source fixture / FHRPC1000W	PLOTTED	Unverified · Output excluded
F060	Unverified source fixture / FHRPC1000W	PLOTTED	Unverified · Output excluded

Planning reference only. Confirm installed modes and patch with the venue.

Fixture	Manufacturer / model	Position / mount	Mode / output
VISUAL PLANNING · DMX PATCH WITHHELD			
F061	Unverified source fixture / FHRPC500W	PLOTTED	Unverified · Output excluded
F062	Unverified source fixture / LEDWASH	PLOTTED	Unverified · Output excluded
F063	Unverified source fixture / FHRPC1000W	PLOTTED	Unverified · Output excluded
F064	Unverified source fixture / FHRPC1000W	PLOTTED	Unverified · Output excluded
F065	Unverified source fixture / FHRPC1000W	PLOTTED	Unverified · Output excluded
F066	Unverified source fixture / FHRPC500W	PLOTTED	Unverified · Output excluded
F067	Unverified source fixture / LEDPROFILE	PLOTTED	Unverified · Output excluded
F068	Unverified source fixture / FHRPC1000W	PLOTTED	Unverified · Output excluded
F069	Unverified source fixture / LEDWASH	PLOTTED	Unverified · Output excluded
F070	Unverified source fixture / FHRPC1000W	PLOTTED	Unverified · Output excluded
F071	Unverified source fixture / FHRPC1000W	PLOTTED	Unverified · Output excluded
F072	Unverified source fixture / PCNOTE1000W	PLOTTED	Unverified · Output excluded
F073	Unverified source fixture / FHRPC1000W	PLOTTED	Unverified · Output excluded
F074	Unverified source fixture / FHRPC1000W	PLOTTED	Unverified · Output excluded
F075	Unverified source fixture / LEDWASH	PLOTTED	Unverified · Output excluded
F076	Unverified source fixture / LEDSPOT	PLOTTED	Unverified · Output excluded
F077	Unverified source fixture / PCNOTE1000W	PLOTTED	Unverified · Output excluded
F078	Unverified source fixture / FHRPC500W	PLOTTED	Unverified · Output excluded
F079	Unverified source fixture / FHRPC1000W	PLOTTED	Unverified · Output excluded
F080	Unverified source fixture / FHRPC1000W	PLOTTED	Unverified · Output excluded

Planning reference only. Confirm installed modes and patch with the venue.

Bábkové divadlo Žilina · Main auditorium

FIXTURE SCHEDULE · Main auditorium

HitLight · Bábkové divadlo Žilina

Kuzmányho 6, 011 37, Žilina, Slovakia

DWG HL · METRIC

Drawn HitLight

Generated from the saved show

SOURCE 3ac298d6e8c0

FIXTURE SCHEDULE · CONTINUED

Fixture	Manufacturer / model	Position / mount	Mode / output
VISUAL PLANNING · DMX PATCH WITHHELD			
F081	Unverified source fixture / FHRPC1000W	PLOTTED	Unverified · Output excluded
F082	Unverified source fixture / FHRPC500W	PLOTTED	Unverified · Output excluded
F083	Unverified source fixture / FHRPC1000W	PLOTTED	Unverified · Output excluded
F084	Unverified source fixture / FHRPC1000W	PLOTTED	Unverified · Output excluded
F085	Unverified source fixture / FHRPC1000W	PLOTTED	Unverified · Output excluded
F086	Unverified source fixture / AHR1000Wcyclo	PLOTTED	Unverified · Output excluded
F087	Unverified source fixture / LEDWASH	PLOTTED	Unverified · Output excluded
F088	Unverified source fixture / DTS1000W	PLOTTED	Unverified · Output excluded
F089	Unverified source fixture / FHRPC1000W	PLOTTED	Unverified · Output excluded
F090	Unverified source fixture / FHRPC500W	PLOTTED	Unverified · Output excluded
F091	Unverified source fixture / DTS1000W	PLOTTED	Unverified · Output excluded
F092	Unverified source fixture / FHRPC500W	PLOTTED	Unverified · Output excluded
F093	Unverified source fixture / LEDVANA	PLOTTED	Unverified · Output excluded
F094	Unverified source fixture / LEDVANA	PLOTTED	Unverified · Output excluded
F095	Unverified source fixture / DTS1000W	PLOTTED	Unverified · Output excluded
F096	Unverified source fixture / FHRPC1000W	PLOTTED	Unverified · Output excluded

Planning reference only. Confirm installed modes and patch with the venue.

Bábkové divadlo Žilina · Main auditorium

FIXTURE SCHEDULE · Main auditorium

HitLight · Bábkové divadlo Žilina

Kuzmányho 6, 011 37, Žilina, Slovakia

DWG HL · METRIC

Drawn HitLight

Generated from the saved show

SOURCE 3ac298d6e8c0

VALIDATION APPENDIX

WARNING · PATCH_WITHHELD

DMX patch facts are withheld pending source verification. This planning document cannot be used for hardware output.

Objects: — · Remediation: review the source facts and regenerate.

ERROR · STAGE_DIMENSIONS_UNCONFIRMED

Confirm the stage dimensions before producing a final technical document.

Objects: Main auditorium · Remediation: review the source facts and regenerate.

WARNING · MODE_UNVERIFIED

DMX modes are unverified; output remains excluded.

Objects: F001–F096 · Remediation: review the source facts and regenerate.

WARNING · FIXTURE_DISABLED

Fixtures are disabled for this visual planning reconstruction.

Objects: F001–F096 · Remediation: review the source facts and regenerate.

WARNING · TITLE_METADATA_INCOMPLETE

Some professional title-block metadata is missing; the document will show an em dash.

Objects: b5c8c7d67ba14645ec8f7f86 · Remediation: review the source facts and regenerate.

HitLight

VENUE & DRAWING SOURCES

Bábkové divadlo Žilina

Main auditorium · Published house plot

Kuzmányho 6, 011 37, Žilina, SK

https://bdz.sk/

Sources checked 2026-11-04

Generated by HitLight from the reviewed partial Bábkové divadlo Žilina reconstruction. Venue sources are cited as facts; their original artwork remains private.

Symbols: HitLight-owned category artwork. No manufacturer model geometry or original source pages included.

Fixture positions follow the venue’s published lighting plot; the currently installed rig is not verified.

The plot gives no full scale or trim heights, so scale and heights are estimated.

96 records display 94 approximate public catalogue housings or labelled donors and 2 visual fallbacks. 71 existing display references now use their available approved bodies. Source identities, labelled donors, modes, patch and output exclusions remain unchanged; current installation and optics are unverified.

96 records display 94 approximate public catalogue housings or labelled donors and 2 visual fallbacks. 2 display references use newly authored generic flood/PAR class housings. These do not identify installed products or verify wattage, optics, native DMX, dimming, rigging or hardware. Original source, geometry, mode, patch and output-exclusion qualifications remain.

4 existing RUSH PAR 1 display references use its repaired original public body. Fixture records, native controls, source/donor labels, existing output exclusions and patch state and stored placements/mounts are unchanged. Different-model donors, unknown identities and unspecified Martin PAR labels remain qualified visual substitutes. Small details are estimated; installed identity, source currency and geometry remain unverified.

Approximate planning view; not official venue paperwork or output-ready. Original HitLight symbols only; no source pages, OEM meshes, photos or logos. Original files remain private; modes and patch unverified.

State Theatre Institute established-theatre directory: https://www.theatre.sk/sluzby/divadla-a-festivaly/zriadovane · checked 2026-10-19

Official house homepage linked by the Theatre Institute: https://bdz.sk/ · checked 2026-10-19

Žilina puppettheatre current technical contacts: https://bdz.sk/kontakty · checked 2026-10-21

Žilina puppettheatre actual rental/technical pack: https://bdz.sk/prenajom · checked 2026-10-21

Fixture plot original; visually inspected page(s) 1. Freshness and reuse rights unconfirmed.: https://bdz.sk/api/media/file/BABKOVE-DIVADLO-ZILINA_SVETELNY-PLAN-1-page-001-800x1000.webp?prefix=media · checked 2026-11-03

Official gallery full-resolution WebP, lossless PNG compatibility conversion. OriginalWebP preserved privately; unmodified pixels. Legend restored; reuse/curren: https://bdz.sk/api/media/file/BABKOVE-DIVADLO-ZILINA_SVETELNY-PLAN-1-page-001.webp?prefix=media · checked 2026-11-04

Public venue page: https://www.hitlight.app/venues/slovakia/babkove-divadlo-zilina-b5c8c7d6

HitLight | hitlight.app