
UPSTAGE

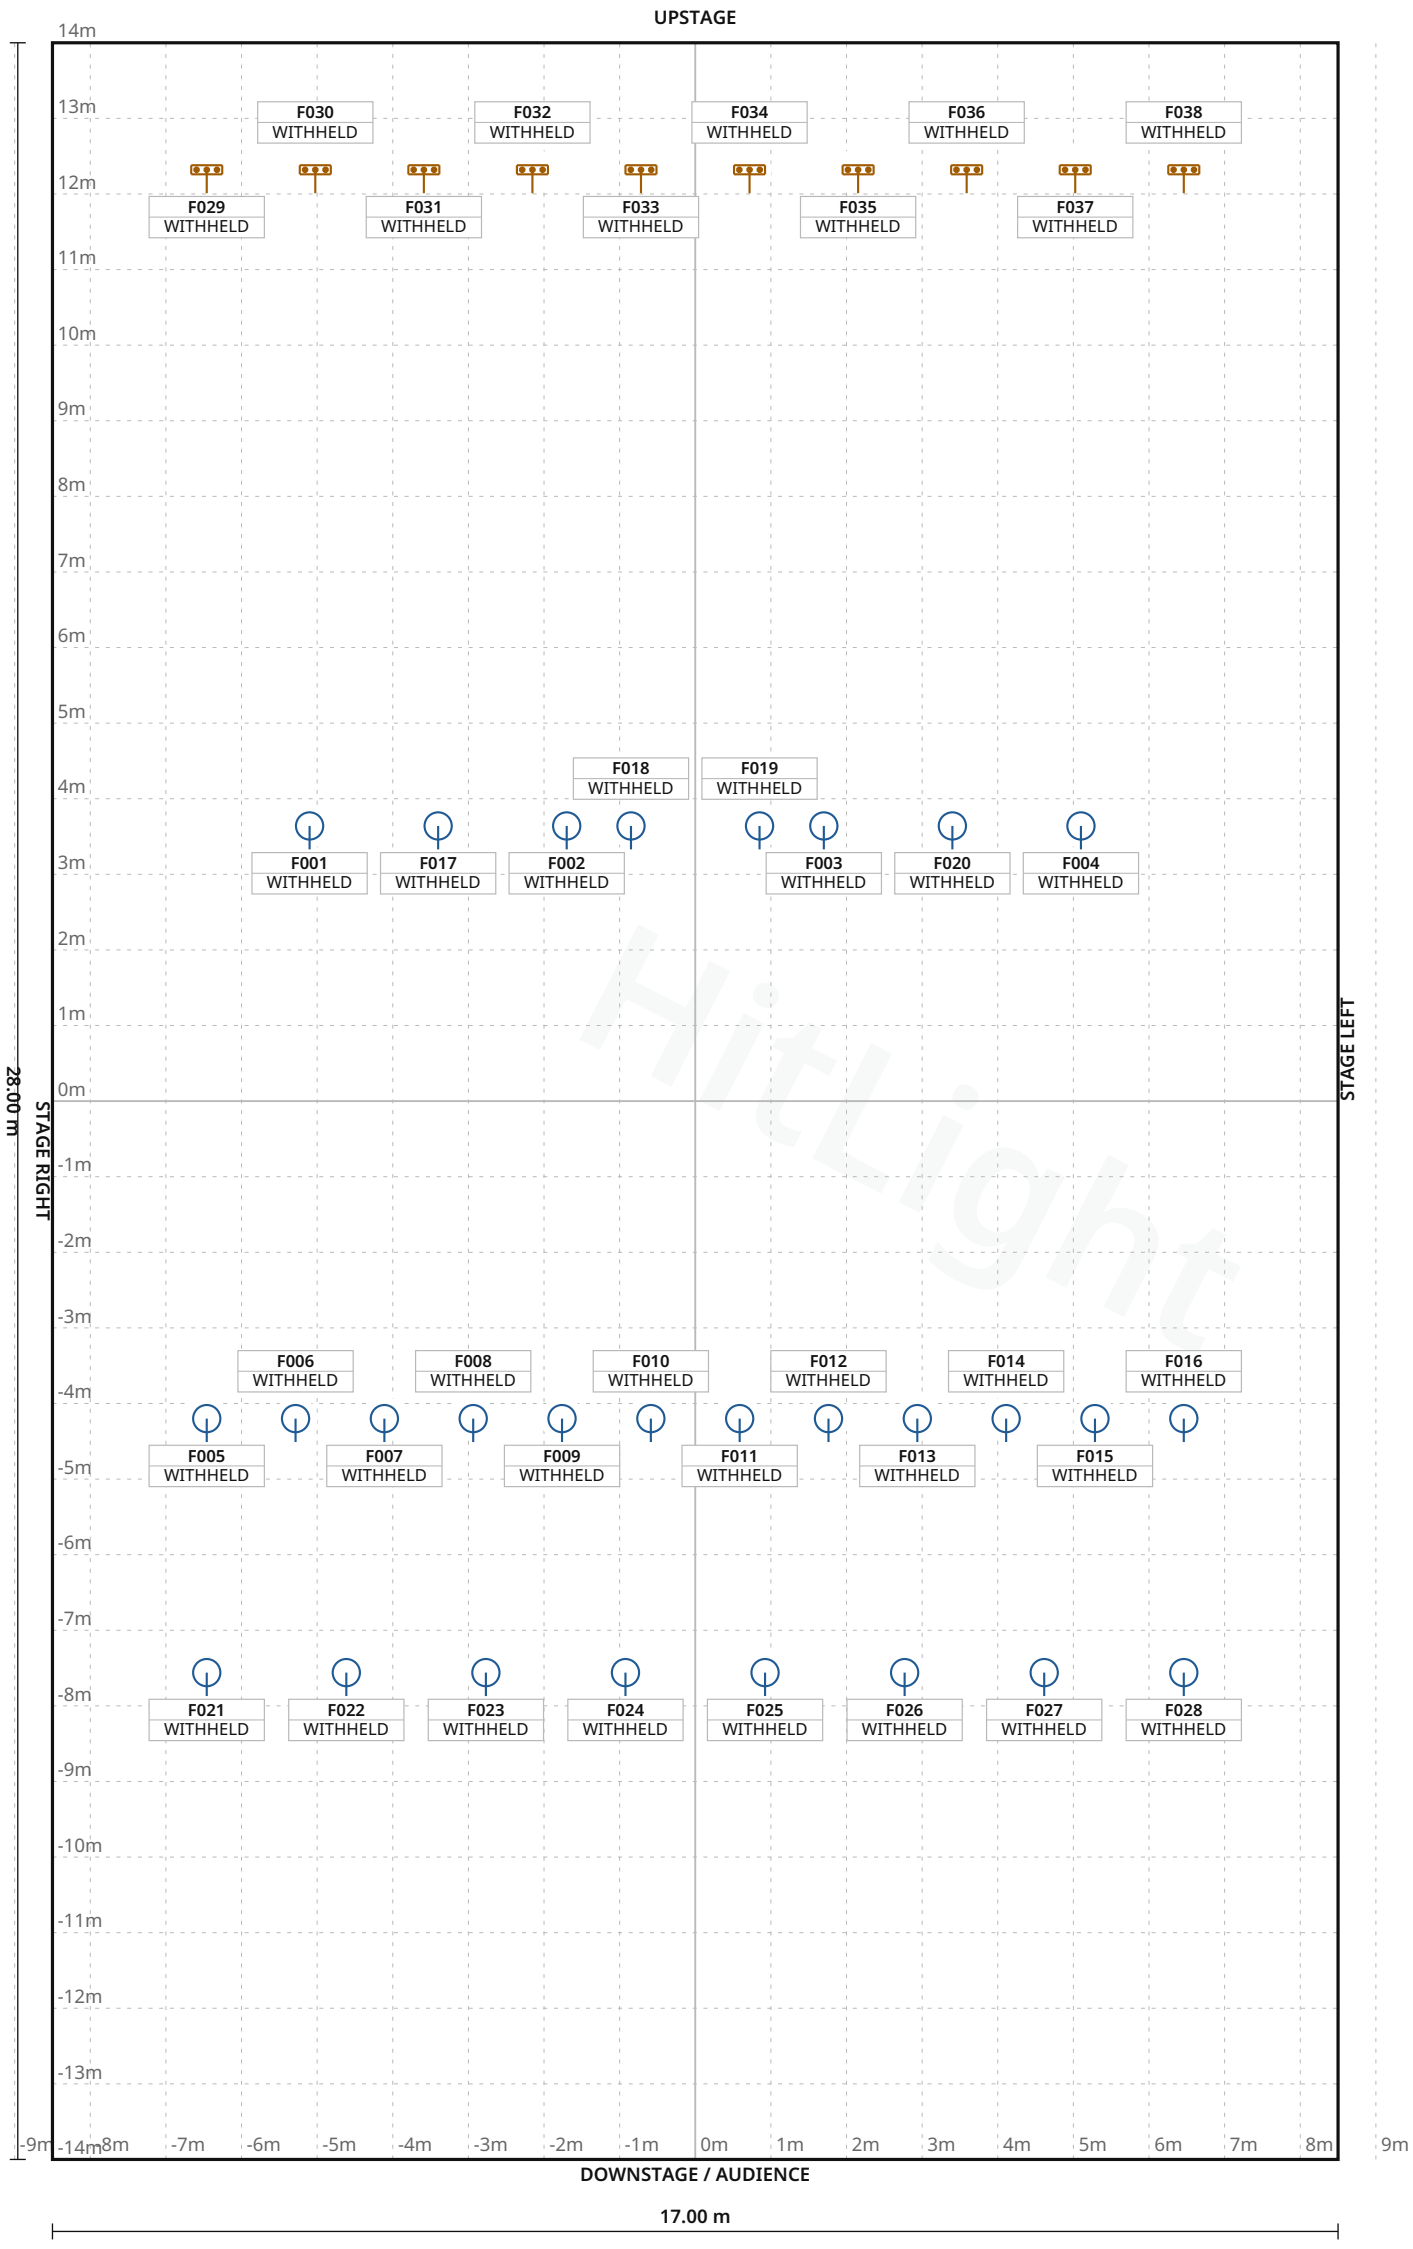

FIXTURE LEGEND

Visual
substitute ·
Basic
Conventional
PAR Light · 28×

Visual
substitute · LED
BAR 6 CH - H
LED Bar · 10×

Stage 17.00 m W × 28.00 m D · Grid 1 m

Theater de Kattendans · Main room

LIGHT PLOT · PLAN · Main room

HitLight · Theater de Kattendans
Eerselsedijk 4, 5571 CM, Bergeijk, Netherlands

DWG HL · SCALE 1:100 · metric · PRINT AT 100%
Drawn HitLight
Generated from the saved show
SOURCE 747ee646b134

SYMBOL LEGEND

2 TYPES · 38 FIXTURES · COLOUR BY TYPE



HitLight placeholder Visual substitute · Basic Conventional

PAR Light · Default · 1 ch · category symbol

28 physical · 28 plotted

0 disabled · 0 unplaced



HitLight placeholder Visual substitute · LED BAR 6 CH - H

LED Bar · 9 CH · 6 ch · category symbol

10 physical · 10 plotted

0 disabled · 0 unplaced

HitLight

Theater de Kattendans · Main room

SYMBOL LEGEND · Main room

HitLight · Theater de Kattendans

Eerselsedijk 4, 5571 CM, Bergeijk, Netherlands

DWG HL · METRIC

Drawn HitLight

Generated from the saved show

SOURCE 747ee646b134

GENERAL NOTES

1. Source-based lighting plan. Confirm the current rig with the venue.
2. PARTIAL: included fixtures are not a full physical-unit census.
3. DMX PATCH WITHHELD: provisional or unchecked addresses are not published.
4. The reconstruction retains its documented coverage and geometry assumptions; confirm the current setup with the venue.

HitLight

DMX PATCH

38 FIXTURES · 0 UNIVERSES

Fixture / name	Manufacturer / model	Mode	Ch	DMX	Range	Position / mount	Status / notes
UNPATCHED / INVALID							
F001 · PLACEHOLDER · ETCSourceFo…	HitLight placeholder / Visual substitute …	Default	1	WITHHELD	TBC	UNPLACED	Enabled
F002 · PLACEHOLDER · ETCSourceFo…	HitLight placeholder / Visual substitute …	Default	1	WITHHELD	TBC	UNPLACED	Enabled
F003 · PLACEHOLDER · ETCSourceFo…	HitLight placeholder / Visual substitute …	Default	1	WITHHELD	TBC	UNPLACED	Enabled
F004 · PLACEHOLDER · ETCSourceFo…	HitLight placeholder / Visual substitute …	Default	1	WITHHELD	TBC	UNPLACED	Enabled
F005 · PLACEHOLDER · ETCSourceFo…	HitLight placeholder / Visual substitute …	Default	1	WITHHELD	TBC	UNPLACED	Enabled
F006 · PLACEHOLDER · ETCSourceFo…	HitLight placeholder / Visual substitute …	Default	1	WITHHELD	TBC	UNPLACED	Enabled
F007 · PLACEHOLDER · ETCSourceFo…	HitLight placeholder / Visual substitute …	Default	1	WITHHELD	TBC	UNPLACED	Enabled
F008 · PLACEHOLDER · ETCSourceFo…	HitLight placeholder / Visual substitute …	Default	1	WITHHELD	TBC	UNPLACED	Enabled
F009 · PLACEHOLDER · ETCSourceFo…	HitLight placeholder / Visual substitute …	Default	1	WITHHELD	TBC	UNPLACED	Enabled
F010 · PLACEHOLDER · ETCSourceFo…	HitLight placeholder / Visual substitute …	Default	1	WITHHELD	TBC	UNPLACED	Enabled
F011 · PLACEHOLDER · ETCSourceFo…	HitLight placeholder / Visual substitute …	Default	1	WITHHELD	TBC	UNPLACED	Enabled
F012 · PLACEHOLDER · ETCSourceFo…	HitLight placeholder / Visual substitute …	Default	1	WITHHELD	TBC	UNPLACED	Enabled
F013 · PLACEHOLDER · ETCSourceFo…	HitLight placeholder / Visual substitute …	Default	1	WITHHELD	TBC	UNPLACED	Enabled
F014 · PLACEHOLDER · ETCSourceFo…	HitLight placeholder / Visual substitute …	Default	1	WITHHELD	TBC	UNPLACED	Enabled
F015 · PLACEHOLDER · ETCSourceFo…	HitLight placeholder / Visual substitute …	Default	1	WITHHELD	TBC	UNPLACED	Enabled
F016 · PLACEHOLDER · ETCSourceFo…	HitLight placeholder / Visual substitute …	Default	1	WITHHELD	TBC	UNPLACED	Enabled
F017 · PLACEHOLDER · ETCSourceFo…	HitLight placeholder / Visual substitute …	Default	1	WITHHELD	TBC	UNPLACED	Enabled
F018 · PLACEHOLDER · ETCSourceFo…	HitLight placeholder / Visual substitute …	Default	1	WITHHELD	TBC	UNPLACED	Enabled
F019 · PLACEHOLDER · ETCSourceFo…	HitLight placeholder / Visual substitute …	Default	1	WITHHELD	TBC	UNPLACED	Enabled
F020 · PLACEHOLDER · ETCSourceFo…	HitLight placeholder / Visual substitute …	Default	1	WITHHELD	TBC	UNPLACED	Enabled

No patched universes

Theater de Kattendans · Main room

DMX PATCH · Main room

HitLight · Theater de Kattendans

Eerselsedijk 4, 5571 CM, Bergeijk, Netherlands

DWG HL · METRIC

Drawn HitLight

Generated from the saved show

SOURCE 747ee646b134

DMX PATCH · CONTINUED

38 FIXTURES · 0 UNIVERSES

Fixture / name	Manufacturer / model	Mode	Ch	DMX	Range	Position / mount	Status / notes
UNPATCHED / INVALID							
F021 · PLACEHOLDER · ETCSourceFo…	HitLight placeholder / Visual substitute …	Default	1	WITHHELD	TBC	UNPLACED	Enabled
F022 · PLACEHOLDER · ETCSourceFo…	HitLight placeholder / Visual substitute …	Default	1	WITHHELD	TBC	UNPLACED	Enabled
F023 · PLACEHOLDER · ETCSourceFo…	HitLight placeholder / Visual substitute …	Default	1	WITHHELD	TBC	UNPLACED	Enabled
F024 · PLACEHOLDER · ETCSourceFo…	HitLight placeholder / Visual substitute …	Default	1	WITHHELD	TBC	UNPLACED	Enabled
F025 · PLACEHOLDER · ETCSourceFo…	HitLight placeholder / Visual substitute …	Default	1	WITHHELD	TBC	UNPLACED	Enabled
F026 · PLACEHOLDER · ETCSourceFo…	HitLight placeholder / Visual substitute …	Default	1	WITHHELD	TBC	UNPLACED	Enabled
F027 · PLACEHOLDER · ETCSourceFo…	HitLight placeholder / Visual substitute …	Default	1	WITHHELD	TBC	UNPLACED	Enabled
F028 · PLACEHOLDER · ETCSourceFo…	HitLight placeholder / Visual substitute …	Default	1	WITHHELD	TBC	UNPLACED	Enabled
F029 · PLACEHOLDER · ExpoliteTour…	HitLight placeholder / Visual substitute …	9 CH	6	WITHHELD	TBC	UNPLACED	Enabled
F030 · PLACEHOLDER · ExpoliteTour…	HitLight placeholder / Visual substitute …	9 CH	6	WITHHELD	TBC	UNPLACED	Enabled
F031 · PLACEHOLDER · ExpoliteTour…	HitLight placeholder / Visual substitute …	9 CH	6	WITHHELD	TBC	UNPLACED	Enabled
F032 · PLACEHOLDER · ExpoliteTour…	HitLight placeholder / Visual substitute …	9 CH	6	WITHHELD	TBC	UNPLACED	Enabled
F033 · PLACEHOLDER · ExpoliteTour…	HitLight placeholder / Visual substitute …	9 CH	6	WITHHELD	TBC	UNPLACED	Enabled
F034 · PLACEHOLDER · ExpoliteTour…	HitLight placeholder / Visual substitute …	9 CH	6	WITHHELD	TBC	UNPLACED	Enabled
F035 · PLACEHOLDER · ExpoliteTour…	HitLight placeholder / Visual substitute …	9 CH	6	WITHHELD	TBC	UNPLACED	Enabled
F036 · PLACEHOLDER · ExpoliteTour…	HitLight placeholder / Visual substitute …	9 CH	6	WITHHELD	TBC	UNPLACED	Enabled
F037 · PLACEHOLDER · ExpoliteTour…	HitLight placeholder / Visual substitute …	9 CH	6	WITHHELD	TBC	UNPLACED	Enabled
F038 · PLACEHOLDER · ExpoliteTour…	HitLight placeholder / Visual substitute …	9 CH	6	WITHHELD	TBC	UNPLACED	Enabled

No patched universes

VALIDATION APPENDIX

WARNING · PATCH_WITHHELD

DMX patch facts are withheld pending source verification. This planning document cannot be used for hardware output.

Objects: — · Remediation: correct the saved show data and regenerate.

ERROR · STAGE_DIMENSIONS_UNCONFIRMED

Confirm the stage dimensions before producing a final technical document.

Objects: 6AC76871-4AA3-4161-8F8A-F1DE25E1B5A3 · Remediation: correct the saved show data and regenerate.

WARNING · TITLE_METADATA_INCOMPLETE

Some professional title-block metadata is missing; the document will show an em dash.

Objects: b5cc4d171714edd33e1c5006 · Remediation: correct the saved show data and regenerate.

HitLight

VENUE & DRAWING SOURCES

Theater de Kattendans

Main room · House rig

Eerselsedijk 4, 5571 CM, Bergeijk, NL

https://kattendans.nl/techniek/

Sources checked 2026-10-23

Symbols: HitLight-owned category artwork. No manufacturer model geometry or original source pages included.

Source-based reconstruction. Confirm the current installation and equipment availability with the venue.

Scale, fixture positions, mounting heights and aiming may include estimates; this is not a rigging specification.

Provisional fixture matches are labelled as placeholders. The recorded subset is not a complete physical inventory.

DMX addresses are withheld from public plans until their exact source patch is reconciled.

The reconstruction retains its documented coverage and geometry assumptions; confirm the current setup with the venue.

Official venue information: https://kattendans.nl/techniek/ · checked 2026-10-19

Physical venue location: https://kattendans.nl/contact/ · checked 2026-10-23

Kattendans Lichtplan.jpg: https://kattendans.nl/wp-content/uploads/2023/09/Technische-informatie-Kattendans-Theaterzaal.zip · checked 2026-10-19

Public venue page: https://www.hitlight.app/venues/netherlands/theater-de-kattendans-b5cc4d17

HitLight