
UPSTAGE

FIXTURE LEGEND

Robin 300
LEDWash
Moving Head · 6×

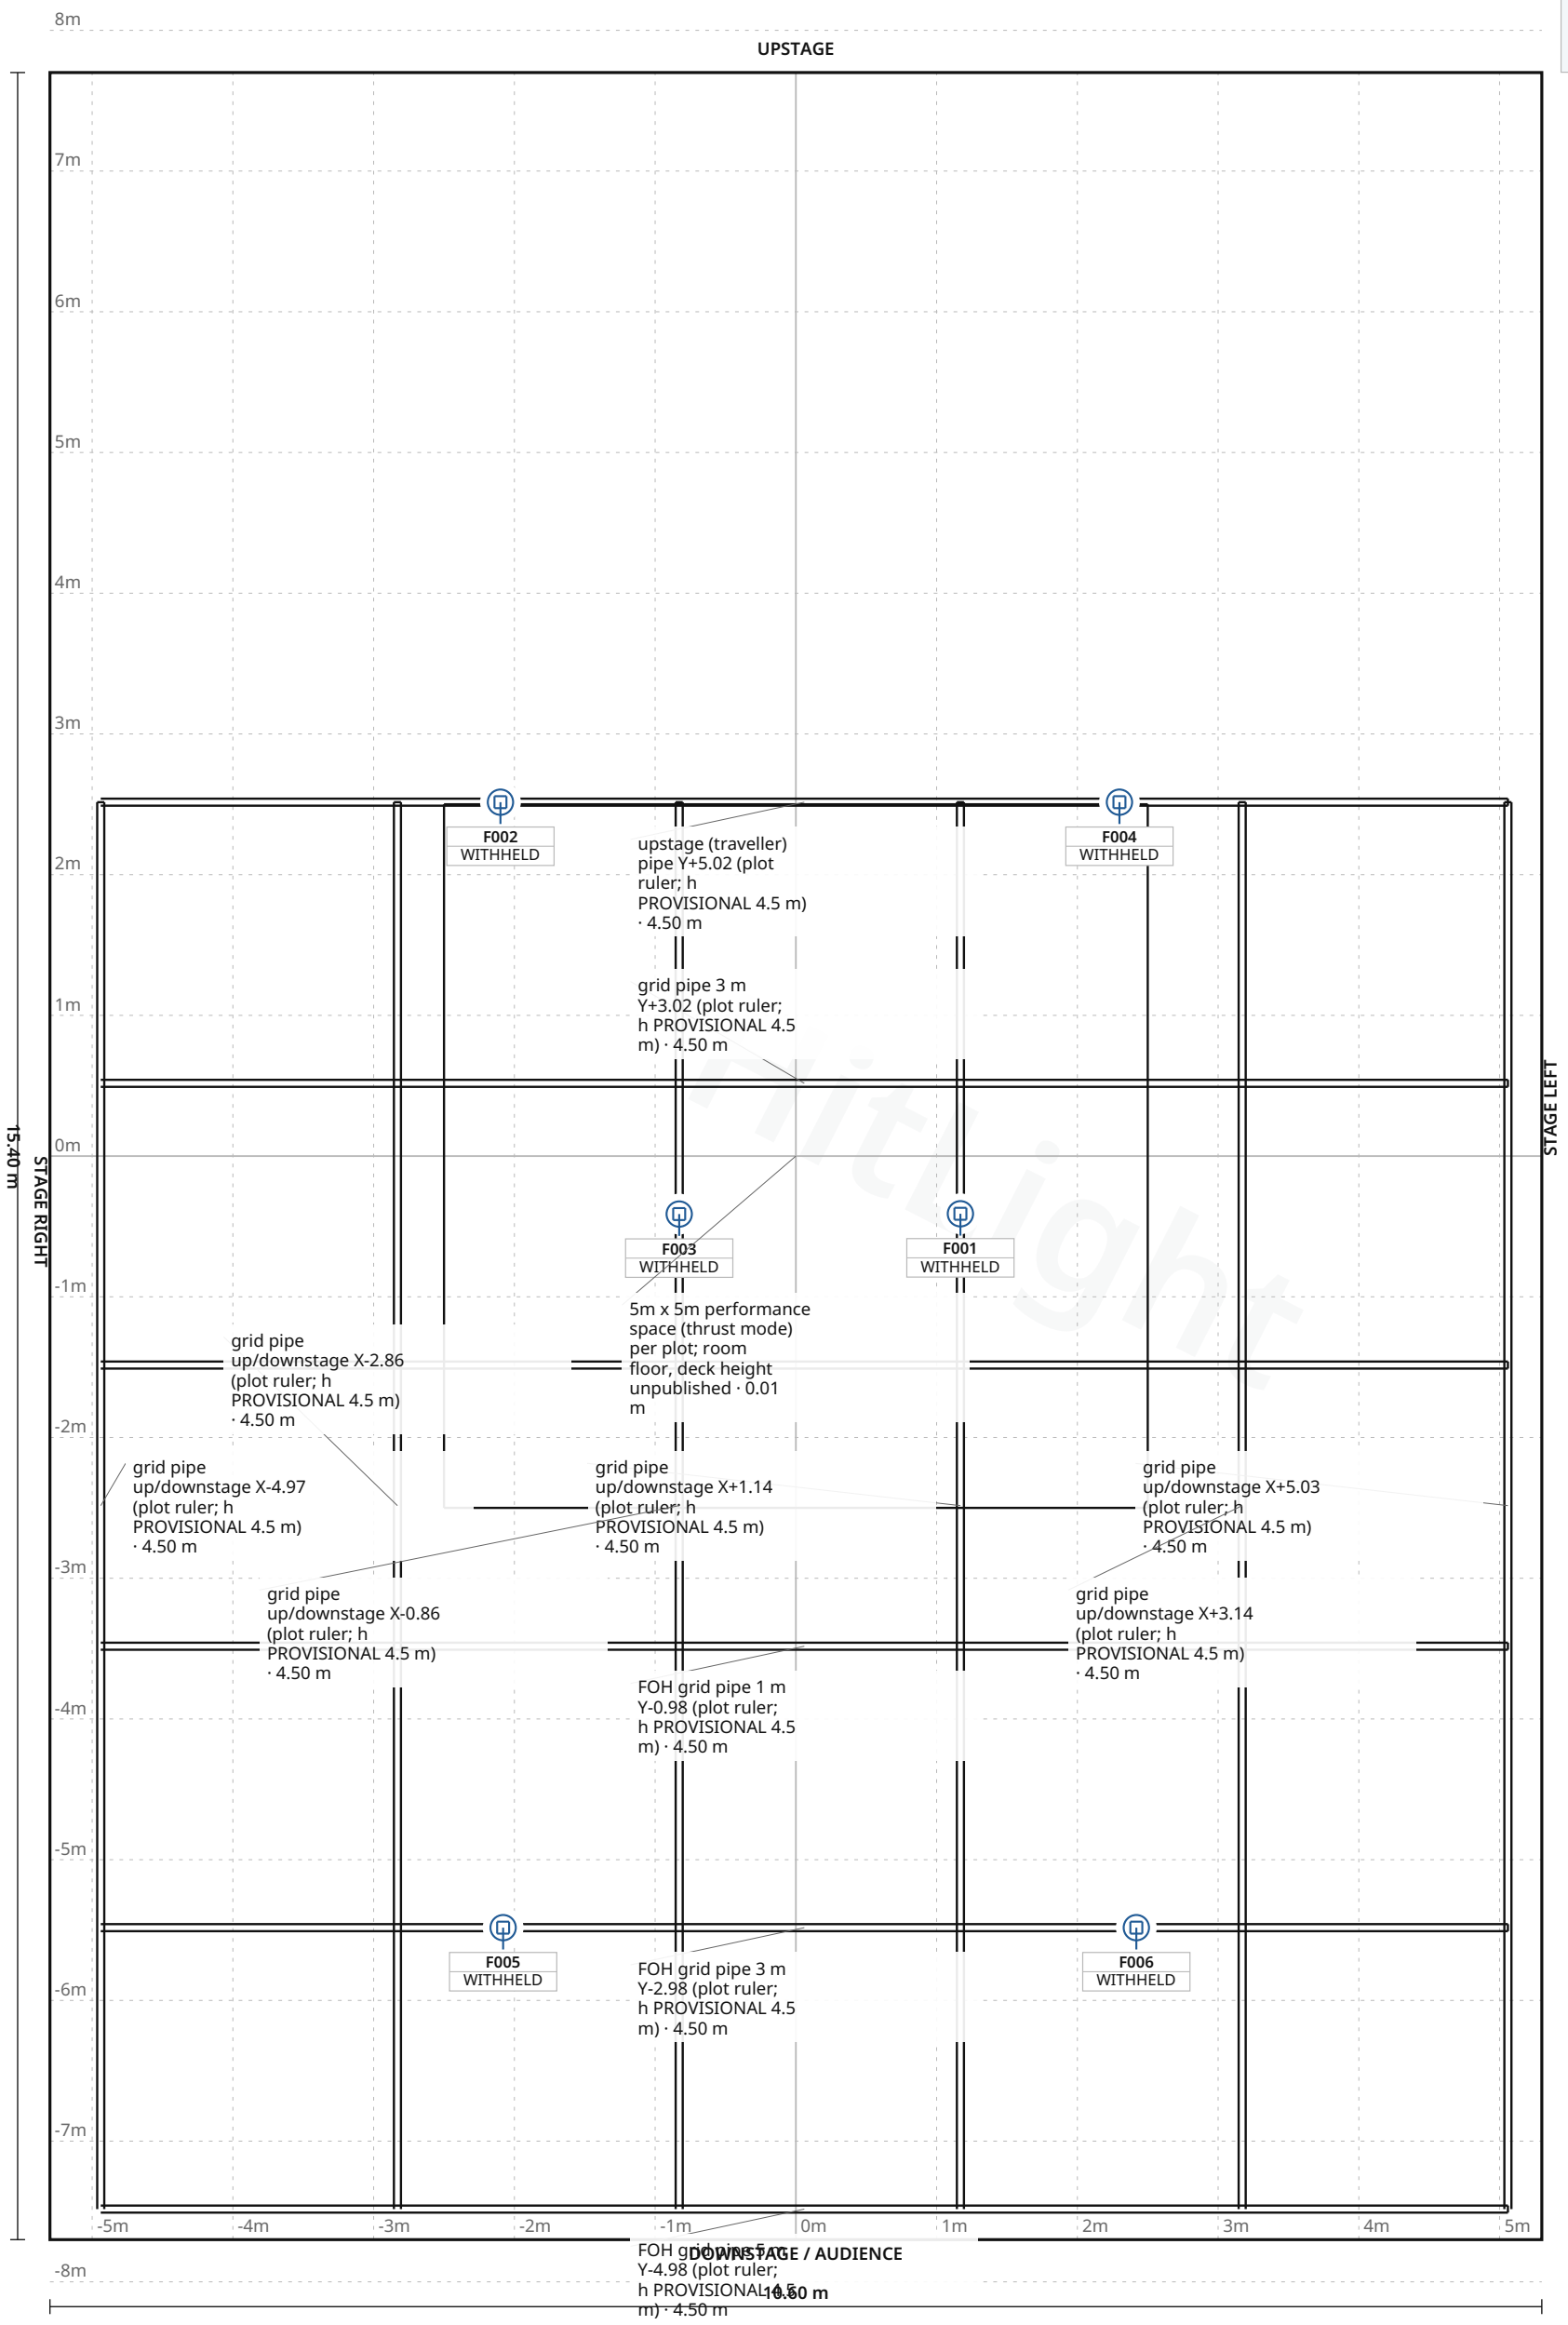

Stage 10.60 m W × 15.40 m D · Grid 1 m

Old Fire Station – Oxford performance complex · Theatre

LIGHT PLOT · PLAN · Theatre

HitLight · Old Fire Station – Oxford performance complex
40 George Street, OX1 2AQ, Oxford, United Kingdom

DWG HL · SCALE 1:50 · metric · PRINT AT 100%
Drawn HitLight
Generated from the saved show
SOURCE 3cc65037dbb7

SYMBOL LEGEND

1 TYPES · 6 FIXTURES · COLOUR BY TYPE



Robe Lighting Robin 300 LEDWash

Moving Head · Mode 2 Reduced RGBW 16bit · 21 ch · category symbol

6 physical · 6 plotted

0 disabled · 0 unplaced

HitLight

Old Fire Station – Oxford performance complex · Theatre

SYMBOL LEGEND · Theatre

HitLight · Old Fire Station – Oxford performance complex

40 George Street, OX1 2AQ, Oxford, United Kingdom

DWG HL · METRIC

Drawn HitLight

Generated from the saved show

SOURCE 3cc65037dbb7

GENERAL NOTES

1. Source-based lighting plan. Confirm the current rig with the venue.
2. PARTIAL: included fixtures are not a full physical-unit census.
3. DMX PATCH WITHHELD: provisional or unchecked addresses are not published.
4. Partial reconstruction: six Robe300LEDWash records only.35 other plotted fixtures are omitted and remain in the venue follow-up backlog.
5. The plot explicitly says not to scale and representative only. Its printed rulers were used for a schematic reconstruction; actual positions can differ.

HitLight

Old Fire Station – Oxford performance complex · Theatre

GENERAL NOTES · Theatre

HitLight · Old Fire Station – Oxford performance complex

40 George Street, OX1 2AQ, Oxford, United Kingdom

DWG HL · METRIC

Drawn HitLight

Generated from the saved show

SOURCE 3cc65037dbb7

STAGE ELEMENTS

NAME	TYPE	POSITION	TRIM / SIZE
grid pipe up/downstage X+5.03 (plot ruler; h PROVISIONAL 4.5 m)	pipe	X 5.06 m · Z 2.48 m	4.50 m · 10.00 m W × 0.05 m D
grid pipe 3 m Y+3.02 (plot ruler; h PROVISIONAL 4.5 m)	pipe	X 0.06 m · Z -0.52 m	4.50 m · 10.00 m W × 0.05 m D
5m x 5m performance space (thrust mode) per plot; room floor, deck height unpublished	floorSection	X 0.00 m · Z 0.00 m	0.01 m · 5.00 m W × 5.00 m D
FOH grid pipe 3 m Y-2.98 (plot ruler; h PROVISIONAL 4.5 m)	pipe	X 0.06 m · Z 5.48 m	4.50 m · 10.00 m W × 0.05 m D
FOH grid pipe 1 m Y-0.98 (plot ruler; h PROVISIONAL 4.5 m)	pipe	X 0.06 m · Z 3.48 m	4.50 m · 10.00 m W × 0.05 m D
grid pipe up/downstage X-4.97 (plot ruler; h PROVISIONAL 4.5 m)	pipe	X -4.94 m · Z 2.48 m	4.50 m · 10.00 m W × 0.05 m D
upstage (traveller) pipe Y+5.02 (plot ruler; h PROVISIONAL 4.5 m)	pipe	X 0.06 m · Z -2.52 m	4.50 m · 10.00 m W × 0.05 m D
grid pipe up/downstage X+3.14 (plot ruler; h PROVISIONAL 4.5 m)	pipe	X 3.17 m · Z 2.48 m	4.50 m · 10.00 m W × 0.05 m D
grid pipe up/downstage X+1.14 (plot ruler; h PROVISIONAL 4.5 m)	pipe	X 1.17 m · Z 2.48 m	4.50 m · 10.00 m W × 0.05 m D
grid pipe up/downstage X-0.86 (plot ruler; h PROVISIONAL 4.5 m)	pipe	X -0.83 m · Z 2.48 m	4.50 m · 10.00 m W × 0.05 m D
grid pipe up/downstage X-2.86 (plot ruler; h PROVISIONAL 4.5 m)	pipe	X -2.83 m · Z 2.48 m	4.50 m · 10.00 m W × 0.05 m D
FOH grid pipe 5 m Y-4.98 (plot ruler; h PROVISIONAL 4.5 m)	pipe	X 0.06 m · Z 7.48 m	4.50 m · 10.00 m W × 0.05 m D
grid pipe 1 m Y+1.02 (plot ruler; h PROVISIONAL 4.5 m)	pipe	X 0.06 m · Z 1.49 m	4.50 m · 10.00 m W × 0.05 m D

FIXTURE SCHEDULE

Fixture	Manufacturer / model	Position / mount	Mode / output
VISUAL PLANNING · DMX PATCH WITHHELD			
F001	Robe Lighting / Robin 300 LEDWash	grid pipe up/downstage X+1.14 (plot ruler; h PROVISIONAL 4.5 m)	Unverified · Output excluded
F002	Robe Lighting / Robin 300 LEDWash	upstage (traveller) pipe Y+5.02 (plot ruler; h PROVISIONAL 4.5 m)	Unverified · Output excluded
F003	Robe Lighting / Robin 300 LEDWash	grid pipe up/downstage X-0.86 (plot ruler; h PROVISIONAL 4.5 m)	Unverified · Output excluded
F004	Robe Lighting / Robin 300 LEDWash	upstage (traveller) pipe Y+5.02 (plot ruler; h PROVISIONAL 4.5 m)	Unverified · Output excluded
F005	Robe Lighting / Robin 300 LEDWash	FOH grid pipe 3 m Y-2.98 (plot ruler; h PROVISIONAL 4.5 m)	Unverified · Output excluded
F006	Robe Lighting / Robin 300 LEDWash	FOH grid pipe 3 m Y-2.98 (plot ruler; h PROVISIONAL 4.5 m)	Unverified · Output excluded

Planning reference only. Confirm installed modes and patch with the venue.

HitLight

VALIDATION APPENDIX

WARNING · PATCH_WITHHELD

DMX patch facts are withheld pending source verification. This planning document cannot be used for hardware output.

Objects: — · Remediation: review the source facts and regenerate.

WARNING · TITLE_METADATA_INCOMPLETE

Some professional title-block metadata is missing; the document will show an em dash.

Objects: b5fc222e261d05f96dfa639c · Remediation: review the source facts and regenerate.

HitLight

VENUE & DRAWING SOURCES

Old Fire Station – Oxford performance complex

Theatre · Published reference; current configuration requires advance

40 George Street, OX1 2AQ, Oxford, GB

https://oldfirestation.org.uk/

Sources checked 2026-10-24

Generated by HitLight from the saved published venue rig. Source attribution and reconstruction limitations are retained below.

Symbols: HitLight-owned category artwork. No manufacturer model geometry or original source pages included.

Partial reconstruction: six Robe300LEDWash records only.35 other plotted fixtures are omitted and remain in the venue follow-up backlog.

The plot explicitly says not to scale and representative only. Its printed rulers were used for a schematic reconstruction; actual positions can differ.

No operating trims are published in the reviewed source. Grid height4.5m is provisional; source dimensions and clearance require venue confirmation.

The21-address printed ranges support inferred Mode2. Universe1 was inferred, not printed; mode and universe require house confirmation before output.

Omitted source fixtures include ETC ColorSourcePARx4,S4PARWFLx3,Rama1kWFresnelx18 andS4Zoomx10; profile/category defects and dimmer-only addressing remain open.

The public view uses approximate HitLight category bodies. Source PDFs, manufacturer meshes, private contacts and source DMX addresses are withheld.

Current installation and availability are unverified; review the current house configuration with the venue.

Partial reconstruction: six Robe300LEDWash records only.35 other plotted fixtures are omitted and remain in the venue follow-up backlog.

The plot explicitly says not to scale and representative only. Its printed rulers were used for a schematic reconstruction; actual positions can differ.

No operating trims are published in the reviewed source. Grid height4.5m is provisional; source dimensions and clearance require venue confirmation.

The21-address printed ranges support inferred Mode2. Universe1 was inferred, not printed; mode and universe require house confirmation before output.

Omitted source fixtures include ETC ColorSourcePARx4,S4PARWFLx3,Rama1kWFresnelx18 andS4Zoomx10; profile/category defects and dimmer-only addressing remain open.

The public view uses approximate HitLight category bodies. Source PDFs, manufacturer meshes, private contacts and source DMX addresses are withheld.

Current installation and availability are unverified; review the current house configuration with the venue.

Generated from the saved published HitLight layout; fixture positions and room geometry are unchanged. Not an official venue drawing.

Official venue information:
https://oldfirestation.org.uk/get-involved/perform-at-the-old-fire-station/ · checked 2026-10-24

whole-oxford-old-fire-station-standard-lighting-rig.pdf:
https://oldfirestation.org.uk/wp-content/uploads/2022/01/AOFS-Standard-Rig-2022.pdf · checked 2026-10-21

HitLight

VENUE & DRAWING SOURCES

Public venue page:
https://www.hitlight.app/venues/united-kingdom/old-fire-station-oxford-performance-complex-b5fc222e

HitLight