
UPSTAGE ↑

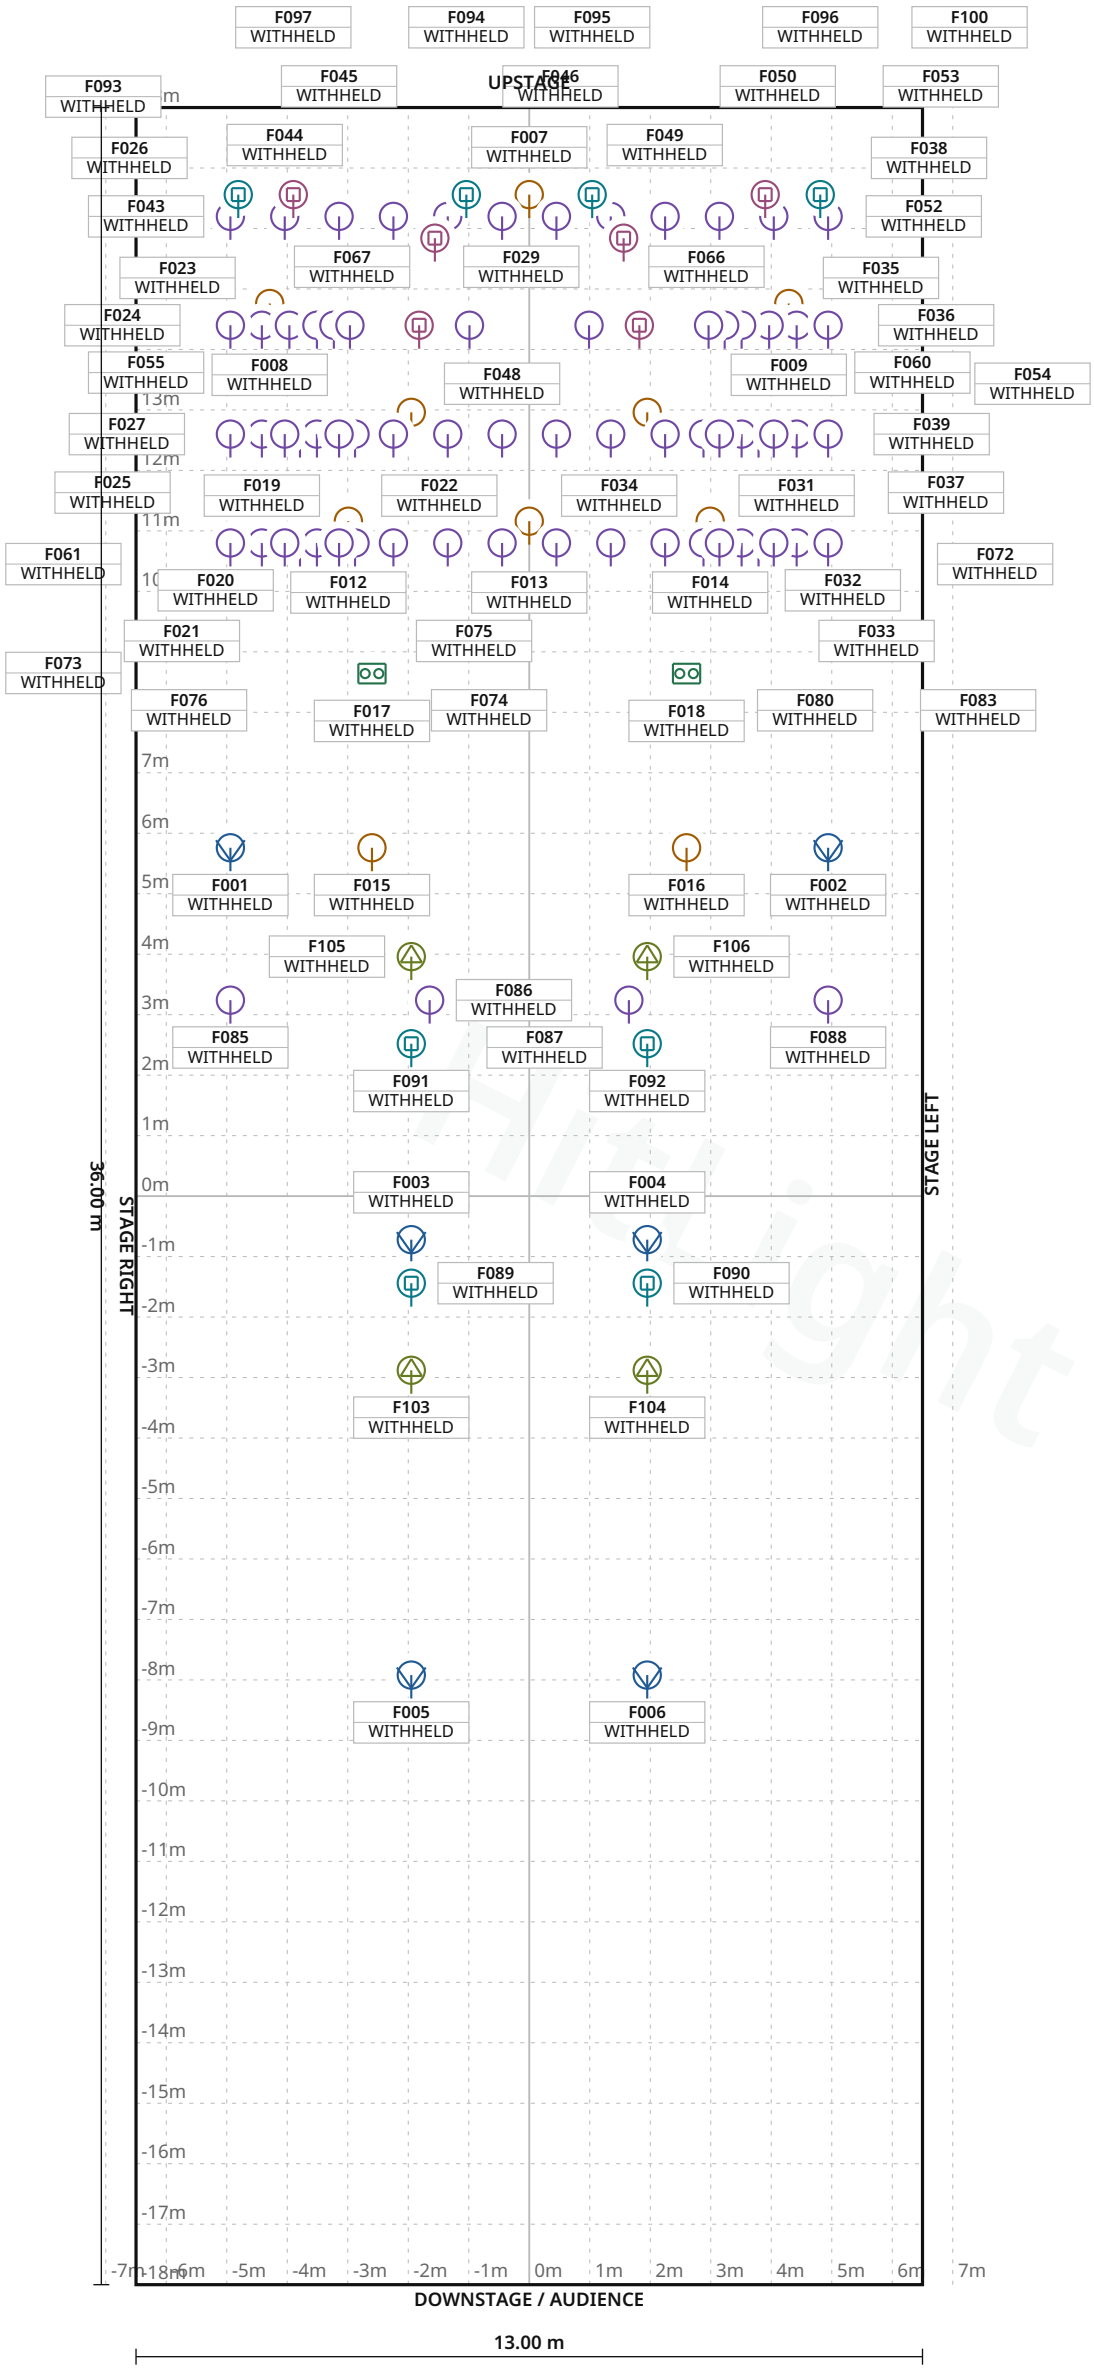

FIXTURE LEGEND

- **L10-C** — Spot Light · 6×
- **S4 Series 2** Lustr — PAR Light · 10×
- **Visual** substitute · 4-lite Blinder — Blinder · 2×
- **Visual** substitute · Basic Conventional — PAR Light · 70×
- **Visual** substitute · Basic Moving Head — Moving Head · 8×
- **Robin** SuperSpikie — Moving Head · 6×
- **Robin Viva** — Profile Spot · 4×

Stage 13.00 m W × 36.00 m D · Grid 1 m

31 fixture labels omitted in this view due to crowding · see DMX patch

Rote Fabrik · aktionshalle

LIGHT PLOT · PLAN · aktionshalle

HitLight · Rote Fabrik

Seestrasse 395, 8038, Zürich, Switzerland

DWG HL · SCALE 1:125 · metric · PRINT AT 100%

Drawn HitLight

Generated from the saved show

SOURCE aef835034718

SYMBOL LEGEND

7 TYPES · 106 FIXTURES · COLOUR BY TYPE

	**ARRI L10-C** Spot Light · Mode 6 CCT+RGBW 16Bit · 16 ch · category symbol	**6 physical · 6 plotted** 0 disabled · 0 unplaced
	**ETC S4 Series 2 Lustr** PAR Light · HSIC - Strobe On - Fan DMX · 7 ch · category symbol	**10 physical · 10 plotted** 0 disabled · 0 unplaced
	**HitLight placeholder Visual substitute · 4-lite Blinder** Blinder · 1Ch - Mode · 1 ch · category symbol	**2 physical · 2 plotted** 0 disabled · 0 unplaced
	**HitLight placeholder Visual substitute · Basic Conventional** PAR Light · Default · 1 ch · category symbol	**70 physical · 70 plotted** 0 disabled · 0 unplaced
	**HitLight placeholder Visual substitute · Basic Moving Head** Moving Head · Mode 1 · 11 ch · category symbol	**8 physical · 8 plotted** 0 disabled · 0 unplaced
	**Robe Lighting Robin SuperSpikie** Moving Head · Mode 1 Full · 31 ch · category symbol	**6 physical · 6 plotted** 0 disabled · 0 unplaced
	**Robe Lighting Robin Viva** Profile Spot · Mode 2 - Reduced 8 bit · 23 ch · category symbol	**4 physical · 4 plotted** 0 disabled · 0 unplaced

Rote Fabrik · aktionshalle

SYMBOL LEGEND · aktionshalle

HitLight · Rote Fabrik

Seestrasse 395, 8038, Zürich, Switzerland

DWG HL · METRIC

Drawn HitLight

Generated from the saved show

SOURCE aef835034718

GENERAL NOTES

1. Source-based lighting plan. Confirm the current rig with the venue.
2. PARTIAL: included fixtures are not a full physical-unit census.
3. DMX PATCH WITHHELD: provisional or unchecked addresses are not published.
4. The reconstruction retains its documented coverage and geometry assumptions; confirm the current setup with the venue.

HitLight

Rote Fabrik · aktionshalle

GENERAL NOTES · aktionshalle

HitLight · Rote Fabrik

Seestrasse 395, 8038, Zürich, Switzerland

DWG HL · METRIC

Drawn HitLight

Generated from the saved show

SOURCE aef835034718

DMX PATCH

106 FIXTURES · 0 UNIVERSES

Fixture / name	Manufacturer / model	Mode	Ch	DMX	Range	Position / mount	Status / notes
UNPATCHED / INVALID							
F001 · ArriL10-C · 95	ARRI / L10-C	Mode 6 CCT+RGBW 16Bit	16	WITHHELD	TBC	UNPLACED	Enabled
F002 · ArriL10-C · 96	ARRI / L10-C	Mode 6 CCT+RGBW 16Bit	16	WITHHELD	TBC	UNPLACED	Enabled
F003 · ArriL10-C · 97	ARRI / L10-C	Mode 6 CCT+RGBW 16Bit	16	WITHHELD	TBC	UNPLACED	Enabled
F004 · ArriL10-C · 98	ARRI / L10-C	Mode 6 CCT+RGBW 16Bit	16	WITHHELD	TBC	UNPLACED	Enabled
F005 · ArriL10-C · 99	ARRI / L10-C	Mode 6 CCT+RGBW 16Bit	16	WITHHELD	TBC	UNPLACED	Enabled
F006 · ArriL10-C · 100	ARRI / L10-C	Mode 6 CCT+RGBW 16Bit	16	WITHHELD	TBC	UNPLACED	Enabled
F007 · ETCSourceFourSeries2Lustr2...	ETC / S4 Series 2 Lustr	HSIC - Strobe On - Fan...	7	WITHHELD	TBC	UNPLACED	Enabled
F008 · ETCSourceFourSeries2Lustr2...	ETC / S4 Series 2 Lustr	HSIC - Strobe On - Fan...	7	WITHHELD	TBC	UNPLACED	Enabled
F009 · ETCSourceFourSeries2Lustr2...	ETC / S4 Series 2 Lustr	HSIC - Strobe On - Fan...	7	WITHHELD	TBC	UNPLACED	Enabled
F010 · ETCSourceFourSeries2Lustr2...	ETC / S4 Series 2 Lustr	HSIC - Strobe On - Fan...	7	WITHHELD	TBC	UNPLACED	Enabled
F011 · ETCSourceFourSeries2Lustr2...	ETC / S4 Series 2 Lustr	HSIC - Strobe On - Fan...	7	WITHHELD	TBC	UNPLACED	Enabled
F012 · ETCSourceFourSeries2Lustr2...	ETC / S4 Series 2 Lustr	HSIC - Strobe On - Fan...	7	WITHHELD	TBC	UNPLACED	Enabled
F013 · ETCSourceFourSeries2Lustr2...	ETC / S4 Series 2 Lustr	HSIC - Strobe On - Fan...	7	WITHHELD	TBC	UNPLACED	Enabled
F014 · ETCSourceFourSeries2Lustr2...	ETC / S4 Series 2 Lustr	HSIC - Strobe On - Fan...	7	WITHHELD	TBC	UNPLACED	Enabled
F015 · ETCSourceFourSeries2Lustr2...	ETC / S4 Series 2 Lustr	HSIC - Strobe On - Fan...	7	WITHHELD	TBC	UNPLACED	Enabled
F016 · ETCSourceFourSeries2Lustr2...	ETC / S4 Series 2 Lustr	HSIC - Strobe On - Fan...	7	WITHHELD	TBC	UNPLACED	Enabled
F017 · PLACEHOLDER · FourliteMole...	HitLight placeholder / Visual substitute ...	1Ch - Mode	1	WITHHELD	TBC	UNPLACED	Enabled
F018 · PLACEHOLDER · FourliteMole...	HitLight placeholder / Visual substitute ...	1Ch - Mode	1	WITHHELD	TBC	UNPLACED	Enabled
F019 · PLACEHOLDER · PAR64ACL la...	HitLight placeholder / Visual substitute ...	Default	1	WITHHELD	TBC	UNPLACED	Enabled
F020 · PLACEHOLDER · PAR64ACL la...	HitLight placeholder / Visual substitute ...	Default	1	WITHHELD	TBC	UNPLACED	Enabled

No patched universes

Rote Fabrik · aktionshalle

DMX PATCH · aktionshalle

HitLight · Rote Fabrik

Seestrasse 395, 8038, Zürich, Switzerland

DWG HL · METRIC

Drawn HitLight

Generated from the saved show

SOURCE aef835034718

DMX PATCH · CONTINUED

106 FIXTURES · 0 UNIVERSES

Fixture / name	Manufacturer / model	Mode	Ch	DMX	Range	Position / mount	Status / notes
UNPATCHED / INVALID							
F021 · PLACEHOLDER · PAR64ACL la...	HitLight placeholder / Visual substitute ...	Default	1	WITHHELD	TBC	UNPLACED	Enabled
F022 · PLACEHOLDER · PAR64ACL la...	HitLight placeholder / Visual substitute ...	Default	1	WITHHELD	TBC	UNPLACED	Enabled
F023 · PLACEHOLDER · PAR64ACL la...	HitLight placeholder / Visual substitute ...	Default	1	WITHHELD	TBC	UNPLACED	Enabled
F024 · PLACEHOLDER · PAR64ACL la...	HitLight placeholder / Visual substitute ...	Default	1	WITHHELD	TBC	UNPLACED	Enabled
F025 · PLACEHOLDER · PAR64ACL la...	HitLight placeholder / Visual substitute ...	Default	1	WITHHELD	TBC	UNPLACED	Enabled
F026 · PLACEHOLDER · PAR64ACL la...	HitLight placeholder / Visual substitute ...	Default	1	WITHHELD	TBC	UNPLACED	Enabled
F027 · PLACEHOLDER · PAR64ACL la...	HitLight placeholder / Visual substitute ...	Default	1	WITHHELD	TBC	UNPLACED	Enabled
F028 · PLACEHOLDER · PAR64ACL la...	HitLight placeholder / Visual substitute ...	Default	1	WITHHELD	TBC	UNPLACED	Enabled
F029 · PLACEHOLDER · PAR64ACL la...	HitLight placeholder / Visual substitute ...	Default	1	WITHHELD	TBC	UNPLACED	Enabled
F030 · PLACEHOLDER · PAR64ACL la...	HitLight placeholder / Visual substitute ...	Default	1	WITHHELD	TBC	UNPLACED	Enabled
F031 · PLACEHOLDER · PAR64ACL la...	HitLight placeholder / Visual substitute ...	Default	1	WITHHELD	TBC	UNPLACED	Enabled
F032 · PLACEHOLDER · PAR64ACL la...	HitLight placeholder / Visual substitute ...	Default	1	WITHHELD	TBC	UNPLACED	Enabled
F033 · PLACEHOLDER · PAR64ACL la...	HitLight placeholder / Visual substitute ...	Default	1	WITHHELD	TBC	UNPLACED	Enabled
F034 · PLACEHOLDER · PAR64ACL la...	HitLight placeholder / Visual substitute ...	Default	1	WITHHELD	TBC	UNPLACED	Enabled
F035 · PLACEHOLDER · PAR64ACL la...	HitLight placeholder / Visual substitute ...	Default	1	WITHHELD	TBC	UNPLACED	Enabled
F036 · PLACEHOLDER · PAR64ACL la...	HitLight placeholder / Visual substitute ...	Default	1	WITHHELD	TBC	UNPLACED	Enabled
F037 · PLACEHOLDER · PAR64ACL la...	HitLight placeholder / Visual substitute ...	Default	1	WITHHELD	TBC	UNPLACED	Enabled
F038 · PLACEHOLDER · PAR64ACL la...	HitLight placeholder / Visual substitute ...	Default	1	WITHHELD	TBC	UNPLACED	Enabled
F039 · PLACEHOLDER · PAR64ACL la...	HitLight placeholder / Visual substitute ...	Default	1	WITHHELD	TBC	UNPLACED	Enabled
F040 · PLACEHOLDER · PAR64ACL la...	HitLight placeholder / Visual substitute ...	Default	1	WITHHELD	TBC	UNPLACED	Enabled

No patched universes

Rote Fabrik · aktionshalle

DMX PATCH · aktionshalle

HitLight · Rote Fabrik

Seestrasse 395, 8038, Zürich, Switzerland

DWG HL · METRIC

Drawn HitLight

Generated from the saved show

SOURCE aef835034718

DMX PATCH · CONTINUED

106 FIXTURES · 0 UNIVERSES

Fixture / name	Manufacturer / model	Mode	Ch	DMX	Range	Position / mount	Status / notes
UNPATCHED / INVALID							
F041 · PLACEHOLDER · PAR64ACL la...	HitLight placeholder / Visual substitute ...	Default	1	WITHHELD	TBC	UNPLACED	Enabled
F042 · PLACEHOLDER · PAR64ACL la...	HitLight placeholder / Visual substitute ...	Default	1	WITHHELD	TBC	UNPLACED	Enabled
F043 · PLACEHOLDER · PAR64CP62 si...	HitLight placeholder / Visual substitute ...	Default	1	WITHHELD	TBC	UNPLACED	Enabled
F044 · PLACEHOLDER · PAR64CP62 si...	HitLight placeholder / Visual substitute ...	Default	1	WITHHELD	TBC	UNPLACED	Enabled
F045 · PLACEHOLDER · PAR64CP62 si...	HitLight placeholder / Visual substitute ...	Default	1	WITHHELD	TBC	UNPLACED	Enabled
F046 · PLACEHOLDER · PAR64CP62 si...	HitLight placeholder / Visual substitute ...	Default	1	WITHHELD	TBC	UNPLACED	Enabled
F047 · PLACEHOLDER · PAR64CP62 si...	HitLight placeholder / Visual substitute ...	Default	1	WITHHELD	TBC	UNPLACED	Enabled
F048 · PLACEHOLDER · PAR64CP62 si...	HitLight placeholder / Visual substitute ...	Default	1	WITHHELD	TBC	UNPLACED	Enabled
F049 · PLACEHOLDER · PAR64CP62 si...	HitLight placeholder / Visual substitute ...	Default	1	WITHHELD	TBC	UNPLACED	Enabled
F050 · PLACEHOLDER · PAR64CP62 si...	HitLight placeholder / Visual substitute ...	Default	1	WITHHELD	TBC	UNPLACED	Enabled
F051 · PLACEHOLDER · PAR64CP62 si...	HitLight placeholder / Visual substitute ...	Default	1	WITHHELD	TBC	UNPLACED	Enabled
F052 · PLACEHOLDER · PAR64CP62 si...	HitLight placeholder / Visual substitute ...	Default	1	WITHHELD	TBC	UNPLACED	Enabled
F053 · PLACEHOLDER · PAR64CP62 si...	HitLight placeholder / Visual substitute ...	Default	1	WITHHELD	TBC	UNPLACED	Enabled
F054 · PLACEHOLDER · PAR64CP62 si...	HitLight placeholder / Visual substitute ...	Default	1	WITHHELD	TBC	UNPLACED	Enabled
F055 · PLACEHOLDER · PAR64CP62 si...	HitLight placeholder / Visual substitute ...	Default	1	WITHHELD	TBC	UNPLACED	Enabled
F056 · PLACEHOLDER · PAR64CP62 si...	HitLight placeholder / Visual substitute ...	Default	1	WITHHELD	TBC	UNPLACED	Enabled
F057 · PLACEHOLDER · PAR64CP62 si...	HitLight placeholder / Visual substitute ...	Default	1	WITHHELD	TBC	UNPLACED	Enabled
F058 · PLACEHOLDER · PAR64CP62 si...	HitLight placeholder / Visual substitute ...	Default	1	WITHHELD	TBC	UNPLACED	Enabled
F059 · PLACEHOLDER · PAR64CP62 si...	HitLight placeholder / Visual substitute ...	Default	1	WITHHELD	TBC	UNPLACED	Enabled
F060 · PLACEHOLDER · PAR64CP62 si...	HitLight placeholder / Visual substitute ...	Default	1	WITHHELD	TBC	UNPLACED	Enabled

No patched universes

Rote Fabrik · aktionshalle

DMX PATCH · aktionshalle

HitLight · Rote Fabrik

Seestrasse 395, 8038, Zürich, Switzerland

DWG HL · METRIC

Drawn HitLight

Generated from the saved show

SOURCE aef835034718

DMX PATCH · CONTINUED

106 FIXTURES · 0 UNIVERSES

Fixture / name	Manufacturer / model	Mode	Ch	DMX	Range	Position / mount	Status / notes
UNPATCHED / INVALID							
F061 · PLACEHOLDER · PAR64CP62 si...	HitLight placeholder / Visual substitute ...	Default	1	WITHHELD	TBC	UNPLACED	Enabled
F062 · PLACEHOLDER · PAR64CP62 si...	HitLight placeholder / Visual substitute ...	Default	1	WITHHELD	TBC	UNPLACED	Enabled
F063 · PLACEHOLDER · PAR64CP62 si...	HitLight placeholder / Visual substitute ...	Default	1	WITHHELD	TBC	UNPLACED	Enabled
F064 · PLACEHOLDER · PAR64CP62 si...	HitLight placeholder / Visual substitute ...	Default	1	WITHHELD	TBC	UNPLACED	Enabled
F065 · PLACEHOLDER · PAR64CP62 si...	HitLight placeholder / Visual substitute ...	Default	1	WITHHELD	TBC	UNPLACED	Enabled
F066 · PLACEHOLDER · PAR64CP62 si...	HitLight placeholder / Visual substitute ...	Default	1	WITHHELD	TBC	UNPLACED	Enabled
F067 · PLACEHOLDER · PAR64CP62 si...	HitLight placeholder / Visual substitute ...	Default	1	WITHHELD	TBC	UNPLACED	Enabled
F068 · PLACEHOLDER · PAR64CP62 si...	HitLight placeholder / Visual substitute ...	Default	1	WITHHELD	TBC	UNPLACED	Enabled
F069 · PLACEHOLDER · PAR64CP62 si...	HitLight placeholder / Visual substitute ...	Default	1	WITHHELD	TBC	UNPLACED	Enabled
F070 · PLACEHOLDER · PAR64CP62 si...	HitLight placeholder / Visual substitute ...	Default	1	WITHHELD	TBC	UNPLACED	Enabled
F071 · PLACEHOLDER · PAR64CP62 si...	HitLight placeholder / Visual substitute ...	Default	1	WITHHELD	TBC	UNPLACED	Enabled
F072 · PLACEHOLDER · PAR64CP62 si...	HitLight placeholder / Visual substitute ...	Default	1	WITHHELD	TBC	UNPLACED	Enabled
F073 · PLACEHOLDER · PAR64CP62 si...	HitLight placeholder / Visual substitute ...	Default	1	WITHHELD	TBC	UNPLACED	Enabled
F074 · PLACEHOLDER · PAR64CP62 si...	HitLight placeholder / Visual substitute ...	Default	1	WITHHELD	TBC	UNPLACED	Enabled
F075 · PLACEHOLDER · PAR64CP62 si...	HitLight placeholder / Visual substitute ...	Default	1	WITHHELD	TBC	UNPLACED	Enabled
F076 · PLACEHOLDER · PAR64CP62 si...	HitLight placeholder / Visual substitute ...	Default	1	WITHHELD	TBC	UNPLACED	Enabled
F077 · PLACEHOLDER · PAR64CP62 si...	HitLight placeholder / Visual substitute ...	Default	1	WITHHELD	TBC	UNPLACED	Enabled
F078 · PLACEHOLDER · PAR64CP62 si...	HitLight placeholder / Visual substitute ...	Default	1	WITHHELD	TBC	UNPLACED	Enabled
F079 · PLACEHOLDER · PAR64CP62 si...	HitLight placeholder / Visual substitute ...	Default	1	WITHHELD	TBC	UNPLACED	Enabled
F080 · PLACEHOLDER · PAR64CP62 si...	HitLight placeholder / Visual substitute ...	Default	1	WITHHELD	TBC	UNPLACED	Enabled

No patched universes

Rote Fabrik · aktionshalle

DMX PATCH · aktionshalle

HitLight · Rote Fabrik

Seestrasse 395, 8038, Zürich, Switzerland

DWG HL · METRIC

Drawn HitLight

Generated from the saved show

SOURCE aef835034718

DMX PATCH · CONTINUED

106 FIXTURES · 0 UNIVERSES

Fixture / name	Manufacturer / model	Mode	Ch	DMX	Range	Position / mount	Status / notes
UNPATCHED / INVALID							
F081 · PLACEHOLDER · PAR64CP62 si...	HitLight placeholder / Visual substitute ...	Default	1	WITHHELD	TBC	UNPLACED	Enabled
F082 · PLACEHOLDER · PAR64CP62 si...	HitLight placeholder / Visual substitute ...	Default	1	WITHHELD	TBC	UNPLACED	Enabled
F083 · PLACEHOLDER · PAR64CP62 si...	HitLight placeholder / Visual substitute ...	Default	1	WITHHELD	TBC	UNPLACED	Enabled
F084 · PLACEHOLDER · PAR64CP62 si...	HitLight placeholder / Visual substitute ...	Default	1	WITHHELD	TBC	UNPLACED	Enabled
F085 · PLACEHOLDER · StrandCantat...	HitLight placeholder / Visual substitute ...	Default	1	WITHHELD	TBC	UNPLACED	Enabled
F086 · PLACEHOLDER · StrandCantat...	HitLight placeholder / Visual substitute ...	Default	1	WITHHELD	TBC	UNPLACED	Enabled
F087 · PLACEHOLDER · StrandCantat...	HitLight placeholder / Visual substitute ...	Default	1	WITHHELD	TBC	UNPLACED	Enabled
F088 · PLACEHOLDER · StrandCantat...	HitLight placeholder / Visual substitute ...	Default	1	WITHHELD	TBC	UNPLACED	Enabled
F089 · PLACEHOLDER · VariLiteVL25...	HitLight placeholder / Visual substitute ...	Mode 1	11	WITHHELD	TBC	UNPLACED	Enabled
F090 · PLACEHOLDER · VariLiteVL25...	HitLight placeholder / Visual substitute ...	Mode 1	11	WITHHELD	TBC	UNPLACED	Enabled
F091 · PLACEHOLDER · VariLiteVL25...	HitLight placeholder / Visual substitute ...	Mode 1	11	WITHHELD	TBC	UNPLACED	Enabled
F092 · PLACEHOLDER · VariLiteVL25...	HitLight placeholder / Visual substitute ...	Mode 1	11	WITHHELD	TBC	UNPLACED	Enabled
F093 · PLACEHOLDER · VariLiteVLX3...	HitLight placeholder / Visual substitute ...	Mode 1	11	WITHHELD	TBC	UNPLACED	Enabled
F094 · PLACEHOLDER · VariLiteVLX3...	HitLight placeholder / Visual substitute ...	Mode 1	11	WITHHELD	TBC	UNPLACED	Enabled
F095 · PLACEHOLDER · VariLiteVLX3...	HitLight placeholder / Visual substitute ...	Mode 1	11	WITHHELD	TBC	UNPLACED	Enabled
F096 · PLACEHOLDER · VariLiteVLX3...	HitLight placeholder / Visual substitute ...	Mode 1	11	WITHHELD	TBC	UNPLACED	Enabled
F097 · RobeSuperSpikie · 1	Robe Lighting / Robin SuperSpikie	Mode 1 Full	31	WITHHELD	TBC	UNPLACED	Enabled
F098 · RobeSuperSpikie · 2	Robe Lighting / Robin SuperSpikie	Mode 1 Full	31	WITHHELD	TBC	UNPLACED	Enabled
F099 · RobeSuperSpikie · 3	Robe Lighting / Robin SuperSpikie	Mode 1 Full	31	WITHHELD	TBC	UNPLACED	Enabled
F100 · RobeSuperSpikie · 4	Robe Lighting / Robin SuperSpikie	Mode 1 Full	31	WITHHELD	TBC	UNPLACED	Enabled

No patched universes

Rote Fabrik · aktionshalle

DMX PATCH · aktionshalle

HitLight · Rote Fabrik

Seestrasse 395, 8038, Zürich, Switzerland

DWG HL · METRIC

Drawn HitLight

Generated from the saved show

SOURCE aef835034718

DMX PATCH · CONTINUED

106 FIXTURES · 0 UNIVERSES

Fixture / name	Manufacturer / model	Mode	Ch	DMX	Range	Position / mount	Status / notes
UNPATCHED / INVALID							
F101 · RobeSuperSpikie · 5	Robe Lighting / Robin SuperSpikie	Mode 1 Full	31	WITHHELD	TBC	UNPLACED	Enabled
F102 · RobeSuperSpikie · 6	Robe Lighting / Robin SuperSpikie	Mode 1 Full	31	WITHHELD	TBC	UNPLACED	Enabled
F103 · RobeViva · 91	Robe Lighting / Robin Viva	Mode 2 - Reduced 8 bit	23	WITHHELD	TBC	UNPLACED	Enabled
F104 · RobeViva · 92	Robe Lighting / Robin Viva	Mode 2 - Reduced 8 bit	23	WITHHELD	TBC	UNPLACED	Enabled
F105 · RobeViva · 93	Robe Lighting / Robin Viva	Mode 2 - Reduced 8 bit	23	WITHHELD	TBC	UNPLACED	Enabled
F106 · RobeViva · 94	Robe Lighting / Robin Viva	Mode 2 - Reduced 8 bit	23	WITHHELD	TBC	UNPLACED	Enabled

No patched universes

HitLight

Rote Fabrik · aktionshalle

DMX PATCH · aktionshalle

HitLight · Rote Fabrik

Seestrasse 395, 8038, Zürich, Switzerland

DWG HL · METRIC

Drawn HitLight

Generated from the saved show

SOURCE aef835034718

VALIDATION APPENDIX

WARNING · PATCH_WITHHELD

DMX patch facts are withheld pending source verification. This planning document cannot be used for hardware output.

Objects: — · Remediation: correct the saved show data and regenerate.

ERROR · STAGE_DIMENSIONS_UNCONFIRMED

Confirm the stage dimensions before producing a final technical document.

Objects: C1678A32-A7F7-490F-A5B4-4159D5FDC904 · Remediation: correct the saved show data and regenerate.

WARNING · TITLE_METADATA_INCOMPLETE

Some professional title-block metadata is missing; the document will show an em dash.

Objects: b67e88f947be36afc38f3c22 · Remediation: correct the saved show data and regenerate.

HitLight

VENUE & DRAWING SOURCES

Rote Fabrik

aktionshalle · default; published configuration/current rig unverified

Seestrasse 395, 8038, Zürich, CH

https://rotefabrik.ch/agierende/musikbuero/

Sources checked 2026-10-20

Symbols: HitLight-owned category artwork. No manufacturer model geometry or original source pages included.

Source-based reconstruction. Confirm the current installation and equipment availability with the venue.

Scale, fixture positions, mounting heights and aiming may include estimates; this is not a rigging specification.

Provisional fixture matches are labelled as placeholders. The recorded subset is not a complete physical inventory.

DMX addresses are withheld from public plans until their exact source patch is reconciled.

The reconstruction retains its documented coverage and geometry assumptions; confirm the current setup with the venue.

Official venue information: https://rotefabrik.ch/agierende/musikbuero/ · checked 2026-10-19

AH-Lightspecs-2022.pdf: https://rotefabrik.ch/agierende/technik/ · checked 2026-10-20

Public venue page: https://www.hitlight.app/venues/switzerland/rote-fabrik-b67e88f9

HitLight