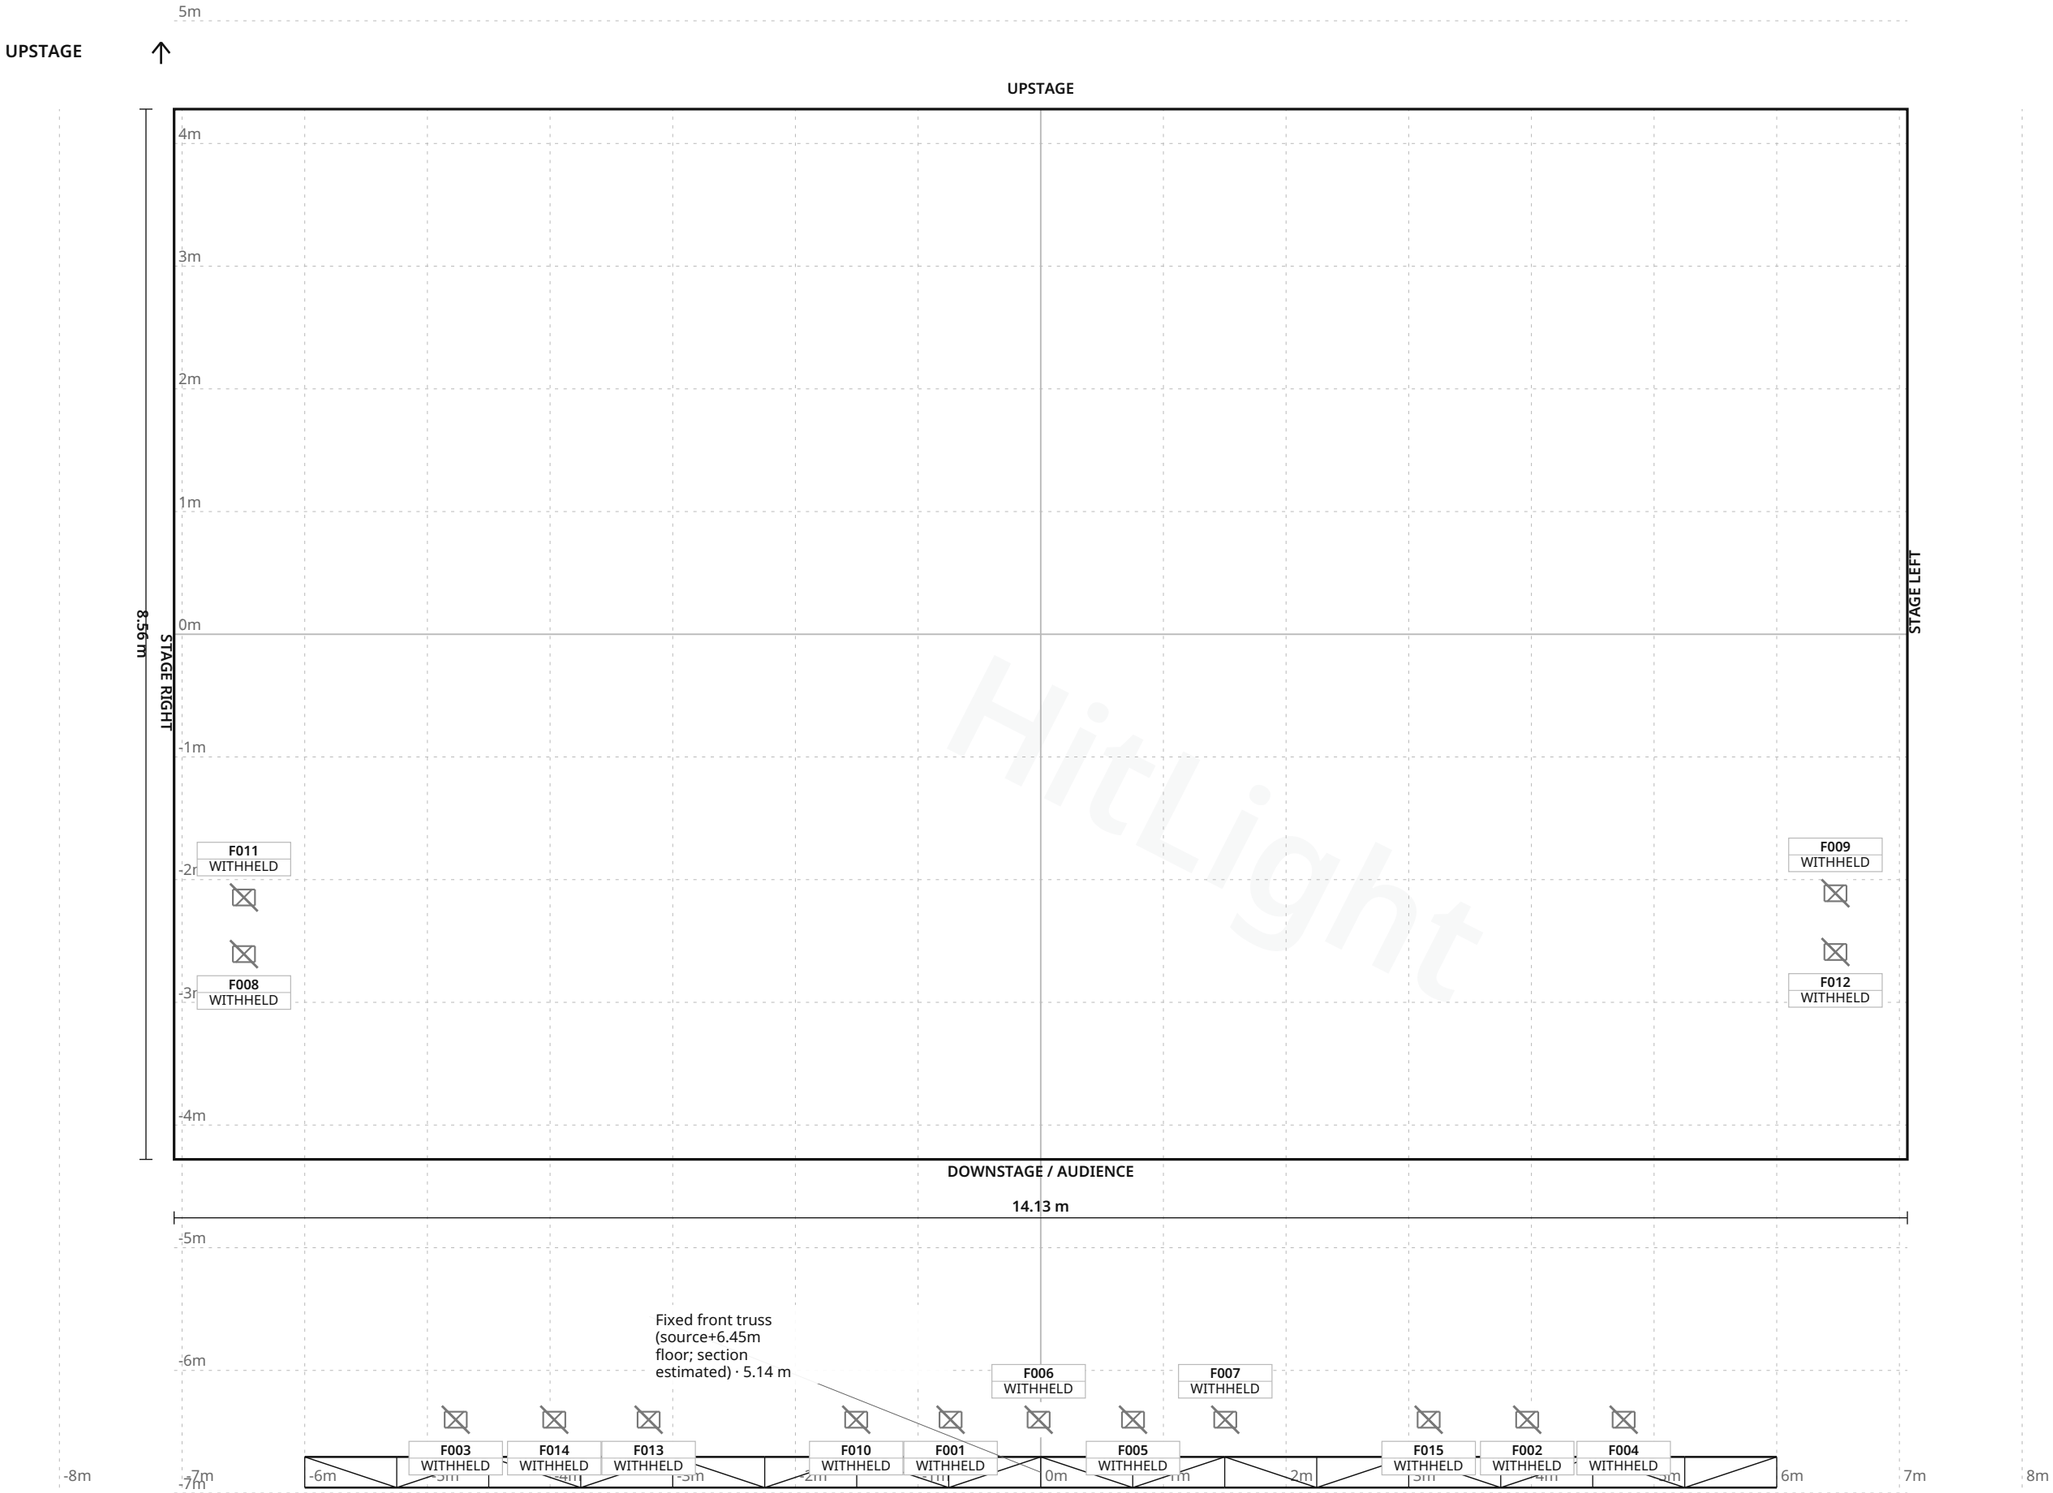


FIXTURE LEGEND

- **Arri ST1 (front glyph)** — Other · 7×
- **ETC S4 Zoom 750** (front glyph) — Other · 4×
- **Side fixture** (unkeyed; plot27/29/30/33) — Other · 4×

Stage 14.13 m W × 8.56 m D · Grid 1 m

HitLight

Konzerthalle Olsberg · Main room

LIGHT PLOT · PLAN · Main room

HitLight · Konzerthalle Olsberg

59939, Olsberg, Germany

DWG HL · SCALE 1:50 · metric · PRINT AT 100%

Drawn HitLight

Generated from the saved show

SOURCE 6ca55bf48eb0

SYMBOL LEGEND

3 TYPES · 15 FIXTURES · COLOUR BY TYPE



Unverified source fixture Arri ST1 (front glyph)

Other · Unverified · TBC ch · category symbol

7 physical · 7 plotted

7 disabled · 0 unplaced



Unverified source fixture ETC S4 Zoom 750 (front glyph)

Other · Unverified · TBC ch · category symbol

4 physical · 4 plotted

4 disabled · 0 unplaced



Unverified source fixture Side fixture (unkeyed; plot27/29/30/33)

Other · Unverified · TBC ch · category symbol

4 physical · 4 plotted

4 disabled · 0 unplaced

HitLight

Konzerthalle Olsberg · Main room

SYMBOL LEGEND · Main room

HitLight · Konzerthalle Olsberg

59939, Olsberg, Germany

DWG HL · METRIC

Drawn HitLight

Generated from the saved show

SOURCE 6ca55bf48eb0

GENERAL NOTES

1. Source-based lighting plan. Confirm the current rig with the venue.
2. PARTIAL: included fixtures are not a full physical-unit census.
3. DMX PATCH WITHHELD: provisional or unchecked addresses are not published.
4. Fixture positions follow the venue’s published lighting plot; the currently installed rig is not verified.
5. The plot gives no full scale or trim heights, so scale and heights are estimated.

HitLight

STAGE ELEMENTS

NAME	TYPE	POSITION	TRIM / SIZE
Fixed front truss (source+6.45m floor; section estimated)	trussStraight	X 0.00 m · Z 6.83 m	5.14 m · 12.00 m W × 0.25 m D

HitLight

Konzerthalle Olsberg · Main room

STAGE ELEMENTS · Main room

HitLight · Konzerthalle Olsberg

59939, Olsberg, Germany

DWG HL · METRIC

Drawn HitLight

Generated from the saved show

SOURCE 6ca55bf48eb0

FIXTURE SCHEDULE

Fixture	Manufacturer / model	Position / mount	Mode / output
VISUAL PLANNING · DMX PATCH WITHHELD			
F001	Unverified source fixture / ETC S4 Zoom 750 (front glyph)	PLOTTED	Unverified · Output excluded
F002	Unverified source fixture / ETC S4 Zoom 750 (front glyph)	PLOTTED	Unverified · Output excluded
F003	Unverified source fixture / Arri ST1 (front glyph)	PLOTTED	Unverified · Output excluded
F004	Unverified source fixture / Arri ST1 (front glyph)	PLOTTED	Unverified · Output excluded
F005	Unverified source fixture / ETC S4 Zoom 750 (front glyph)	PLOTTED	Unverified · Output excluded
F006	Unverified source fixture / Arri ST1 (front glyph)	PLOTTED	Unverified · Output excluded
F007	Unverified source fixture / Arri ST1 (front glyph)	PLOTTED	Unverified · Output excluded
F008	Unverified source fixture / Side fixture (unkeyed; plot27/29/30/33)	PLOTTED	Unverified · Output excluded
F009	Unverified source fixture / Side fixture (unkeyed; plot27/29/30/33)	PLOTTED	Unverified · Output excluded
F010	Unverified source fixture / Arri ST1 (front glyph)	PLOTTED	Unverified · Output excluded
F011	Unverified source fixture / Side fixture (unkeyed; plot27/29/30/33)	PLOTTED	Unverified · Output excluded
F012	Unverified source fixture / Side fixture (unkeyed; plot27/29/30/33)	PLOTTED	Unverified · Output excluded
F013	Unverified source fixture / Arri ST1 (front glyph)	PLOTTED	Unverified · Output excluded
F014	Unverified source fixture / ETC S4 Zoom 750 (front glyph)	PLOTTED	Unverified · Output excluded
F015	Unverified source fixture / Arri ST1 (front glyph)	PLOTTED	Unverified · Output excluded

Planning reference only. Confirm installed modes and patch with the venue.

VALIDATION APPENDIX

WARNING · PATCH_WITHHELD

DMX patch facts are withheld pending source verification. This planning document cannot be used for hardware output.

Objects: — · Remediation: review the source facts and regenerate.

ERROR · STAGE_DIMENSIONS_UNCONFIRMED

Confirm the stage dimensions before producing a final technical document.

Objects: Main room · Remediation: review the source facts and regenerate.

WARNING · MODE_UNVERIFIED

DMX modes are unverified; output remains excluded.

Objects: F001–F015 · Remediation: review the source facts and regenerate.

WARNING · FIXTURE_DISABLED

Fixtures are disabled for this visual planning reconstruction.

Objects: F001–F015 · Remediation: review the source facts and regenerate.

WARNING · TITLE_METADATA_INCOMPLETE

Some professional title-block metadata is missing; the document will show an em dash.

Objects: b6cec1243f2577cd9e76b2d1 · Remediation: review the source facts and regenerate.

HitLight

VENUE & DRAWING SOURCES

Konzerthalle Olsberg

Main room · House rig

59939, Olsberg, DE

https://www.konzerthalle-olsberg.de/

Sources checked 2026-10-19

Generated by HitLight from the saved published venue rig. Source attribution and reconstruction limitations are retained below.

Symbols: HitLight-owned category artwork. No manufacturer model geometry or original source pages included.

Fixture positions follow the venue’s published lighting plot; the currently installed rig is not verified.

Fixture labels retain the printed source model names; exact profiles, modes and the DMX patch are not included.

The plot gives no full scale or trim heights, so scale and heights are estimated.

Fixture positions follow the venue’s published lighting plot; the currently installed rig is not verified.

The plot gives no full scale or trim heights, so scale and heights are estimated.

Generated from the saved published HitLight layout; fixture positions and room geometry are unchanged. Not an official venue drawing.

Output remains excluded for visual-only fixtures. Catalogue identity does not verify installed modes, addresses or the current installation.

Venue discovery/identity evidence; see local packet for uncertainties.: https://www.evvc.org/uebersicht-der-mitglieder?page=28 · checked 2026-10-19

Physical venue/city qualification evidence: https://www.konzerthalle-olsberg.de/ · checked 2026-10-19

Physical venue/city qualification evidence: https://www.konzerthalle-olsberg.de/konzerthalle/technik/ · checked 2026-10-19

Original venue technical file. Reuse permission and current rig remain unverified.:

HitLight | hitlight.app

VENUE & DRAWING SOURCES

https://www.konzerthalle-olsberg.de/wp-content/uploads/Olsberg-Konzerthalle-Draufsicht-Buehne.TCW_.pdf · checked 2026-10-19

Original venue technical file. Reuse permission and current rig remain unverified.: https://www.konzerthalle-olsberg.de/wp-content/uploads/Saalplan-neu.pdf · checked 2026-10-19

Original venue technical file. Reuse permission and current rig remain unverified.: https://www.konzerthalle-olsberg.de/wp-content/uploads/KonzerthalleOlsberg_Hallenplan_Stand06-2011_Erdgeschoss.pdf · checked 2026-10-19

Original venue technical file. Reuse permission and current rig remain unverified.: https://www.konzerthalle-olsberg.de/wp-content/uploads/KonzerthalleOlsberg_Hallenplan_Stand06-2011_1OG.pdf · checked 2026-10-19

Original venue technical file. Reuse permission and current rig remain unverified.: https://www.konzerthalle-olsberg.de/wp-content/uploads/Bestuhlung_Konzerthalle.jpg · checked 2026-10-19

Public venue page: https://www.hitlight.app/venues/germany/konzerthalle-olsberg-b6cec124

HitLight