
UPSTAGE ↑

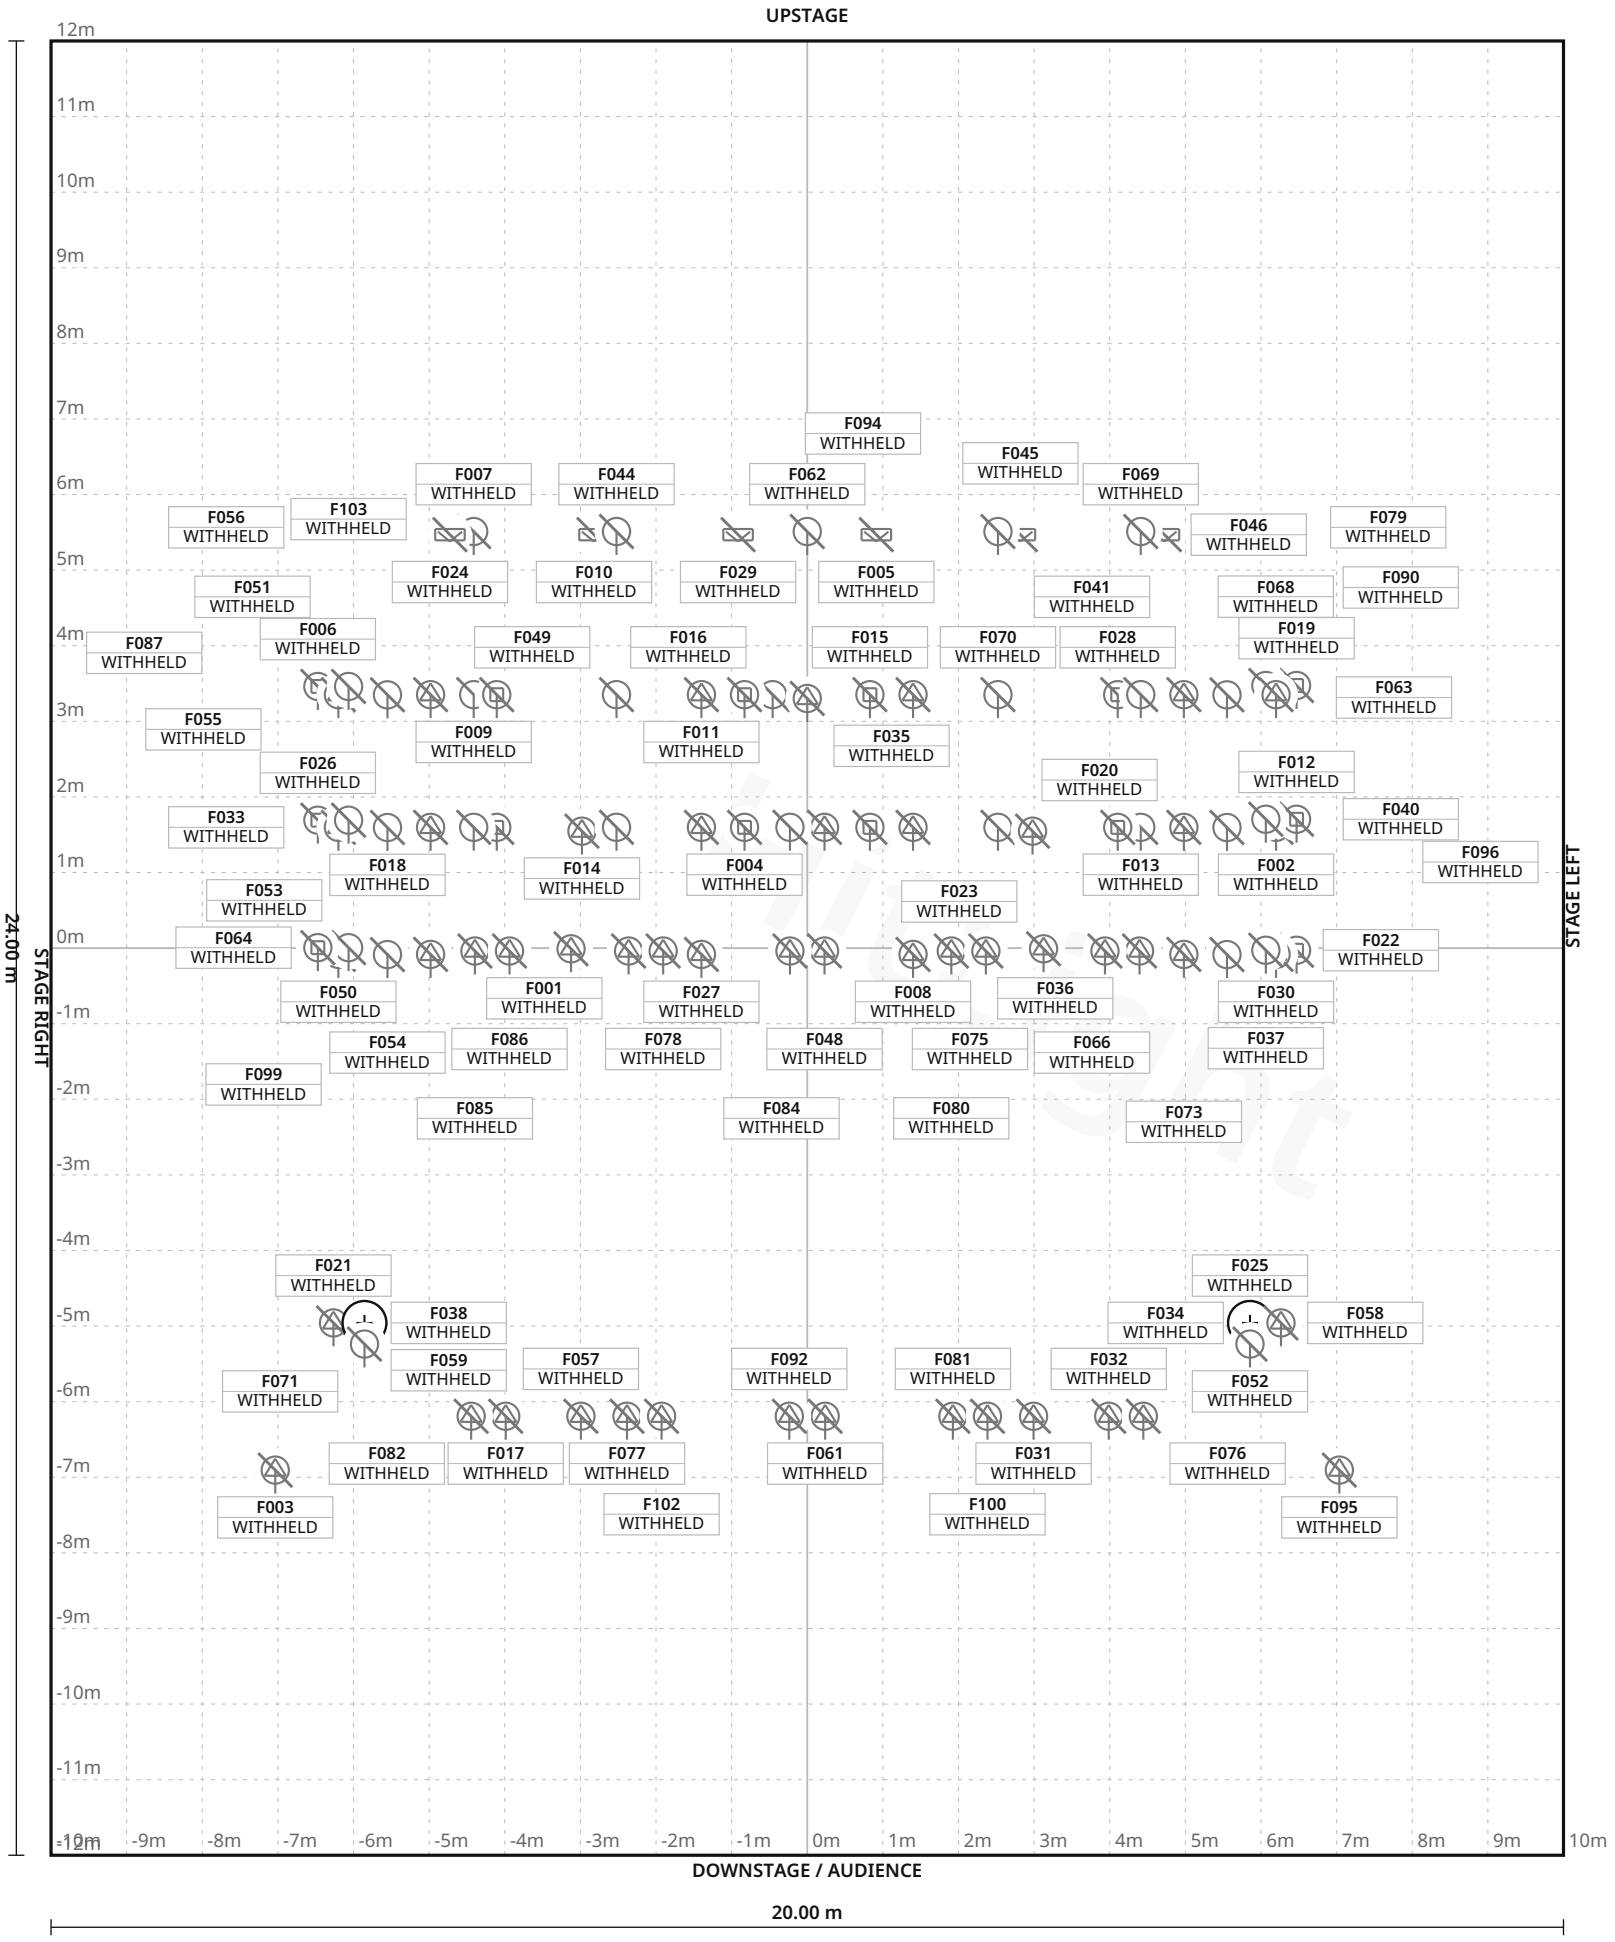

FIXTURE LEGEND

- **COLORdash Par** Quad 18 — PAR Light · 17×
- **Artiste Picasso** — Profile Spot · 3×
- **Source Four 19** — Profile Spot · 2×
- **Source Four 26** — Profile Spot · 10×
- **Source Four 36** — Profile Spot · 10×
- **Source Four 50** — Profile Spot · 21×
- **MAC Viper** Performance — Profile Spot · 4×
- **Altman** SpectraCyc100 — Cyc Light · 6×
- **Chauvet Rogue** R2X Wash /RX2 source — Moving Head · 14×
- **ETC SourceFour** Series2 Lustr50 — PAR Light · 6×
- **ProLights** EclipseFS RGBL50 — PAR Light · 10×

Stage 20.00 m W × 24.00 m D · Grid 1 m

17 fixture labels omitted in this view due to crowding · see DMX patch

CM Performing Arts Center · Noel S. Ruiz Theatre

LIGHT PLOT · PLAN · Noel S. Ruiz Theatre

HitLight · CM Performing Arts Center

Oakdale, United States

DWG HL · SCALE 1:100 · metric · PRINT AT 100%

Drawn HitLight

Generated from the saved show

SOURCE 178632f550b9

SYMBOL LEGEND

11 TYPES · 103 FIXTURES · COLOUR BY TYPE



Chauvet Professional COLORdash Par Quad 18

PAR Light · Unverified · TBC ch · category symbol

17 physical · 17 plotted

17 disabled · 0 unplaced



Elation Artiste Picasso

Profile Spot · Unverified · TBC ch · category symbol

3 physical · 3 plotted

3 disabled · 0 unplaced



ETC Source Four 19

Profile Spot · Unverified · TBC ch · category symbol

2 physical · 2 plotted

2 disabled · 0 unplaced



ETC Source Four 26

Profile Spot · Unverified · TBC ch · category symbol

10 physical · 10 plotted

10 disabled · 0 unplaced



ETC Source Four 36

Profile Spot · Unverified · TBC ch · category symbol

10 physical · 10 plotted

10 disabled · 0 unplaced



ETC Source Four 50

Profile Spot · Unverified · TBC ch · category symbol

21 physical · 21 plotted

21 disabled · 0 unplaced



Martin Professional MAC Viper Performance

Profile Spot · Unverified · TBC ch · category symbol

4 physical · 4 plotted

4 disabled · 0 unplaced

Unverified source fixture Altman SpectraCyc100

Cyc Light · Unverified · TBC ch · category symbol

6 physical · 6 plotted

6 disabled · 0 unplaced

CM Performing Arts Center · Noel S. Ruiz Theatre

SYMBOL LEGEND · Noel S. Ruiz Theatre

HitLight · CM Performing Arts Center

Oakdale, United States

DWG HL · METRIC

Drawn HitLight

Generated from the saved show

SOURCE 178632f550b9

Unverified source fixture Chauvet Rogue R2X Wash /RX2 source

Moving Head · Unverified · TBC ch · category symbol

14 physical · 14 plotted

14 disabled · 0 unplaced

Unverified source fixture ETC SourceFour Series2 Lustr50

PAR Light · Unverified · TBC ch · category symbol

6 physical · 6 plotted

6 disabled · 0 unplaced

Unverified source fixture ProLights EclipseFS RGBL50

PAR Light · Unverified · TBC ch · category symbol

10 physical · 10 plotted

10 disabled · 0 unplaced

HitLight

GENERAL NOTES

1. Source-based lighting plan. Confirm the current rig with the venue.
2. PARTIAL: included fixtures are not a full physical-unit census.
3. DMX PATCH WITHHELD: provisional or unchecked addresses are not published.
4. Approximate planning view; not official venue paperwork or output-ready. Original HitLight symbols only; no source pages, OEM meshes, photos or logos. Original files remain private; modes and patch unverified.

HitLight

FIXTURE SCHEDULE

Fixture	Manufacturer / model	Position / mount	Mode / output
VISUAL PLANNING · DMX PATCH WITHHELD			
F001	ETC / Source Four 36	PLOTTED	Unverified · Output excluded
F002	ETC / Source Four 50	PLOTTED	Unverified · Output excluded
F003	Martin Professional / MAC Viper Performance	PLOTTED	Unverified · Output excluded
F004	Unverified source fixture / Chauvet Rogue R2X Wash /RX2 source	PLOTTED	Unverified · Output excluded
F005	Unverified source fixture / Altman SpectraCyc100	PLOTTED	Unverified · Output excluded
F006	Unverified source fixture / Chauvet Rogue R2X Wash /RX2 source	PLOTTED	Unverified · Output excluded
F007	Chauvet Professional / COLORdash Par Quad 18	PLOTTED	Unverified · Output excluded
F008	ETC / Source Four 50	PLOTTED	Unverified · Output excluded
F009	Chauvet Professional / COLORdash Par Quad 18	PLOTTED	Unverified · Output excluded
F010	Unverified source fixture / Altman SpectraCyc100	PLOTTED	Unverified · Output excluded
F011	ETC / Source Four 50	PLOTTED	Unverified · Output excluded
F012	Unverified source fixture / Chauvet Rogue R2X Wash /RX2 source	PLOTTED	Unverified · Output excluded
F013	Chauvet Professional / COLORdash Par Quad 18	PLOTTED	Unverified · Output excluded
F014	Elation / Artiste Picasso	PLOTTED	Unverified · Output excluded
F015	Unverified source fixture / Chauvet Rogue R2X Wash /RX2 source	PLOTTED	Unverified · Output excluded
F016	Chauvet Professional / COLORdash Par Quad 18	PLOTTED	Unverified · Output excluded
F017	ETC / Source Four 26	PLOTTED	Unverified · Output excluded
F018	Unverified source fixture / ETC SourceFour Series2 Lustr50	PLOTTED	Unverified · Output excluded
F019	Unverified source fixture / Chauvet Rogue R2X Wash /RX2 source	PLOTTED	Unverified · Output excluded
F020	ETC / Source Four 50	PLOTTED	Unverified · Output excluded

Planning reference only. Confirm installed modes and patch with the venue.

CM Performing Arts Center · Noel S. Ruiz Theatre

FIXTURE SCHEDULE · Noel S. Ruiz Theatre

HitLight · CM Performing Arts Center

Oakdale, United States

DWG HL · METRIC

Drawn HitLight

Generated from the saved show

SOURCE 178632f550b9

Fixture	Manufacturer / model	Position / mount	Mode / output
VISUAL PLANNING · DMX PATCH WITHHELD			
F021	ETC / Source Four 50	PLOTTED	Unverified · Output excluded
F022	Unverified source fixture / Chauvet Rogue R2X Wash /RX2 source	PLOTTED	Unverified · Output excluded
F023	Martin Professional / MAC Viper Performance	PLOTTED	Unverified · Output excluded
F024	Unverified source fixture / Altman SpectraCyc100	PLOTTED	Unverified · Output excluded
F025	Unverified source fixture / ProLights EclipseFS RGBL50	PLOTTED	Unverified · Output excluded
F026	Unverified source fixture / Chauvet Rogue R2X Wash /RX2 source	PLOTTED	Unverified · Output excluded
F027	ETC / Source Four 50	PLOTTED	Unverified · Output excluded
F028	Unverified source fixture / Chauvet Rogue R2X Wash /RX2 source	PLOTTED	Unverified · Output excluded
F029	Unverified source fixture / Altman SpectraCyc100	PLOTTED	Unverified · Output excluded
F030	ETC / Source Four 50	PLOTTED	Unverified · Output excluded
F031	ETC / Source Four 19	PLOTTED	Unverified · Output excluded
F032	ETC / Source Four 26	PLOTTED	Unverified · Output excluded
F033	ETC / Source Four 50	PLOTTED	Unverified · Output excluded
F034	Unverified source fixture / ProLights EclipseFS RGBL50	PLOTTED	Unverified · Output excluded
F035	Elation / Artiste Picasso	PLOTTED	Unverified · Output excluded
F036	ETC / Source Four 36	PLOTTED	Unverified · Output excluded
F037	Unverified source fixture / ProLights EclipseFS RGBL50	PLOTTED	Unverified · Output excluded
F038	Unverified source fixture / ProLights EclipseFS RGBL50	PLOTTED	Unverified · Output excluded
F039	ETC / Source Four 50	PLOTTED	Unverified · Output excluded
F040	Unverified source fixture / ProLights EclipseFS RGBL50	PLOTTED	Unverified · Output excluded

Planning reference only. Confirm installed modes and patch with the venue.

Fixture	Manufacturer / model	Position / mount	Mode / output
VISUAL PLANNING · DMX PATCH WITHHELD			
F041	Unverified source fixture / ETC SourceFour Series2 Lustr50	PLOTTED	Unverified · Output excluded
F042	Chauvet Professional / COLORdash Par Quad 18	PLOTTED	Unverified · Output excluded
F043	Unverified source fixture / Chauvet Rogue R2X Wash /RX2 source	PLOTTED	Unverified · Output excluded
F044	Chauvet Professional / COLORdash Par Quad 18	PLOTTED	Unverified · Output excluded
F045	Unverified source fixture / Altman SpectraCyc100	PLOTTED	Unverified · Output excluded
F046	Unverified source fixture / Altman SpectraCyc100	PLOTTED	Unverified · Output excluded
F047	ETC / Source Four 50	PLOTTED	Unverified · Output excluded
F048	ETC / Source Four 36	PLOTTED	Unverified · Output excluded
F049	Chauvet Professional / COLORdash Par Quad 18	PLOTTED	Unverified · Output excluded
F050	ETC / Source Four 50	PLOTTED	Unverified · Output excluded
F051	Unverified source fixture / ETC SourceFour Series2 Lustr50	PLOTTED	Unverified · Output excluded
F052	Chauvet Professional / COLORdash Par Quad 18	PLOTTED	Unverified · Output excluded
F053	Unverified source fixture / ProLights EclipseFS RGBL50	PLOTTED	Unverified · Output excluded
F054	Unverified source fixture / ETC SourceFour Series2 Lustr50	PLOTTED	Unverified · Output excluded
F055	ETC / Source Four 50	PLOTTED	Unverified · Output excluded
F056	ETC / Source Four 50	PLOTTED	Unverified · Output excluded
F057	ETC / Source Four 19	PLOTTED	Unverified · Output excluded
F058	ETC / Source Four 50	PLOTTED	Unverified · Output excluded
F059	Unverified source fixture / ProLights EclipseFS RGBL50	PLOTTED	Unverified · Output excluded
F060	Chauvet Professional / COLORdash Par Quad 18	PLOTTED	Unverified · Output excluded

Planning reference only. Confirm installed modes and patch with the venue.

Fixture	Manufacturer / model	Position / mount	Mode / output
VISUAL PLANNING · DMX PATCH WITHHELD			
F061	ETC / Source Four 26	PLOTTED	Unverified · Output excluded
F062	Chauvet Professional / COLORdash Par Quad 18	PLOTTED	Unverified · Output excluded
F063	Unverified source fixture / ETC SourceFour Series2 Lustr50	PLOTTED	Unverified · Output excluded
F064	Unverified source fixture / Chauvet Rogue R2X Wash /RX2 source	PLOTTED	Unverified · Output excluded
F065	Unverified source fixture / Chauvet Rogue R2X Wash /RX2 source	PLOTTED	Unverified · Output excluded
F066	Unverified source fixture / ETC SourceFour Series2 Lustr50	PLOTTED	Unverified · Output excluded
F067	Chauvet Professional / COLORdash Par Quad 18	PLOTTED	Unverified · Output excluded
F068	Chauvet Professional / COLORdash Par Quad 18	PLOTTED	Unverified · Output excluded
F069	Chauvet Professional / COLORdash Par Quad 18	PLOTTED	Unverified · Output excluded
F070	Chauvet Professional / COLORdash Par Quad 18	PLOTTED	Unverified · Output excluded
F071	Chauvet Professional / COLORdash Par Quad 18	PLOTTED	Unverified · Output excluded
F072	Unverified source fixture / Chauvet Rogue R2X Wash /RX2 source	PLOTTED	Unverified · Output excluded
F073	ETC / Source Four 50	PLOTTED	Unverified · Output excluded
F074	Chauvet Professional / COLORdash Par Quad 18	PLOTTED	Unverified · Output excluded
F075	ETC / Source Four 36	PLOTTED	Unverified · Output excluded
F076	ETC / Source Four 26	PLOTTED	Unverified · Output excluded
F077	ETC / Source Four 26	PLOTTED	Unverified · Output excluded
F078	ETC / Source Four 36	PLOTTED	Unverified · Output excluded
F079	ETC / Source Four 50	PLOTTED	Unverified · Output excluded
F080	ETC / Source Four 36	PLOTTED	Unverified · Output excluded

Planning reference only. Confirm installed modes and patch with the venue.

Fixture	Manufacturer / model	Position / mount	Mode / output
VISUAL PLANNING · DMX PATCH WITHHELD			
F081	ETC / Source Four 26	PLOTTED	Unverified · Output excluded
F082	ETC / Source Four 26	PLOTTED	Unverified · Output excluded
F083	ETC / Source Four 50	PLOTTED	Unverified · Output excluded
F084	ETC / Source Four 36	PLOTTED	Unverified · Output excluded
F085	ETC / Source Four 36	PLOTTED	Unverified · Output excluded
F086	ETC / Source Four 36	PLOTTED	Unverified · Output excluded
F087	Unverified source fixture / ProLights EclipseFS RGBL50	PLOTTED	Unverified · Output excluded
F088	Elation / Artiste Picasso	PLOTTED	Unverified · Output excluded
F089	Unverified source fixture / Chauvet Rogue R2X Wash /RX2 source	PLOTTED	Unverified · Output excluded
F090	Unverified source fixture / ProLights EclipseFS RGBL50	PLOTTED	Unverified · Output excluded
F091	Martin Professional / MAC Viper Performance	PLOTTED	Unverified · Output excluded
F092	ETC / Source Four 26	PLOTTED	Unverified · Output excluded
F093	Unverified source fixture / Chauvet Rogue R2X Wash /RX2 source	PLOTTED	Unverified · Output excluded
F094	Chauvet Professional / COLORdash Par Quad 18	PLOTTED	Unverified · Output excluded
F095	Martin Professional / MAC Viper Performance	PLOTTED	Unverified · Output excluded
F096	ETC / Source Four 50	PLOTTED	Unverified · Output excluded
F097	ETC / Source Four 50	PLOTTED	Unverified · Output excluded
F098	ETC / Source Four 50	PLOTTED	Unverified · Output excluded
F099	ETC / Source Four 50	PLOTTED	Unverified · Output excluded
F100	ETC / Source Four 26	PLOTTED	Unverified · Output excluded

Planning reference only. Confirm installed modes and patch with the venue.

FIXTURE SCHEDULE · CONTINUED

Fixture	Manufacturer / model	Position / mount	Mode / output
VISUAL PLANNING · DMX PATCH WITHHELD			
F101	ETC / Source Four 36	PLOTTED	Unverified · Output excluded
F102	ETC / Source Four 26	PLOTTED	Unverified · Output excluded
F103	Unverified source fixture / ProLights EclipseFS RGBL50	PLOTTED	Unverified · Output excluded

Planning reference only. Confirm installed modes and patch with the venue.

HitLight

VALIDATION APPENDIX

WARNING · PATCH_WITHHELD

DMX patch facts are withheld pending source verification. This planning document cannot be used for hardware output.

Objects: — · Remediation: review the source facts and regenerate.

ERROR · STAGE_DIMENSIONS_UNCONFIRMED

Confirm the stage dimensions before producing a final technical document.

Objects: Noel S. Ruiz Theatre · Remediation: review the source facts and regenerate.

WARNING · MODE_UNVERIFIED

DMX modes are unverified; output remains excluded.

Objects: F001–F103 · Remediation: review the source facts and regenerate.

WARNING · FIXTURE_DISABLED

Fixtures are disabled for this visual planning reconstruction.

Objects: F001–F103 · Remediation: review the source facts and regenerate.

WARNING · TITLE_METADATA_INCOMPLETE

Some professional title-block metadata is missing; the document will show an em dash.

Objects: b6e2811e9cb749fcd67b6bb4 · Remediation: review the source facts and regenerate.

HitLight

VENUE & DRAWING SOURCES

CM Performing Arts Center

Noel S. Ruiz Theatre · Published house plot

Oakdale, NY, US

https://www.cmpac.com/tech/

Sources checked 2026-11-04

Generated by HitLight from the reviewed partial CM Performing Arts Center reconstruction. Venue sources are cited as facts; their original artwork remains private.

Symbols: HitLight-owned category artwork. No manufacturer model geometry or original source pages included.

Fixture positions follow the venue’s published lighting plot; the currently installed rig is not verified.

Fixture heights are approximate; trim heights may differ from the drawing.

Partial source-based planning reconstruction; the current installation and complete fixture census are unverified.

Source-matched catalogue bodies are shown where available. Unresolved source identities remain labelled visual markers. Installed modes and DMX patch require verification; visual-only fixtures remain excluded from output.

103 records display 103 approximate public catalogue housings or labelled donors and 0 visual fallbacks. 6 Spectra Cyc 200 bodies now have verified original-work public permission; geometry and native profiles are unchanged. Hardware revision, optics and accessories remain approximate. Existing source/donor identities, geometry, mode/patch and output exclusions remain qualified.

Approximate planning view; not official venue paperwork or output-ready. Original HitLight symbols only; no source pages, OEM meshes, photos or logos. Original files remain private; modes and patch unverified.

Fixture plot original; visually inspected page(s) 1. Freshness and reuse rights unconfirmed.: https://www.cmpac.com/wp-content/uploads/2026/02/CMPAC-Lighting-Rep-Plot.pdf · checked 2026-11-03

Published capacity 307 for Noel S. Ruiz Theatre.: https://www.cmpac.com/tech/ · checked 2026-11-03

Manufacturer reference, not venue-hang evidence: Manufacturer-authored ProLights EclipseFS manual, hosted by distributor. Identity/mode research only; not evide: https://shop.bmisupply.com/Resources/en/ItemDocuments/67F0004/BMI.ProLights.EclipseFS.Fixture.Manual.pdf · checked 2026-11-04

Public venue page: https://www.hitlight.app/venues/united-states/cm-performing-arts-center-b6e2811e