
UPSTAGE

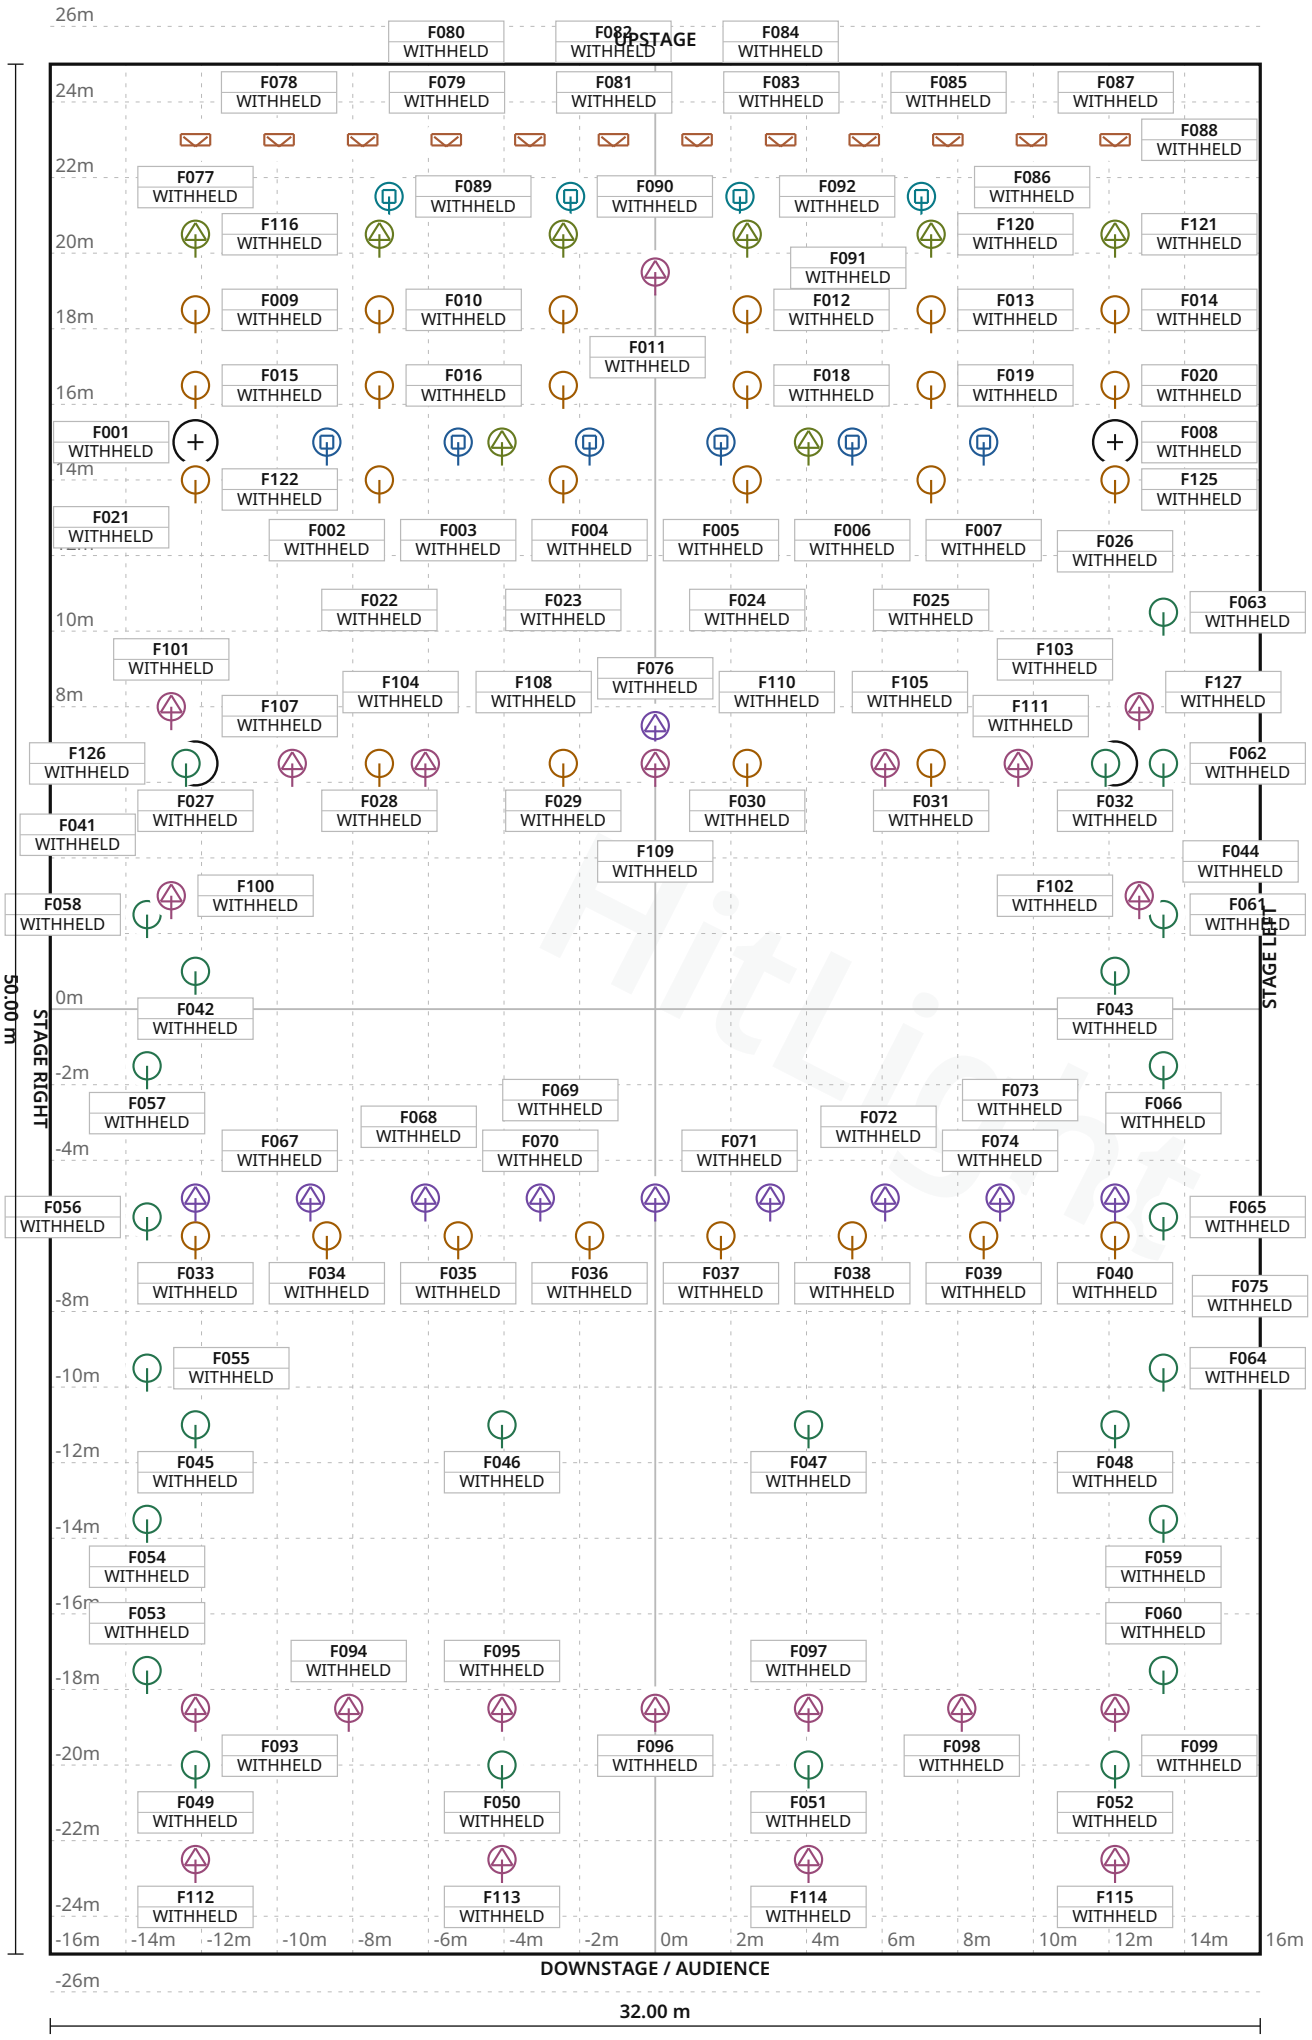

FIXTURE LEGEND

- **Focus Flex L7** — Moving Head · 8×
- **Visual** substitute · Basic Conventional PAR Light · 32×
- **Visual** substitute · Basic LED PAR RGBDim PAR Light · 26×
- **Robin Painte** — Profile Spot · 10×
- **Robin Spikie** — Moving Head · 4×
- **Robin T11** Profile — Profile Spot · 23×
- **Robin Tdot5** Profile — Profile Spot · 12×
- **Dalis 860** — Cyc Light · 12×

Stage 32.00 m W × 50.00 m D · Grid 1 m

7 fixture labels omitted in this view due to crowding · see DMX patch

Stadsschouwburg Velsen · Haventheater IJmuiden · fixed grid

LIGHT PLOT · PLAN · Haventheater IJmuiden · fixed grid

HitLight · Stadsschouwburg Velsen

Dokweg 43-45, 1976 CA, IJmuiden, Netherlands

DWG HL · SCALE 1:200 · metric · PRINT AT 100%

Drawn HitLight

Generated from the saved show

SOURCE d07a3d0eb052

SYMBOL LEGEND

8 TYPES · 127 FIXTURES · COLOUR BY TYPE



ADJ Focus Flex L7

Moving Head · Standard · 25 ch · category symbol

8 physical · 8 plotted

0 disabled · 0 unplaced



HitLight placeholder Visual substitute · Basic Conventional

PAR Light · Default · 1 ch · category symbol

32 physical · 32 plotted

0 disabled · 0 unplaced



HitLight placeholder Visual substitute · Basic LED PAR RGBDim

PAR Light · Standard mode · 4 ch · category symbol

26 physical · 26 plotted

0 disabled · 0 unplaced



Robe Lighting Robin Painte

Profile Spot · Mode 1 - Standard 16 bit · 44 ch · category symbol

10 physical · 10 plotted

0 disabled · 0 unplaced



Robe Lighting Robin Spikie

Moving Head · Mode 1 Standard 16-bit · 27 ch · category symbol

4 physical · 4 plotted

0 disabled · 0 unplaced



Robe Lighting Robin T11 Profile

Profile Spot · Mode 3 - 16-bit RGBAL · 22 ch · category symbol

23 physical · 23 plotted

0 disabled · 0 unplaced



Robe Lighting Robin Tdot5 Profile

Profile Spot · Mode 3 - RGBAL · 53 ch · category symbol

12 physical · 12 plotted

0 disabled · 0 unplaced



Robert Juliat Dalis 860

Cyc Light · Mode2: Full 1 group 16bits · 22 ch · category symbol

12 physical · 12 plotted

0 disabled · 0 unplaced

Stadsschouwburg Velsen · Haventheater IJmuiden · fixed grid

SYMBOL LEGEND · Haventheater IJmuiden · fixed grid

HitLight · Stadsschouwburg Velsen

Dokweg 43-45, 1976 CA, IJmuiden, Netherlands

DWG HL · METRIC

Drawn HitLight

Generated from the saved show

SOURCE d07a3d0eb052

GENERAL NOTES

1. Source-based lighting plan. Confirm the current rig with the venue.
2. PARTIAL: included fixtures are not a full physical-unit census.
3. DMX PATCH WITHHELD: provisional or unchecked addresses are not published.
4. The reconstruction retains its documented coverage and geometry assumptions; confirm the current setup with the venue.

HitLight

DMX PATCH

127 FIXTURES · 0 UNIVERSES

Fixture / name	Manufacturer / model	Mode	Ch	DMX	Range	Position / mount	Status / notes
UNPATCHED / INVALID							
F001 · ADJFocusFlexL7 · 91	ADJ / Focus Flex L7	Standard	25	WITHHELD	TBC	UNPLACED	Enabled
F002 · ADJFocusFlexL7 · 92	ADJ / Focus Flex L7	Standard	25	WITHHELD	TBC	UNPLACED	Enabled
F003 · ADJFocusFlexL7 · 93	ADJ / Focus Flex L7	Standard	25	WITHHELD	TBC	UNPLACED	Enabled
F004 · ADJFocusFlexL7 · 94	ADJ / Focus Flex L7	Standard	25	WITHHELD	TBC	UNPLACED	Enabled
F005 · ADJFocusFlexL7 · 95	ADJ / Focus Flex L7	Standard	25	WITHHELD	TBC	UNPLACED	Enabled
F006 · ADJFocusFlexL7 · 96	ADJ / Focus Flex L7	Standard	25	WITHHELD	TBC	UNPLACED	Enabled
F007 · ADJFocusFlexL7 · 97	ADJ / Focus Flex L7	Standard	25	WITHHELD	TBC	UNPLACED	Enabled
F008 · ADJFocusFlexL7 · 98	ADJ / Focus Flex L7	Standard	25	WITHHELD	TBC	UNPLACED	Enabled
F009 · PLACEHOLDER · RobeT11PC o...	HitLight placeholder / Visual substitute ...	Default	1	WITHHELD	TBC	UNPLACED	Enabled
F010 · PLACEHOLDER · RobeT11PC o...	HitLight placeholder / Visual substitute ...	Default	1	WITHHELD	TBC	UNPLACED	Enabled
F011 · PLACEHOLDER · RobeT11PC o...	HitLight placeholder / Visual substitute ...	Default	1	WITHHELD	TBC	UNPLACED	Enabled
F012 · PLACEHOLDER · RobeT11PC o...	HitLight placeholder / Visual substitute ...	Default	1	WITHHELD	TBC	UNPLACED	Enabled
F013 · PLACEHOLDER · RobeT11PC o...	HitLight placeholder / Visual substitute ...	Default	1	WITHHELD	TBC	UNPLACED	Enabled
F014 · PLACEHOLDER · RobeT11PC o...	HitLight placeholder / Visual substitute ...	Default	1	WITHHELD	TBC	UNPLACED	Enabled
F015 · PLACEHOLDER · RobeT11PC o...	HitLight placeholder / Visual substitute ...	Default	1	WITHHELD	TBC	UNPLACED	Enabled
F016 · PLACEHOLDER · RobeT11PC o...	HitLight placeholder / Visual substitute ...	Default	1	WITHHELD	TBC	UNPLACED	Enabled
F017 · PLACEHOLDER · RobeT11PC o...	HitLight placeholder / Visual substitute ...	Default	1	WITHHELD	TBC	UNPLACED	Enabled
F018 · PLACEHOLDER · RobeT11PC o...	HitLight placeholder / Visual substitute ...	Default	1	WITHHELD	TBC	UNPLACED	Enabled
F019 · PLACEHOLDER · RobeT11PC o...	HitLight placeholder / Visual substitute ...	Default	1	WITHHELD	TBC	UNPLACED	Enabled
F020 · PLACEHOLDER · RobeT11PC o...	HitLight placeholder / Visual substitute ...	Default	1	WITHHELD	TBC	UNPLACED	Enabled

No patched universes

Stadsschouwburg Velsen · Haventheater IJmuiden · fixed grid

DMX PATCH · Haventheater IJmuiden · fixed grid

HitLight · Stadsschouwburg Velsen

Dokweg 43-45, 1976 CA, IJmuiden, Netherlands

DWG HL · METRIC

Drawn HitLight

Generated from the saved show

SOURCE d07a3d0eb052

DMX PATCH · CONTINUED

Fixture / name	Manufacturer / model	Mode	Ch	DMX	Range	Position / mount	Status / notes
UNPATCHED / INVALID							
F021 · PLACEHOLDER · RobeT11PC o...	HitLight placeholder / Visual substitute ...	Default	1	WITHHELD	TBC	UNPLACED	Enabled
F022 · PLACEHOLDER · RobeT11PC o...	HitLight placeholder / Visual substitute ...	Default	1	WITHHELD	TBC	UNPLACED	Enabled
F023 · PLACEHOLDER · RobeT11PC o...	HitLight placeholder / Visual substitute ...	Default	1	WITHHELD	TBC	UNPLACED	Enabled
F024 · PLACEHOLDER · RobeT11PC o...	HitLight placeholder / Visual substitute ...	Default	1	WITHHELD	TBC	UNPLACED	Enabled
F025 · PLACEHOLDER · RobeT11PC o...	HitLight placeholder / Visual substitute ...	Default	1	WITHHELD	TBC	UNPLACED	Enabled
F026 · PLACEHOLDER · RobeT11PC o...	HitLight placeholder / Visual substitute ...	Default	1	WITHHELD	TBC	UNPLACED	Enabled
F027 · PLACEHOLDER · RobeT11PC o...	HitLight placeholder / Visual substitute ...	Default	1	WITHHELD	TBC	UNPLACED	Enabled
F028 · PLACEHOLDER · RobeT11PC o...	HitLight placeholder / Visual substitute ...	Default	1	WITHHELD	TBC	UNPLACED	Enabled
F029 · PLACEHOLDER · RobeT11PC o...	HitLight placeholder / Visual substitute ...	Default	1	WITHHELD	TBC	UNPLACED	Enabled
F030 · PLACEHOLDER · RobeT11PC o...	HitLight placeholder / Visual substitute ...	Default	1	WITHHELD	TBC	UNPLACED	Enabled
F031 · PLACEHOLDER · RobeT11PC o...	HitLight placeholder / Visual substitute ...	Default	1	WITHHELD	TBC	UNPLACED	Enabled
F032 · PLACEHOLDER · RobeT11PC o...	HitLight placeholder / Visual substitute ...	Default	1	WITHHELD	TBC	UNPLACED	Enabled
F033 · PLACEHOLDER · RobeT11PC o...	HitLight placeholder / Visual substitute ...	Default	1	WITHHELD	TBC	UNPLACED	Enabled
F034 · PLACEHOLDER · RobeT11PC o...	HitLight placeholder / Visual substitute ...	Default	1	WITHHELD	TBC	UNPLACED	Enabled
F035 · PLACEHOLDER · RobeT11PC o...	HitLight placeholder / Visual substitute ...	Default	1	WITHHELD	TBC	UNPLACED	Enabled
F036 · PLACEHOLDER · RobeT11PC o...	HitLight placeholder / Visual substitute ...	Default	1	WITHHELD	TBC	UNPLACED	Enabled
F037 · PLACEHOLDER · RobeT11PC o...	HitLight placeholder / Visual substitute ...	Default	1	WITHHELD	TBC	UNPLACED	Enabled
F038 · PLACEHOLDER · RobeT11PC o...	HitLight placeholder / Visual substitute ...	Default	1	WITHHELD	TBC	UNPLACED	Enabled
F039 · PLACEHOLDER · RobeT11PC o...	HitLight placeholder / Visual substitute ...	Default	1	WITHHELD	TBC	UNPLACED	Enabled
F040 · PLACEHOLDER · RobeT11PC o...	HitLight placeholder / Visual substitute ...	Default	1	WITHHELD	TBC	UNPLACED	Enabled

No patched universes

Stadsschouwburg Velsen · Haventheater IJmuiden · fixed grid

DMX PATCH · Haventheater IJmuiden · fixed grid

HitLight · Stadsschouwburg Velsen

Dokweg 43-45, 1976 CA, IJmuiden, Netherlands

DWG HL · METRIC

Drawn HitLight

Generated from the saved show

SOURCE d07a3d0eb052

DMX PATCH · CONTINUED

Fixture / name	Manufacturer / model	Mode	Ch	DMX	Range	Position / mount	Status / notes
UNPATCHED / INVALID							
F041 · PLACEHOLDER · UnknownRGB...	HitLight placeholder / Visual substitute ...	Standard mode	4	WITHHELD	TBC	UNPLACED	Enabled
F042 · PLACEHOLDER · UnknownRGB...	HitLight placeholder / Visual substitute ...	Standard mode	4	WITHHELD	TBC	UNPLACED	Enabled
F043 · PLACEHOLDER · UnknownRGB...	HitLight placeholder / Visual substitute ...	Standard mode	4	WITHHELD	TBC	UNPLACED	Enabled
F044 · PLACEHOLDER · UnknownRGB...	HitLight placeholder / Visual substitute ...	Standard mode	4	WITHHELD	TBC	UNPLACED	Enabled
F045 · PLACEHOLDER · UnknownRGB...	HitLight placeholder / Visual substitute ...	Standard mode	4	WITHHELD	TBC	UNPLACED	Enabled
F046 · PLACEHOLDER · UnknownRGB...	HitLight placeholder / Visual substitute ...	Standard mode	4	WITHHELD	TBC	UNPLACED	Enabled
F047 · PLACEHOLDER · UnknownRGB...	HitLight placeholder / Visual substitute ...	Standard mode	4	WITHHELD	TBC	UNPLACED	Enabled
F048 · PLACEHOLDER · UnknownRGB...	HitLight placeholder / Visual substitute ...	Standard mode	4	WITHHELD	TBC	UNPLACED	Enabled
F049 · PLACEHOLDER · UnknownRGB...	HitLight placeholder / Visual substitute ...	Standard mode	4	WITHHELD	TBC	UNPLACED	Enabled
F050 · PLACEHOLDER · UnknownRGB...	HitLight placeholder / Visual substitute ...	Standard mode	4	WITHHELD	TBC	UNPLACED	Enabled
F051 · PLACEHOLDER · UnknownRGB...	HitLight placeholder / Visual substitute ...	Standard mode	4	WITHHELD	TBC	UNPLACED	Enabled
F052 · PLACEHOLDER · UnknownRGB...	HitLight placeholder / Visual substitute ...	Standard mode	4	WITHHELD	TBC	UNPLACED	Enabled
F053 · PLACEHOLDER · UnknownRGB...	HitLight placeholder / Visual substitute ...	Standard mode	4	WITHHELD	TBC	UNPLACED	Enabled
F054 · PLACEHOLDER · UnknownRGB...	HitLight placeholder / Visual substitute ...	Standard mode	4	WITHHELD	TBC	UNPLACED	Enabled
F055 · PLACEHOLDER · UnknownRGB...	HitLight placeholder / Visual substitute ...	Standard mode	4	WITHHELD	TBC	UNPLACED	Enabled
F056 · PLACEHOLDER · UnknownRGB...	HitLight placeholder / Visual substitute ...	Standard mode	4	WITHHELD	TBC	UNPLACED	Enabled
F057 · PLACEHOLDER · UnknownRGB...	HitLight placeholder / Visual substitute ...	Standard mode	4	WITHHELD	TBC	UNPLACED	Enabled
F058 · PLACEHOLDER · UnknownRGB...	HitLight placeholder / Visual substitute ...	Standard mode	4	WITHHELD	TBC	UNPLACED	Enabled
F059 · PLACEHOLDER · UnknownRGB...	HitLight placeholder / Visual substitute ...	Standard mode	4	WITHHELD	TBC	UNPLACED	Enabled
F060 · PLACEHOLDER · UnknownRGB...	HitLight placeholder / Visual substitute ...	Standard mode	4	WITHHELD	TBC	UNPLACED	Enabled

No patched universes

Stadsschouwburg Velsen · Haventheater IJmuiden · fixed grid

DMX PATCH · Haventheater IJmuiden · fixed grid

HitLight · Stadsschouwburg Velsen

Dokweg 43-45, 1976 CA, IJmuiden, Netherlands

DWG HL · METRIC

Drawn HitLight

Generated from the saved show

SOURCE d07a3d0eb052

Fixture / name	Manufacturer / model	Mode	Ch	DMX	Range	Position / mount	Status / notes
UNPATCHED / INVALID							
F061 · PLACEHOLDER · UnknownRGB...	HitLight placeholder / Visual substitute ...	Standard mode	4	WITHHELD	TBC	UNPLACED	Enabled
F062 · PLACEHOLDER · UnknownRGB...	HitLight placeholder / Visual substitute ...	Standard mode	4	WITHHELD	TBC	UNPLACED	Enabled
F063 · PLACEHOLDER · UnknownRGB...	HitLight placeholder / Visual substitute ...	Standard mode	4	WITHHELD	TBC	UNPLACED	Enabled
F064 · PLACEHOLDER · UnknownRGB...	HitLight placeholder / Visual substitute ...	Standard mode	4	WITHHELD	TBC	UNPLACED	Enabled
F065 · PLACEHOLDER · UnknownRGB...	HitLight placeholder / Visual substitute ...	Standard mode	4	WITHHELD	TBC	UNPLACED	Enabled
F066 · PLACEHOLDER · UnknownRGB...	HitLight placeholder / Visual substitute ...	Standard mode	4	WITHHELD	TBC	UNPLACED	Enabled
F067 · RobePainte · 51	Robe Lighting / Robin Painte	Mode 1 - Standard 16 b...	44	WITHHELD	TBC	UNPLACED	Enabled
F068 · RobePainte · 52	Robe Lighting / Robin Painte	Mode 1 - Standard 16 b...	44	WITHHELD	TBC	UNPLACED	Enabled
F069 · RobePainte · 53	Robe Lighting / Robin Painte	Mode 1 - Standard 16 b...	44	WITHHELD	TBC	UNPLACED	Enabled
F070 · RobePainte · 54	Robe Lighting / Robin Painte	Mode 1 - Standard 16 b...	44	WITHHELD	TBC	UNPLACED	Enabled
F071 · RobePainte · 55	Robe Lighting / Robin Painte	Mode 1 - Standard 16 b...	44	WITHHELD	TBC	UNPLACED	Enabled
F072 · RobePainte · 56	Robe Lighting / Robin Painte	Mode 1 - Standard 16 b...	44	WITHHELD	TBC	UNPLACED	Enabled
F073 · RobePainte · 57	Robe Lighting / Robin Painte	Mode 1 - Standard 16 b...	44	WITHHELD	TBC	UNPLACED	Enabled
F074 · RobePainte · 58	Robe Lighting / Robin Painte	Mode 1 - Standard 16 b...	44	WITHHELD	TBC	UNPLACED	Enabled
F075 · RobePainte · 59	Robe Lighting / Robin Painte	Mode 1 - Standard 16 b...	44	WITHHELD	TBC	UNPLACED	Enabled
F076 · RobePainte · 60	Robe Lighting / Robin Painte	Mode 1 - Standard 16 b...	44	WITHHELD	TBC	UNPLACED	Enabled
F077 · RobertJuliatDalis860 · 101	Robert Juliat / Dalis 860	Mode2: Full 1 group 16...	22	WITHHELD	TBC	UNPLACED	Enabled
F078 · RobertJuliatDalis860 · 102	Robert Juliat / Dalis 860	Mode2: Full 1 group 16...	22	WITHHELD	TBC	UNPLACED	Enabled
F079 · RobertJuliatDalis860 · 103	Robert Juliat / Dalis 860	Mode2: Full 1 group 16...	22	WITHHELD	TBC	UNPLACED	Enabled
F080 · RobertJuliatDalis860 · 104	Robert Juliat / Dalis 860	Mode2: Full 1 group 16...	22	WITHHELD	TBC	UNPLACED	Enabled

No patched universes

DMX PATCH · CONTINUED

Fixture / name	Manufacturer / model	Mode	Ch	DMX	Range	Position / mount	Status / notes
UNPATCHED / INVALID							
F081 · RobertJuliatDalis860 · 105	Robert Juliat / Dalis 860	Mode2: Full 1 group 16...	22	WITHHELD	TBC	UNPLACED	Enabled
F082 · RobertJuliatDalis860 · 106	Robert Juliat / Dalis 860	Mode2: Full 1 group 16...	22	WITHHELD	TBC	UNPLACED	Enabled
F083 · RobertJuliatDalis860 · 107	Robert Juliat / Dalis 860	Mode2: Full 1 group 16...	22	WITHHELD	TBC	UNPLACED	Enabled
F084 · RobertJuliatDalis860 · 108	Robert Juliat / Dalis 860	Mode2: Full 1 group 16...	22	WITHHELD	TBC	UNPLACED	Enabled
F085 · RobertJuliatDalis860 · 109	Robert Juliat / Dalis 860	Mode2: Full 1 group 16...	22	WITHHELD	TBC	UNPLACED	Enabled
F086 · RobertJuliatDalis860 · 110	Robert Juliat / Dalis 860	Mode2: Full 1 group 16...	22	WITHHELD	TBC	UNPLACED	Enabled
F087 · RobertJuliatDalis860 · 111	Robert Juliat / Dalis 860	Mode2: Full 1 group 16...	22	WITHHELD	TBC	UNPLACED	Enabled
F088 · RobertJuliatDalis860 · 112	Robert Juliat / Dalis 860	Mode2: Full 1 group 16...	22	WITHHELD	TBC	UNPLACED	Enabled
F089 · RobeSpikie · 61	Robe Lighting / Robin Spikie	Mode 1 Standard 16-bit	27	WITHHELD	TBC	UNPLACED	Enabled
F090 · RobeSpikie · 62	Robe Lighting / Robin Spikie	Mode 1 Standard 16-bit	27	WITHHELD	TBC	UNPLACED	Enabled
F091 · RobeSpikie · 63	Robe Lighting / Robin Spikie	Mode 1 Standard 16-bit	27	WITHHELD	TBC	UNPLACED	Enabled
F092 · RobeSpikie · 64	Robe Lighting / Robin Spikie	Mode 1 Standard 16-bit	27	WITHHELD	TBC	UNPLACED	Enabled
F093 · RobeT11Profile · 33	Robe Lighting / Robin T11 Profile	Mode 3 - 16-bit RGBAL	22	WITHHELD	TBC	UNPLACED	Enabled
F094 · RobeT11Profile · 34	Robe Lighting / Robin T11 Profile	Mode 3 - 16-bit RGBAL	22	WITHHELD	TBC	UNPLACED	Enabled
F095 · RobeT11Profile · 35	Robe Lighting / Robin T11 Profile	Mode 3 - 16-bit RGBAL	22	WITHHELD	TBC	UNPLACED	Enabled
F096 · RobeT11Profile · 36	Robe Lighting / Robin T11 Profile	Mode 3 - 16-bit RGBAL	22	WITHHELD	TBC	UNPLACED	Enabled
F097 · RobeT11Profile · 37	Robe Lighting / Robin T11 Profile	Mode 3 - 16-bit RGBAL	22	WITHHELD	TBC	UNPLACED	Enabled
F098 · RobeT11Profile · 38	Robe Lighting / Robin T11 Profile	Mode 3 - 16-bit RGBAL	22	WITHHELD	TBC	UNPLACED	Enabled
F099 · RobeT11Profile · 39	Robe Lighting / Robin T11 Profile	Mode 3 - 16-bit RGBAL	22	WITHHELD	TBC	UNPLACED	Enabled
F100 · RobeT11Profile · 41	Robe Lighting / Robin T11 Profile	Mode 3 - 16-bit RGBAL	22	WITHHELD	TBC	UNPLACED	Enabled

No patched universes

Stadsschouwburg Velsen · Haventheater IJmuiden · fixed grid

DMX PATCH · Haventheater IJmuiden · fixed grid

HitLight · Stadsschouwburg Velsen

Dokweg 43-45, 1976 CA, IJmuiden, Netherlands

DWG HL · METRIC

Drawn HitLight

Generated from the saved show

SOURCE d07a3d0eb052

Fixture / name	Manufacturer / model	Mode	Ch	DMX	Range	Position / mount	Status / notes
UNPATCHED / INVALID							
F101 · RobeT11Profile · 42	Robe Lighting / Robin T11 Profile	Mode 3 - 16-bit RGBAL	22	WITHHELD	TBC	UNPLACED	Enabled
F102 · RobeT11Profile · 43	Robe Lighting / Robin T11 Profile	Mode 3 - 16-bit RGBAL	22	WITHHELD	TBC	UNPLACED	Enabled
F103 · RobeT11Profile · 44	Robe Lighting / Robin T11 Profile	Mode 3 - 16-bit RGBAL	22	WITHHELD	TBC	UNPLACED	Enabled
F104 · RobeT11Profile · 45	Robe Lighting / Robin T11 Profile	Mode 3 - 16-bit RGBAL	22	WITHHELD	TBC	UNPLACED	Enabled
F105 · RobeT11Profile · 46	Robe Lighting / Robin T11 Profile	Mode 3 - 16-bit RGBAL	22	WITHHELD	TBC	UNPLACED	Enabled
F106 · RobeT11Profile · 99	Robe Lighting / Robin T11 Profile	Mode 3 - 16-bit RGBAL	22	WITHHELD	TBC	UNPLACED	Enabled
F107 · RobeT11Profile · 119	Robe Lighting / Robin T11 Profile	Mode 3 - 16-bit RGBAL	22	WITHHELD	TBC	UNPLACED	Enabled
F108 · RobeT11Profile · 120	Robe Lighting / Robin T11 Profile	Mode 3 - 16-bit RGBAL	22	WITHHELD	TBC	UNPLACED	Enabled
F109 · RobeT11Profile · 121	Robe Lighting / Robin T11 Profile	Mode 3 - 16-bit RGBAL	22	WITHHELD	TBC	UNPLACED	Enabled
F110 · RobeT11Profile · 122	Robe Lighting / Robin T11 Profile	Mode 3 - 16-bit RGBAL	22	WITHHELD	TBC	UNPLACED	Enabled
F111 · RobeT11Profile · 123	Robe Lighting / Robin T11 Profile	Mode 3 - 16-bit RGBAL	22	WITHHELD	TBC	UNPLACED	Enabled
F112 · RobeT11Profile · 131	Robe Lighting / Robin T11 Profile	Mode 3 - 16-bit RGBAL	22	WITHHELD	TBC	UNPLACED	Enabled
F113 · RobeT11Profile · 132	Robe Lighting / Robin T11 Profile	Mode 3 - 16-bit RGBAL	22	WITHHELD	TBC	UNPLACED	Enabled
F114 · RobeT11Profile · 133	Robe Lighting / Robin T11 Profile	Mode 3 - 16-bit RGBAL	22	WITHHELD	TBC	UNPLACED	Enabled
F115 · RobeT11Profile · 134	Robe Lighting / Robin T11 Profile	Mode 3 - 16-bit RGBAL	22	WITHHELD	TBC	UNPLACED	Enabled
F116 · RobeTdot5Profile · 71	Robe Lighting / Robin Tdot5 Profile	Mode 3 - RGBAL	53	WITHHELD	TBC	UNPLACED	Enabled
F117 · RobeTdot5Profile · 72	Robe Lighting / Robin Tdot5 Profile	Mode 3 - RGBAL	53	WITHHELD	TBC	UNPLACED	Enabled
F118 · RobeTdot5Profile · 73	Robe Lighting / Robin Tdot5 Profile	Mode 3 - RGBAL	53	WITHHELD	TBC	UNPLACED	Enabled
F119 · RobeTdot5Profile · 74	Robe Lighting / Robin Tdot5 Profile	Mode 3 - RGBAL	53	WITHHELD	TBC	UNPLACED	Enabled
F120 · RobeTdot5Profile · 75	Robe Lighting / Robin Tdot5 Profile	Mode 3 - RGBAL	53	WITHHELD	TBC	UNPLACED	Enabled

No patched universes

Stadsschouwburg Velsen · Haventheater IJmuiden · fixed grid

DMX PATCH · Haventheater IJmuiden · fixed grid

HitLight · Stadsschouwburg Velsen

Dokweg 43-45, 1976 CA, IJmuiden, Netherlands

DWG HL · METRIC

Drawn HitLight

Generated from the saved show

SOURCE d07a3d0eb052

DMX PATCH · CONTINUED

Fixture / name	Manufacturer / model	Mode	Ch	DMX	Range	Position / mount	Status / notes
UNPATCHED / INVALID							
F121 · RobeTdot5Profile · 76	Robe Lighting / Robin Tdot5 Profile	Mode 3 - RGBAL	53	WITHHELD	TBC	UNPLACED	Enabled
F122 · RobeTdot5Profile · 77	Robe Lighting / Robin Tdot5 Profile	Mode 3 - RGBAL	53	WITHHELD	TBC	UNPLACED	Enabled
F123 · RobeTdot5Profile · 78	Robe Lighting / Robin Tdot5 Profile	Mode 3 - RGBAL	53	WITHHELD	TBC	UNPLACED	Enabled
F124 · RobeTdot5Profile · 79	Robe Lighting / Robin Tdot5 Profile	Mode 3 - RGBAL	53	WITHHELD	TBC	UNPLACED	Enabled
F125 · RobeTdot5Profile · 80	Robe Lighting / Robin Tdot5 Profile	Mode 3 - RGBAL	53	WITHHELD	TBC	UNPLACED	Enabled
F126 · RobeTdot5Profile · 81	Robe Lighting / Robin Tdot5 Profile	Mode 3 - RGBAL	53	WITHHELD	TBC	UNPLACED	Enabled
F127 · RobeTdot5Profile · 82	Robe Lighting / Robin Tdot5 Profile	Mode 3 - RGBAL	53	WITHHELD	TBC	UNPLACED	Enabled

No patched universes

HitLight

VALIDATION APPENDIX

WARNING · PATCH_WITHHELD

DMX patch facts are withheld pending source verification. This planning document cannot be used for hardware output.

Objects: — · Remediation: correct the saved show data and regenerate.

ERROR · STAGE_DIMENSIONS_UNCONFIRMED

Confirm the stage dimensions before producing a final technical document.

Objects: 95AF45B9-1A2E-40F8-B099-84FE56F1FBFB · Remediation: correct the saved show data and regenerate.

WARNING · TITLE_METADATA_INCOMPLETE

Some professional title-block metadata is missing; the document will show an em dash.

Objects: b7aaeecfdd990960a0a6bb29 · Remediation: correct the saved show data and regenerate.

HitLight

VENUE & DRAWING SOURCES

Stadsschouwburg Velsen

Haventheater IJmuiden · fixed grid · House rig

Dokweg 43-45, 1976 CA, IJmuiden, NL

https://haventheaterijmuiden.nl/techniek

Sources checked 2026-10-23

Symbols: HitLight-owned category artwork. No manufacturer model geometry or original source pages included.

This rig documents the temporary Haventheater IJmuiden fixed grid, not the former Stadsschouwburg Velsen building on Groeneweg.

Source-based reconstruction. Confirm the current installation and equipment availability with the venue.

Scale, fixture positions, mounting heights and aiming may include estimates; this is not a rigging specification.

Provisional fixture matches are labelled as placeholders. The recorded subset is not a complete physical inventory.

DMX addresses are withheld from public plans until their exact source patch is reconciled.

The reconstruction retains its documented coverage and geometry assumptions; confirm the current setup with the venue.

Official venue information: https://haventheaterijmuiden.nl/techniek · checked 2026-10-19

Physical venue location: https://haventheaterijmuiden.nl/contact · checked 2026-10-23

haventheater-ijmuiden-lichtplan-april-2026.pdf: https://haventheaterijmuiden.nl/media/documents/haventheater-ijmuiden-lichtplan-april-2026.pdf · checked 2026-10-19

20251029-technische-lijst-haventheater-v7.pdf: https://haventheaterijmuiden.nl/media/documents/20251029-technische-lijst-haventheater-v7.pdf · checked 2026-10-19

Public venue page: https://www.hitlight.app/venues/netherlands/stadsschouwburg-velsen-b7aaeecf

HitLight