
UPSTAGE

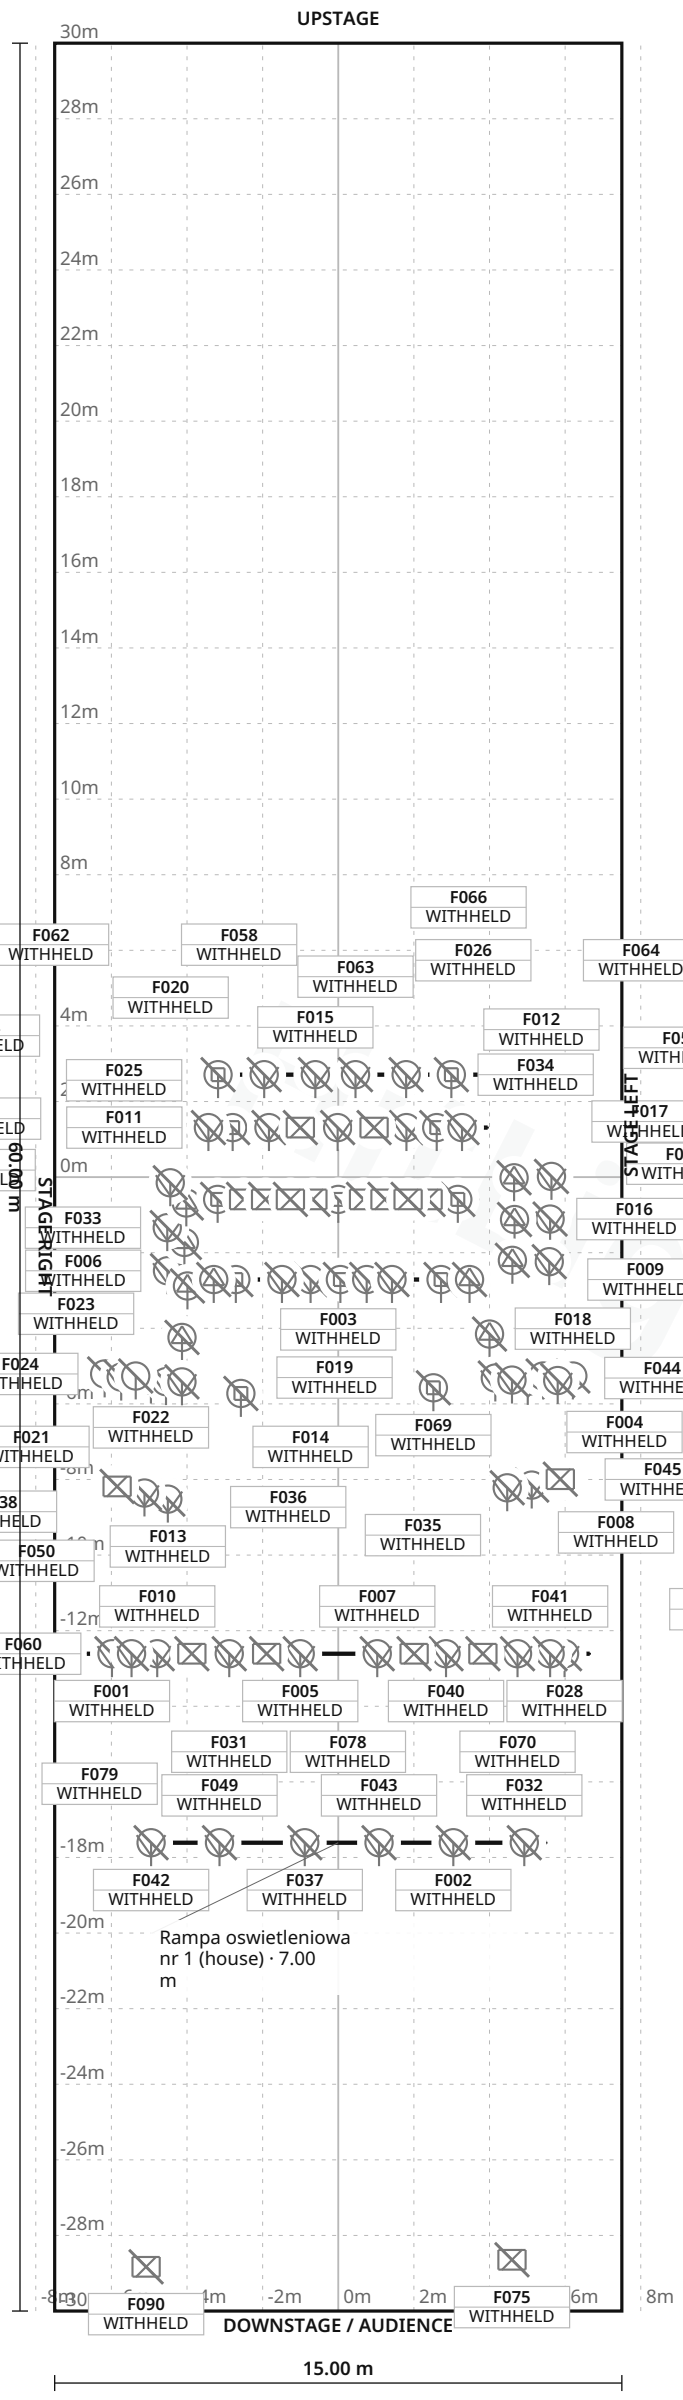

FIXTURE LEGEND

- **F101** — Spot Light · 4×
- **Aleda B-EYE K20** — Moving Head · 4×
- **Source Four 26** — Profile Spot · 2×
- **Source Four Zoom** 15-30 — Spot Light · 12×
- **Robin Actor 6** — Moving Head · 4×
- **ADB C103** — Spot Light · 31×
- **ETC Color Source** Spot 36 — Profile Spot · 6×
- **ETC Source Four** Junior 26 — Profile Spot · 2×
- **ETC Source Four** LED Lustr+2 — PAR Light · 4×
- **Robe mover** — Other · 16×
- **Robe Robin 800** — Moving Head · 4×
- **Robert Juliat OZ** 1169 follow spot — Other · 2×

Stage 15.00 m W × 60.00 m D · Grid 1 m

27 fixture labels omitted in this view due to crowding · see DMX patch

Krakowski Teatr Variete · Sala widowiskowa

LIGHT PLOT · PLAN · Sala widowiskowa

HitLight · Krakowski Teatr Variete

Kraków, Poland

DWG HL · SCALE 1:200 · metric · PRINT AT 100%

Drawn HitLight

Generated from the saved show

SOURCE 4ebb89199fc7

SYMBOL LEGEND

12 TYPES · 91 FIXTURES · COLOUR BY TYPE



ADB F101

Spot Light · Unverified · TBC ch · category symbol

4 physical · 4 plotted

4 disabled · 0 unplaced



Clay Paky Aleda B-EYE K20

Moving Head · Unverified · TBC ch · category symbol

4 physical · 4 plotted

4 disabled · 0 unplaced



ETC Source Four 26

Profile Spot · Unverified · TBC ch · category symbol

2 physical · 2 plotted

2 disabled · 0 unplaced



ETC Source Four Zoom 15-30

Spot Light · Unverified · TBC ch · category symbol

12 physical · 12 plotted

12 disabled · 0 unplaced



Robe Lighting Robin Actor 6

Moving Head · Unverified · TBC ch · category symbol

4 physical · 4 plotted

4 disabled · 0 unplaced



Unverified source fixture ADB C103

Spot Light · Unverified · TBC ch · category symbol

31 physical · 31 plotted

31 disabled · 0 unplaced



Unverified source fixture ETC Color Source Spot 36

Profile Spot · Unverified · TBC ch · category symbol

6 physical · 6 plotted

6 disabled · 0 unplaced



Unverified source fixture ETC Source Four Junior 26

Profile Spot · Unverified · TBC ch · category symbol

2 physical · 2 plotted

2 disabled · 0 unplaced

Krakowski Teatr Variete · Sala widowiskowa

SYMBOL LEGEND · Sala widowiskowa

HitLight · Krakowski Teatr Variete

Kraków, Poland

DWG HL · METRIC

Drawn HitLight

Generated from the saved show

SOURCE 4ebb89199fc7

SYMBOL LEGEND · CONTINUED

Unverified source fixture ETC Source Four LED Lustr+2
PAR Light · Unverified · TBC ch · category symbol
4 physical · 4 plotted
4 disabled · 0 unplaced

Unverified source fixture Robe mover
Other · Unverified · TBC ch · category symbol
16 physical · 16 plotted
16 disabled · 0 unplaced

Unverified source fixture Robe Robin 800
Moving Head · Unverified · TBC ch · category symbol
4 physical · 4 plotted
4 disabled · 0 unplaced

Unverified source fixture Robert Juliat OZ 1169 follow spot
Other · Unverified · TBC ch · category symbol
2 physical · 2 plotted
2 disabled · 0 unplaced

HitLight

Krakowski Teatr Variete · Sala widowiskowa

SYMBOL LEGEND · Sala widowiskowa
HitLight · Krakowski Teatr Variete
Kraków, Poland

DWG HL · METRIC
Drawn HitLight
Generated from the saved show
SOURCE 4ebb89199fc7

GENERAL NOTES

1. Source-based lighting plan. Confirm the current rig with the venue.
2. PARTIAL: included fixtures are not a full physical-unit census.
3. DMX PATCH WITHHELD: provisional or unchecked addresses are not published.
4. Approximate planning view; not official venue paperwork or output-ready. Original HitLight symbols only; no source pages, OEM meshes, photos or logos. Original files remain private; modes and patch unverified.

HitLight

STAGE ELEMENTS

NAME	TYPE	POSITION	TRIM / SIZE
Rampa oswietleniowa nr 1 (house)	pipe	X 0.00 m · Z 17.61 m	7.00 m · 11.00 m W × 0.05 m D
Rampa oswietleniowa nr 2 (house)	pipe	X 0.00 m · Z 12.61 m	7.00 m · 13.30 m W × 0.05 m D
Rampa oswietleniowa nr 6	pipe	X 0.00 m · Z -2.71 m	7.00 m · 7.40 m W × 0.05 m D
Rampa oswietleniowa nr 3	pipe	X 0.00 m · Z 2.71 m	7.00 m · 7.90 m W × 0.05 m D
Rampa oswietleniowa nr 5	pipe	X 0.00 m · Z -1.31 m	7.00 m · 7.90 m W × 0.05 m D
Rampa oswietleniowa nr 4	pipe	X 0.00 m · Z 0.59 m	7.00 m · 7.40 m W × 0.05 m D

HitLight

FIXTURE SCHEDULE

Fixture	Manufacturer / model	Position / mount	Mode / output
VISUAL PLANNING · DMX PATCH WITHHELD			
F001	ETC / Source Four Zoom 15-30	Rampa oswietleniowa nr 2 (house)	Unverified · Output excluded
F002	ETC / Source Four Zoom 15-30	Rampa oswietleniowa nr 1 (house)	Unverified · Output excluded
F003	Robe Lighting / Robin Actor 6	Rampa oswietleniowa nr 4	Unverified · Output excluded
F004	Unverified source fixture / ETC Source Four Junior 26	PLOTTED	Unverified · Output excluded
F005	Unverified source fixture / ADB C103	Rampa oswietleniowa nr 2 (house)	Unverified · Output excluded
F006	Unverified source fixture / ADB C103	PLOTTED	Unverified · Output excluded
F007	Unverified source fixture / ADB C103	Rampa oswietleniowa nr 2 (house)	Unverified · Output excluded
F008	Unverified source fixture / ADB C103	PLOTTED	Unverified · Output excluded
F009	Unverified source fixture / Robe Robin 800	Rampa oswietleniowa nr 3	Unverified · Output excluded
F010	Unverified source fixture / ADB C103	Rampa oswietleniowa nr 2 (house)	Unverified · Output excluded
F011	Clay Paky / Aleda B-EYE K20	Rampa oswietleniowa nr 5	Unverified · Output excluded
F012	Unverified source fixture / ADB C103	Rampa oswietleniowa nr 5	Unverified · Output excluded
F013	ETC / Source Four Zoom 15-30	PLOTTED	Unverified · Output excluded
F014	Unverified source fixture / ADB C103	Rampa oswietleniowa nr 3	Unverified · Output excluded
F015	ADB / F101	Rampa oswietleniowa nr 6	Unverified · Output excluded
F016	Unverified source fixture / ADB C103	PLOTTED	Unverified · Output excluded
F017	Unverified source fixture / ETC Color Source Spot 36	PLOTTED	Unverified · Output excluded
F018	Unverified source fixture / ETC Source Four LED Lustr+2	PLOTTED	Unverified · Output excluded
F019	ETC / Source Four 26	Rampa oswietleniowa nr 3	Unverified · Output excluded
F020	Unverified source fixture / ADB C103	Rampa oswietleniowa nr 5	Unverified · Output excluded

Planning reference only. Confirm installed modes and patch with the venue.

Krakowski Teatr Variete · Sala widowiskowa

FIXTURE SCHEDULE · Sala widowiskowa

HitLight · Krakowski Teatr Variete

Kraków, Poland

DWG HL · METRIC

Drawn HitLight

Generated from the saved show

SOURCE 4ebb89199fc7

Fixture	Manufacturer / model	Position / mount	Mode / output
VISUAL PLANNING · DMX PATCH WITHHELD			
F021	Unverified source fixture / Robe Robin 800	Rampa oswietleniowa nr 3	Unverified · Output excluded
F022	Unverified source fixture / ADB C103	PLOTTED	Unverified · Output excluded
F023	Unverified source fixture / ETC Color Source Spot 36	PLOTTED	Unverified · Output excluded
F024	Unverified source fixture / ETC Source Four LED Lustr+2	PLOTTED	Unverified · Output excluded
F025	Unverified source fixture / ADB C103	Rampa oswietleniowa nr 5	Unverified · Output excluded
F026	Unverified source fixture / ADB C103	Rampa oswietleniowa nr 5	Unverified · Output excluded
F027	Unverified source fixture / ADB C103	PLOTTED	Unverified · Output excluded
F028	ETC / Source Four Zoom 15-30	Rampa oswietleniowa nr 2 (house)	Unverified · Output excluded
F029	Robe Lighting / Robin Actor 6	Rampa oswietleniowa nr 3	Unverified · Output excluded
F030	Unverified source fixture / ADB C103	Rampa oswietleniowa nr 3	Unverified · Output excluded
F031	Unverified source fixture / ADB C103	Rampa oswietleniowa nr 2 (house)	Unverified · Output excluded
F032	ETC / Source Four Zoom 15-30	Rampa oswietleniowa nr 1 (house)	Unverified · Output excluded
F033	Unverified source fixture / ADB C103	PLOTTED	Unverified · Output excluded
F034	Robe Lighting / Robin Actor 6	Rampa oswietleniowa nr 6	Unverified · Output excluded
F035	ETC / Source Four Zoom 15-30	PLOTTED	Unverified · Output excluded
F036	Unverified source fixture / ADB C103	PLOTTED	Unverified · Output excluded
F037	ETC / Source Four Zoom 15-30	Rampa oswietleniowa nr 1 (house)	Unverified · Output excluded
F038	Unverified source fixture / ADB C103	PLOTTED	Unverified · Output excluded
F039	Unverified source fixture / ETC Source Four Junior 26	PLOTTED	Unverified · Output excluded
F040	Unverified source fixture / ADB C103	Rampa oswietleniowa nr 2 (house)	Unverified · Output excluded

Planning reference only. Confirm installed modes and patch with the venue.

Fixture	Manufacturer / model	Position / mount	Mode / output
VISUAL PLANNING · DMX PATCH WITHHELD			
F041	ETC / Source Four Zoom 15-30	Rampa oswietleniowa nr 2 (house)	Unverified · Output excluded
F042	ETC / Source Four Zoom 15-30	Rampa oswietleniowa nr 1 (house)	Unverified · Output excluded
F043	ETC / Source Four Zoom 15-30	Rampa oswietleniowa nr 1 (house)	Unverified · Output excluded
F044	Unverified source fixture / ADB C103	PLOTTED	Unverified · Output excluded
F045	Unverified source fixture / ADB C103	PLOTTED	Unverified · Output excluded
F046	Unverified source fixture / ETC Source Four LED Lustr+2	PLOTTED	Unverified · Output excluded
F047	Unverified source fixture / ETC Source Four LED Lustr+2	PLOTTED	Unverified · Output excluded
F048	Unverified source fixture / ADB C103	PLOTTED	Unverified · Output excluded
F049	ETC / Source Four Zoom 15-30	Rampa oswietleniowa nr 1 (house)	Unverified · Output excluded
F050	Unverified source fixture / Robe Robin 800	PLOTTED	Unverified · Output excluded
F051	Unverified source fixture / ETC Color Source Spot 36	PLOTTED	Unverified · Output excluded
F052	Unverified source fixture / ETC Color Source Spot 36	PLOTTED	Unverified · Output excluded
F053	Clay Paky / Aleda B-EYE K20	Rampa oswietleniowa nr 4	Unverified · Output excluded
F054	Unverified source fixture / ADB C103	PLOTTED	Unverified · Output excluded
F055	Unverified source fixture / ADB C103	Rampa oswietleniowa nr 3	Unverified · Output excluded
F056	Unverified source fixture / ADB C103	PLOTTED	Unverified · Output excluded
F057	Unverified source fixture / ETC Color Source Spot 36	PLOTTED	Unverified · Output excluded
F058	ADB / F101	Rampa oswietleniowa nr 6	Unverified · Output excluded
F059	Unverified source fixture / ETC Color Source Spot 36	PLOTTED	Unverified · Output excluded
F060	ETC / Source Four Zoom 15-30	Rampa oswietleniowa nr 2 (house)	Unverified · Output excluded

Planning reference only. Confirm installed modes and patch with the venue.

Fixture	Manufacturer / model	Position / mount	Mode / output
VISUAL PLANNING · DMX PATCH WITHHELD			
F061	Unverified source fixture / ADB C103	Rampa oswietleniowa nr 3	Unverified · Output excluded
F062	Robe Lighting / Robin Actor 6	Rampa oswietleniowa nr 6	Unverified · Output excluded
F063	ADB / F101	Rampa oswietleniowa nr 6	Unverified · Output excluded
F064	Clay Paky / Aleda B-EYE K20	Rampa oswietleniowa nr 5	Unverified · Output excluded
F065	Unverified source fixture / ADB C103	PLOTTED	Unverified · Output excluded
F066	ADB / F101	Rampa oswietleniowa nr 6	Unverified · Output excluded
F067	ETC / Source Four 26	Rampa oswietleniowa nr 3	Unverified · Output excluded
F068	Clay Paky / Aleda B-EYE K20	Rampa oswietleniowa nr 4	Unverified · Output excluded
F069	Unverified source fixture / Robe Robin 800	PLOTTED	Unverified · Output excluded
F070	Unverified source fixture / ADB C103	Rampa oswietleniowa nr 2 (house)	Unverified · Output excluded
F071	Unverified source fixture / ADB C103	PLOTTED	Unverified · Output excluded
F072	Unverified source fixture / ADB C103	PLOTTED	Unverified · Output excluded
F073	Unverified source fixture / ADB C103	Rampa oswietleniowa nr 5	Unverified · Output excluded
F074	Unverified source fixture / Robe mover	Rampa oswietleniowa nr 4	Unverified · Output excluded
F075	Unverified source fixture / Robert Juliat OZ 1169 follow spot	PLOTTED	Unverified · Output excluded
F076	Unverified source fixture / Robe mover	Rampa oswietleniowa nr 4	Unverified · Output excluded
F077	Unverified source fixture / Robe mover	Rampa oswietleniowa nr 2 (house)	Unverified · Output excluded
F078	Unverified source fixture / Robe mover	Rampa oswietleniowa nr 2 (house)	Unverified · Output excluded
F079	Unverified source fixture / Robe mover	Rampa oswietleniowa nr 2 (house)	Unverified · Output excluded
F080	Unverified source fixture / Robe mover	Rampa oswietleniowa nr 5	Unverified · Output excluded

Planning reference only. Confirm installed modes and patch with the venue.

FIXTURE SCHEDULE · CONTINUED

Fixture	Manufacturer / model	Position / mount	Mode / output
VISUAL PLANNING · DMX PATCH WITHHELD			
F081	Unverified source fixture / Robe mover	Rampa oswietleniowa nr 4	Unverified · Output excluded
F082	Unverified source fixture / Robe mover	Rampa oswietleniowa nr 4	Unverified · Output excluded
F083	Unverified source fixture / Robe mover	PLOTTED	Unverified · Output excluded
F084	Unverified source fixture / Robe mover	Rampa oswietleniowa nr 4	Unverified · Output excluded
F085	Unverified source fixture / Robe mover	PLOTTED	Unverified · Output excluded
F086	Unverified source fixture / Robe mover	Rampa oswietleniowa nr 5	Unverified · Output excluded
F087	Unverified source fixture / Robe mover	Rampa oswietleniowa nr 2 (house)	Unverified · Output excluded
F088	Unverified source fixture / Robe mover	Rampa oswietleniowa nr 4	Unverified · Output excluded
F089	Unverified source fixture / Robe mover	Rampa oswietleniowa nr 4	Unverified · Output excluded
F090	Unverified source fixture / Robert Juliat OZ 1169 follow spot	PLOTTED	Unverified · Output excluded
F091	Unverified source fixture / Robe mover	Rampa oswietleniowa nr 4	Unverified · Output excluded

Planning reference only. Confirm installed modes and patch with the venue.

VALIDATION APPENDIX

WARNING · PATCH_WITHHELD

DMX patch facts are withheld pending source verification. This planning document cannot be used for hardware output.

Objects: — · Remediation: review the source facts and regenerate.

WARNING · MODE_UNVERIFIED

DMX modes are unverified; output remains excluded.

Objects: F001–F091 · Remediation: review the source facts and regenerate.

WARNING · FIXTURE_DISABLED

Fixtures are disabled for this visual planning reconstruction.

Objects: F001–F091 · Remediation: review the source facts and regenerate.

WARNING · TITLE_METADATA_INCOMPLETE

Some professional title-block metadata is missing; the document will show an em dash.

Objects: b82db36e8bf9b3c31f493055 · Remediation: review the source facts and regenerate.

HitLight

VENUE & DRAWING SOURCES

Krakowski Teatr Variete

Sala widowiskowa · Published house plot

Kraków, PL

https://wordpress.teatrvariete.pl/wp-content/uploads/2024/09/katalog-techniczny-2024-v2.pdf

Sources checked 2026-11-03

Generated by HitLight from the reviewed partial Krakowski Teatr Variete reconstruction. Venue sources are cited as facts; their original artwork remains private.

Symbols: HitLight-owned category artwork. No manufacturer model geometry or original source pages included.

Partial source-based planning reconstruction; the current installation and complete fixture census are unverified.

Source-matched catalogue bodies are shown where available. Unresolved source identities remain labelled visual markers. Installed modes and DMX patch require verification; visual-only fixtures remain excluded from output.

Exact available catalogue display bodies are restored through verified immutable references. Fixture identities, installed modes, patch and output verification are unchanged; original source qualifications remain authoritative.

65 of 91 fixtures are listed as labelled visual placeholders or substitutes under the printed model name; their exact catalogue identity or mode is not confirmed.

4 existing B-EYE K20 references use an original public HitLight housing. Native channel/default tables, existing control restrictions and source optics/pivots retained; actual visual bounds corrected. Fixture IDs, source labels, selected modes, enabled state, patch, layouts and mounts unchanged. Body detail estimated; existing source/control qualifications retained. No hardware, photometric or rigging acceptance.

Approximate planning view; not official venue paperwork or output-ready. Original HitLight symbols only; no source pages, OEM meshes, photos or logos. Original files remain private; modes and patch unverified.

Published capacity 368 for Main theatre.: https://wordpress.teatrvariete.pl/wp-content/uploads/2024/09/katalog-techniczny-2024-v2.pdf · checked 2026-11-03

Published capacity 364 for Sala widowiskowa.: https://wordpress.teatrvariete.pl/wp-content/uploads/2025/01/katalog-techniczny-2025.pdf · checked 2026-11-03

Official venue/technical source page.: https://www.teatrvariete.pl/teatr/pliki-i-regulaminy · checked 2026-11-03

Public venue page: https://www.hitlight.app/venues/poland/krakowski-teatr-variete-b82db36e