
UPSTAGE

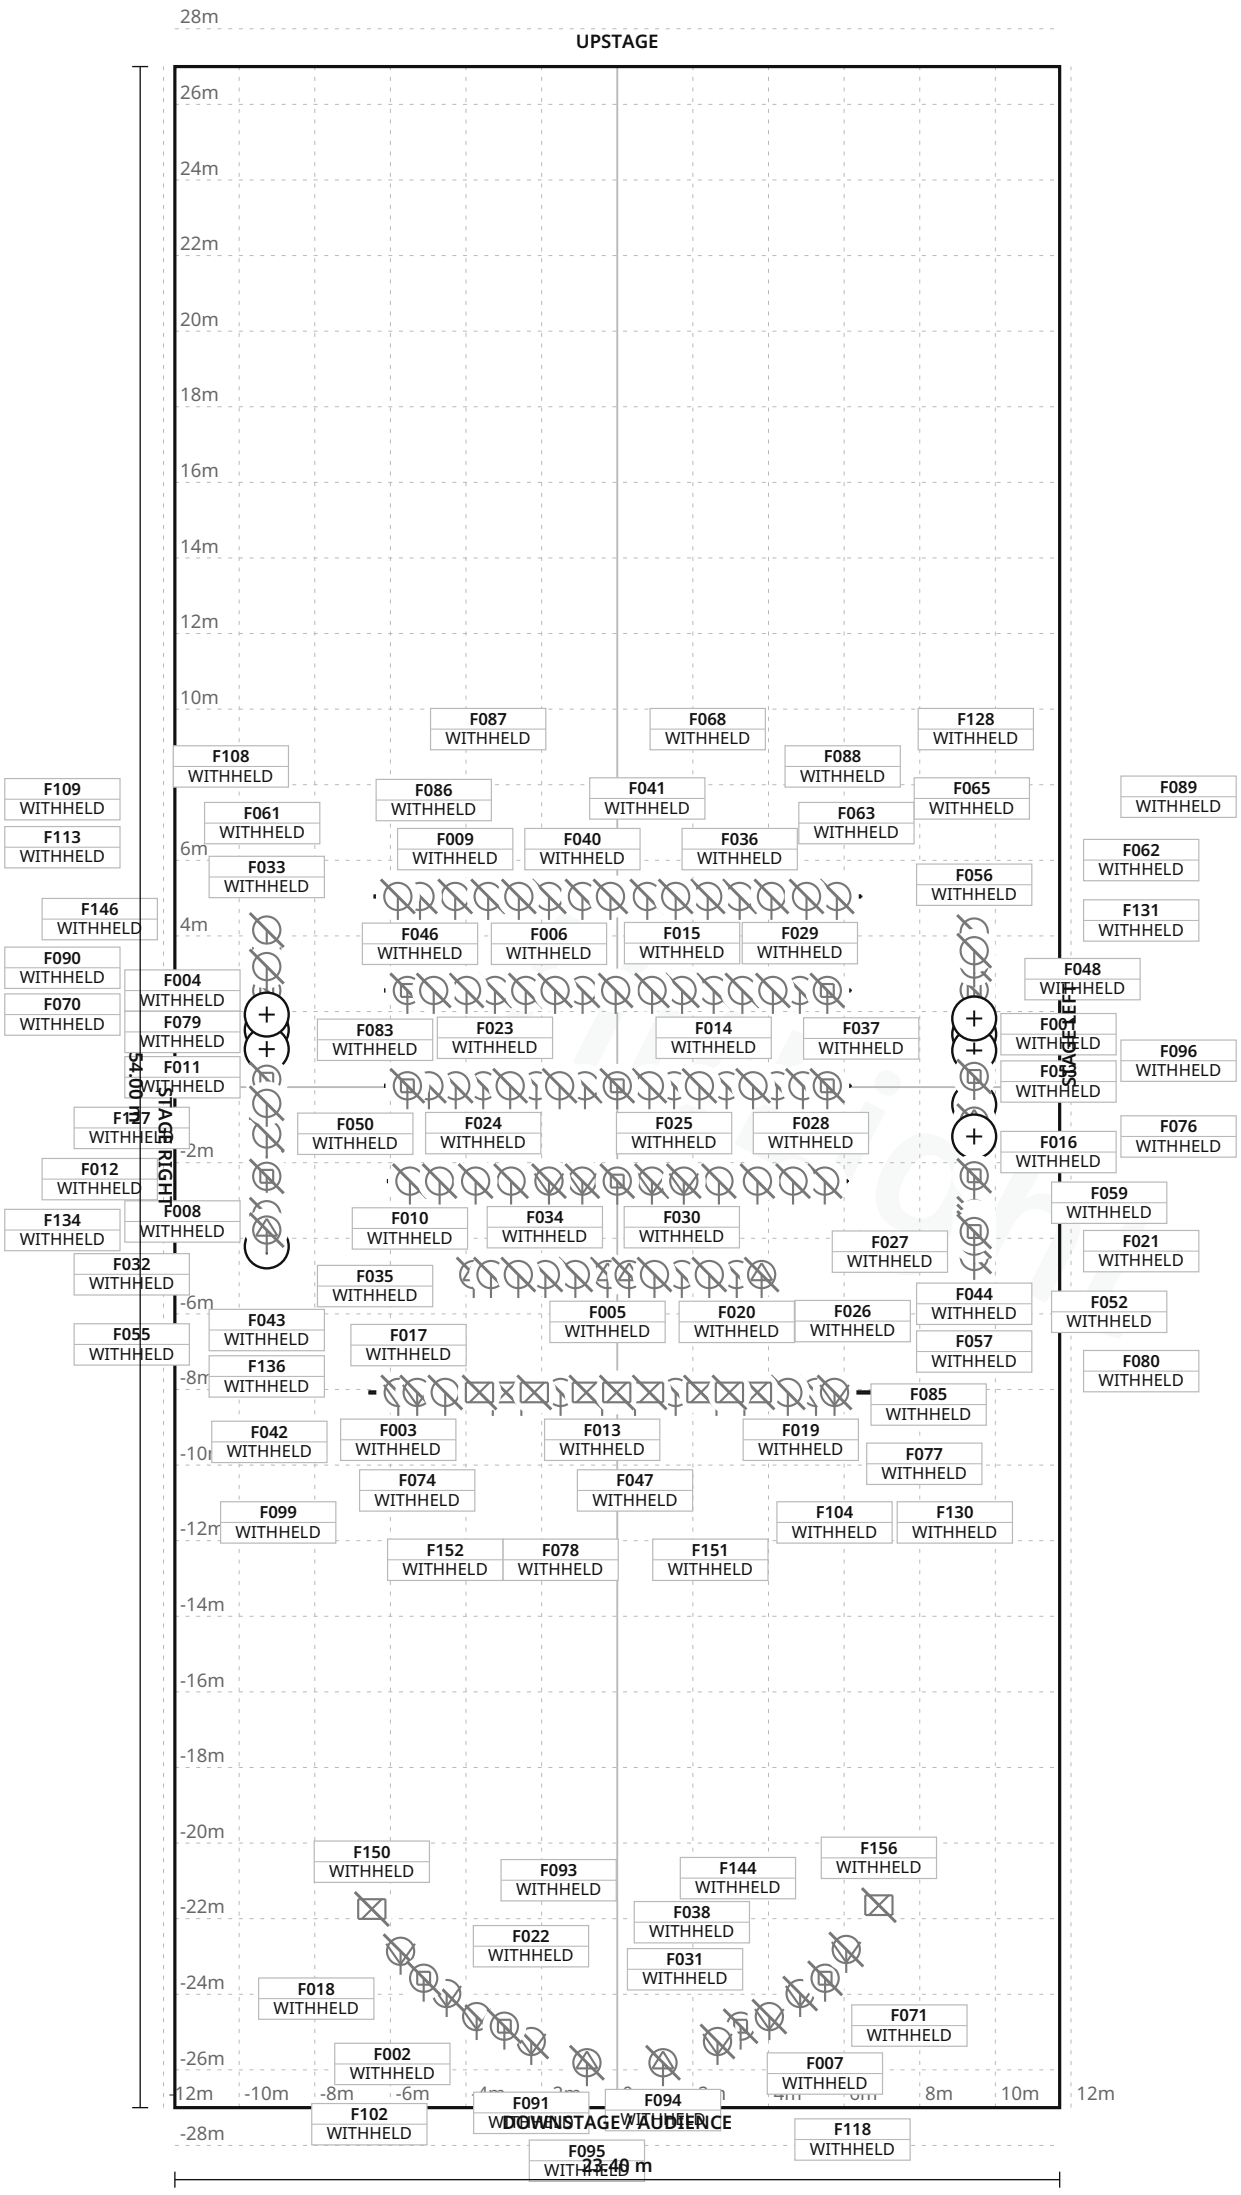

FIXTURE LEGEND

- **A.leda Wash K20** — Moving Head · 6×
- **Source Four 26** — Profile Spot · 2×
- **Source Four 36** — Profile Spot · 7×
- **PC 1kW** — Spot Light · 10×
- **A12** — Moving Head · 8×
- **Clay Paky Axcor Profile 900** — Other · 2×
- **ETC SF profile 26 deg** — Profile Spot · 2×
- **ETC Source Four 15-30 zoom** — Spot Light · 8×
- **ETC Source Four PAR NSP on motorised yoke with scroller** — PAR Light · 31×
- **JBLED A12 Zoom 8-48** — Moving Head · 4×
- **Low-voltage luminaire 24V 200W** — Other · 9×
- **PAR64 CP61** — PAR Light · 34×
- **PAR64 CP61 (NSP)** — PAR Light · 4×
- **PAR64 CP61 (NSP) with scroller** — PAR Light · 27×
- **PC 1000W with scroller on motorised yoke** — Spot Light · 4×

Stage 23.40 m W × 54.00 m D · Grid 1 m

61 fixture labels omitted in this view due to crowding · see DMX patch

Российский государственный академический молодежный театр · Основная сцена

LIGHT PLOT · PLAN · Основная сцена

HitLight · Российский государственный академический молодежный театр

Театральная площадь, 2, Москва, Russia

DWG HL · SCALE 1:200 · metric · PRINT AT 100%

Drawn HitLight

Generated from the saved show

SOURCE aa9393bb67c6

SYMBOL LEGEND

15 TYPES · 158 FIXTURES · COLOUR BY TYPE

	**Clay Paky A.leda Wash K20** Moving Head · Unverified · TBC ch · category symbol	**6 physical · 6 plotted** 6 disabled · 0 unplaced
	**ETC Source Four 26** Profile Spot · Unverified · TBC ch · category symbol	**2 physical · 2 plotted** 2 disabled · 0 unplaced
	**ETC Source Four 36** Profile Spot · Unverified · TBC ch · category symbol	**7 physical · 7 plotted** 7 disabled · 0 unplaced
	**Generic PC 1kW** Spot Light · Unverified · TBC ch · category symbol	**10 physical · 10 plotted** 10 disabled · 0 unplaced
	**JB-Lighting A12** Moving Head · Unverified · TBC ch · category symbol	**8 physical · 8 plotted** 8 disabled · 0 unplaced
	**Unverified source fixture Clay Paky Axcor Profile 900** Other · Unverified · TBC ch · category symbol	**2 physical · 2 plotted** 2 disabled · 0 unplaced
	**Unverified source fixture ETC SF profile 26 deg** Profile Spot · Unverified · TBC ch · category symbol	**2 physical · 2 plotted** 2 disabled · 0 unplaced
	**Unverified source fixture ETC Source Four 15-30 zoom** Spot Light · Unverified · TBC ch · category symbol	**8 physical · 8 plotted** 8 disabled · 0 unplaced

Российский государственный академический молодежный театр · Основная сцена

SYMBOL LEGEND · Основная сцена

HitLight · Российский государственный академический молодежный театр

Театральная площадь, 2, Москва, Russia

DWG HL · METRIC

Drawn HitLight

Generated from the saved show

SOURCE aa9393bb67c6

SYMBOL LEGEND · CONTINUED

15 TYPES · 158 FIXTURES · COLOUR BY TYPE



Unverified source fixture ETC Source Four PAR NSP on motorised yoke with scroller

PAR Light · Unverified · TBC ch · category symbol

31 physical · 31 plotted

31 disabled · 0 unplaced



Unverified source fixture JBLED A12 Zoom 8-48

Moving Head · Unverified · TBC ch · category symbol

4 physical · 4 plotted

4 disabled · 0 unplaced



Unverified source fixture Low-voltage luminaire 24V 200W

Other · Unverified · TBC ch · category symbol

9 physical · 9 plotted

9 disabled · 0 unplaced



Unverified source fixture PAR64 CP61

PAR Light · Unverified · TBC ch · category symbol

34 physical · 34 plotted

34 disabled · 0 unplaced



Unverified source fixture PAR64 CP61 (NSP)

PAR Light · Unverified · TBC ch · category symbol

4 physical · 4 plotted

4 disabled · 0 unplaced



Unverified source fixture PAR64 CP61 (NSP) with scroller

PAR Light · Unverified · TBC ch · category symbol

27 physical · 27 plotted

27 disabled · 0 unplaced



Unverified source fixture PC 1000W with scroller on motorised yoke

Spot Light · Unverified · TBC ch · category symbol

4 physical · 4 plotted

4 disabled · 0 unplaced

Российский государственный академический молодежный театр · Основная сцена

SYMBOL LEGEND · Основная сцена

HitLight · Российский государственный академический молодежный театр

Театральная площадь, 2, Москва, Russia

DWG HL · METRIC

Drawn HitLight

Generated from the saved show

SOURCE aa9393bb67c6

GENERAL NOTES

1. Source-based lighting plan. Confirm the current rig with the venue.
2. PARTIAL: included fixtures are not a full physical-unit census.
3. DMX PATCH WITHHELD: provisional or unchecked addresses are not published.
4. Partial planning view; modes and patch unverified; output excluded.

HitLight

STAGE ELEMENTS

NAME	TYPE	POSITION	TRIM / SIZE
Side truss SR (left) frame 1 bottom bar	pipe	X -9.27 m · Z 3.90 m	8.27 m · 1.29 m W × 0.05 m D
Side truss SL (right) frame 3 mid bar	pipe	X 9.44 m · Z 0.89 m	9.14 m · 1.30 m W × 0.05 m D
Side truss SL (right) frame 4 bottom bar	pipe	X 9.44 m · Z 3.91 m	8.31 m · 1.29 m W × 0.05 m D
Side truss SL (right) frame 2 bottom bar	pipe	X 9.44 m · Z -1.41 m	8.31 m · 1.31 m W × 0.05 m D
Side truss SL (right) frame 1 mid bar	pipe	X 9.44 m · Z -3.70 m	9.14 m · 1.29 m W × 0.05 m D
Side truss SL (right) frame 4 mid bar	pipe	X 9.44 m · Z 3.91 m	9.14 m · 1.29 m W × 0.05 m D
Side truss SR (left)	trussStraight	X -9.27 m · Z -0.15 m	10.15 m · 8.99 m W × 0.30 m D
Side truss SL (right) frame 1 bottom bar	pipe	X 9.44 m · Z -3.70 m	8.31 m · 1.29 m W × 0.05 m D
Side truss SL (right)	trussStraight	X 9.44 m · Z -0.14 m	10.19 m · 8.99 m W × 0.30 m D
Side truss SR (left) frame 1 mid bar	pipe	X -9.27 m · Z 3.90 m	9.09 m · 1.29 m W × 0.05 m D
1 sofit	pipe	X 0.01 m · Z 4.96 m	7.30 m · 8.46 m W × 0.05 m D
Side truss SL (right) frame 3 bottom bar	pipe	X 9.44 m · Z 0.89 m	8.31 m · 1.30 m W × 0.05 m D
Most (bridge)	pipe	X 0.10 m · Z 8.08 m	9.00 m · 13.37 m W × 0.05 m D
Side truss SR (left) frame 4 bottom bar	pipe	X -9.27 m · Z -3.71 m	8.27 m · 1.29 m W × 0.05 m D
Side truss SR (left) frame 3 mid bar	pipe	X -9.27 m · Z -1.41 m	9.09 m · 1.27 m W × 0.05 m D
3 sofit	pipe	X 0.00 m · Z -0.04 m	10.40 m · 12.34 m W × 0.05 m D

Российский государственный академический молодежный театр · Основная сцена

STAGE ELEMENTS · Основная сцена

HitLight · Российский государственный академический молодежный театр

Театральная площадь, 2, Москва, Russia

DWG HL · METRIC

Drawn HitLight

Generated from the saved show

SOURCE aa9393bb67c6

STAGE ELEMENTS · CONTINUED

NAME	TYPE	POSITION	TRIM / SIZE
5 sofit	pipe	X 0.00 m · Z -5.04 m	10.67 m · 12.90 m W × 0.05 m D
Side truss SL (right) frame 2 mid bar	pipe	X 9.44 m · Z -1.41 m	9.14 m · 1.31 m W × 0.05 m D
4 sofit	pipe	X 0.00 m · Z -2.56 m	9.80 m · 12.34 m W × 0.05 m D
Side truss SR (left) frame 3 bottom bar	pipe	X -9.27 m · Z -1.41 m	8.27 m · 1.27 m W × 0.05 m D
Side truss SR (left) frame 2 bottom bar	pipe	X -9.27 m · Z 0.88 m	8.27 m · 1.30 m W × 0.05 m D
Side truss SR (left) frame 2 mid bar	pipe	X -9.27 m · Z 0.88 m	9.09 m · 1.30 m W × 0.05 m D
2 sofit	pipe	X 0.00 m · Z 2.49 m	9.86 m · 12.19 m W × 0.05 m D

FIXTURE SCHEDULE

158 FIXTURES · PATCH WITHHELD

Fixture	Manufacturer / model	Position / mount	Mode / output
VISUAL PLANNING · DMX PATCH WITHHELD			
F001	Unverified source fixture / PAR64 CP61	Side truss SL (right) frame 2 bottom bar	Unverified · Output excluded
F002	Unverified source fixture / ETC Source Four 15-30 zoom	PLOTTED	Unverified · Output excluded
F003	Generic / PC 1kW	Most (bridge)	Unverified · Output excluded
F004	JB-Lighting / A12	Side truss SR (left)	Unverified · Output excluded
F005	ETC / Source Four 36	1 sofit	Unverified · Output excluded
F006	Unverified source fixture / ETC Source Four PAR NSP on motorised yoke wit…	5 sofit	Unverified · Output excluded
F007	Unverified source fixture / JBLED A12 Zoom 8-48	PLOTTED	Unverified · Output excluded
F008	Unverified source fixture / PAR64 CP61	Side truss SR (left) frame 1 mid bar	Unverified · Output excluded
F009	Unverified source fixture / PAR64 CP61 (NSP) with scroller	5 sofit	Unverified · Output excluded
F010	Unverified source fixture / ETC Source Four PAR NSP on motorised yoke wit…	2 sofit	Unverified · Output excluded
F011	Unverified source fixture / PAR64 CP61	Side truss SR (left) frame 3 bottom bar	Unverified · Output excluded
F012	Unverified source fixture / PAR64 CP61	Side truss SR (left) frame 3 bottom bar	Unverified · Output excluded
F013	Generic / PC 1kW	Most (bridge)	Unverified · Output excluded
F014	Unverified source fixture / PAR64 CP61 (NSP) with scroller	4 sofit	Unverified · Output excluded
F015	Unverified source fixture / PAR64 CP61 (NSP) with scroller	4 sofit	Unverified · Output excluded
F016	Unverified source fixture / PAR64 CP61	Side truss SL (right) frame 3 bottom bar	Unverified · Output excluded
F017	Generic / PC 1kW	Most (bridge)	Unverified · Output excluded
F018	Unverified source fixture / ETC Source Four 15-30 zoom	PLOTTED	Unverified · Output excluded
F019	Generic / PC 1kW	Most (bridge)	Unverified · Output excluded
F020	Unverified source fixture / ETC Source Four PAR NSP on motorised yoke wit…	1 sofit	Unverified · Output excluded

Planning reference only. Confirm installed modes and patch with the venue.

Российский государственный академический молодежный театр · Основная сцена

FIXTURE SCHEDULE · Основная сцена

HitLight · Российский государственный академический молодежный театр

Театральная площадь, 2, Москва, Russia

DWG HL · METRIC

Drawn HitLight

Generated from the saved show

SOURCE aa9393bb67c6

FIXTURE SCHEDULE · CONTINUED

Fixture	Manufacturer / model	Position / mount	Mode / output
VISUAL PLANNING · DMX PATCH WITHHELD			
F021	ETC / Source Four 36	Side truss SL (right) frame 3 bottom bar	Unverified · Output excluded
F022	Unverified source fixture / ETC Source Four 15-30 zoom	PLOTTED	Unverified · Output excluded
F023	Unverified source fixture / PAR64 CP61 (NSP) with scroller	4 sofit	Unverified · Output excluded
F024	Unverified source fixture / PAR64 CP61 (NSP) with scroller	3 sofit	Unverified · Output excluded
F025	Unverified source fixture / ETC Source Four PAR NSP on motorised yoke wit...	3 sofit	Unverified · Output excluded
F026	Generic / PC 1kW	Most (bridge)	Unverified · Output excluded
F027	Unverified source fixture / PAR64 CP61	Side truss SL (right) frame 4 mid bar	Unverified · Output excluded
F028	Unverified source fixture / PAR64 CP61 (NSP) with scroller	3 sofit	Unverified · Output excluded
F029	Unverified source fixture / PAR64 CP61 (NSP) with scroller	4 sofit	Unverified · Output excluded
F030	Unverified source fixture / ETC Source Four PAR NSP on motorised yoke wit...	1 sofit	Unverified · Output excluded
F031	Unverified source fixture / ETC Source Four 15-30 zoom	PLOTTED	Unverified · Output excluded
F032	JB-Lighting / A12	Side truss SR (left)	Unverified · Output excluded
F033	Unverified source fixture / PAR64 CP61	Side truss SR (left) frame 4 bottom bar	Unverified · Output excluded
F034	ETC / Source Four 36	1 sofit	Unverified · Output excluded
F035	Unverified source fixture / PAR64 CP61	Side truss SR (left) frame 1 bottom bar	Unverified · Output excluded
F036	Unverified source fixture / ETC Source Four PAR NSP on motorised yoke wit...	5 sofit	Unverified · Output excluded
F037	Unverified source fixture / ETC Source Four PAR NSP on motorised yoke wit...	3 sofit	Unverified · Output excluded
F038	Unverified source fixture / ETC Source Four 15-30 zoom	PLOTTED	Unverified · Output excluded
F039	Unverified source fixture / PAR64 CP61 (NSP) with scroller	3 sofit	Unverified · Output excluded
F040	Unverified source fixture / PAR64 CP61 (NSP) with scroller	5 sofit	Unverified · Output excluded

Planning reference only. Confirm installed modes and patch with the venue.

Fixture	Manufacturer / model	Position / mount	Mode / output
VISUAL PLANNING · DMX PATCH WITHHELD			
F041	Unverified source fixture / PAR64 CP61 (NSP) with scroller	5 sofit	Unverified · Output excluded
F042	ETC / Source Four 26	1 sofit	Unverified · Output excluded
F043	JB-Lighting / A12	Side truss SR (left)	Unverified · Output excluded
F044	Unverified source fixture / PAR64 CP61	Side truss SL (right) frame 4 bottom bar	Unverified · Output excluded
F045	Unverified source fixture / PAR64 CP61 (NSP) with scroller	4 sofit	Unverified · Output excluded
F046	Unverified source fixture / ETC Source Four PAR NSP on motorised yoke wit...	5 sofit	Unverified · Output excluded
F047	Generic / PC 1kW	Most (bridge)	Unverified · Output excluded
F048	Unverified source fixture / PAR64 CP61	Side truss SL (right) frame 2 mid bar	Unverified · Output excluded
F049	Unverified source fixture / PC 1000W with scroller on motorised yoke	2 sofit	Unverified · Output excluded
F050	Unverified source fixture / ETC Source Four PAR NSP on motorised yoke wit...	2 sofit	Unverified · Output excluded
F051	Unverified source fixture / PAR64 CP61 (NSP) with scroller	3 sofit	Unverified · Output excluded
F052	ETC / Source Four 36	Side truss SL (right) frame 4 bottom bar	Unverified · Output excluded
F053	Unverified source fixture / PAR64 CP61	Side truss SL (right) frame 2 mid bar	Unverified · Output excluded
F054	Unverified source fixture / ETC Source Four PAR NSP on motorised yoke wit...	3 sofit	Unverified · Output excluded
F055	Unverified source fixture / PAR64 CP61	Side truss SR (left) frame 1 mid bar	Unverified · Output excluded
F056	Unverified source fixture / PAR64 CP61	Side truss SL (right) frame 1 mid bar	Unverified · Output excluded
F057	Unverified source fixture / PAR64 CP61	Side truss SL (right) frame 4 mid bar	Unverified · Output excluded
F058	Unverified source fixture / PC 1000W with scroller on motorised yoke	2 sofit	Unverified · Output excluded
F059	Unverified source fixture / PAR64 CP61	Side truss SL (right) frame 3 mid bar	Unverified · Output excluded
F060	Unverified source fixture / ETC Source Four PAR NSP on motorised yoke wit...	3 sofit	Unverified · Output excluded

Planning reference only. Confirm installed modes and patch with the venue.

FIXTURE SCHEDULE · CONTINUED

Fixture	Manufacturer / model	Position / mount	Mode / output
VISUAL PLANNING · DMX PATCH WITHHELD			
F061	Unverified source fixture / PAR64 CP61 (NSP) with scroller	4 sofit	Unverified · Output excluded
F062	JB-Lighting / A12	Side truss SL (right)	Unverified · Output excluded
F063	Unverified source fixture / PAR64 CP61 (NSP) with scroller	4 sofit	Unverified · Output excluded
F064	Unverified source fixture / PAR64 CP61 (NSP) with scroller	4 sofit	Unverified · Output excluded
F065	Unverified source fixture / ETC Source Four PAR NSP on motorised yoke wit…	5 sofit	Unverified · Output excluded
F066	Unverified source fixture / PAR64 CP61 (NSP) with scroller	4 sofit	Unverified · Output excluded
F067	Unverified source fixture / PAR64 CP61 (NSP) with scroller	3 sofit	Unverified · Output excluded
F068	Unverified source fixture / PAR64 CP61 (NSP) with scroller	5 sofit	Unverified · Output excluded
F069	ETC / Source Four 36	Side truss SR (left) frame 2 bottom bar	Unverified · Output excluded
F070	Unverified source fixture / PAR64 CP61	Side truss SR (left) frame 3 mid bar	Unverified · Output excluded
F071	Unverified source fixture / JBLED A12 Zoom 8-48	PLOTTED	Unverified · Output excluded
F072	Unverified source fixture / ETC Source Four PAR NSP on motorised yoke wit…	2 sofit	Unverified · Output excluded
F073	Unverified source fixture / ETC Source Four PAR NSP on motorised yoke wit…	2 sofit	Unverified · Output excluded
F074	Generic / PC 1kW	Most (bridge)	Unverified · Output excluded
F075	Unverified source fixture / PAR64 CP61 (NSP) with scroller	3 sofit	Unverified · Output excluded
F076	Unverified source fixture / PAR64 CP61	Side truss SL (right) frame 3 bottom bar	Unverified · Output excluded
F077	Generic / PC 1kW	Most (bridge)	Unverified · Output excluded
F078	Unverified source fixture / PAR64 CP61 (NSP)	Most (bridge)	Unverified · Output excluded
F079	JB-Lighting / A12	Side truss SR (left)	Unverified · Output excluded
F080	ETC / Source Four 36	Side truss SL (right) frame 4 bottom bar	Unverified · Output excluded

Planning reference only. Confirm installed modes and patch with the venue.

FIXTURE SCHEDULE · CONTINUED

Fixture	Manufacturer / model	Position / mount	Mode / output
VISUAL PLANNING · DMX PATCH WITHHELD			
F081	Unverified source fixture / PAR64 CP61 (NSP) with scroller	4 sofit	Unverified · Output excluded
F082	Unverified source fixture / ETC Source Four PAR NSP on motorised yoke wit…	3 sofit	Unverified · Output excluded
F083	Unverified source fixture / PAR64 CP61	Side truss SR (left) frame 2 mid bar	Unverified · Output excluded
F084	Unverified source fixture / ETC Source Four PAR NSP on motorised yoke wit…	2 sofit	Unverified · Output excluded
F085	ETC / Source Four 26	1 sofit	Unverified · Output excluded
F086	Unverified source fixture / PAR64 CP61	Side truss SR (left) frame 4 bottom bar	Unverified · Output excluded
F087	Unverified source fixture / ETC Source Four PAR NSP on motorised yoke wit…	5 sofit	Unverified · Output excluded
F088	Unverified source fixture / ETC Source Four PAR NSP on motorised yoke wit…	5 sofit	Unverified · Output excluded
F089	Unverified source fixture / PAR64 CP61	Side truss SL (right) frame 1 mid bar	Unverified · Output excluded
F090	Unverified source fixture / PAR64 CP61	Side truss SR (left) frame 2 bottom bar	Unverified · Output excluded
F091	Unverified source fixture / ETC Source Four 15-30 zoom	PLOTTED	Unverified · Output excluded
F092	Unverified source fixture / ETC Source Four PAR NSP on motorised yoke wit…	3 sofit	Unverified · Output excluded
F093	Unverified source fixture / JBLED A12 Zoom 8-48	PLOTTED	Unverified · Output excluded
F094	Unverified source fixture / ETC SF profile 26 deg	PLOTTED	Unverified · Output excluded
F095	Unverified source fixture / ETC SF profile 26 deg	PLOTTED	Unverified · Output excluded
F096	Unverified source fixture / PAR64 CP61	Side truss SL (right) frame 4 bottom bar	Unverified · Output excluded
F097	JB-Lighting / A12	Side truss SL (right)	Unverified · Output excluded
F098	Clay Paky / A.leda Wash K20	4 sofit	Unverified · Output excluded
F099	Unverified source fixture / PAR64 CP61 (NSP)	Most (bridge)	Unverified · Output excluded
F100	Unverified source fixture / ETC Source Four PAR NSP on motorised yoke wit…	1 sofit	Unverified · Output excluded

Planning reference only. Confirm installed modes and patch with the venue.

FIXTURE SCHEDULE · CONTINUED

Fixture	Manufacturer / model	Position / mount	Mode / output
VISUAL PLANNING · DMX PATCH WITHHELD			
F101	Unverified source fixture / ETC Source Four PAR NSP on motorised yoke wit…	1 sofit	Unverified · Output excluded
F102	Unverified source fixture / JBLED A12 Zoom 8-48	PLOTTED	Unverified · Output excluded
F103	Unverified source fixture / ETC Source Four PAR NSP on motorised yoke wit…	1 sofit	Unverified · Output excluded
F104	Generic / PC 1kW	Most (bridge)	Unverified · Output excluded
F105	Unverified source fixture / PAR64 CP61	Side truss SL (right) frame 2 mid bar	Unverified · Output excluded
F106	JB-Lighting / A12	Side truss SL (right)	Unverified · Output excluded
F107	Clay Paky / A.leda Wash K20	3 sofit	Unverified · Output excluded
F108	Unverified source fixture / ETC Source Four PAR NSP on motorised yoke wit…	5 sofit	Unverified · Output excluded
F109	Unverified source fixture / PAR64 CP61	Side truss SR (left) frame 4 bottom bar	Unverified · Output excluded
F110	Unverified source fixture / PAR64 CP61 (NSP) with scroller	4 sofit	Unverified · Output excluded
F111	Unverified source fixture / PAR64 CP61	Side truss SL (right) frame 3 mid bar	Unverified · Output excluded
F112	Unverified source fixture / PAR64 CP61 (NSP) with scroller	3 sofit	Unverified · Output excluded
F113	Unverified source fixture / PAR64 CP61	Side truss SR (left) frame 3 bottom bar	Unverified · Output excluded
F114	Clay Paky / A.leda Wash K20	4 sofit	Unverified · Output excluded
F115	Clay Paky / A.leda Wash K20	3 sofit	Unverified · Output excluded
F116	Unverified source fixture / ETC Source Four PAR NSP on motorised yoke wit…	2 sofit	Unverified · Output excluded
F117	Unverified source fixture / PAR64 CP61	Side truss SR (left) frame 2 mid bar	Unverified · Output excluded
F118	Unverified source fixture / ETC Source Four 15-30 zoom	PLOTTED	Unverified · Output excluded
F119	Unverified source fixture / PAR64 CP61 (NSP) with scroller	4 sofit	Unverified · Output excluded
F120	JB-Lighting / A12	Side truss SL (right)	Unverified · Output excluded

Planning reference only. Confirm installed modes and patch with the venue.

Fixture	Manufacturer / model	Position / mount	Mode / output
VISUAL PLANNING · DMX PATCH WITHHELD			
F121	Unverified source fixture / PAR64 CP61	Side truss SL (right) frame 1 bottom bar	Unverified · Output excluded
F122	Unverified source fixture / ETC Source Four PAR NSP on motorised yoke wit…	3 sofit	Unverified · Output excluded
F123	Unverified source fixture / ETC Source Four PAR NSP on motorised yoke wit…	2 sofit	Unverified · Output excluded
F124	Clay Paky / A.leda Wash K20	3 sofit	Unverified · Output excluded
F125	Unverified source fixture / PC 1000W with scroller on motorised yoke	2 sofit	Unverified · Output excluded
F126	Unverified source fixture / PAR64 CP61	Side truss SL (right) frame 2 bottom bar	Unverified · Output excluded
F127	Unverified source fixture / PAR64 CP61	Side truss SR (left) frame 3 mid bar	Unverified · Output excluded
F128	Unverified source fixture / PAR64 CP61 (NSP) with scroller	5 sofit	Unverified · Output excluded
F129	Unverified source fixture / PAR64 CP61 (NSP) with scroller	4 sofit	Unverified · Output excluded
F130	Unverified source fixture / PAR64 CP61 (NSP)	Most (bridge)	Unverified · Output excluded
F131	Unverified source fixture / PAR64 CP61	Side truss SL (right) frame 2 bottom bar	Unverified · Output excluded
F132	Unverified source fixture / ETC Source Four PAR NSP on motorised yoke wit…	2 sofit	Unverified · Output excluded
F133	Unverified source fixture / PAR64 CP61 (NSP) with scroller	5 sofit	Unverified · Output excluded
F134	ETC / Source Four 36	Side truss SR (left) frame 1 bottom bar	Unverified · Output excluded
F135	Unverified source fixture / PAR64 CP61 (NSP) with scroller	5 sofit	Unverified · Output excluded
F136	Unverified source fixture / PAR64 CP61	Side truss SR (left) frame 1 bottom bar	Unverified · Output excluded
F137	Unverified source fixture / PAR64 CP61	Side truss SR (left) frame 2 bottom bar	Unverified · Output excluded
F138	Unverified source fixture / ETC Source Four PAR NSP on motorised yoke wit…	5 sofit	Unverified · Output excluded
F139	Unverified source fixture / ETC Source Four PAR NSP on motorised yoke wit…	1 sofit	Unverified · Output excluded
F140	Clay Paky / A.leda Wash K20	2 sofit	Unverified · Output excluded

Planning reference only. Confirm installed modes and patch with the venue.

Fixture	Manufacturer / model	Position / mount	Mode / output
VISUAL PLANNING · DMX PATCH WITHHELD			
F141	Unverified source fixture / PAR64 CP61 (NSP)	Most (bridge)	Unverified · Output excluded
F142	Unverified source fixture / ETC Source Four PAR NSP on motorised yoke wit…	1 sofit	Unverified · Output excluded
F143	Unverified source fixture / ETC Source Four PAR NSP on motorised yoke wit…	1 sofit	Unverified · Output excluded
F144	Unverified source fixture / ETC Source Four 15-30 zoom	PLOTTED	Unverified · Output excluded
F145	Unverified source fixture / PC 1000W with scroller on motorised yoke	2 sofit	Unverified · Output excluded
F146	Unverified source fixture / PAR64 CP61	Side truss SR (left) frame 3 mid bar	Unverified · Output excluded
F147	Generic / PC 1kW	Most (bridge)	Unverified · Output excluded
F148	Unverified source fixture / Low-voltage luminaire 24V 200W	Most (bridge)	Unverified · Output excluded
F149	Unverified source fixture / Low-voltage luminaire 24V 200W	Most (bridge)	Unverified · Output excluded
F150	Unverified source fixture / Clay Paky Axcor Profile 900	PLOTTED	Unverified · Output excluded
F151	Unverified source fixture / Low-voltage luminaire 24V 200W	Most (bridge)	Unverified · Output excluded
F152	Unverified source fixture / Low-voltage luminaire 24V 200W	Most (bridge)	Unverified · Output excluded
F153	Unverified source fixture / Low-voltage luminaire 24V 200W	Most (bridge)	Unverified · Output excluded
F154	Unverified source fixture / Low-voltage luminaire 24V 200W	Most (bridge)	Unverified · Output excluded
F155	Unverified source fixture / Low-voltage luminaire 24V 200W	Most (bridge)	Unverified · Output excluded
F156	Unverified source fixture / Clay Paky Axcor Profile 900	PLOTTED	Unverified · Output excluded
F157	Unverified source fixture / Low-voltage luminaire 24V 200W	Most (bridge)	Unverified · Output excluded
F158	Unverified source fixture / Low-voltage luminaire 24V 200W	Most (bridge)	Unverified · Output excluded

Planning reference only. Confirm installed modes and patch with the venue.

VALIDATION APPENDIX

WARNING · PATCH_WITHHELD

DMX patch facts are withheld pending source verification. This planning document cannot be used for hardware output.

Objects: — · Remediation: review the source facts and regenerate.

WARNING · MODE_UNVERIFIED

DMX modes are unverified; output remains excluded.

Objects: F001–F158 · Remediation: review the source facts and regenerate.

WARNING · FIXTURE_DISABLED

Fixtures are disabled for this visual planning reconstruction.

Objects: F001–F158 · Remediation: review the source facts and regenerate.

WARNING · TITLE_METADATA_INCOMPLETE

Some professional title-block metadata is missing; the document will show an em dash.

Objects: b8d7bff8094c6d68d7c529db · Remediation: review the source facts and regenerate.

HitLight

VENUE & DRAWING SOURCES

Российский государственный академический молодежный театр

Основная сцена · Published house configuration; actual current setup unverified

Театральная площадь, 2, Москва, RU

https://www.ramt.ru/

Sources checked 2026-10-20

Symbols: HitLight-owned category artwork. No manufacturer model geometry or original source pages included.

Partial source-based planning reconstruction; the current installation and complete fixture census are unverified.

Source-matched catalogue bodies are shown where available. Unresolved source identities remain labelled visual markers. Installed modes and DMX patch require verification; visual-only fixtures remain excluded from output.

158 source-based fixture records have 141 public catalogue housings and 17 visual fallbacks; their original printed source identities are retained, and exact installed identity and mode remain unconfirmed.

141 approximate public catalogue housings, including newly authored Source Four PAR / Colortran bodies and labelled mechanical donors; 17 visual fallbacks. Source identities and output exclusions retained; optics, modes and patch unverified.

Maker is not stated for 14 PC 1000W and nine low-voltage 24V 200W source records; their labelled catalogue donors do not establish manufacturer identity.

34 side-truss PAR64 CP61 records combine section glyph and passport-list evidence. Eight Source Four 15–30 zoom and two Axcor Profile 900 source identities combine legend glyphs with passport second-tier counts; the current installation remains unverified.

Partial planning view; modes and patch unverified; output excluded.

Own current house public source: https://www.ramt.ru/ · checked 2026-10-20

Current own physical contact: Российский государственный академический молодежный театр: https://www.ramt.ru/kontakty/ · checked 2026-10-20

Current own physical contact: Российский государственный академический молодежный театр: https://www.ramt.ru/howtogo/ · checked 2026-10-20

Own current-house technical/room route: Российский государственный академический молодежный театр — ТЕХНИЧЕСКИЕ ПАРАМЕТРЫ: https://www.ramt.ru/technical-parameters/ · checked 2026-10-20

Complete unchanged public original house technical source; individual geometry unverified unless explicitly noted.: https://www.ramt.ru/technical-parameters/plans/%D0%A2%D0%9F_%D0%9E%D0%A1%D0%9D%D0%9E%D0%92%D0%9D%D0%90%D0%AF%20%D0%A1%D0%A6%D0%95%D0%9D%D0%90.pdf · checked 2026-10-20

Complete unchanged public original house technical source; individual geometry unverified unless explicitly noted.: https://www.ramt.ru/technical-parameters/plans/%D0%92%D0%B5%D1%80%D1%85%D0%BD%D0%B5%D0%B5%20%D0%BE%D0%B1%D0%BE%D1%80%D1%83%D0%B4%D0%BE%D0%B2%D0%B0%D0%BD%D0%B8%D0%B5.pdf · checked 2026-10-20

Actual visually inspected main fixture-position lighting ground/sideview, printed2023; legend and colour list retained; no generated patch: https://www.ramt.ru/technical-parameters/plans/%D0%9F%D0%BB%D0%B0%D0%BD%20%D1%81%D0%B2%D0%B5%D1%82%20%D0%903.pdf · checked 2026-10-20

Actual visually inspected main fixture-position lighting ground/sideview, printed2023; legend and colour list retained; no generated patch: https://www.ramt.ru/technical-parameters/plans/%D0%9F%D0%BB%D0%B0%D0%BD%20%D1%81%D0%B2%D0%B5%D1%82%20%D0%BB%D0%B5%D0%B2%D0%B0%D1%8F.pdf · checked 2026-10-20

HitLight

VENUE & DRAWING SOURCES

Actual visually inspected main fixture-position lighting ground/sideview, printed2023; legend and colour list retained; no generated patch: https://www.ramt.ru/technical-parameters/plans/%D0%9F%D0%BB%D0%B0%D0%BD%20%D1%81%D0%B2%D0%B5%D1%82%20%D0%BF%D1%80%D0%B0%D0%B2%D0%B0%D1%8F.pdf · checked 2026-10-20

Complete unchanged public original house technical source; individual geometry unverified unless explicitly noted.: https://www.ramt.ru/technical-parameters/plans/%D0%BF%D0%BB%D0%B0%D0%BD%20%D1%81%D1%86%D0%BD%D1%8B%20%D1%81%20%D1%80%D0%B0%D0%B7%D0%B2%D0%B5%D1%81%D0%BE%D0%BC.pdf · checked 2026-10-20

Complete unchanged public original house technical source; individual geometry unverified unless explicitly noted.: https://www.ramt.ru/technical-parameters/plans/%D0%BE%D0%B1%D0%BE%D1%80%D1%83%D0%B4%D0%BE%D0%B2%D0%B0%D0%BD%D0%B8%D0%B5%20%D1%80%D0%B0%D0%B4%D0%B8%D0%BE%D1%86%D0%B5%D1%85%D0%B0%20%D0%BD%D0%B0%20%D1%81%D0%BE%D0%B2%D0%BC%D0%B5%D1%81%D1%82%D0%BD%D1%8B%D0%B5%20%D0%BC%D0%B5%D1%80%D0%BE%D0%BF%D1%80%D0%B8%D1%8F%D1%82%D0%B8%D1%8F.pdf · checked 2026-10-20

Complete unchanged public original house technical source; individual geometry unverified unless explicitly noted.: https://www.ramt.ru/technical-parameters/plans/%D0%9E%D1%81%D0%BD%D0%BE%D0%B2%D0%BD%D1%8B%D0%B5%20%D0%BF%D0%B0%D1%80%D0%B0%D0%BC%D0%B5%D1%82%D1%80%D1%8B%20%D1%81%D1%86%D0%B5%D0%BD%D1%8B.pdf · checked 2026-10-20

Complete unchanged public original house technical source; individual geometry unverified unless explicitly noted.: https://www.ramt.ru/technical-parameters/plans/%D0%9F%D0%BB%D0%B0%D0%BD%20%D1%81%D1%86%D0%B5%D0%BD%D1%8B.pdf · checked 2026-10-20

Complete unchanged public original house technical source; individual geometry unverified unless explicitly noted.: https://www.ramt.ru/technical-parameters/plans/%D0%BF%D0%BB%D0%B0%D0%BD%20%D1%81%20%D1%82%D0%B5%D1%85%D0%BD%D0%B8%D1%87%D0%B5%D1%81%D0%BA%D0%B8%D0%BC%20%D1%8F%D1%80%D1%83%D1%81%D0%BE%D0%BC.pdf · checked 2026-10-20

Complete unchanged public original house technical source; individual geometry unverified unless explicitly noted.: https://www.ramt.ru/technical-parameters/plans/%D1%81%D1%86%D0%B5%D0%BD%D0%B0%20%D0%B2%20%D1%80%D0%B0%D0%B7%D1%80%D0%B5%D0%B7%D0%B5.pdf · checked 2026-10-20

Complete unchanged public original house technical source; individual geometry unverified unless explicitly noted.: https://www.ramt.ru/technical-parameters/plans/%D1%80%D0%B0%D1%81%D1%81%D0%B0%D0%B4%D0%BA%D0%B0.pdf · checked 2026-10-20

Complete unchanged public original house technical source; individual geometry unverified unless explicitly noted.: https://www.ramt.ru/technical-parameters/plans/%D0%A0%D0%B0%D1%81%D1%81%D0%B0%D0%B4%D0%BA%D0%B0%20%D1%81%20%D0%BF%D1%83%D0%BB%D1%8C%D1%82%D0%BE%D0%BC.pdf · checked 2026-10-20

Complete unchanged public original house technical source; individual geometry unverified unless explicitly noted.: https://www.ramt.ru/technical-parameters/plans/Mal-scena-3D.pdf · checked 2026-10-20

Complete unchanged public original house technical source; individual geometry unverified unless explicitly noted.: https://www.ramt.ru/technical-parameters/plans/%D0%9C%D0%B0%D0%BB-%D1%81%D1%86%D0%B5%D0%BD%D0%B0%20%D0%B7%D0%B2%D1%83%D0%BA.pdf · checked 2026-10-20

Visually inspected small-room lighting electrical-box/circuitconnection plan andfixturecounttable, not actualfixture-positionplot; printed2014, month/day ambigu: https://www.ramt.ru/technical-parameters/plans/%D0%9C%D0%B0%D0%BB%D1%81%D1%86%D0%B5%D0%BD%D0%B0%20%D1%81%D0%B2%D0%B5%D1%82.pdf · checked 2026-10-20

Public venue page: https://www.hitlight.app/venues/russia/россиискии-государственныи-академическии-молодежныи-театр-b8d7bff8

HitLight