
UPSTAGE ↑

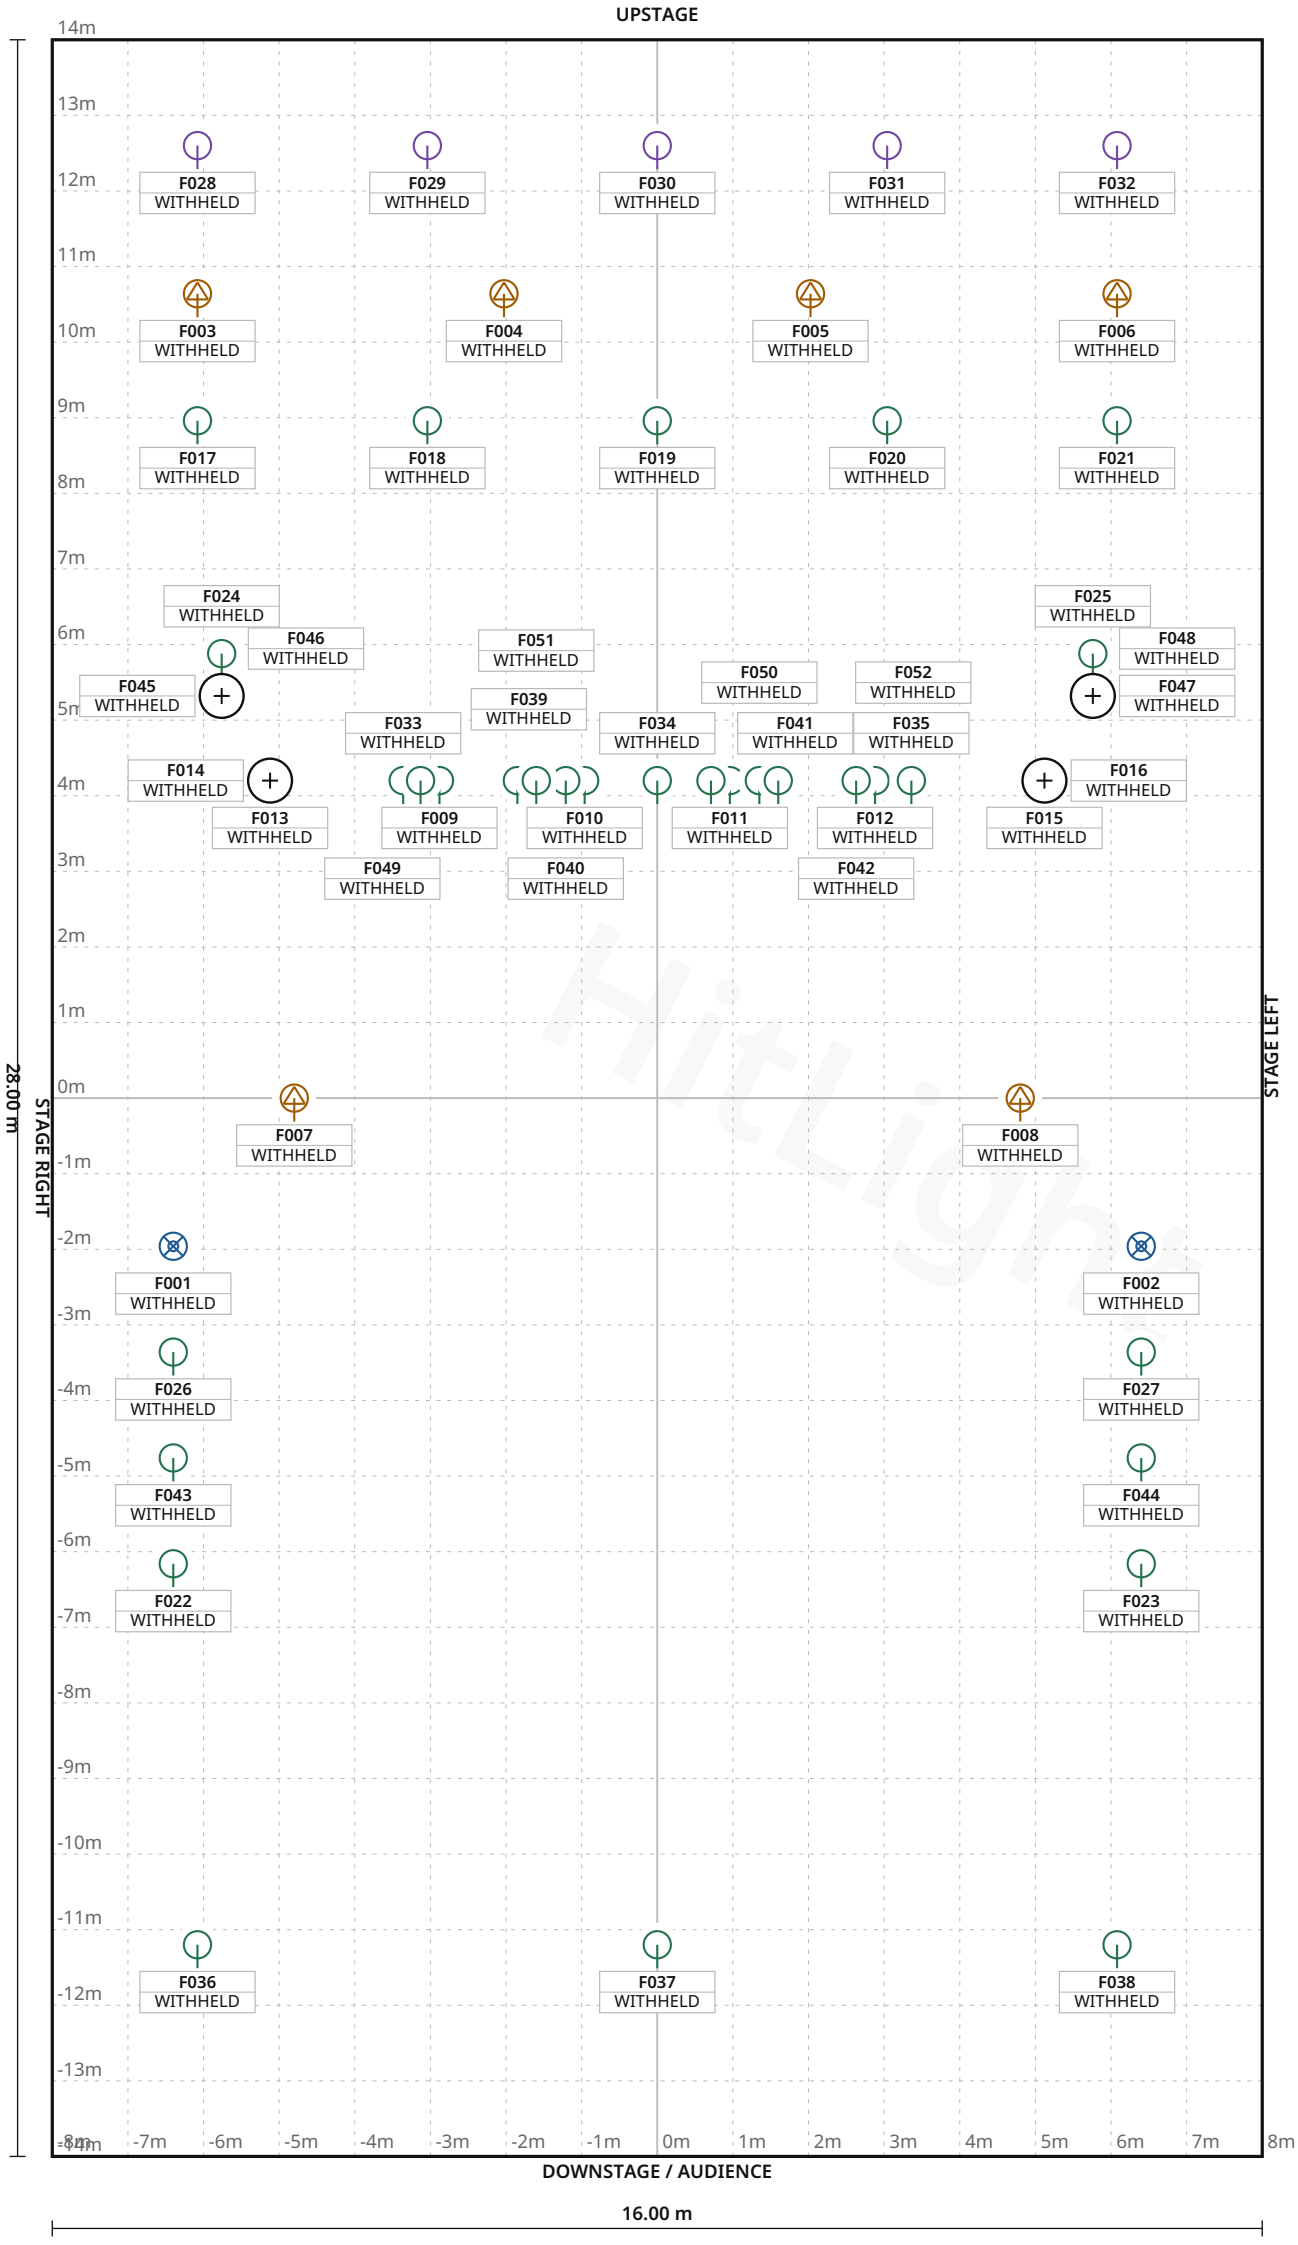


HitLight

**FIXTURE LEGEND**

- **BT - ULTRAZOOM**
  Effect · 2×
- **BTX-Saturn**
  Profile Spot · 6×
- **Visual substitute · Basic Conventional**
  PAR Light · 35×
- **Visual substitute · Basic LED PAR RGBDim**
  PAR Light · 5×
- **Visual substitute · Basic Moving Head**
  Moving Head · 4×

Stage 16.00 m W × 28.00 m D · Grid 1 m



# Parktheater Bensheim · Main room

**LIGHT PLOT · PLAN · Main room**

HitLight · Parktheater Bensheim

Georg-Stolle-Platz 5, 64625, Bensheim, Germany

**DWG HL · SCALE 1:100 · metric · PRINT AT 100%**

Drawn HitLight

Generated from the saved show

SOURCE 5bfceb0cdaf3

# SYMBOL LEGEND

5 TYPES · 52 FIXTURES · COLOUR BY TYPE



**Briteq BT - ULTRAZOOM**

Effect · TOUR · 12 ch · category symbol

**2 physical · 2 plotted**

0 disabled · 0 unplaced



**Briteq BTX-Saturn**

Profile Spot · 25Ch · 25 ch · category symbol

**6 physical · 6 plotted**

0 disabled · 0 unplaced



**HitLight placeholder Visual substitute · Basic Conventional**

PAR Light · Default · 1 ch · category symbol

**35 physical · 35 plotted**

0 disabled · 0 unplaced



**HitLight placeholder Visual substitute · Basic LED PAR RGBDim**

PAR Light · Standard mode · 4 ch · category symbol

**5 physical · 5 plotted**

0 disabled · 0 unplaced



**HitLight placeholder Visual substitute · Basic Moving Head**

Moving Head · Mode 1 · 11 ch · category symbol

**4 physical · 4 plotted**

0 disabled · 0 unplaced



## Parktheater Bensheim · Main room

SYMBOL LEGEND · Main room

HitLight · Parktheater Bensheim

Georg-Stolle-Platz 5, 64625, Bensheim, Germany

DWG HL · METRIC

Drawn HitLight

Generated from the saved show

SOURCE 5bfceb0cdaf3

# GENERAL NOTES

1. Source-based lighting plan. Confirm the current rig with the venue.
2. PARTIAL: included fixtures are not a full physical-unit census.
3. DMX PATCH WITHHELD: provisional or unchecked addresses are not published.
4. The reconstruction retains its documented coverage and geometry assumptions; confirm the current setup with the venue.

HitLight

# DMX PATCH

52 FIXTURES · 0 UNIVERSES

| Fixture / name | Manufacturer / model | Mode | Ch | DMX | Range | Position / mount | Status / notes |
|---|---|---|---|---|---|---|---|
| **UNPATCHED / INVALID** | | | | | | | |
| F001 · BriteqBTUltraZoom · RL | Briteq / BT - ULTRAZOOM | TOUR | 12 | WITHHELD | TBC | UNPLACED | Enabled |
| F002 · BriteqBTUltraZoom · RR | Briteq / BT - ULTRAZOOM | TOUR | 12 | WITHHELD | TBC | UNPLACED | Enabled |
| F003 · BriteqBTXSaturn · Back1 | Briteq / BTX-Saturn | 25Ch | 25 | WITHHELD | TBC | UNPLACED | Enabled |
| F004 · BriteqBTXSaturn · Back2 | Briteq / BTX-Saturn | 25Ch | 25 | WITHHELD | TBC | UNPLACED | Enabled |
| F005 · BriteqBTXSaturn · Back3 | Briteq / BTX-Saturn | 25Ch | 25 | WITHHELD | TBC | UNPLACED | Enabled |
| F006 · BriteqBTXSaturn · Back4 | Briteq / BTX-Saturn | 25Ch | 25 | WITHHELD | TBC | UNPLACED | Enabled |
| F007 · BriteqBTXSaturn · FrontLin... | Briteq / BTX-Saturn | 25Ch | 25 | WITHHELD | TBC | UNPLACED | Enabled |
| F008 · BriteqBTXSaturn · FrontRec... | Briteq / BTX-Saturn | 25Ch | 25 | WITHHELD | TBC | UNPLACED | Enabled |
| F009 · PLACEHOLDER · ADBprofile1k... | HitLight placeholder / Visual substitute ... | Default | 1 | WITHHELD | TBC | UNPLACED | Enabled |
| F010 · PLACEHOLDER · ADBprofile1k... | HitLight placeholder / Visual substitute ... | Default | 1 | WITHHELD | TBC | UNPLACED | Enabled |
| F011 · PLACEHOLDER · ADBprofile1k... | HitLight placeholder / Visual substitute ... | Default | 1 | WITHHELD | TBC | UNPLACED | Enabled |
| F012 · PLACEHOLDER · ADBprofile1k... | HitLight placeholder / Visual substitute ... | Default | 1 | WITHHELD | TBC | UNPLACED | Enabled |
| F013 · PLACEHOLDER · BriteqBT-W91... | HitLight placeholder / Visual substitute ... | Mode 1 | 11 | WITHHELD | TBC | UNPLACED | Enabled |
| F014 · PLACEHOLDER · BriteqBT-W91... | HitLight placeholder / Visual substitute ... | Mode 1 | 11 | WITHHELD | TBC | UNPLACED | Enabled |
| F015 · PLACEHOLDER · BriteqBT-W91... | HitLight placeholder / Visual substitute ... | Mode 1 | 11 | WITHHELD | TBC | UNPLACED | Enabled |
| F016 · PLACEHOLDER · BriteqBT-W91... | HitLight placeholder / Visual substitute ... | Mode 1 | 11 | WITHHELD | TBC | UNPLACED | Enabled |
| F017 · PLACEHOLDER · BriteqBTThea... | HitLight placeholder / Visual substitute ... | Default | 1 | WITHHELD | TBC | UNPLACED | Enabled |
| F018 · PLACEHOLDER · BriteqBTThea... | HitLight placeholder / Visual substitute ... | Default | 1 | WITHHELD | TBC | UNPLACED | Enabled |
| F019 · PLACEHOLDER · BriteqBTThea... | HitLight placeholder / Visual substitute ... | Default | 1 | WITHHELD | TBC | UNPLACED | Enabled |
| F020 · PLACEHOLDER · BriteqBTThea... | HitLight placeholder / Visual substitute ... | Default | 1 | WITHHELD | TBC | UNPLACED | Enabled |

**No patched universes**



## Parktheater Bensheim · Main room

**DMX PATCH · Main room**

HitLight · Parktheater Bensheim

Georg-Stolle-Platz 5, 64625, Bensheim, Germany

**DWG HL · METRIC**

Drawn HitLight

Generated from the saved show

SOURCE 5bfceb0cdaf3

# DMX PATCH · CONTINUED

52 FIXTURES · 0 UNIVERSES

| Fixture / name | Manufacturer / model | Mode | Ch | DMX | Range | Position / mount | Status / notes |
|---|---|---|---|---|---|---|---|
| **UNPATCHED / INVALID** | | | | | | | |
| F021 · PLACEHOLDER · BriteqBTThea... | HitLight placeholder / Visual substitute ... | Default | 1 | WITHHELD | TBC | UNPLACED | Enabled |
| F022 · PLACEHOLDER · BriteqBTThea... | HitLight placeholder / Visual substitute ... | Default | 1 | WITHHELD | TBC | UNPLACED | Enabled |
| F023 · PLACEHOLDER · BriteqBTThea... | HitLight placeholder / Visual substitute ... | Default | 1 | WITHHELD | TBC | UNPLACED | Enabled |
| F024 · PLACEHOLDER · BriteqBTThea... | HitLight placeholder / Visual substitute ... | Default | 1 | WITHHELD | TBC | UNPLACED | Enabled |
| F025 · PLACEHOLDER · BriteqBTThea... | HitLight placeholder / Visual substitute ... | Default | 1 | WITHHELD | TBC | UNPLACED | Enabled |
| F026 · PLACEHOLDER · BriteqBTThea... | HitLight placeholder / Visual substitute ... | Default | 1 | WITHHELD | TBC | UNPLACED | Enabled |
| F027 · PLACEHOLDER · BriteqBTThea... | HitLight placeholder / Visual substitute ... | Default | 1 | WITHHELD | TBC | UNPLACED | Enabled |
| F028 · PLACEHOLDER · COBPlano mo... | HitLight placeholder / Visual substitute ... | Standard mode | 4 | WITHHELD | TBC | UNPLACED | Enabled |
| F029 · PLACEHOLDER · COBPlano mo... | HitLight placeholder / Visual substitute ... | Standard mode | 4 | WITHHELD | TBC | UNPLACED | Enabled |
| F030 · PLACEHOLDER · COBPlano mo... | HitLight placeholder / Visual substitute ... | Standard mode | 4 | WITHHELD | TBC | UNPLACED | Enabled |
| F031 · PLACEHOLDER · COBPlano mo... | HitLight placeholder / Visual substitute ... | Standard mode | 4 | WITHHELD | TBC | UNPLACED | Enabled |
| F032 · PLACEHOLDER · COBPlano mo... | HitLight placeholder / Visual substitute ... | Standard mode | 4 | WITHHELD | TBC | UNPLACED | Enabled |
| F033 · PLACEHOLDER · ETCSeries3Lu... | HitLight placeholder / Visual substitute ... | Default | 1 | WITHHELD | TBC | UNPLACED | Enabled |
| F034 · PLACEHOLDER · ETCSeries3Lu... | HitLight placeholder / Visual substitute ... | Default | 1 | WITHHELD | TBC | UNPLACED | Enabled |
| F035 · PLACEHOLDER · ETCSeries3Lu... | HitLight placeholder / Visual substitute ... | Default | 1 | WITHHELD | TBC | UNPLACED | Enabled |
| F036 · PLACEHOLDER · ETCSeries3Lu... | HitLight placeholder / Visual substitute ... | Default | 1 | WITHHELD | TBC | UNPLACED | Enabled |
| F037 · PLACEHOLDER · ETCSeries3Lu... | HitLight placeholder / Visual substitute ... | Default | 1 | WITHHELD | TBC | UNPLACED | Enabled |
| F038 · PLACEHOLDER · ETCSeries3Lu... | HitLight placeholder / Visual substitute ... | Default | 1 | WITHHELD | TBC | UNPLACED | Enabled |
| F039 · PLACEHOLDER · ETCSourceFo... | HitLight placeholder / Visual substitute ... | Default | 1 | WITHHELD | TBC | UNPLACED | Enabled |
| F040 · PLACEHOLDER · ETCSourceFo... | HitLight placeholder / Visual substitute ... | Default | 1 | WITHHELD | TBC | UNPLACED | Enabled |

**No patched universes**



## Parktheater Bensheim · Main room

**DMX PATCH · Main room**

HitLight · Parktheater Bensheim

Georg-Stolle-Platz 5, 64625, Bensheim, Germany

**DWG HL · METRIC**

Drawn HitLight

Generated from the saved show

SOURCE 5bfceb0cdaf3

# DMX PATCH · CONTINUED

52 FIXTURES · 0 UNIVERSES

| Fixture / name | Manufacturer / model | Mode | Ch | DMX | Range | Position / mount | Status / notes |
|---|---|---|---|---|---|---|---|
| **UNPATCHED / INVALID** | | | | | | | |
| F041 · PLACEHOLDER · ETCSourceFo… | HitLight placeholder / Visual substitute … | Default | 1 | WITHHELD | TBC | UNPLACED | Enabled |
| F042 · PLACEHOLDER · ETCSourceFo… | HitLight placeholder / Visual substitute … | Default | 1 | WITHHELD | TBC | UNPLACED | Enabled |
| F043 · PLACEHOLDER · LEDprofile m… | HitLight placeholder / Visual substitute … | Default | 1 | WITHHELD | TBC | UNPLACED | Enabled |
| F044 · PLACEHOLDER · LEDprofile m… | HitLight placeholder / Visual substitute … | Default | 1 | WITHHELD | TBC | UNPLACED | Enabled |
| F045 · PLACEHOLDER · Profile575W … | HitLight placeholder / Visual substitute … | Default | 1 | WITHHELD | TBC | UNPLACED | Enabled |
| F046 · PLACEHOLDER · Profile575W … | HitLight placeholder / Visual substitute … | Default | 1 | WITHHELD | TBC | UNPLACED | Enabled |
| F047 · PLACEHOLDER · Profile575W … | HitLight placeholder / Visual substitute … | Default | 1 | WITHHELD | TBC | UNPLACED | Enabled |
| F048 · PLACEHOLDER · Profile575W … | HitLight placeholder / Visual substitute … | Default | 1 | WITHHELD | TBC | UNPLACED | Enabled |
| F049 · PLACEHOLDER · SeleconFresn… | HitLight placeholder / Visual substitute … | Default | 1 | WITHHELD | TBC | UNPLACED | Enabled |
| F050 · PLACEHOLDER · SeleconFresn… | HitLight placeholder / Visual substitute … | Default | 1 | WITHHELD | TBC | UNPLACED | Enabled |
| F051 · PLACEHOLDER · Strandprofil… | HitLight placeholder / Visual substitute … | Default | 1 | WITHHELD | TBC | UNPLACED | Enabled |
| F052 · PLACEHOLDER · Strandprofil… | HitLight placeholder / Visual substitute … | Default | 1 | WITHHELD | TBC | UNPLACED | Enabled |

**No patched universes**

# VALIDATION APPENDIX

WARNING · PATCH_WITHHELD

DMX patch facts are withheld pending source verification. This planning document cannot be used for hardware output.

Objects: — · Remediation: correct the saved show data and regenerate.

ERROR · STAGE_DIMENSIONS_UNCONFIRMED

Confirm the stage dimensions before producing a final technical document.

Objects: E25FAD3C-451D-4EA1-ABAB-19D0B168581D · Remediation: correct the saved show data and regenerate.

WARNING · TITLE_METADATA_INCOMPLETE

Some professional title-block metadata is missing; the document will show an em dash.

Objects: b8d82eb3f64f77209b39ee22 · Remediation: correct the saved show data and regenerate.

HitLight

# VENUE & DRAWING SOURCES

Parktheater Bensheim

Main room · Historical MA3 Default_Benni-07_25_repatch export,31Oct2025

Georg-Stolle-Platz 5, 64625, Bensheim, DE

https://www.stadtkultur-bensheim.de/parktheater

Sources checked 2026-10-20

Symbols: HitLight-owned category artwork. No manufacturer model geometry or original source pages included.

Source-based reconstruction. Confirm the current installation and equipment availability with the venue.

Scale, fixture positions, mounting heights and aiming may include estimates; this is not a rigging specification.

Provisional fixture matches are labelled as placeholders. The recorded subset is not a complete physical inventory.

DMX addresses are withheld from public plans until their exact source patch is reconciled.

The reconstruction retains its documented coverage and geometry assumptions; confirm the current setup with the venue.

Official venue information: https://www.stadtkultur-bensheim.de/parktheater · checked 2026-10-20

Parktheater_Patch_10_25.pdf: https://www.stadtkultur-bensheim.de/parktheater-veranstalter-news-reader/downloadbereich · checked 2026-10-20

Public venue page: https://www.hitlight.app/venues/germany/parktheater-bensheim-b8d82eb3

HitLight