
UPSTAGE

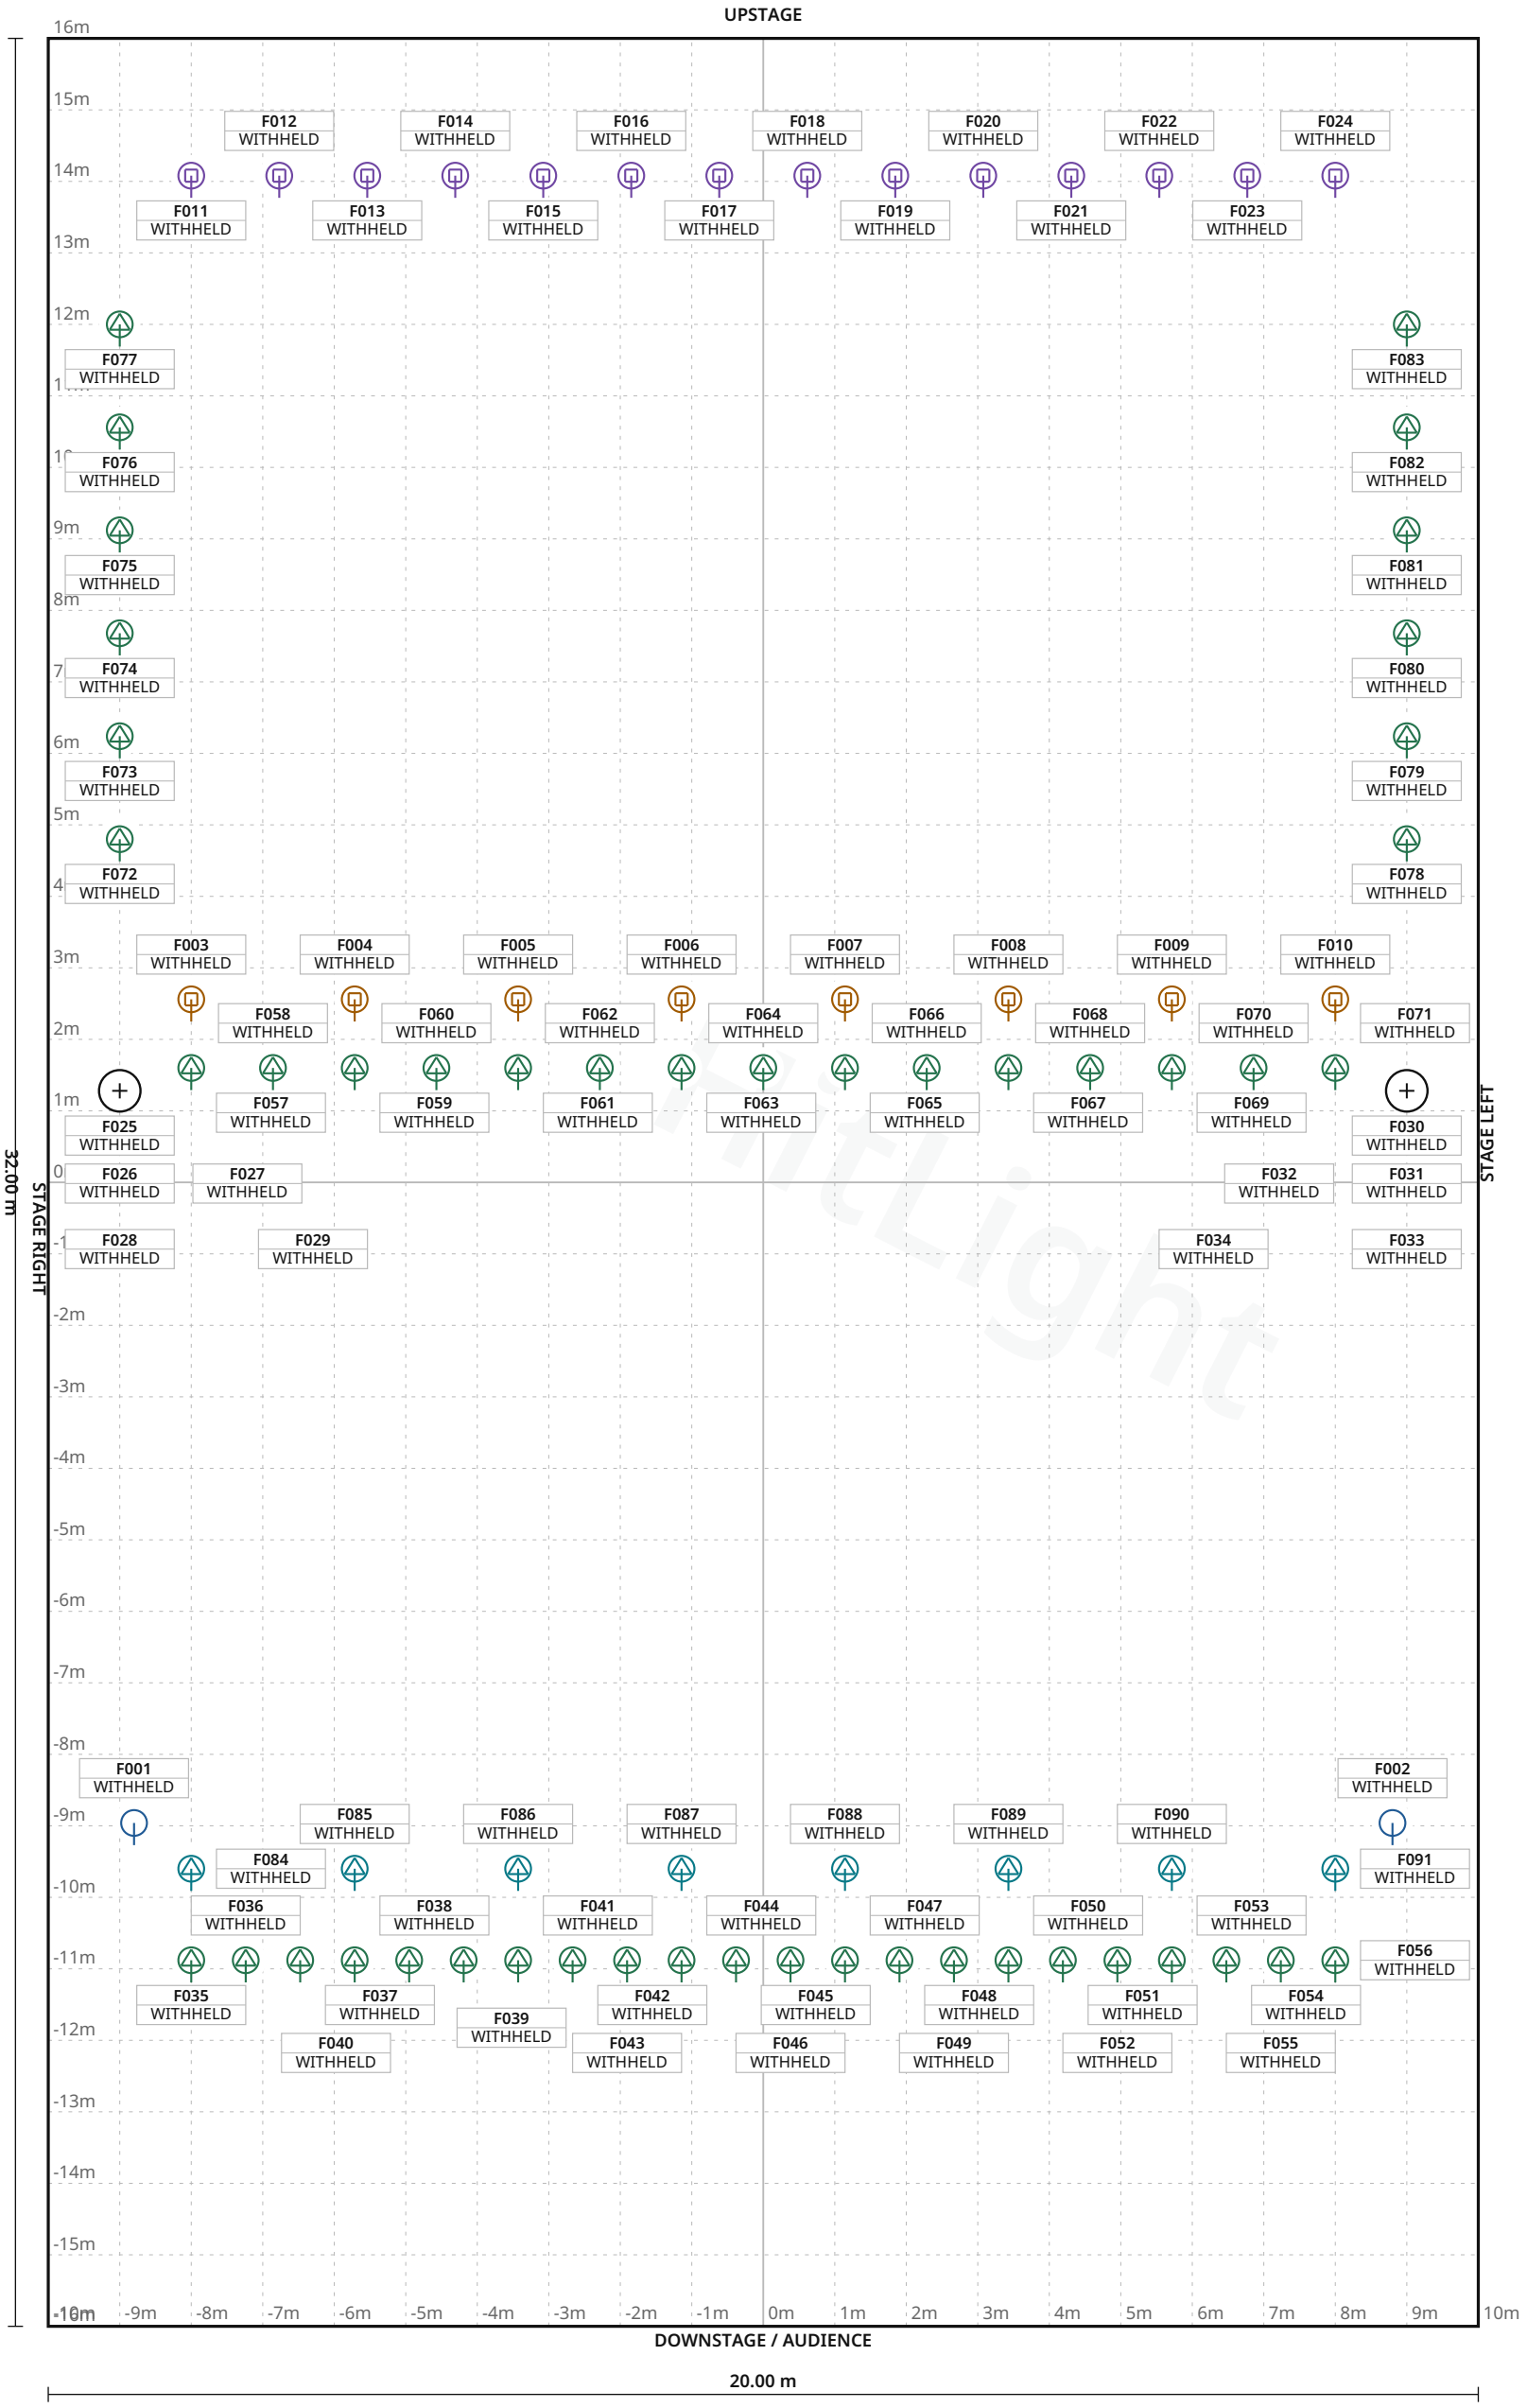

FIXTURE LEGEND

- **Visual** substitute · Basic Conventional PAR Light · 2×
- **Robin LEDBeam** 350 Moving Head · 8×
- **Robin T11** Profile Profile Spot · 59×
- **Robin Tetra2** Moving Head · 14×
- **Robin TX1** PosiProfile Profile Spot · 8×

Stage 20.00 m W × 32.00 m D · Grid 1 m

HitLight TECHNICAL LIGHTING REV b5c8a5538694 · 1/10

Schouwburg Kunstmin · Main room

LIGHT PLOT · PLAN · Main room

HitLight · Schouwburg Kunstmin

Sint Jorisweg 76, 3311 PL, Dordrecht, Netherlands

DWG HL · SCALE 1:100 · metric · PRINT AT 100%

Drawn HitLight

Generated from the saved show

SOURCE 8f1f5afbe49d

SYMBOL LEGEND

5 TYPES · 91 FIXTURES · COLOUR BY TYPE



HitLight placeholder Visual substitute · Basic Conventional

PAR Light · Default · 1 ch · category symbol

2 physical · 2 plotted

0 disabled · 0 unplaced



Robe Lighting Robin LEDBeam 350

Moving Head · Mode 1 - Standard 16 - bit · 22 ch · category symbol

8 physical · 8 plotted

0 disabled · 0 unplaced



Robe Lighting Robin T11 Profile

Profile Spot · Mode 1 - 16-bit CMY · 18 ch · category symbol

59 physical · 59 plotted

0 disabled · 0 unplaced



Robe Lighting Robin Tetra2

Moving Head · Mode 1-Wash · 34 ch · category symbol

14 physical · 14 plotted

0 disabled · 0 unplaced



Robe Lighting Robin TX1 PosiProfile

Profile Spot · Mode 1 - CMY · 40 ch · category symbol

8 physical · 8 plotted

0 disabled · 0 unplaced

Schouwburg Kunstmin · Main room

SYMBOL LEGEND · Main room

HitLight · Schouwburg Kunstmin

Sint Jorisweg 76, 3311 PL, Dordrecht, Netherlands

DWG HL · METRIC

Drawn HitLight

Generated from the saved show

SOURCE 8f1f5afbe49d

GENERAL NOTES

1. Source-based lighting plan. Confirm the current rig with the venue.
2. PARTIAL: included fixtures are not a full physical-unit census.
3. DMX PATCH WITHHELD: provisional or unchecked addresses are not published.
4. The reconstruction retains its documented coverage and geometry assumptions; confirm the current setup with the venue.

HitLight

DMX PATCH

91 FIXTURES · 0 UNIVERSES

Fixture / name	Manufacturer / model	Mode	Ch	DMX	Range	Position / mount	Status / notes
UNPATCHED / INVALID							
F001 · PLACEHOLDER · ETC SourceFo...	HitLight placeholder / Visual substitute ...	Default	1	WITHHELD	TBC	UNPLACED	Enabled
F002 · PLACEHOLDER · ETC SourceFo...	HitLight placeholder / Visual substitute ...	Default	1	WITHHELD	TBC	UNPLACED	Enabled
F003 · Robe Robin LEDBeam350 · Ro...	Robe Lighting / Robin LEDBeam 350	Mode 1 - Standard 16 -...	22	WITHHELD	TBC	UNPLACED	Enabled
F004 · Robe Robin LEDBeam350 · Ro...	Robe Lighting / Robin LEDBeam 350	Mode 1 - Standard 16 -...	22	WITHHELD	TBC	UNPLACED	Enabled
F005 · Robe Robin LEDBeam350 · Ro...	Robe Lighting / Robin LEDBeam 350	Mode 1 - Standard 16 -...	22	WITHHELD	TBC	UNPLACED	Enabled
F006 · Robe Robin LEDBeam350 · Ro...	Robe Lighting / Robin LEDBeam 350	Mode 1 - Standard 16 -...	22	WITHHELD	TBC	UNPLACED	Enabled
F007 · Robe Robin LEDBeam350 · Ro...	Robe Lighting / Robin LEDBeam 350	Mode 1 - Standard 16 -...	22	WITHHELD	TBC	UNPLACED	Enabled
F008 · Robe Robin LEDBeam350 · Ro...	Robe Lighting / Robin LEDBeam 350	Mode 1 - Standard 16 -...	22	WITHHELD	TBC	UNPLACED	Enabled
F009 · Robe Robin LEDBeam350 · Ro...	Robe Lighting / Robin LEDBeam 350	Mode 1 - Standard 16 -...	22	WITHHELD	TBC	UNPLACED	Enabled
F010 · Robe Robin LEDBeam350 · Ro...	Robe Lighting / Robin LEDBeam 350	Mode 1 - Standard 16 -...	22	WITHHELD	TBC	UNPLACED	Enabled
F011 · Robe Robin Tetra2 · Robe R...	Robe Lighting / Robin Tetra2	Mode 1-Wash	34	WITHHELD	TBC	UNPLACED	Enabled
F012 · Robe Robin Tetra2 · Robe R...	Robe Lighting / Robin Tetra2	Mode 1-Wash	34	WITHHELD	TBC	UNPLACED	Enabled
F013 · Robe Robin Tetra2 · Robe R...	Robe Lighting / Robin Tetra2	Mode 1-Wash	34	WITHHELD	TBC	UNPLACED	Enabled
F014 · Robe Robin Tetra2 · Robe R...	Robe Lighting / Robin Tetra2	Mode 1-Wash	34	WITHHELD	TBC	UNPLACED	Enabled
F015 · Robe Robin Tetra2 · Robe R...	Robe Lighting / Robin Tetra2	Mode 1-Wash	34	WITHHELD	TBC	UNPLACED	Enabled
F016 · Robe Robin Tetra2 · Robe R...	Robe Lighting / Robin Tetra2	Mode 1-Wash	34	WITHHELD	TBC	UNPLACED	Enabled
F017 · Robe Robin Tetra2 · Robe R...	Robe Lighting / Robin Tetra2	Mode 1-Wash	34	WITHHELD	TBC	UNPLACED	Enabled
F018 · Robe Robin Tetra2 · Robe R...	Robe Lighting / Robin Tetra2	Mode 1-Wash	34	WITHHELD	TBC	UNPLACED	Enabled
F019 · Robe Robin Tetra2 · Robe R...	Robe Lighting / Robin Tetra2	Mode 1-Wash	34	WITHHELD	TBC	UNPLACED	Enabled
F020 · Robe Robin Tetra2 · Robe R...	Robe Lighting / Robin Tetra2	Mode 1-Wash	34	WITHHELD	TBC	UNPLACED	Enabled

No patched universes

Schouwburg Kunstmin · Main room

DMX PATCH · Main room

HitLight · Schouwburg Kunstmin

Sint Jorisweg 76, 3311 PL, Dordrecht, Netherlands

DWG HL · METRIC

Drawn HitLight

Generated from the saved show

SOURCE 8f1f5afbe49d

DMX PATCH · CONTINUED

Fixture / name	Manufacturer / model	Mode	Ch	DMX	Range	Position / mount	Status / notes
UNPATCHED / INVALID							
F021 · Robe Robin Tetra2 · Robe R...	Robe Lighting / Robin Tetra2	Mode 1-Wash	34	WITHHELD	TBC	UNPLACED	Enabled
F022 · Robe Robin Tetra2 · Robe R...	Robe Lighting / Robin Tetra2	Mode 1-Wash	34	WITHHELD	TBC	UNPLACED	Enabled
F023 · Robe Robin Tetra2 · Robe R...	Robe Lighting / Robin Tetra2	Mode 1-Wash	34	WITHHELD	TBC	UNPLACED	Enabled
F024 · Robe Robin Tetra2 · Robe R...	Robe Lighting / Robin Tetra2	Mode 1-Wash	34	WITHHELD	TBC	UNPLACED	Enabled
F025 · Robe T11Profile · manteau-...	Robe Lighting / Robin T11 Profile	Mode 1 - 16-bit CMY	18	WITHHELD	TBC	UNPLACED	Enabled
F026 · Robe T11Profile · manteau-...	Robe Lighting / Robin T11 Profile	Mode 1 - 16-bit CMY	18	WITHHELD	TBC	UNPLACED	Enabled
F027 · Robe T11Profile · manteau-...	Robe Lighting / Robin T11 Profile	Mode 1 - 16-bit CMY	18	WITHHELD	TBC	UNPLACED	Enabled
F028 · Robe T11Profile · manteau-...	Robe Lighting / Robin T11 Profile	Mode 1 - 16-bit CMY	18	WITHHELD	TBC	UNPLACED	Enabled
F029 · Robe T11Profile · manteau-...	Robe Lighting / Robin T11 Profile	Mode 1 - 16-bit CMY	18	WITHHELD	TBC	UNPLACED	Enabled
F030 · Robe T11Profile · manteau-...	Robe Lighting / Robin T11 Profile	Mode 1 - 16-bit CMY	18	WITHHELD	TBC	UNPLACED	Enabled
F031 · Robe T11Profile · manteau-...	Robe Lighting / Robin T11 Profile	Mode 1 - 16-bit CMY	18	WITHHELD	TBC	UNPLACED	Enabled
F032 · Robe T11Profile · manteau-...	Robe Lighting / Robin T11 Profile	Mode 1 - 16-bit CMY	18	WITHHELD	TBC	UNPLACED	Enabled
F033 · Robe T11Profile · manteau-...	Robe Lighting / Robin T11 Profile	Mode 1 - 16-bit CMY	18	WITHHELD	TBC	UNPLACED	Enabled
F034 · Robe T11Profile · manteau-...	Robe Lighting / Robin T11 Profile	Mode 1 - 16-bit CMY	18	WITHHELD	TBC	UNPLACED	Enabled
F035 · Robe T11Profile · Robe T11...	Robe Lighting / Robin T11 Profile	Mode 1 - 16-bit CMY	18	WITHHELD	TBC	UNPLACED	Enabled
F036 · Robe T11Profile · Robe T11...	Robe Lighting / Robin T11 Profile	Mode 1 - 16-bit CMY	18	WITHHELD	TBC	UNPLACED	Enabled
F037 · Robe T11Profile · Robe T11...	Robe Lighting / Robin T11 Profile	Mode 1 - 16-bit CMY	18	WITHHELD	TBC	UNPLACED	Enabled
F038 · Robe T11Profile · Robe T11...	Robe Lighting / Robin T11 Profile	Mode 1 - 16-bit CMY	18	WITHHELD	TBC	UNPLACED	Enabled
F039 · Robe T11Profile · Robe T11...	Robe Lighting / Robin T11 Profile	Mode 1 - 16-bit CMY	18	WITHHELD	TBC	UNPLACED	Enabled
F040 · Robe T11Profile · Robe T11...	Robe Lighting / Robin T11 Profile	Mode 1 - 16-bit CMY	18	WITHHELD	TBC	UNPLACED	Enabled

No patched universes

Schouwburg Kunstmin · Main room

DMX PATCH · Main room

HitLight · Schouwburg Kunstmin

Sint Jorisweg 76, 3311 PL, Dordrecht, Netherlands

DWG HL · METRIC

Drawn HitLight

Generated from the saved show

SOURCE 8f1f5afbe49d

DMX PATCH · CONTINUED

91 FIXTURES · 0 UNIVERSES

Fixture / name	Manufacturer / model	Mode	Ch	DMX	Range	Position / mount	Status / notes
UNPATCHED / INVALID							
F041 · Robe T11Profile · Robe T11…	Robe Lighting / Robin T11 Profile	Mode 1 - 16-bit CMY	18	WITHHELD	TBC	UNPLACED	Enabled
F042 · Robe T11Profile · Robe T11…	Robe Lighting / Robin T11 Profile	Mode 1 - 16-bit CMY	18	WITHHELD	TBC	UNPLACED	Enabled
F043 · Robe T11Profile · Robe T11…	Robe Lighting / Robin T11 Profile	Mode 1 - 16-bit CMY	18	WITHHELD	TBC	UNPLACED	Enabled
F044 · Robe T11Profile · Robe T11…	Robe Lighting / Robin T11 Profile	Mode 1 - 16-bit CMY	18	WITHHELD	TBC	UNPLACED	Enabled
F045 · Robe T11Profile · Robe T11…	Robe Lighting / Robin T11 Profile	Mode 1 - 16-bit CMY	18	WITHHELD	TBC	UNPLACED	Enabled
F046 · Robe T11Profile · Robe T11…	Robe Lighting / Robin T11 Profile	Mode 1 - 16-bit CMY	18	WITHHELD	TBC	UNPLACED	Enabled
F047 · Robe T11Profile · Robe T11…	Robe Lighting / Robin T11 Profile	Mode 1 - 16-bit CMY	18	WITHHELD	TBC	UNPLACED	Enabled
F048 · Robe T11Profile · Robe T11…	Robe Lighting / Robin T11 Profile	Mode 1 - 16-bit CMY	18	WITHHELD	TBC	UNPLACED	Enabled
F049 · Robe T11Profile · Robe T11…	Robe Lighting / Robin T11 Profile	Mode 1 - 16-bit CMY	18	WITHHELD	TBC	UNPLACED	Enabled
F050 · Robe T11Profile · Robe T11…	Robe Lighting / Robin T11 Profile	Mode 1 - 16-bit CMY	18	WITHHELD	TBC	UNPLACED	Enabled
F051 · Robe T11Profile · Robe T11…	Robe Lighting / Robin T11 Profile	Mode 1 - 16-bit CMY	18	WITHHELD	TBC	UNPLACED	Enabled
F052 · Robe T11Profile · Robe T11…	Robe Lighting / Robin T11 Profile	Mode 1 - 16-bit CMY	18	WITHHELD	TBC	UNPLACED	Enabled
F053 · Robe T11Profile · Robe T11…	Robe Lighting / Robin T11 Profile	Mode 1 - 16-bit CMY	18	WITHHELD	TBC	UNPLACED	Enabled
F054 · Robe T11Profile · Robe T11…	Robe Lighting / Robin T11 Profile	Mode 1 - 16-bit CMY	18	WITHHELD	TBC	UNPLACED	Enabled
F055 · Robe T11Profile · Robe T11…	Robe Lighting / Robin T11 Profile	Mode 1 - 16-bit CMY	18	WITHHELD	TBC	UNPLACED	Enabled
F056 · Robe T11Profile · Robe T11…	Robe Lighting / Robin T11 Profile	Mode 1 - 16-bit CMY	18	WITHHELD	TBC	UNPLACED	Enabled
F057 · Robe T11Profile · Robe T11…	Robe Lighting / Robin T11 Profile	Mode 1 - 16-bit CMY	18	WITHHELD	TBC	UNPLACED	Enabled
F058 · Robe T11Profile · Robe T11…	Robe Lighting / Robin T11 Profile	Mode 1 - 16-bit CMY	18	WITHHELD	TBC	UNPLACED	Enabled
F059 · Robe T11Profile · Robe T11…	Robe Lighting / Robin T11 Profile	Mode 1 - 16-bit CMY	18	WITHHELD	TBC	UNPLACED	Enabled
F060 · Robe T11Profile · Robe T11…	Robe Lighting / Robin T11 Profile	Mode 1 - 16-bit CMY	18	WITHHELD	TBC	UNPLACED	Enabled

No patched universes

DMX PATCH · CONTINUED

Fixture / name	Manufacturer / model	Mode	Ch	DMX	Range	Position / mount	Status / notes
UNPATCHED / INVALID							
F061 · Robe T11Profile · Robe T11…	Robe Lighting / Robin T11 Profile	Mode 1 - 16-bit CMY	18	WITHHELD	TBC	UNPLACED	Enabled
F062 · Robe T11Profile · Robe T11…	Robe Lighting / Robin T11 Profile	Mode 1 - 16-bit CMY	18	WITHHELD	TBC	UNPLACED	Enabled
F063 · Robe T11Profile · Robe T11…	Robe Lighting / Robin T11 Profile	Mode 1 - 16-bit CMY	18	WITHHELD	TBC	UNPLACED	Enabled
F064 · Robe T11Profile · Robe T11…	Robe Lighting / Robin T11 Profile	Mode 1 - 16-bit CMY	18	WITHHELD	TBC	UNPLACED	Enabled
F065 · Robe T11Profile · Robe T11…	Robe Lighting / Robin T11 Profile	Mode 1 - 16-bit CMY	18	WITHHELD	TBC	UNPLACED	Enabled
F066 · Robe T11Profile · Robe T11…	Robe Lighting / Robin T11 Profile	Mode 1 - 16-bit CMY	18	WITHHELD	TBC	UNPLACED	Enabled
F067 · Robe T11Profile · Robe T11…	Robe Lighting / Robin T11 Profile	Mode 1 - 16-bit CMY	18	WITHHELD	TBC	UNPLACED	Enabled
F068 · Robe T11Profile · Robe T11…	Robe Lighting / Robin T11 Profile	Mode 1 - 16-bit CMY	18	WITHHELD	TBC	UNPLACED	Enabled
F069 · Robe T11Profile · Robe T11…	Robe Lighting / Robin T11 Profile	Mode 1 - 16-bit CMY	18	WITHHELD	TBC	UNPLACED	Enabled
F070 · Robe T11Profile · Robe T11…	Robe Lighting / Robin T11 Profile	Mode 1 - 16-bit CMY	18	WITHHELD	TBC	UNPLACED	Enabled
F071 · Robe T11Profile · Robe T11…	Robe Lighting / Robin T11 Profile	Mode 1 - 16-bit CMY	18	WITHHELD	TBC	UNPLACED	Enabled
F072 · Robe T11Profile · sidebrid…	Robe Lighting / Robin T11 Profile	Mode 1 - 16-bit CMY	18	WITHHELD	TBC	UNPLACED	Enabled
F073 · Robe T11Profile · sidebrid…	Robe Lighting / Robin T11 Profile	Mode 1 - 16-bit CMY	18	WITHHELD	TBC	UNPLACED	Enabled
F074 · Robe T11Profile · sidebrid…	Robe Lighting / Robin T11 Profile	Mode 1 - 16-bit CMY	18	WITHHELD	TBC	UNPLACED	Enabled
F075 · Robe T11Profile · sidebrid…	Robe Lighting / Robin T11 Profile	Mode 1 - 16-bit CMY	18	WITHHELD	TBC	UNPLACED	Enabled
F076 · Robe T11Profile · sidebrid…	Robe Lighting / Robin T11 Profile	Mode 1 - 16-bit CMY	18	WITHHELD	TBC	UNPLACED	Enabled
F077 · Robe T11Profile · sidebrid…	Robe Lighting / Robin T11 Profile	Mode 1 - 16-bit CMY	18	WITHHELD	TBC	UNPLACED	Enabled
F078 · Robe T11Profile · sidebrid…	Robe Lighting / Robin T11 Profile	Mode 1 - 16-bit CMY	18	WITHHELD	TBC	UNPLACED	Enabled
F079 · Robe T11Profile · sidebrid…	Robe Lighting / Robin T11 Profile	Mode 1 - 16-bit CMY	18	WITHHELD	TBC	UNPLACED	Enabled
F080 · Robe T11Profile · sidebrid…	Robe Lighting / Robin T11 Profile	Mode 1 - 16-bit CMY	18	WITHHELD	TBC	UNPLACED	Enabled

No patched universes

Schouwburg Kunstmin · Main room

DMX PATCH · Main room

HitLight · Schouwburg Kunstmin

Sint Jorisweg 76, 3311 PL, Dordrecht, Netherlands

DWG HL · METRIC

Drawn HitLight

Generated from the saved show

SOURCE 8f1f5afbe49d

DMX PATCH · CONTINUED

Fixture / name	Manufacturer / model	Mode	Ch	DMX	Range	Position / mount	Status / notes
UNPATCHED / INVALID							
F081 · Robe T11Profile · sidebrid...	Robe Lighting / Robin T11 Profile	Mode 1 - 16-bit CMY	18	WITHHELD	TBC	UNPLACED	Enabled
F082 · Robe T11Profile · sidebrid...	Robe Lighting / Robin T11 Profile	Mode 1 - 16-bit CMY	18	WITHHELD	TBC	UNPLACED	Enabled
F083 · Robe T11Profile · sidebrid...	Robe Lighting / Robin T11 Profile	Mode 1 - 16-bit CMY	18	WITHHELD	TBC	UNPLACED	Enabled
F084 · Robe TX1 · Robe TX1-0.2-1	Robe Lighting / Robin TX1 PosiProfile	Mode 1 - CMY	40	WITHHELD	TBC	UNPLACED	Enabled
F085 · Robe TX1 · Robe TX1-0.2-2	Robe Lighting / Robin TX1 PosiProfile	Mode 1 - CMY	40	WITHHELD	TBC	UNPLACED	Enabled
F086 · Robe TX1 · Robe TX1-0.2-3	Robe Lighting / Robin TX1 PosiProfile	Mode 1 - CMY	40	WITHHELD	TBC	UNPLACED	Enabled
F087 · Robe TX1 · Robe TX1-0.2-4	Robe Lighting / Robin TX1 PosiProfile	Mode 1 - CMY	40	WITHHELD	TBC	UNPLACED	Enabled
F088 · Robe TX1 · Robe TX1-0.2-5	Robe Lighting / Robin TX1 PosiProfile	Mode 1 - CMY	40	WITHHELD	TBC	UNPLACED	Enabled
F089 · Robe TX1 · Robe TX1-0.2-6	Robe Lighting / Robin TX1 PosiProfile	Mode 1 - CMY	40	WITHHELD	TBC	UNPLACED	Enabled
F090 · Robe TX1 · Robe TX1-0.2-7	Robe Lighting / Robin TX1 PosiProfile	Mode 1 - CMY	40	WITHHELD	TBC	UNPLACED	Enabled
F091 · Robe TX1 · Robe TX1-0.2-8	Robe Lighting / Robin TX1 PosiProfile	Mode 1 - CMY	40	WITHHELD	TBC	UNPLACED	Enabled

No patched universes

VALIDATION APPENDIX

WARNING · PATCH_WITHHELD

DMX patch facts are withheld pending source verification. This planning document cannot be used for hardware output.

Objects: — · Remediation: correct the saved show data and regenerate.

ERROR · STAGE_DIMENSIONS_UNCONFIRMED

Confirm the stage dimensions before producing a final technical document.

Objects: EC553C5E-A292-43B2-A07B-7E7A32D54023 · Remediation: correct the saved show data and regenerate.

WARNING · TITLE_METADATA_INCOMPLETE

Some professional title-block metadata is missing; the document will show an em dash.

Objects: be6c0654e3476c8c44ba64d7 · Remediation: correct the saved show data and regenerate.

HitLight

VENUE & DRAWING SOURCES

Schouwburg Kunstmin

Main room · House rig

Sint Jorisweg 76, 3311 PL, Dordrecht, NL

https://www.kunstmin.nl/techniek/

Sources checked 2026-10-23

Symbols: HitLight-owned category artwork. No manufacturer model geometry or original source pages included.

Source-based reconstruction. Confirm the current installation and equipment availability with the venue.

Scale, fixture positions, mounting heights and aiming may include estimates; this is not a rigging specification.

Provisional fixture matches are labelled as placeholders. The recorded subset is not a complete physical inventory.

DMX addresses are withheld from public plans until their exact source patch is reconciled.

The reconstruction retains its documented coverage and geometry assumptions; confirm the current setup with the venue.

Official venue information: https://www.kunstmin.nl/techniek/ · checked 2026-10-19

Physical venue location: https://www.kunstmin.nl/contact/ · checked 2026-10-23

20260804_N_KM_C_Technische-lijst_GroteZaal.pdf: https://www.kunstmin.nl/assets/uploads/2026/09/20260804_N_KM_C_Technische-lijst_GroteZaal.pdf · checked 2026-10-19

Public venue page: https://www.hitlight.app/venues/netherlands/schouwburg-kunstmin-be6c0654

HitLight