
UPSTAGE ↑

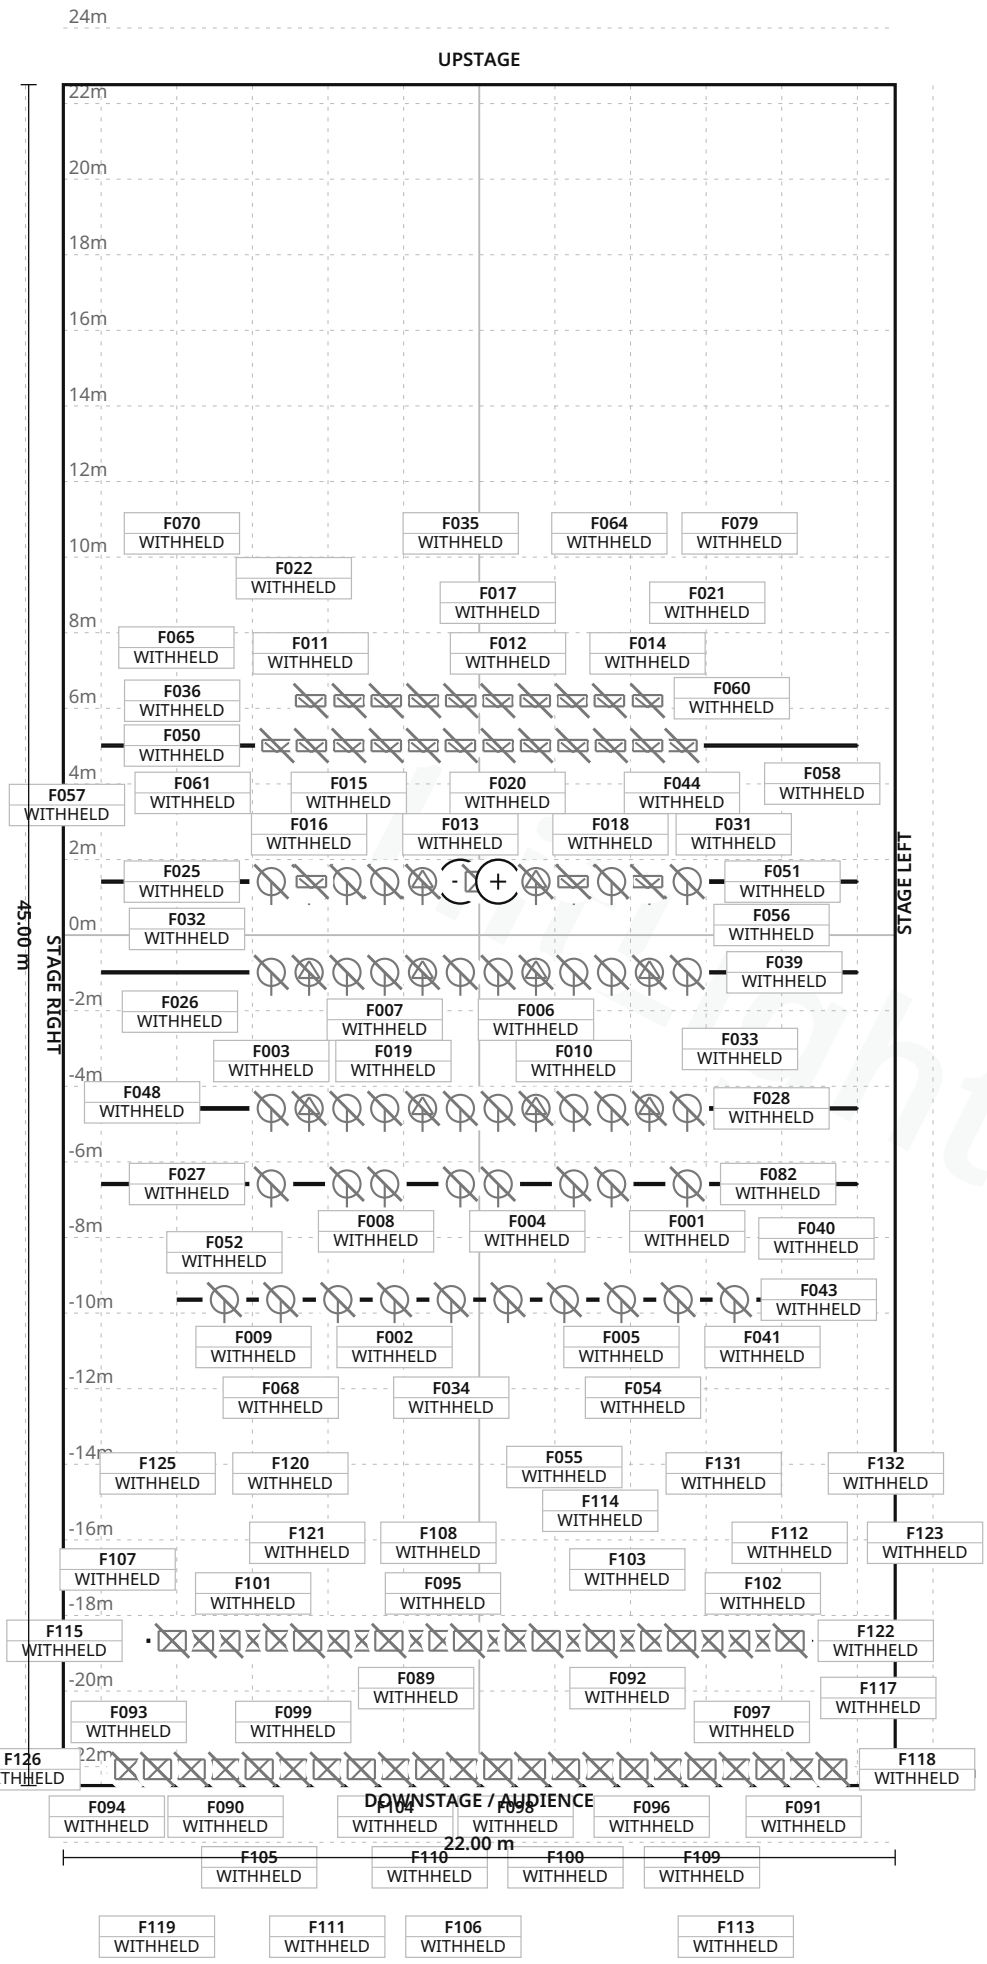

FIXTURE LEGEND

- **SolaFrame 1000** — Profile Spot · 12×
- **Altman Spectra** CYC 200 RGBA (ground row) — Cyc Light · 10×
- **Altman Spectra** Cyc 200 RGBA 200W — Cyc Light · 22×
- **ETC Source Four** LED Series 3 Fresnel (Lustr 3) — PAR Light · 42×
- **ETC Source Four** LED Series 3 Lustr 15-30 (Lustr 3 LED profile) — Other · 46×
- **Martin Atomic** 3000 DMX Strobe — Strobe · 2×

Stage 22.00 m W × 45.00 m D · Grid 1 m

42 fixture labels omitted in this view due to crowding · see DMX patch

Sha Tin Town Hall · Auditorium

LIGHT PLOT · PLAN · Auditorium

HitLight · Sha Tin Town Hall

No. 1 Yuen Wo Road, Sha Tin, New Territories, Hong Kong, Sha Tin, Hong Kong SAR China

DWG HL · SCALE 1:200 · metric · PRINT AT 100%

Drawn HitLight

Generated from the saved show

SOURCE 477b43afc7b9

SYMBOL LEGEND

6 TYPES · 134 FIXTURES · COLOUR BY TYPE



High End Systems SolaFrame 1000

Profile Spot · Unverified · TBC ch · category symbol

12 physical · 12 plotted

12 disabled · 0 unplaced



Unverified source fixture Altman Spectra CYC 200 RGBA (ground row)

Cyc Light · Unverified · TBC ch · category symbol

10 physical · 10 plotted

10 disabled · 0 unplaced



Unverified source fixture Altman Spectra Cyc 200 RGBA 200W

Cyc Light · Unverified · TBC ch · category symbol

22 physical · 22 plotted

22 disabled · 0 unplaced



Unverified source fixture ETC Source Four LED Series 3 Fresnel (Lustr 3)

PAR Light · Unverified · TBC ch · category symbol

42 physical · 42 plotted

42 disabled · 0 unplaced



Unverified source fixture ETC Source Four LED Series 3 Lustr 15-30 (Lustr 3 LED profile)

Other · Unverified · TBC ch · category symbol

46 physical · 46 plotted

46 disabled · 0 unplaced



Unverified source fixture Martin Atomic 3000 DMX Strobe

Strobe · Unverified · TBC ch · category symbol

2 physical · 2 plotted

2 disabled · 0 unplaced

Sha Tin Town Hall · Auditorium

SYMBOL LEGEND · Auditorium

HitLight · Sha Tin Town Hall

No. 1 Yuen Wo Road, Sha Tin, New Territories, Hong Kong, Sha Tin, Hong Kong SAR China

DWG HL · METRIC

Drawn HitLight

Generated from the saved show

SOURCE 477b43afc7b9

GENERAL NOTES

1. Source-based lighting plan. Confirm the current rig with the venue.
2. PARTIAL: included fixtures are not a full physical-unit census.
3. DMX PATCH WITHHELD: provisional or unchecked addresses are not published.
4. Approximate planning view; not official venue paperwork or output-ready. Original HitLight symbols only; no source pages, OEM meshes, photos or logos. Original files remain private; modes and patch unverified.

HitLight

Sha Tin Town Hall · Auditorium

GENERAL NOTES · Auditorium

HitLight · Sha Tin Town Hall

No. 1 Yuen Wo Road, Sha Tin, New Territories, Hong Kong, Sha Tin, Hong Kong SAR China

DWG HL · METRIC

Drawn HitLight

Generated from the saved show

SOURCE 477b43afc7b9

STAGE ELEMENTS

NAME	TYPE	POSITION	TRIM / SIZE
LX3 (bar M10)	pipe	X 0.00 m · Z 4.58 m	9.30 m · 20.00 m W × 0.05 m D
LX3 upper bar (M10)	pipe	X 0.00 m · Z 4.58 m	9.80 m · 18.00 m W × 0.05 m D
Lx Bridge 2	pipe	X 0.00 m · Z 22.07 m	13.24 m · 19.20 m W × 0.05 m D
LX7 cyc (bar M45)	pipe	X 0.00 m · Z -5.01 m	9.30 m · 20.00 m W × 0.05 m D
Lx Bridge 1	pipe	X 0.00 m · Z 18.67 m	13.24 m · 17.60 m W × 0.05 m D
LX1 (bar M5)	pipe	X 0.00 m · Z 6.58 m	9.30 m · 20.00 m W × 0.05 m D
LX4 (bar M24)	pipe	X 0.00 m · Z 0.98 m	9.30 m · 20.00 m W × 0.05 m D
LX5 (bar M33)	pipe	X 0.00 m · Z -1.42 m	9.30 m · 20.00 m W × 0.05 m D
LX5 upper bar (M33)	pipe	X 0.00 m · Z -1.42 m	9.80 m · 18.00 m W × 0.05 m D
Proscenium Lx bar	pipe	X 0.00 m · Z 9.64 m	9.30 m · 16.00 m W × 0.05 m D

Sha Tin Town Hall · Auditorium

STAGE ELEMENTS · Auditorium

HitLight · Sha Tin Town Hall

No. 1 Yuen Wo Road, Sha Tin, New Territories, Hong Kong, Sha Tin, Hong Kong SAR China

DWG HL · METRIC

Drawn HitLight

Generated from the saved show

SOURCE 477b43afc7b9

FIXTURE SCHEDULE

Fixture	Manufacturer / model	Position / mount	Mode / output
VISUAL PLANNING · DMX PATCH WITHHELD			
F001	Unverified source fixture / ETC Source Four LED Series 3 Fresnel (Lustr 3)	LX1 (bar M5)	Unverified · Output excluded
F002	Unverified source fixture / ETC Source Four LED Series 3 Fresnel (Lustr 3)	Proscenium Lx bar	Unverified · Output excluded
F003	Unverified source fixture / ETC Source Four LED Series 3 Fresnel (Lustr 3)	LX3 (bar M10)	Unverified · Output excluded
F004	Unverified source fixture / ETC Source Four LED Series 3 Fresnel (Lustr 3)	LX1 (bar M5)	Unverified · Output excluded
F005	Unverified source fixture / ETC Source Four LED Series 3 Fresnel (Lustr 3)	Proscenium Lx bar	Unverified · Output excluded
F006	High End Systems / SolaFrame 1000	LX4 (bar M24)	Unverified · Output excluded
F007	Unverified source fixture / ETC Source Four LED Series 3 Fresnel (Lustr 3)	LX4 (bar M24)	Unverified · Output excluded
F008	Unverified source fixture / ETC Source Four LED Series 3 Fresnel (Lustr 3)	LX1 (bar M5)	Unverified · Output excluded
F009	Unverified source fixture / ETC Source Four LED Series 3 Fresnel (Lustr 3)	Proscenium Lx bar	Unverified · Output excluded
F010	Unverified source fixture / ETC Source Four LED Series 3 Fresnel (Lustr 3)	LX3 (bar M10)	Unverified · Output excluded
F011	Unverified source fixture / Altman Spectra CYC 200 RGBA (ground row)	PLOTTED	Unverified · Output excluded
F012	Unverified source fixture / Altman Spectra CYC 200 RGBA (ground row)	PLOTTED	Unverified · Output excluded
F013	Unverified source fixture / ETC Source Four LED Series 3 Fresnel (Lustr 3)	LX5 (bar M33)	Unverified · Output excluded
F014	Unverified source fixture / Altman Spectra CYC 200 RGBA (ground row)	PLOTTED	Unverified · Output excluded
F015	Unverified source fixture / Altman Spectra Cyc 200 RGBA 200W	LX7 cyc (bar M45)	Unverified · Output excluded
F016	High End Systems / SolaFrame 1000	LX5 (bar M33)	Unverified · Output excluded
F017	Unverified source fixture / Altman Spectra CYC 200 RGBA (ground row)	PLOTTED	Unverified · Output excluded
F018	Unverified source fixture / Altman Spectra Cyc 200 RGBA 200W	LX5 upper bar (M33)	Unverified · Output excluded
F019	High End Systems / SolaFrame 1000	LX3 (bar M10)	Unverified · Output excluded
F020	Unverified source fixture / Altman Spectra Cyc 200 RGBA 200W	LX7 cyc (bar M45)	Unverified · Output excluded

Planning reference only. Confirm installed modes and patch with the venue.

Sha Tin Town Hall · Auditorium

FIXTURE SCHEDULE · Auditorium

HitLight · Sha Tin Town Hall

No. 1 Yuen Wo Road, Sha Tin, New Territories, Hong Kong, Sha Tin, Hong Kong SAR China

DWG HL · METRIC

Drawn HitLight

Generated from the saved show

SOURCE 477b43afc7b9

Fixture	Manufacturer / model	Position / mount	Mode / output
VISUAL PLANNING · DMX PATCH WITHHELD			
F021	Unverified source fixture / Altman Spectra CYC 200 RGBA (ground row)	PLOTTED	Unverified · Output excluded
F022	Unverified source fixture / Altman Spectra Cyc 200 RGBA 200W	LX7 cyc (bar M45)	Unverified · Output excluded
F023	Unverified source fixture / ETC Source Four LED Series 3 Fresnel (Lustr 3)	LX4 (bar M24)	Unverified · Output excluded
F024	Unverified source fixture / Martin Atomic 3000 DMX Strobe	LX5 (bar M33)	Unverified · Output excluded
F025	Unverified source fixture / Altman Spectra Cyc 200 RGBA 200W	LX5 upper bar (M33)	Unverified · Output excluded
F026	Unverified source fixture / ETC Source Four LED Series 3 Fresnel (Lustr 3)	LX5 (bar M33)	Unverified · Output excluded
F027	Unverified source fixture / ETC Source Four LED Series 3 Fresnel (Lustr 3)	LX1 (bar M5)	Unverified · Output excluded
F028	Unverified source fixture / ETC Source Four LED Series 3 Fresnel (Lustr 3)	LX3 (bar M10)	Unverified · Output excluded
F029	Unverified source fixture / Altman Spectra Cyc 200 RGBA 200W	LX7 cyc (bar M45)	Unverified · Output excluded
F030	Unverified source fixture / Martin Atomic 3000 DMX Strobe	LX3 upper bar (M10)	Unverified · Output excluded
F031	High End Systems / SolaFrame 1000	LX5 (bar M33)	Unverified · Output excluded
F032	Unverified source fixture / ETC Source Four LED Series 3 Fresnel (Lustr 3)	LX5 (bar M33)	Unverified · Output excluded
F033	Unverified source fixture / Altman Spectra Cyc 200 RGBA 200W	LX5 upper bar (M33)	Unverified · Output excluded
F034	Unverified source fixture / ETC Source Four LED Series 3 Fresnel (Lustr 3)	Proscenium Lx bar	Unverified · Output excluded
F035	Unverified source fixture / Altman Spectra CYC 200 RGBA (ground row)	PLOTTED	Unverified · Output excluded
F036	Unverified source fixture / Altman Spectra CYC 200 RGBA (ground row)	PLOTTED	Unverified · Output excluded
F037	Unverified source fixture / ETC Source Four LED Series 3 Fresnel (Lustr 3)	LX5 (bar M33)	Unverified · Output excluded
F038	Unverified source fixture / ETC Source Four LED Series 3 Fresnel (Lustr 3)	LX3 (bar M10)	Unverified · Output excluded
F039	High End Systems / SolaFrame 1000	LX4 (bar M24)	Unverified · Output excluded
F040	High End Systems / SolaFrame 1000	LX3 (bar M10)	Unverified · Output excluded

Planning reference only. Confirm installed modes and patch with the venue.

Fixture	Manufacturer / model	Position / mount	Mode / output
VISUAL PLANNING · DMX PATCH WITHHELD			
F041	Unverified source fixture / ETC Source Four LED Series 3 Fresnel (Lustr 3)	Proscenium Lx bar	Unverified · Output excluded
F042	Unverified source fixture / Altman Spectra Cyc 200 RGBA 200W	LX7 cyc (bar M45)	Unverified · Output excluded
F043	Unverified source fixture / ETC Source Four LED Series 3 Fresnel (Lustr 3)	Proscenium Lx bar	Unverified · Output excluded
F044	Unverified source fixture / Altman Spectra Cyc 200 RGBA 200W	LX7 cyc (bar M45)	Unverified · Output excluded
F045	Unverified source fixture / ETC Source Four LED Series 3 Fresnel (Lustr 3)	LX3 (bar M10)	Unverified · Output excluded
F046	Unverified source fixture / ETC Source Four LED Series 3 Fresnel (Lustr 3)	LX4 (bar M24)	Unverified · Output excluded
F047	Unverified source fixture / Altman Spectra Cyc 200 RGBA 200W	LX5 upper bar (M33)	Unverified · Output excluded
F048	High End Systems / SolaFrame 1000	LX4 (bar M24)	Unverified · Output excluded
F049	Unverified source fixture / ETC Source Four LED Series 3 Fresnel (Lustr 3)	LX1 (bar M5)	Unverified · Output excluded
F050	Unverified source fixture / Altman Spectra Cyc 200 RGBA 200W	LX7 cyc (bar M45)	Unverified · Output excluded
F051	Unverified source fixture / Altman Spectra Cyc 200 RGBA 200W	LX5 upper bar (M33)	Unverified · Output excluded
F052	Unverified source fixture / ETC Source Four LED Series 3 Fresnel (Lustr 3)	Proscenium Lx bar	Unverified · Output excluded
F053	Unverified source fixture / ETC Source Four LED Series 3 Fresnel (Lustr 3)	LX4 (bar M24)	Unverified · Output excluded
F054	Unverified source fixture / ETC Source Four LED Series 3 Fresnel (Lustr 3)	Proscenium Lx bar	Unverified · Output excluded
F055	Unverified source fixture / ETC Source Four LED Series 3 Fresnel (Lustr 3)	Proscenium Lx bar	Unverified · Output excluded
F056	Unverified source fixture / ETC Source Four LED Series 3 Fresnel (Lustr 3)	LX4 (bar M24)	Unverified · Output excluded
F057	Unverified source fixture / ETC Source Four LED Series 3 Fresnel (Lustr 3)	LX4 (bar M24)	Unverified · Output excluded
F058	Unverified source fixture / ETC Source Four LED Series 3 Fresnel (Lustr 3)	LX5 (bar M33)	Unverified · Output excluded
F059	Unverified source fixture / ETC Source Four LED Series 3 Fresnel (Lustr 3)	LX3 (bar M10)	Unverified · Output excluded
F060	Unverified source fixture / Altman Spectra Cyc 200 RGBA 200W	LX7 cyc (bar M45)	Unverified · Output excluded

Planning reference only. Confirm installed modes and patch with the venue.

Fixture	Manufacturer / model	Position / mount	Mode / output
VISUAL PLANNING · DMX PATCH WITHHELD			
F061	Unverified source fixture / Altman Spectra Cyc 200 RGBA 200W	LX7 cyc (bar M45)	Unverified · Output excluded
F062	Unverified source fixture / Altman Spectra Cyc 200 RGBA 200W	LX7 cyc (bar M45)	Unverified · Output excluded
F063	Unverified source fixture / ETC Source Four LED Series 3 Fresnel (Lustr 3)	LX3 (bar M10)	Unverified · Output excluded
F064	Unverified source fixture / Altman Spectra CYC 200 RGBA (ground row)	PLOTTED	Unverified · Output excluded
F065	Unverified source fixture / Altman Spectra Cyc 200 RGBA 200W	LX7 cyc (bar M45)	Unverified · Output excluded
F066	Unverified source fixture / ETC Source Four LED Series 3 Fresnel (Lustr 3)	LX3 (bar M10)	Unverified · Output excluded
F067	Unverified source fixture / ETC Source Four LED Series 3 Fresnel (Lustr 3)	LX4 (bar M24)	Unverified · Output excluded
F068	Unverified source fixture / ETC Source Four LED Series 3 Fresnel (Lustr 3)	Proscenium Lx bar	Unverified · Output excluded
F069	Unverified source fixture / Altman Spectra Cyc 200 RGBA 200W	LX5 upper bar (M33)	Unverified · Output excluded
F070	Unverified source fixture / Altman Spectra CYC 200 RGBA (ground row)	PLOTTED	Unverified · Output excluded
F071	Unverified source fixture / Altman Spectra Cyc 200 RGBA 200W	LX7 cyc (bar M45)	Unverified · Output excluded
F072	Unverified source fixture / Altman Spectra Cyc 200 RGBA 200W	LX5 upper bar (M33)	Unverified · Output excluded
F073	High End Systems / SolaFrame 1000	LX5 (bar M33)	Unverified · Output excluded
F074	Unverified source fixture / Altman Spectra Cyc 200 RGBA 200W	LX5 upper bar (M33)	Unverified · Output excluded
F075	High End Systems / SolaFrame 1000	LX3 (bar M10)	Unverified · Output excluded
F076	High End Systems / SolaFrame 1000	LX4 (bar M24)	Unverified · Output excluded
F077	Unverified source fixture / ETC Source Four LED Series 3 Fresnel (Lustr 3)	LX4 (bar M24)	Unverified · Output excluded
F078	Unverified source fixture / ETC Source Four LED Series 3 Fresnel (Lustr 3)	LX5 (bar M33)	Unverified · Output excluded
F079	Unverified source fixture / Altman Spectra CYC 200 RGBA (ground row)	PLOTTED	Unverified · Output excluded
F080	Unverified source fixture / Altman Spectra Cyc 200 RGBA 200W	LX5 upper bar (M33)	Unverified · Output excluded

Planning reference only. Confirm installed modes and patch with the venue.

Fixture	Manufacturer / model	Position / mount	Mode / output
VISUAL PLANNING · DMX PATCH WITHHELD			
F081	Unverified source fixture / ETC Source Four LED Series 3 Fresnel (Lustr 3)	LX5 (bar M33)	Unverified · Output excluded
F082	Unverified source fixture / ETC Source Four LED Series 3 Fresnel (Lustr 3)	LX1 (bar M5)	Unverified · Output excluded
F083	High End Systems / SolaFrame 1000	LX3 (bar M10)	Unverified · Output excluded
F084	Unverified source fixture / ETC Source Four LED Series 3 Fresnel (Lustr 3)	LX5 (bar M33)	Unverified · Output excluded
F085	Unverified source fixture / ETC Source Four LED Series 3 Fresnel (Lustr 3)	LX1 (bar M5)	Unverified · Output excluded
F086	High End Systems / SolaFrame 1000	LX5 (bar M33)	Unverified · Output excluded
F087	Unverified source fixture / ETC Source Four LED Series 3 Fresnel (Lustr 3)	LX1 (bar M5)	Unverified · Output excluded
F088	Unverified source fixture / Altman Spectra Cyc 200 RGBA 200W	LX5 upper bar (M33)	Unverified · Output excluded
F089	Unverified source fixture / ETC Source Four LED Series 3 Lustr 15-30 (Lus...	Lx Bridge 1	Unverified · Output excluded
F090	Unverified source fixture / ETC Source Four LED Series 3 Lustr 15-30 (Lus...	Lx Bridge 2	Unverified · Output excluded
F091	Unverified source fixture / ETC Source Four LED Series 3 Lustr 15-30 (Lus...	Lx Bridge 2	Unverified · Output excluded
F092	Unverified source fixture / ETC Source Four LED Series 3 Lustr 15-30 (Lus...	Lx Bridge 1	Unverified · Output excluded
F093	Unverified source fixture / ETC Source Four LED Series 3 Lustr 15-30 (Lus...	Lx Bridge 2	Unverified · Output excluded
F094	Unverified source fixture / ETC Source Four LED Series 3 Lustr 15-30 (Lus...	Lx Bridge 2	Unverified · Output excluded
F095	Unverified source fixture / ETC Source Four LED Series 3 Lustr 15-30 (Lus...	Lx Bridge 1	Unverified · Output excluded
F096	Unverified source fixture / ETC Source Four LED Series 3 Lustr 15-30 (Lus...	Lx Bridge 2	Unverified · Output excluded
F097	Unverified source fixture / ETC Source Four LED Series 3 Lustr 15-30 (Lus...	Lx Bridge 2	Unverified · Output excluded
F098	Unverified source fixture / ETC Source Four LED Series 3 Lustr 15-30 (Lus...	Lx Bridge 2	Unverified · Output excluded
F099	Unverified source fixture / ETC Source Four LED Series 3 Lustr 15-30 (Lus...	Lx Bridge 2	Unverified · Output excluded
F100	Unverified source fixture / ETC Source Four LED Series 3 Lustr 15-30 (Lus...	Lx Bridge 2	Unverified · Output excluded

Planning reference only. Confirm installed modes and patch with the venue.

FIXTURE SCHEDULE · CONTINUED

Fixture	Manufacturer / model	Position / mount	Mode / output
VISUAL PLANNING · DMX PATCH WITHHELD			
F101	Unverified source fixture / ETC Source Four LED Series 3 Lustr 15-30 (Lus…	Lx Bridge 1	Unverified · Output excluded
F102	Unverified source fixture / ETC Source Four LED Series 3 Lustr 15-30 (Lus…	Lx Bridge 1	Unverified · Output excluded
F103	Unverified source fixture / ETC Source Four LED Series 3 Lustr 15-30 (Lus…	Lx Bridge 1	Unverified · Output excluded
F104	Unverified source fixture / ETC Source Four LED Series 3 Lustr 15-30 (Lus…	Lx Bridge 2	Unverified · Output excluded
F105	Unverified source fixture / ETC Source Four LED Series 3 Lustr 15-30 (Lus…	Lx Bridge 2	Unverified · Output excluded
F106	Unverified source fixture / ETC Source Four LED Series 3 Lustr 15-30 (Lus…	Lx Bridge 2	Unverified · Output excluded
F107	Unverified source fixture / ETC Source Four LED Series 3 Lustr 15-30 (Lus…	Lx Bridge 1	Unverified · Output excluded
F108	Unverified source fixture / ETC Source Four LED Series 3 Lustr 15-30 (Lus…	Lx Bridge 1	Unverified · Output excluded
F109	Unverified source fixture / ETC Source Four LED Series 3 Lustr 15-30 (Lus…	Lx Bridge 2	Unverified · Output excluded
F110	Unverified source fixture / ETC Source Four LED Series 3 Lustr 15-30 (Lus…	Lx Bridge 2	Unverified · Output excluded
F111	Unverified source fixture / ETC Source Four LED Series 3 Lustr 15-30 (Lus…	Lx Bridge 2	Unverified · Output excluded
F112	Unverified source fixture / ETC Source Four LED Series 3 Lustr 15-30 (Lus…	Lx Bridge 1	Unverified · Output excluded
F113	Unverified source fixture / ETC Source Four LED Series 3 Lustr 15-30 (Lus…	Lx Bridge 2	Unverified · Output excluded
F114	Unverified source fixture / ETC Source Four LED Series 3 Lustr 15-30 (Lus…	Lx Bridge 1	Unverified · Output excluded
F115	Unverified source fixture / ETC Source Four LED Series 3 Lustr 15-30 (Lus…	Lx Bridge 1	Unverified · Output excluded
F116	Unverified source fixture / ETC Source Four LED Series 3 Lustr 15-30 (Lus…	Lx Bridge 2	Unverified · Output excluded
F117	Unverified source fixture / ETC Source Four LED Series 3 Lustr 15-30 (Lus…	Lx Bridge 2	Unverified · Output excluded
F118	Unverified source fixture / ETC Source Four LED Series 3 Lustr 15-30 (Lus…	Lx Bridge 2	Unverified · Output excluded
F119	Unverified source fixture / ETC Source Four LED Series 3 Lustr 15-30 (Lus…	Lx Bridge 2	Unverified · Output excluded
F120	Unverified source fixture / ETC Source Four LED Series 3 Lustr 15-30 (Lus…	Lx Bridge 1	Unverified · Output excluded

Planning reference only. Confirm installed modes and patch with the venue.

Sha Tin Town Hall · Auditorium

FIXTURE SCHEDULE · Auditorium

HitLight · Sha Tin Town Hall

No. 1 Yuen Wo Road, Sha Tin, New Territories, Hong Kong, Sha Tin, Hong Kong SAR China

DWG HL · METRIC

Drawn HitLight

Generated from the saved show

SOURCE 477b43afc7b9

FIXTURE SCHEDULE · CONTINUED

Fixture	Manufacturer / model	Position / mount	Mode / output
VISUAL PLANNING · DMX PATCH WITHHELD			
F121	Unverified source fixture / ETC Source Four LED Series 3 Lustr 15-30 (Lus...	Lx Bridge 1	Unverified · Output excluded
F122	Unverified source fixture / ETC Source Four LED Series 3 Lustr 15-30 (Lus...	Lx Bridge 1	Unverified · Output excluded
F123	Unverified source fixture / ETC Source Four LED Series 3 Lustr 15-30 (Lus...	Lx Bridge 1	Unverified · Output excluded
F124	Unverified source fixture / ETC Source Four LED Series 3 Lustr 15-30 (Lus...	Lx Bridge 1	Unverified · Output excluded
F125	Unverified source fixture / ETC Source Four LED Series 3 Lustr 15-30 (Lus...	Lx Bridge 1	Unverified · Output excluded
F126	Unverified source fixture / ETC Source Four LED Series 3 Lustr 15-30 (Lus...	Lx Bridge 2	Unverified · Output excluded
F127	Unverified source fixture / ETC Source Four LED Series 3 Lustr 15-30 (Lus...	Lx Bridge 1	Unverified · Output excluded
F128	Unverified source fixture / ETC Source Four LED Series 3 Lustr 15-30 (Lus...	Lx Bridge 1	Unverified · Output excluded
F129	Unverified source fixture / ETC Source Four LED Series 3 Lustr 15-30 (Lus...	Lx Bridge 1	Unverified · Output excluded
F130	Unverified source fixture / ETC Source Four LED Series 3 Lustr 15-30 (Lus...	Lx Bridge 2	Unverified · Output excluded
F131	Unverified source fixture / ETC Source Four LED Series 3 Lustr 15-30 (Lus...	Lx Bridge 1	Unverified · Output excluded
F132	Unverified source fixture / ETC Source Four LED Series 3 Lustr 15-30 (Lus...	Lx Bridge 1	Unverified · Output excluded
F133	Unverified source fixture / ETC Source Four LED Series 3 Lustr 15-30 (Lus...	Lx Bridge 1	Unverified · Output excluded
F134	Unverified source fixture / ETC Source Four LED Series 3 Lustr 15-30 (Lus...	Lx Bridge 1	Unverified · Output excluded

Planning reference only. Confirm installed modes and patch with the venue.

VALIDATION APPENDIX

WARNING · PATCH_WITHHELD

DMX patch facts are withheld pending source verification. This planning document cannot be used for hardware output.

Objects: — · Remediation: review the source facts and regenerate.

WARNING · MODE_UNVERIFIED

DMX modes are unverified; output remains excluded.

Objects: F001–F134 · Remediation: review the source facts and regenerate.

WARNING · FIXTURE_DISABLED

Fixtures are disabled for this visual planning reconstruction.

Objects: F001–F134 · Remediation: review the source facts and regenerate.

WARNING · TITLE_METADATA_INCOMPLETE

Some professional title-block metadata is missing; the document will show an em dash.

Objects: c06595beb028e41088ae1c23 · Remediation: review the source facts and regenerate.

HitLight

VENUE & DRAWING SOURCES

Sha Tin Town Hall

Auditorium · House rig / standard

No. 1 Yuen Wo Road, Sha Tin, New Territories, Hong Kong, Sha Tin, Sha Tin District, New Territories, HK

https://www.lcsd.gov.hk/en/stth/

Sources checked 2026-10-22

Generated by HitLight from the reviewed partial Sha Tin Town Hall reconstruction. Venue sources are cited as facts; their original artwork remains private.

Symbols: HitLight-owned category artwork. No manufacturer model geometry or original source pages included.

Partial reconstruction from the venue’s lighting documentation; the currently installed rig and its complete fixture census are not verified.

ESTIMATED GEOMETRY: the documents give no complete scale or trim heights, so the stage size, fixture positions in metres and hanging heights are best-guess estimates, not measurements.

122 of 134 source-labelled fixture records retain unconfirmed exact installed identities or modes; original printed names and display substitutions remain qualified.

Modes and DMX addresses are unverified best guesses; check them with the venue before driving real fixtures.

3 documented units are not shown because their positions are not drawn to scale or not located in the documents.

134 records display 88 approximate public catalogue housings or labelled donors and 46 visual fallbacks. 32 Spectra Cyc 200 bodies now have verified original-work public permission; geometry and native profiles are unchanged. Hardware revision, optics and accessories remain approximate. Existing source/donor identities, geometry, mode/patch and output exclusions remain qualified.

Approximate planning view; not official venue paperwork or output-ready. Original HitLight symbols only; no source pages, OEM meshes, photos or logos. Original files remain private; modes and patch unverified.

FULL Technical Information (contacts, stage, lighting/sound/AV equipment lists): https://www2.lcsd.gov.hk/en/tech/common/pdf/en/stth-au-lfe.pdf · checked 2026-10-22

Stage plan / ground plan drawing: https://www2.lcsd.gov.hk/en/tech/common/venue_drawing/stth-aud-dwg.pdf · checked 2026-10-22

Lx Plan (house lighting plan): https://www2.lcsd.gov.hk/en/tech/common/venue_lxplan/stth-aud-lxplan.pdf · checked 2026-10-22

Hanging plot (fly bar schedule): https://www2.lcsd.gov.hk/en/tech/common/venue_hangplot/stth-plot.pdf · checked 2026-10-22

Official venue / technical information page (lists the venue rooms and links the technical documents): https://www2.lcsd.gov.hk/en/tech/lcsd_patss_nt.html · checked 2026-10-22

Basic Technical Information sheet: https://www2.lcsd.gov.hk/en/tech/common/pdf/en/stth-au-sfe.pdf · checked 2026-10-22

Extra power outlet plan: https://www2.lcsd.gov.hk/en/tech/common/venue_power%20plan/stth-aud-power%20outlet.pdf · checked 2026-10-22

Speaker position plan: https://www2.lcsd.gov.hk/en/tech/common/venue_spkplan/stth-aud-spk%20plan.pdf · checked 2026-10-22

Stage plan / ground plan drawing: https://www2.lcsd.gov.hk/en/tech/common/venue_drawing/stth-ca-dwg.pdf · checked 2026-10-22

HitLight

VENUE & DRAWING SOURCES

FULL Technical Information (contacts, stage, lighting/sound/AV equipment lists): https://www2.lcsd.gov.hk/en/tech/common/pdf/en/stth-ca-lfe.pdf · checked 2026-10-22

Lx Plan (house lighting plan): https://www2.lcsd.gov.hk/en/tech/common/venue_lxplan/stth-ca-lxplan.pdf · checked 2026-10-22

Basic Technical Information sheet: https://www2.lcsd.gov.hk/en/tech/common/pdf/en/stth-ca-sfe.pdf · checked 2026-10-22

Speaker position plan: https://www2.lcsd.gov.hk/en/tech/common/venue_spkplan/stth-ca-spk%20plan.pdf · checked 2026-10-22

Colour filter schedule (stock gel list): https://www2.lcsd.gov.hk/en/tech/common/venue_color%20gel/stth-color%20schedule.pdf · checked 2026-10-22

Public venue page: https://www.hitlight.app/venues/hong-kong-sar-china/sha-tin-town-hall-c06595be

HitLight