
UPSTAGE ↑

FIXTURE LEGEND

- **2kW Profiler** — Profile Spot · 14×
- **Fluter-Rampe** — 4x100W, Cyc Light · 4×
- **PC (various** — lamps, Spot Light · 10×

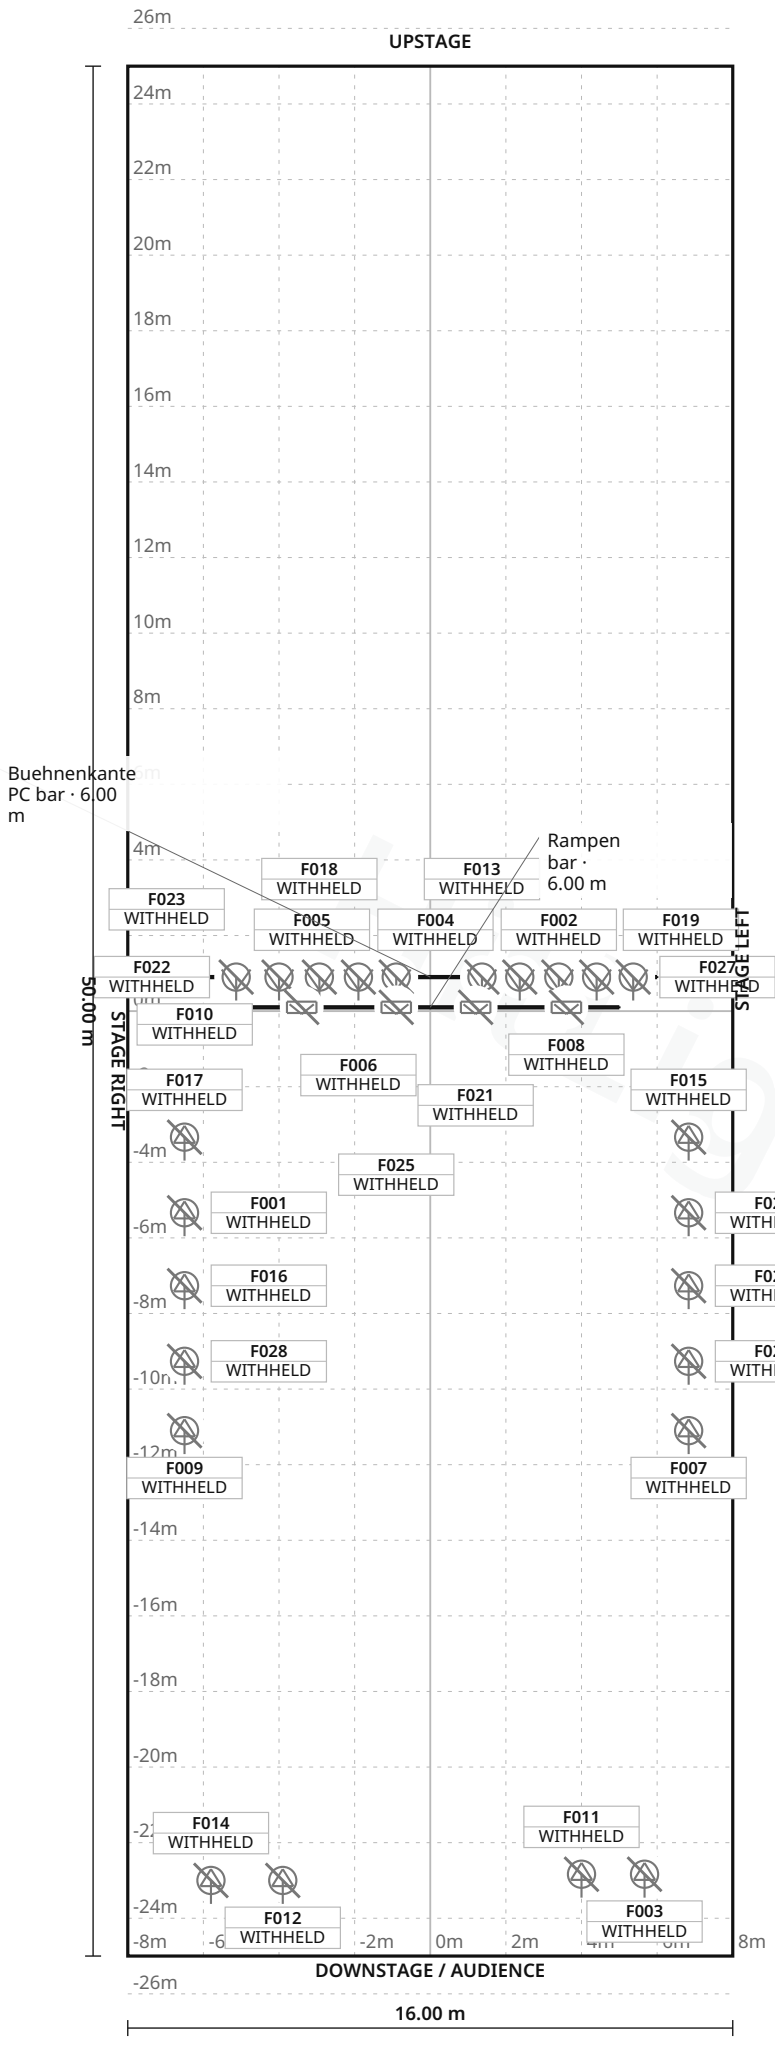

Stage 16.00 m W × 50.00 m D · Grid 1 m

Stadttheater Heide · Saal 1

LIGHT PLOT · PLAN · Saal 1

HitLight · Stadttheater Heide

Heide, Germany

DWG HL · SCALE 1:200 · metric · PRINT AT 100%

Drawn HitLight

Generated from the saved show

SOURCE 8495aba10eac

SYMBOL LEGEND

3 TYPES · 28 FIXTURES · COLOUR BY TYPE



Unverified source fixture 2kW Profiler

Profile Spot · Unverified · TBC ch · category symbol

14 physical · 14 plotted

14 disabled · 0 unplaced



Unverified source fixture Fluter-Rampe 4x100W

Cyc Light · Unverified · TBC ch · category symbol

4 physical · 4 plotted

4 disabled · 0 unplaced



Unverified source fixture PC (various lamps

Spot Light · Unverified · TBC ch · category symbol

10 physical · 10 plotted

10 disabled · 0 unplaced

HitLight

Stadttheater Heide · Saal 1

SYMBOL LEGEND · Saal 1

HitLight · Stadttheater Heide

Heide, Germany

DWG HL · METRIC

Drawn HitLight

Generated from the saved show

SOURCE 8495aba10eac

GENERAL NOTES

1. Source-based lighting plan. Confirm the current rig with the venue.
2. PARTIAL: included fixtures are not a full physical-unit census.
3. DMX PATCH WITHHELD: provisional or unchecked addresses are not published.
4. Approximate planning view; not official venue paperwork or output-ready. Original HitLight symbols only; no source pages, OEM meshes, photos or logos. Original files remain private; modes and patch unverified.

HitLight

STAGE ELEMENTS

NAME	TYPE	POSITION	TRIM / SIZE
Rampen bar	pipe	X 0.00 m · Z -0.10 m	6.00 m · 10.00 m W × 0.05 m D
Buehnenkante PC bar	pipe	X 0.00 m · Z -0.90 m	6.00 m · 12.00 m W × 0.05 m D

HitLight

Stadttheater Heide · Saal 1

STAGE ELEMENTS · Saal 1

HitLight · Stadttheater Heide

Heide, Germany

DWG HL · METRIC

Drawn HitLight

Generated from the saved show

SOURCE 8495aba10eac

FIXTURE SCHEDULE

Fixture	Manufacturer / model	Position / mount	Mode / output
VISUAL PLANNING · DMX PATCH WITHHELD			
F001	Unverified source fixture / 2kW Profiler	PLOTTED	Unverified · Output excluded
F002	Unverified source fixture / PC (various lamps	Buehnenkante PC bar	Unverified · Output excluded
F003	Unverified source fixture / 2kW Profiler	PLOTTED	Unverified · Output excluded
F004	Unverified source fixture / PC (various lamps	Buehnenkante PC bar	Unverified · Output excluded
F005	Unverified source fixture / PC (various lamps	Buehnenkante PC bar	Unverified · Output excluded
F006	Unverified source fixture / PC (various lamps	Buehnenkante PC bar	Unverified · Output excluded
F007	Unverified source fixture / 2kW Profiler	PLOTTED	Unverified · Output excluded
F008	Unverified source fixture / Fluter-Rampe 4x100W	Rampen bar	Unverified · Output excluded
F009	Unverified source fixture / 2kW Profiler	PLOTTED	Unverified · Output excluded
F010	Unverified source fixture / PC (various lamps	Buehnenkante PC bar	Unverified · Output excluded
F011	Unverified source fixture / 2kW Profiler	PLOTTED	Unverified · Output excluded
F012	Unverified source fixture / 2kW Profiler	PLOTTED	Unverified · Output excluded
F013	Unverified source fixture / PC (various lamps	Buehnenkante PC bar	Unverified · Output excluded
F014	Unverified source fixture / 2kW Profiler	PLOTTED	Unverified · Output excluded
F015	Unverified source fixture / 2kW Profiler	PLOTTED	Unverified · Output excluded
F016	Unverified source fixture / 2kW Profiler	PLOTTED	Unverified · Output excluded
F017	Unverified source fixture / 2kW Profiler	PLOTTED	Unverified · Output excluded
F018	Unverified source fixture / PC (various lamps	Buehnenkante PC bar	Unverified · Output excluded
F019	Unverified source fixture / PC (various lamps	Buehnenkante PC bar	Unverified · Output excluded
F020	Unverified source fixture / 2kW Profiler	PLOTTED	Unverified · Output excluded

Planning reference only. Confirm installed modes and patch with the venue.

Stadttheater Heide · Saal 1

FIXTURE SCHEDULE · Saal 1

HitLight · Stadttheater Heide

Heide, Germany

DWG HL · METRIC

Drawn HitLight

Generated from the saved show

SOURCE 8495aba10eac

FIXTURE SCHEDULE · CONTINUED

Fixture	Manufacturer / model	Position / mount	Mode / output
VISUAL PLANNING · DMX PATCH WITHHELD			
F021	Unverified source fixture / Fluter-Rampe 4x100W	Rampen bar	Unverified · Output excluded
F022	Unverified source fixture / PC (various lamps	Buehnenkante PC bar	Unverified · Output excluded
F023	Unverified source fixture / Fluter-Rampe 4x100W	Rampen bar	Unverified · Output excluded
F024	Unverified source fixture / 2kW Profiler	PLOTTED	Unverified · Output excluded
F025	Unverified source fixture / Fluter-Rampe 4x100W	Rampen bar	Unverified · Output excluded
F026	Unverified source fixture / 2kW Profiler	PLOTTED	Unverified · Output excluded
F027	Unverified source fixture / PC (various lamps	Buehnenkante PC bar	Unverified · Output excluded
F028	Unverified source fixture / 2kW Profiler	PLOTTED	Unverified · Output excluded

Planning reference only. Confirm installed modes and patch with the venue.

HitLight

VALIDATION APPENDIX

WARNING · PATCH_WITHHELD

DMX patch facts are withheld pending source verification. This planning document cannot be used for hardware output.

Objects: — · Remediation: review the source facts and regenerate.

WARNING · MODE_UNVERIFIED

DMX modes are unverified; output remains excluded.

Objects: F001–F028 · Remediation: review the source facts and regenerate.

WARNING · FIXTURE_DISABLED

Fixtures are disabled for this visual planning reconstruction.

Objects: F001–F028 · Remediation: review the source facts and regenerate.

WARNING · TITLE_METADATA_INCOMPLETE

Some professional title-block metadata is missing; the document will show an em dash.

Objects: c10634489dab52469a54ab28 · Remediation: review the source facts and regenerate.

HitLight

VENUE & DRAWING SOURCES

Stadttheater Heide

Saal 1 · Published house plot

Heide, DE

https://stadttheater-heide.de/unser-haus/

Sources checked 2026-11-03

Generated by HitLight from the reviewed partial Stadttheater Heide reconstruction. Venue sources are cited as facts; their original artwork remains private.

Symbols: HitLight-owned category artwork. No manufacturer model geometry or original source pages included.

Partial reconstruction from the venue’s lighting documentation; the currently installed rig and its complete fixture census are not verified.

ESTIMATED GEOMETRY: the documents give no complete scale or trim heights, so the stage size, fixture positions in metres and hanging heights are best-guess estimates, not measurements.

28 of 28 source-labelled fixture records retain unconfirmed exact installed identities or modes; original printed names and display substitutions remain qualified.

Modes and DMX addresses are unverified best guesses; check them with the venue before driving real fixtures.

28 records display 28 approximate public catalogue housings or labelled donors and 0 visual fallbacks. 4 display references use newly authored approximate generic four-cell cyc housings. These preserve one aggregate virtual intensity/aperture; no exact installed identity, independent cells, calibrated optics or hardware acceptance is claimed. Original source, geometry, mode, patch and output-exclusion qualifications remain.

Approximate planning view; not official venue paperwork or output-ready. Original HitLight symbols only; no source pages, OEM meshes, photos or logos. Original files remain private; modes and patch unverified.

Fixture plot original: https://stadttheater-heide.de/media/lichtplan_saal_1_ver2023.pdf · checked 2026-11-03

Fixture plot original: https://stadttheater-heide.de/media/lichtplan_saal_2.pdf · checked 2026-11-03

Published capacity 580 for Saal 1: https://stadttheater-heide.de/unser-haus/ · checked 2026-11-03

Public venue page: https://www.hitlight.app/venues/germany/stadttheater-heide-c1063448

HitLight