
UPSTAGE

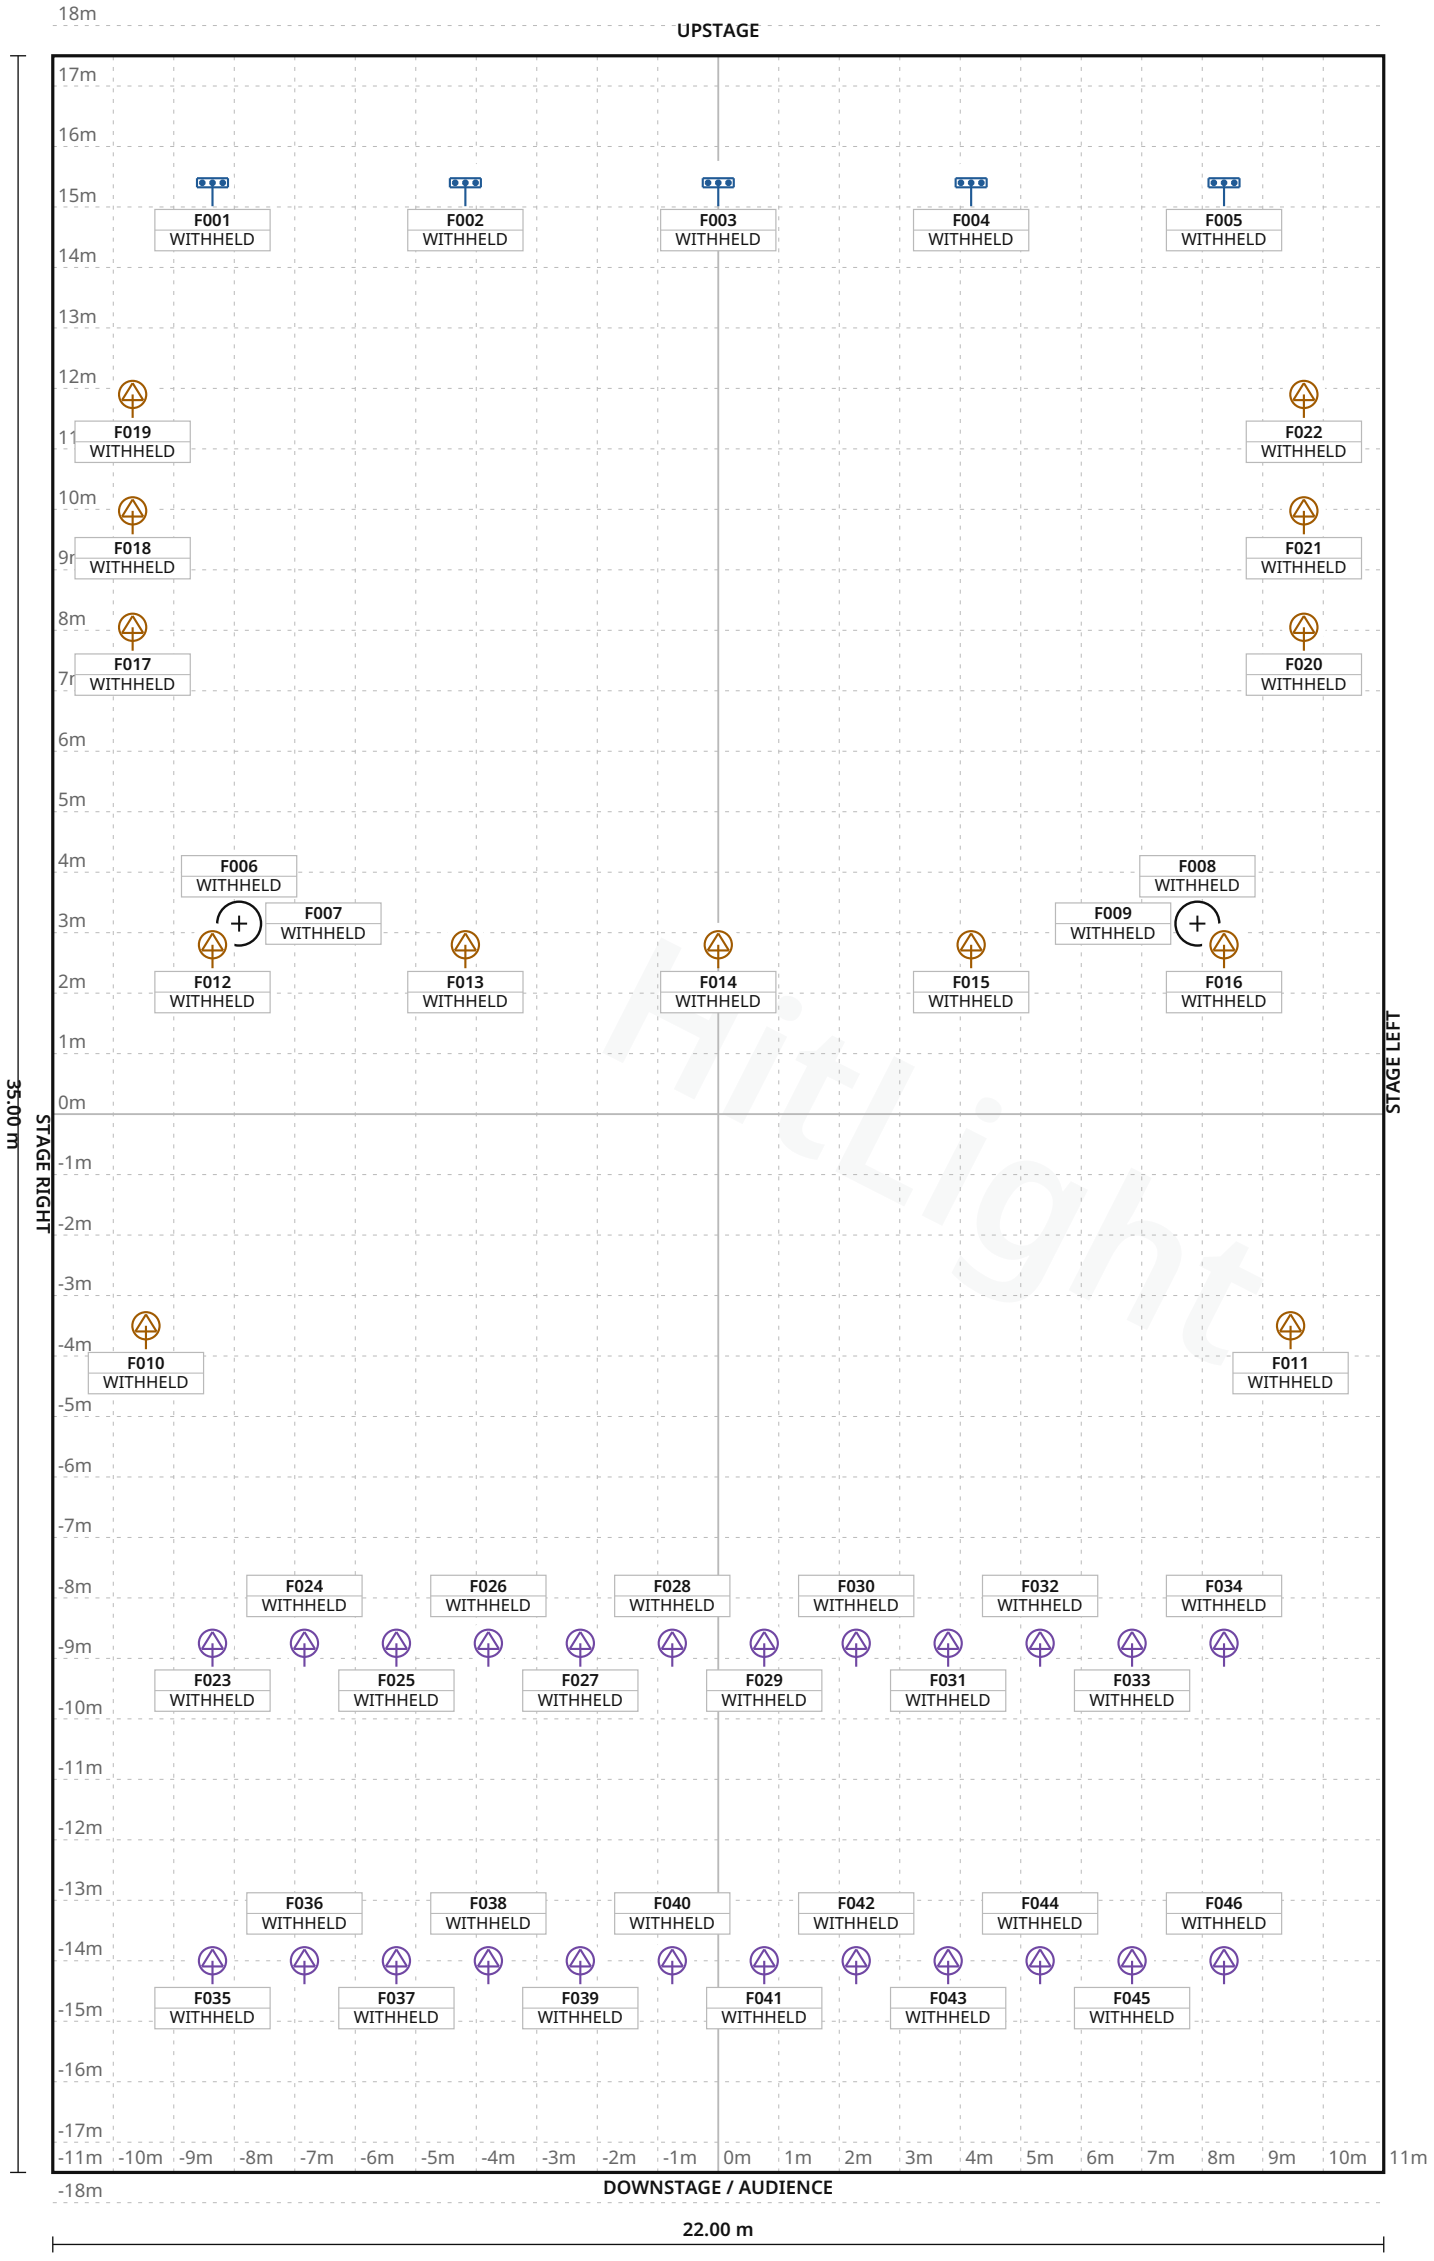

FIXTURE LEGEND

- **Visual**
  substitute · LED
  BAR 6 CH - H
  LED Bar · 5×
- **Robin T11**
  Profile
  Profile Spot · 13×
- **Robin Tdot5**
  Profile
  Profile Spot · 4×
- **Robin TX1**
  PosiProfile
  Profile Spot · 24×

Stage 22.00 m W × 35.00 m D · Grid 1 m

Schaffelaartheater · Main room

LIGHT PLOT · PLAN · Main room

HitLight · Schaffelaartheater

Theaterplein 1, 3772 KX, Barneveld, Netherlands

DWG HL · SCALE 1:125 · metric · PRINT AT 100%

Drawn HitLight

Generated from the saved show

SOURCE fac6ca9f460d

SYMBOL LEGEND

4 TYPES · 46 FIXTURES · COLOUR BY TYPE



HitLight placeholder Visual substitute · LED BAR 6 CH - H

LED Bar · 9 CH · 6 ch · category symbol

5 physical · 5 plotted

0 disabled · 0 unplaced



Robe Lighting Robin T11 Profile

Profile Spot · Mode 3 - 16-bit RGBAL · 22 ch · category symbol

13 physical · 13 plotted

0 disabled · 0 unplaced



Robe Lighting Robin Tdot5 Profile

Profile Spot · Mode 1 - CMY · 49 ch · category symbol

4 physical · 4 plotted

0 disabled · 0 unplaced



Robe Lighting Robin TX1 PosiProfile

Profile Spot · Mode 6 - RGBAL + Gobo module · 52 ch · category symbol

24 physical · 24 plotted

0 disabled · 0 unplaced

HitLight

Schaffelaartheater · Main room

SYMBOL LEGEND · Main room

HitLight · Schaffelaartheater

Theaterplein 1, 3772 KX, Barneveld, Netherlands

DWG HL · METRIC

Drawn HitLight

Generated from the saved show

SOURCE fac6ca9f460d

GENERAL NOTES

1. Source-based lighting plan. Confirm the current rig with the venue.
2. PARTIAL: included fixtures are not a full physical-unit census.
3. DMX PATCH WITHHELD: provisional or unchecked addresses are not published.
4. The reconstruction retains its documented coverage and geometry assumptions; confirm the current setup with the venue.

HitLight

DMX PATCH

46 FIXTURES · 0 UNIVERSES

Fixture / name	Manufacturer / model	Mode	Ch	DMX	Range	Position / mount	Status / notes
UNPATCHED / INVALID							
F001 · PLACEHOLDER · Four-cell ho...	HitLight placeholder / Visual substitute ...	9 CH	6	WITHHELD	TBC	UNPLACED	Enabled
F002 · PLACEHOLDER · Four-cell ho...	HitLight placeholder / Visual substitute ...	9 CH	6	WITHHELD	TBC	UNPLACED	Enabled
F003 · PLACEHOLDER · Four-cell ho...	HitLight placeholder / Visual substitute ...	9 CH	6	WITHHELD	TBC	UNPLACED	Enabled
F004 · PLACEHOLDER · Four-cell ho...	HitLight placeholder / Visual substitute ...	9 CH	6	WITHHELD	TBC	UNPLACED	Enabled
F005 · PLACEHOLDER · Four-cell ho...	HitLight placeholder / Visual substitute ...	9 CH	6	WITHHELD	TBC	UNPLACED	Enabled
F006 · Robe T5Profile · 41	Robe Lighting / Robin Tdot5 Profile	Mode 1 - CMY	49	WITHHELD	TBC	UNPLACED	Enabled
F007 · Robe T5Profile · 42	Robe Lighting / Robin Tdot5 Profile	Mode 1 - CMY	49	WITHHELD	TBC	UNPLACED	Enabled
F008 · Robe T5Profile · 43	Robe Lighting / Robin Tdot5 Profile	Mode 1 - CMY	49	WITHHELD	TBC	UNPLACED	Enabled
F009 · Robe T5Profile · 44	Robe Lighting / Robin Tdot5 Profile	Mode 1 - CMY	49	WITHHELD	TBC	UNPLACED	Enabled
F010 · Robe T11Profile · 13	Robe Lighting / Robin T11 Profile	Mode 3 - 16-bit RGBAL	22	WITHHELD	TBC	UNPLACED	Enabled
F011 · Robe T11Profile · 14	Robe Lighting / Robin T11 Profile	Mode 3 - 16-bit RGBAL	22	WITHHELD	TBC	UNPLACED	Enabled
F012 · Robe T11Profile · 45	Robe Lighting / Robin T11 Profile	Mode 3 - 16-bit RGBAL	22	WITHHELD	TBC	UNPLACED	Enabled
F013 · Robe T11Profile · 46	Robe Lighting / Robin T11 Profile	Mode 3 - 16-bit RGBAL	22	WITHHELD	TBC	UNPLACED	Enabled
F014 · Robe T11Profile · 47	Robe Lighting / Robin T11 Profile	Mode 3 - 16-bit RGBAL	22	WITHHELD	TBC	UNPLACED	Enabled
F015 · Robe T11Profile · 48	Robe Lighting / Robin T11 Profile	Mode 3 - 16-bit RGBAL	22	WITHHELD	TBC	UNPLACED	Enabled
F016 · Robe T11Profile · 49	Robe Lighting / Robin T11 Profile	Mode 3 - 16-bit RGBAL	22	WITHHELD	TBC	UNPLACED	Enabled
F017 · Robe T11Profile · 51	Robe Lighting / Robin T11 Profile	Mode 3 - 16-bit RGBAL	22	WITHHELD	TBC	UNPLACED	Enabled
F018 · Robe T11Profile · 52	Robe Lighting / Robin T11 Profile	Mode 3 - 16-bit RGBAL	22	WITHHELD	TBC	UNPLACED	Enabled
F019 · Robe T11Profile · 53	Robe Lighting / Robin T11 Profile	Mode 3 - 16-bit RGBAL	22	WITHHELD	TBC	UNPLACED	Enabled
F020 · Robe T11Profile · 54	Robe Lighting / Robin T11 Profile	Mode 3 - 16-bit RGBAL	22	WITHHELD	TBC	UNPLACED	Enabled

No patched universes

Schaffelaartheater · Main room

DMX PATCH · Main room

HitLight · Schaffelaartheater

Theaterplein 1, 3772 KX, Barneveld, Netherlands

DWG HL · METRIC

Drawn HitLight

Generated from the saved show

SOURCE fac6ca9f460d

DMX PATCH · CONTINUED

46 FIXTURES · 0 UNIVERSES

Fixture / name	Manufacturer / model	Mode	Ch	DMX	Range	Position / mount	Status / notes
UNPATCHED / INVALID							
F021 · Robe T11Profile · 55	Robe Lighting / Robin T11 Profile	Mode 3 - 16-bit RGBAL	22	WITHHELD	TBC	UNPLACED	Enabled
F022 · Robe T11Profile · 56	Robe Lighting / Robin T11 Profile	Mode 3 - 16-bit RGBAL	22	WITHHELD	TBC	UNPLACED	Enabled
F023 · Robe TX1PosiProfile · 1	Robe Lighting / Robin TX1 PosiProfile	Mode 6 - RGBAL + Gobo ...	52	WITHHELD	TBC	UNPLACED	Enabled
F024 · Robe TX1PosiProfile · 2	Robe Lighting / Robin TX1 PosiProfile	Mode 6 - RGBAL + Gobo ...	52	WITHHELD	TBC	UNPLACED	Enabled
F025 · Robe TX1PosiProfile · 3	Robe Lighting / Robin TX1 PosiProfile	Mode 6 - RGBAL + Gobo ...	52	WITHHELD	TBC	UNPLACED	Enabled
F026 · Robe TX1PosiProfile · 4	Robe Lighting / Robin TX1 PosiProfile	Mode 6 - RGBAL + Gobo ...	52	WITHHELD	TBC	UNPLACED	Enabled
F027 · Robe TX1PosiProfile · 5	Robe Lighting / Robin TX1 PosiProfile	Mode 6 - RGBAL + Gobo ...	52	WITHHELD	TBC	UNPLACED	Enabled
F028 · Robe TX1PosiProfile · 6	Robe Lighting / Robin TX1 PosiProfile	Mode 6 - RGBAL + Gobo ...	52	WITHHELD	TBC	UNPLACED	Enabled
F029 · Robe TX1PosiProfile · 7	Robe Lighting / Robin TX1 PosiProfile	Mode 6 - RGBAL + Gobo ...	52	WITHHELD	TBC	UNPLACED	Enabled
F030 · Robe TX1PosiProfile · 8	Robe Lighting / Robin TX1 PosiProfile	Mode 6 - RGBAL + Gobo ...	52	WITHHELD	TBC	UNPLACED	Enabled
F031 · Robe TX1PosiProfile · 9	Robe Lighting / Robin TX1 PosiProfile	Mode 6 - RGBAL + Gobo ...	52	WITHHELD	TBC	UNPLACED	Enabled
F032 · Robe TX1PosiProfile · 10	Robe Lighting / Robin TX1 PosiProfile	Mode 6 - RGBAL + Gobo ...	52	WITHHELD	TBC	UNPLACED	Enabled
F033 · Robe TX1PosiProfile · 11	Robe Lighting / Robin TX1 PosiProfile	Mode 6 - RGBAL + Gobo ...	52	WITHHELD	TBC	UNPLACED	Enabled
F034 · Robe TX1PosiProfile · 12	Robe Lighting / Robin TX1 PosiProfile	Mode 6 - RGBAL + Gobo ...	52	WITHHELD	TBC	UNPLACED	Enabled
F035 · Robe TX1PosiProfile · 21	Robe Lighting / Robin TX1 PosiProfile	Mode 6 - RGBAL + Gobo ...	52	WITHHELD	TBC	UNPLACED	Enabled
F036 · Robe TX1PosiProfile · 22	Robe Lighting / Robin TX1 PosiProfile	Mode 6 - RGBAL + Gobo ...	52	WITHHELD	TBC	UNPLACED	Enabled
F037 · Robe TX1PosiProfile · 23	Robe Lighting / Robin TX1 PosiProfile	Mode 6 - RGBAL + Gobo ...	52	WITHHELD	TBC	UNPLACED	Enabled
F038 · Robe TX1PosiProfile · 24	Robe Lighting / Robin TX1 PosiProfile	Mode 6 - RGBAL + Gobo ...	52	WITHHELD	TBC	UNPLACED	Enabled
F039 · Robe TX1PosiProfile · 25	Robe Lighting / Robin TX1 PosiProfile	Mode 6 - RGBAL + Gobo ...	52	WITHHELD	TBC	UNPLACED	Enabled
F040 · Robe TX1PosiProfile · 26	Robe Lighting / Robin TX1 PosiProfile	Mode 6 - RGBAL + Gobo ...	52	WITHHELD	TBC	UNPLACED	Enabled

No patched universes

Schaffelaartheater · Main room

DMX PATCH · Main room

HitLight · Schaffelaartheater

Theaterplein 1, 3772 KX, Barneveld, Netherlands

DWG HL · METRIC

Drawn HitLight

Generated from the saved show

SOURCE fac6ca9f460d

DMX PATCH · CONTINUED

Fixture / name	Manufacturer / model	Mode	Ch	DMX	Range	Position / mount	Status / notes
UNPATCHED / INVALID							
F041 · Robe TX1PosiProfile · 27	Robe Lighting / Robin TX1 PosiProfile	Mode 6 - RGBAL + Gobo ...	52	WITHHELD	TBC	UNPLACED	Enabled
F042 · Robe TX1PosiProfile · 28	Robe Lighting / Robin TX1 PosiProfile	Mode 6 - RGBAL + Gobo ...	52	WITHHELD	TBC	UNPLACED	Enabled
F043 · Robe TX1PosiProfile · 29	Robe Lighting / Robin TX1 PosiProfile	Mode 6 - RGBAL + Gobo ...	52	WITHHELD	TBC	UNPLACED	Enabled
F044 · Robe TX1PosiProfile · 30	Robe Lighting / Robin TX1 PosiProfile	Mode 6 - RGBAL + Gobo ...	52	WITHHELD	TBC	UNPLACED	Enabled
F045 · Robe TX1PosiProfile · 31	Robe Lighting / Robin TX1 PosiProfile	Mode 6 - RGBAL + Gobo ...	52	WITHHELD	TBC	UNPLACED	Enabled
F046 · Robe TX1PosiProfile · 32	Robe Lighting / Robin TX1 PosiProfile	Mode 6 - RGBAL + Gobo ...	52	WITHHELD	TBC	UNPLACED	Enabled

No patched universes

HitLight

VALIDATION APPENDIX

WARNING · PATCH_WITHHELD

DMX patch facts are withheld pending source verification. This planning document cannot be used for hardware output.

Objects: — · Remediation: correct the saved show data and regenerate.

ERROR · STAGE_DIMENSIONS_UNCONFIRMED

Confirm the stage dimensions before producing a final technical document.

Objects: 4CEBF2D0-57AE-4BB5-A86A-2087ECE2E423 · Remediation: correct the saved show data and regenerate.

WARNING · TITLE_METADATA_INCOMPLETE

Some professional title-block metadata is missing; the document will show an em dash.

Objects: c1496e8c35758188179e84cb · Remediation: correct the saved show data and regenerate.

HitLight

VENUE & DRAWING SOURCES

Schaffelaartheater

Main room · House rig

Theaterplein 1, 3772 KX, Barneveld, NL

https://schaffelaartheater.nl/over-ons/techniek/

Sources checked 2026-10-23

Symbols: HitLight-owned category artwork. No manufacturer model geometry or original source pages included.

Source-based reconstruction. Confirm the current installation and equipment availability with the venue.

Scale, fixture positions, mounting heights and aiming may include estimates; this is not a rigging specification.

Provisional fixture matches are labelled as placeholders. The recorded subset is not a complete physical inventory.

DMX addresses are withheld from public plans until their exact source patch is reconciled.

The reconstruction retains its documented coverage and geometry assumptions; confirm the current setup with the venue.

Official venue information: https://schaffelaartheater.nl/over-ons/techniek/ · checked 2026-10-19

Physical venue location: https://schaffelaartheater.nl/over-ons/persoonlijk-contact/ · checked 2026-10-23

lichtplan-grotezaal-schaffelaartheater-2026.pdf: https://schaffelaartheater.nl/media/j1fdo1f4/lichtplan-grotezaal-schaffelaartheater-2026.pdf · checked 2026-10-19

Public venue page: https://www.hitlight.app/venues/netherlands/schaffelaartheater-c1496e8c

HitLight