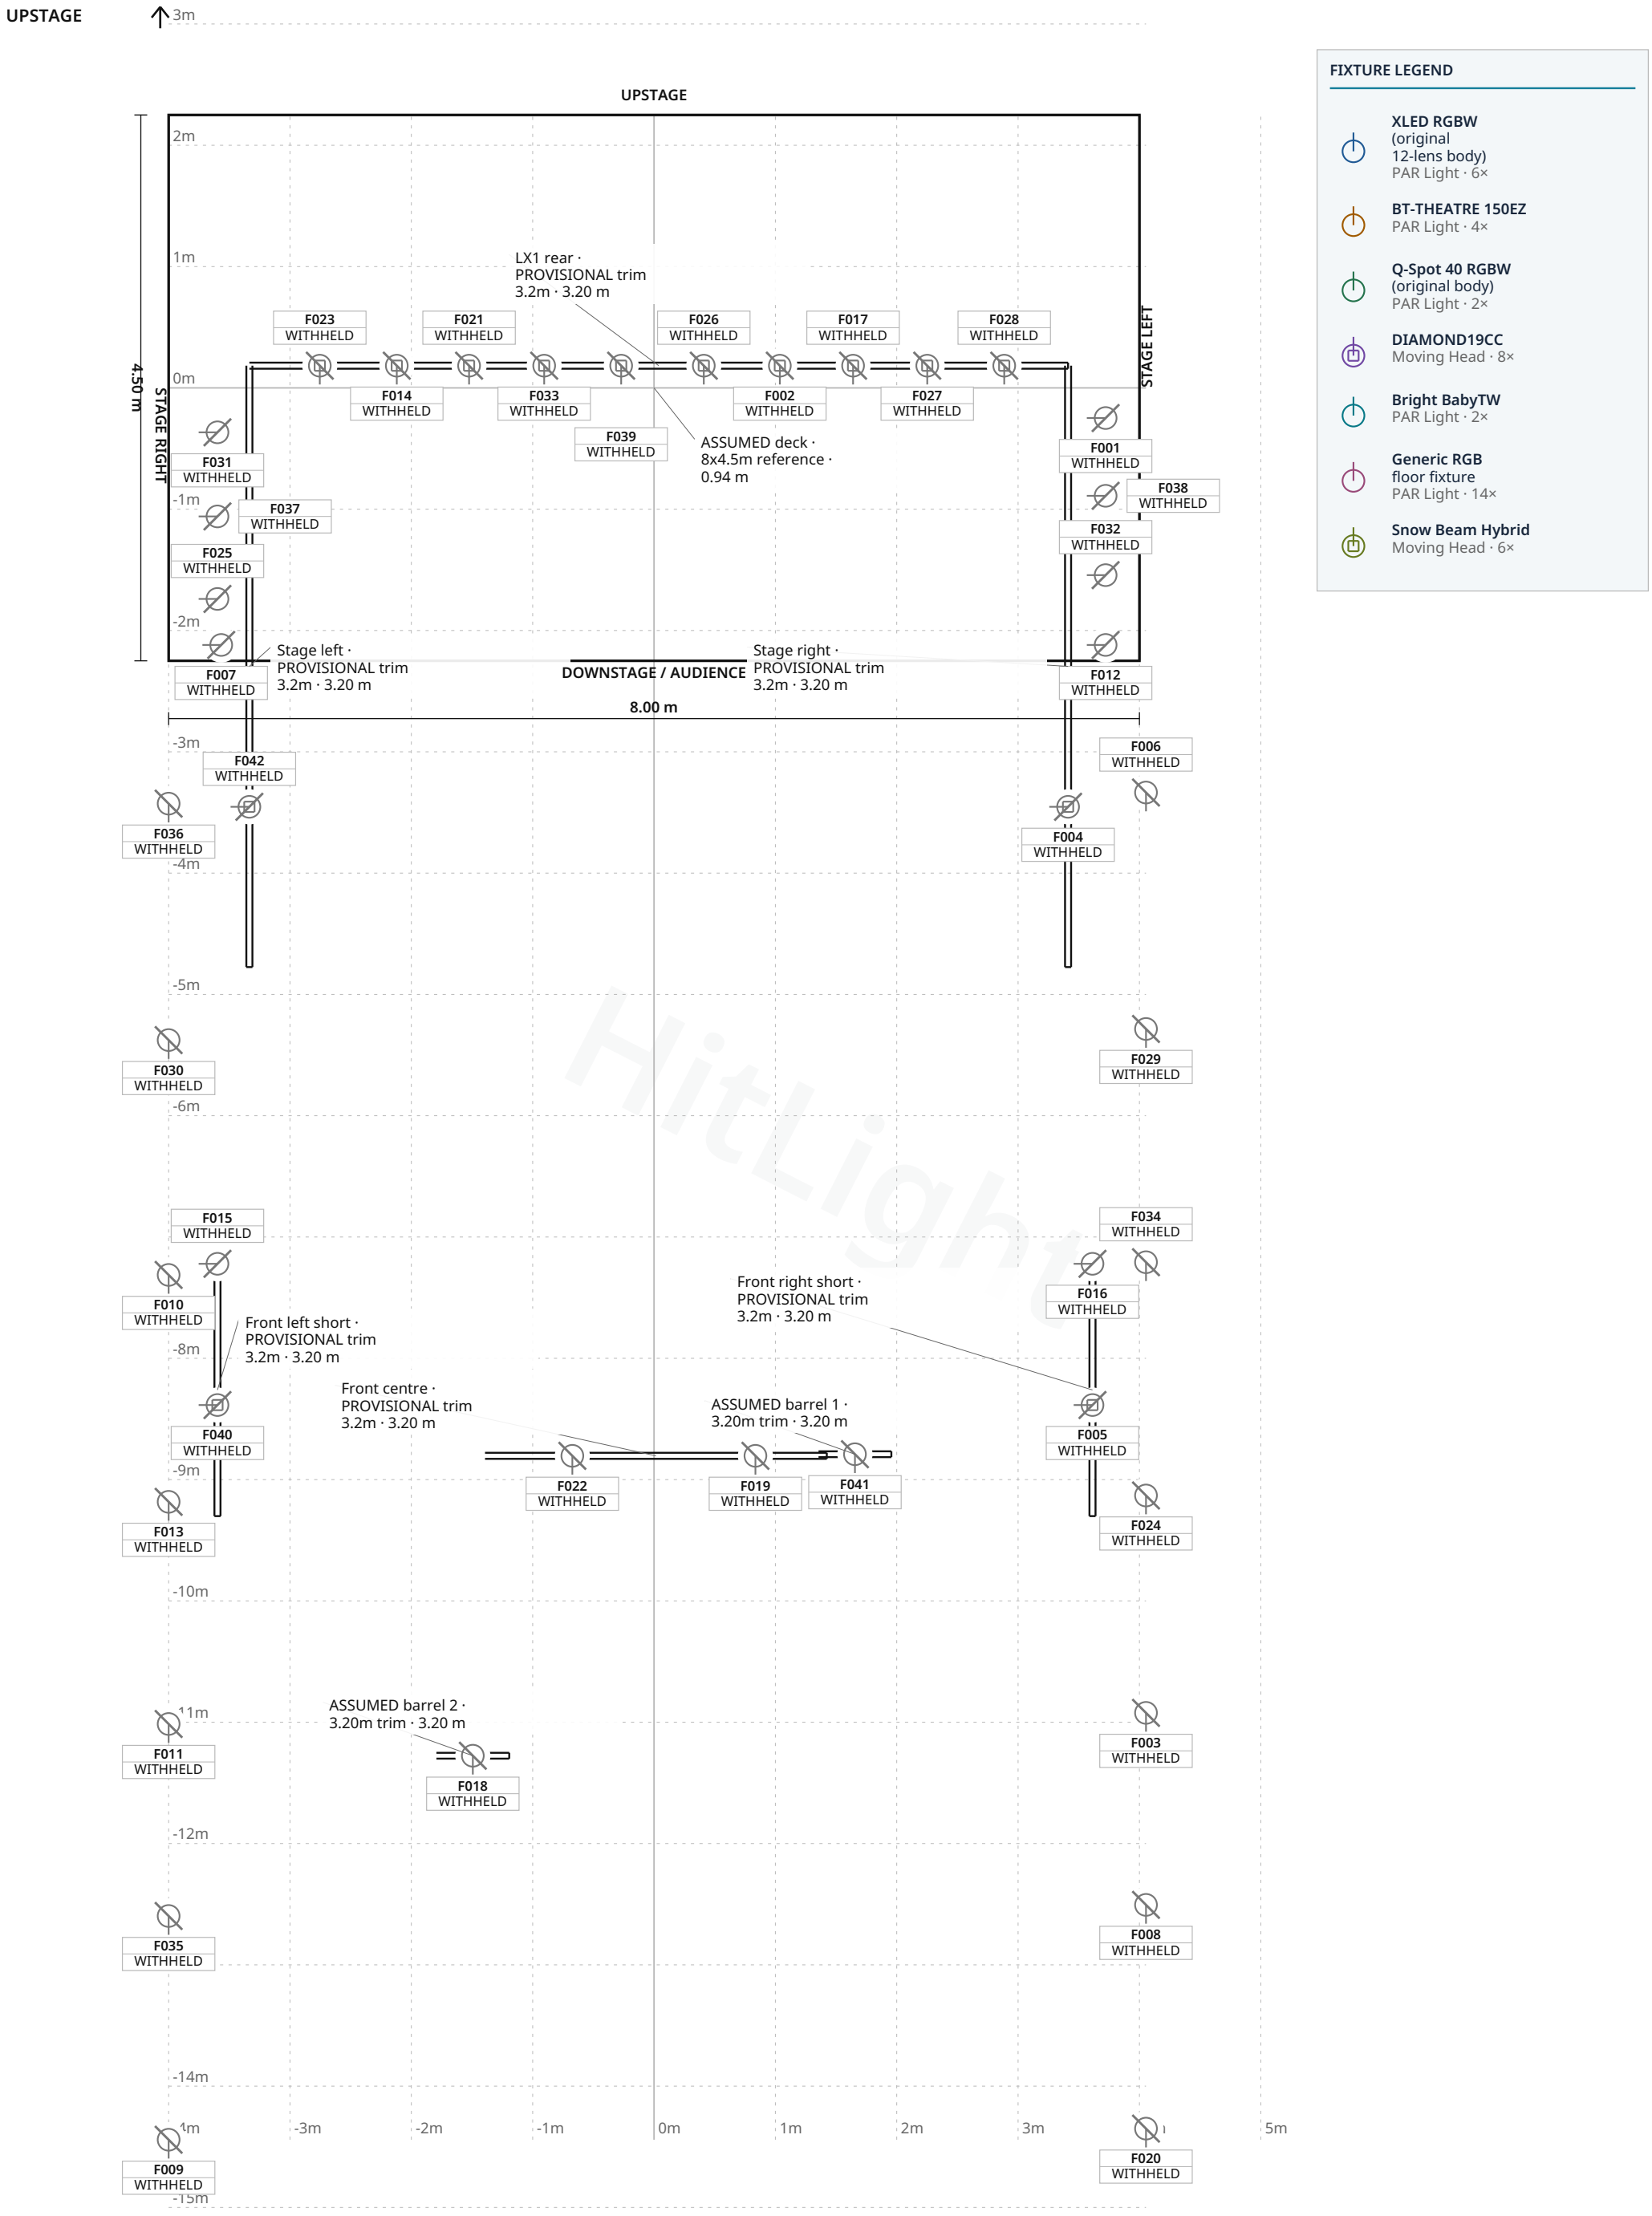


FIXTURE LEGEND

- **XLED RGBW** (original 12-lens body) — PAR Light · 6×
- **BT-THEATRE 150EZ** — PAR Light · 4×
- **Q-Spot 40 RGBW** (original body) — PAR Light · 2×
- **DIAMOND19CC** — Moving Head · 8×
- **Bright BabyTW** — PAR Light · 2×
- **Generic RGB** floor fixture — PAR Light · 14×
- **Snow Beam Hybrid** — Moving Head · 6×

Hitlight

Stage 8.00 m W × 4.50 m D · Grid 1 m

SALT · Arktiske hovedscene

LIGHT PLOT · PLAN · Arktiske hovedscene

HitLight · SALT

Oslo, Norway

DWG HL · SCALE 1:50 · metric · PRINT AT 100%

Drawn HitLight

Generated from the saved show

SOURCE 58bd1d4fb006

SYMBOL LEGEND

7 TYPES · 42 FIXTURES · COLOUR BY TYPE

Bright XLED RGBW (original 12-lens body) PAR Light · Unverified · TBC ch · category symbol	**6 physical · 6 plotted** 6 disabled · 0 unplaced
Briteq BT-THEATRE 150EZ PAR Light · Unverified · TBC ch · category symbol	**4 physical · 4 plotted** 4 disabled · 0 unplaced
Cameo Q-Spot 40 RGBW (original body) PAR Light · Unverified · TBC ch · category symbol	**2 physical · 2 plotted** 2 disabled · 0 unplaced
Prolights DIAMOND19CC Moving Head · Unverified · TBC ch · category symbol	**8 physical · 8 plotted** 8 disabled · 0 unplaced
Unverified source fixture Bright BabyTW PAR Light · Unverified · TBC ch · category symbol	**2 physical · 2 plotted** 2 disabled · 0 unplaced
Unverified source fixture Generic RGB floor fixture PAR Light · Unverified · TBC ch · category symbol	**14 physical · 14 plotted** 14 disabled · 0 unplaced
Unverified source fixture Snow Beam Hybrid Moving Head · Unverified · TBC ch · category symbol	**6 physical · 6 plotted** 6 disabled · 0 unplaced

SALT · Arktiske hovedscene

SYMBOL LEGEND · Arktiske hovedscene

HitLight · SALT

Oslo, Norway

DWG HL · METRIC

Drawn HitLight

Generated from the saved show

SOURCE 58bd1d4fb006

GENERAL NOTES

1. Source-based lighting plan. Confirm the current rig with the venue.
2. PARTIAL: included fixtures are not a full physical-unit census.
3. DMX PATCH WITHHELD: provisional or unchecked addresses are not published.
4. Approximate planning view; not official venue paperwork or output-ready. Original HitLight symbols only; no source pages, OEM meshes, photos or logos. Original files remain private; modes and patch unverified.

HitLight

STAGE ELEMENTS

NAME	TYPE	POSITION	TRIM / SIZE
ASSUMED deck · 8x4.5m reference	floorSection	X 0.00 m · Z 0.00 m	0.94 m · 8.00 m W × 4.50 m D
ASSUMED barrel 1 · 3.20m trim	pipe	X 1.66 m · Z 8.79 m	3.20 m · 0.60 m W × 0.05 m D
ASSUMED barrel 2 · 3.20m trim	pipe	X -1.49 m · Z 11.28 m	3.20 m · 0.60 m W × 0.05 m D
Front centre · PROVISIONAL trim 3.2m	pipe	X 0.02 m · Z 8.80 m	3.20 m · 2.82 m W × 0.05 m D
Front left short · PROVISIONAL trim 3.2m	pipe	X -3.60 m · Z 8.26 m	3.20 m · 2.08 m W × 0.05 m D
Front right short · PROVISIONAL trim 3.2m	pipe	X 3.61 m · Z 8.26 m	3.20 m · 2.08 m W × 0.05 m D
LX1 rear · PROVISIONAL trim 3.2m	pipe	X 0.04 m · Z -0.18 m	3.20 m · 6.75 m W × 0.05 m D
Stage left · PROVISIONAL trim 3.2m	pipe	X -3.33 m · Z 2.30 m	3.20 m · 4.96 m W × 0.05 m D
Stage right · PROVISIONAL trim 3.2m	pipe	X 3.41 m · Z 2.30 m	3.20 m · 4.96 m W × 0.05 m D

SALT · Arktiske hovedscene

STAGE ELEMENTS · Arktiske hovedscene

HitLight · SALT

Oslo, Norway

DWG HL · METRIC

Drawn HitLight

Generated from the saved show

SOURCE 58bd1d4fb006

FIXTURE SCHEDULE

Fixture	Manufacturer / model	Position / mount	Mode / output
VISUAL PLANNING · DMX PATCH WITHHELD			
F001	Bright / XLED RGBW (original 12-lens body)	Stage right · PROVISIONAL trim 3.2m	Unverified · Output excluded
F002	Unverified source fixture / Snow Beam Hybrid	LX1 rear · PROVISIONAL trim 3.2m	Unverified · Output excluded
F003	Unverified source fixture / Generic RGB floor fixture	PLOTTED	Unverified · Output excluded
F004	Prolights / DIAMOND19CC	Stage right · PROVISIONAL trim 3.2m	Unverified · Output excluded
F005	Unverified source fixture / Snow Beam Hybrid	Front right short · PROVISIONAL trim 3.2m	Unverified · Output excluded
F006	Unverified source fixture / Generic RGB floor fixture	PLOTTED	Unverified · Output excluded
F007	Unverified source fixture / Bright BabyTW	Stage left · PROVISIONAL trim 3.2m	Unverified · Output excluded
F008	Unverified source fixture / Generic RGB floor fixture	PLOTTED	Unverified · Output excluded
F009	Unverified source fixture / Generic RGB floor fixture	PLOTTED	Unverified · Output excluded
F010	Unverified source fixture / Generic RGB floor fixture	PLOTTED	Unverified · Output excluded
F011	Unverified source fixture / Generic RGB floor fixture	PLOTTED	Unverified · Output excluded
F012	Unverified source fixture / Bright BabyTW	Stage right · PROVISIONAL trim 3.2m	Unverified · Output excluded
F013	Unverified source fixture / Generic RGB floor fixture	PLOTTED	Unverified · Output excluded
F014	Unverified source fixture / Snow Beam Hybrid	LX1 rear · PROVISIONAL trim 3.2m	Unverified · Output excluded
F015	Briteq / BT-THEATRE 150EZ	Front left short · PROVISIONAL trim 3.2m	Unverified · Output excluded
F016	Briteq / BT-THEATRE 150EZ	Front right short · PROVISIONAL trim 3.2m	Unverified · Output excluded
F017	Prolights / DIAMOND19CC	LX1 rear · PROVISIONAL trim 3.2m	Unverified · Output excluded
F018	Cameo / Q-Spot 40 RGBW (original body)	ASSUMED barrel 2 · 3.20m trim	Unverified · Output excluded
F019	Briteq / BT-THEATRE 150EZ	Front centre · PROVISIONAL trim 3.2m	Unverified · Output excluded
F020	Unverified source fixture / Generic RGB floor fixture	PLOTTED	Unverified · Output excluded

Planning reference only. Confirm installed modes and patch with the venue.

FIXTURE SCHEDULE · CONTINUED

Fixture	Manufacturer / model	Position / mount	Mode / output
VISUAL PLANNING · DMX PATCH WITHHELD			
F021	Prolights / DIAMOND19CC	LX1 rear · PROVISIONAL trim 3.2m	Unverified · Output excluded
F022	Briteq / BT-THEATRE 150EZ	Front centre · PROVISIONAL trim 3.2m	Unverified · Output excluded
F023	Prolights / DIAMOND19CC	LX1 rear · PROVISIONAL trim 3.2m	Unverified · Output excluded
F024	Unverified source fixture / Generic RGB floor fixture	PLOTTED	Unverified · Output excluded
F025	Bright / XLED RGBW (original 12-lens body)	Stage left · PROVISIONAL trim 3.2m	Unverified · Output excluded
F026	Prolights / DIAMOND19CC	LX1 rear · PROVISIONAL trim 3.2m	Unverified · Output excluded
F027	Unverified source fixture / Snow Beam Hybrid	LX1 rear · PROVISIONAL trim 3.2m	Unverified · Output excluded
F028	Prolights / DIAMOND19CC	LX1 rear · PROVISIONAL trim 3.2m	Unverified · Output excluded
F029	Unverified source fixture / Generic RGB floor fixture	PLOTTED	Unverified · Output excluded
F030	Unverified source fixture / Generic RGB floor fixture	PLOTTED	Unverified · Output excluded
F031	Bright / XLED RGBW (original 12-lens body)	Stage left · PROVISIONAL trim 3.2m	Unverified · Output excluded
F032	Bright / XLED RGBW (original 12-lens body)	Stage right · PROVISIONAL trim 3.2m	Unverified · Output excluded
F033	Unverified source fixture / Snow Beam Hybrid	LX1 rear · PROVISIONAL trim 3.2m	Unverified · Output excluded
F034	Unverified source fixture / Generic RGB floor fixture	PLOTTED	Unverified · Output excluded
F035	Unverified source fixture / Generic RGB floor fixture	PLOTTED	Unverified · Output excluded
F036	Unverified source fixture / Generic RGB floor fixture	PLOTTED	Unverified · Output excluded
F037	Bright / XLED RGBW (original 12-lens body)	Stage left · PROVISIONAL trim 3.2m	Unverified · Output excluded
F038	Bright / XLED RGBW (original 12-lens body)	Stage right · PROVISIONAL trim 3.2m	Unverified · Output excluded
F039	Prolights / DIAMOND19CC	LX1 rear · PROVISIONAL trim 3.2m	Unverified · Output excluded
F040	Unverified source fixture / Snow Beam Hybrid	Front left short · PROVISIONAL trim 3.2m	Unverified · Output excluded

Planning reference only. Confirm installed modes and patch with the venue.

FIXTURE SCHEDULE · CONTINUED

Fixture	Manufacturer / model	Position / mount	Mode / output
VISUAL PLANNING · DMX PATCH WITHHELD			
F041	Cameo / Q-Spot 40 RGBW (original body)	ASSUMED barrel 1 · 3.20m trim	Unverified · Output excluded
F042	Prolights / DIAMOND19CC	Stage left · PROVISIONAL trim 3.2m	Unverified · Output excluded

Planning reference only. Confirm installed modes and patch with the venue.

HitLight

VALIDATION APPENDIX

WARNING · PATCH_WITHHELD

DMX patch facts are withheld pending source verification. This planning document cannot be used for hardware output.

Objects: — · Remediation: review the source facts and regenerate.

ERROR · STAGE_DIMENSIONS_UNCONFIRMED

Confirm the stage dimensions before producing a final technical document.

Objects: Arktiske hovedscene · Remediation: review the source facts and regenerate.

WARNING · MODE_UNVERIFIED

DMX modes are unverified; output remains excluded.

Objects: F001–F042 · Remediation: review the source facts and regenerate.

WARNING · FIXTURE_DISABLED

Fixtures are disabled for this visual planning reconstruction.

Objects: F001–F042 · Remediation: review the source facts and regenerate.

WARNING · TITLE_METADATA_INCOMPLETE

Some professional title-block metadata is missing; the document will show an em dash.

Objects: c707aed0c5139b9e691cd779 · Remediation: review the source facts and regenerate.

HitLight

VENUE & DRAWING SOURCES

SALT

Arktiske hovedscene · Published house rig (unverified)

Oslo, NO

https://www.salted.no/technique

Sources checked 2026-10-29

Generated by HitLight from the reviewed partial SALT reconstruction. Venue sources are cited as facts; their original artwork remains private.

Symbols: HitLight-owned category artwork. No manufacturer model geometry or original source pages included.

Reviewed as a visual reference on 29 October 2026 using source documents and owner-authorized best guesses. Current physical installation is unverified.

Stage shape, registration, supports, trims and fixture placements include estimates. Confirm technical details with the venue.

Inventory entries describe the chosen preview profiles, including substitute models; they are not an exact installed-equipment inventory or a complete physical census.

Preview mode choices are estimated where undocumented. Live DMX addresses are withheld; the saved fixtures are disabled and unpatched.

Guest 3D views show approximate public catalogue housings where available; unresolved source identities remain labelled. Original source files and control profiles remain private.

8x4.5m rectangular reference deck; documented 1m rise above hall floor. Existing source registration adopted as best estimate.

Catalogue identities corrected in place; installed modes, patch, geometry and source currency remain unverified.

Exact available catalogue display bodies are restored through verified immutable references. Fixture identities, installed modes, patch and output verification are unchanged; original source qualifications remain authoritative.

42 records display 30 approximate catalogue housings or labelled donors and 12 visual fallbacks. 16 Q-Spot40RGBW references use the public original body. Exact selected native modes, patch/output, IDs, source/donor labels and stored layout retained. Body/aperture metadata and derived clearance changed; donor identities, geometry, optics and source currency remain unverified.

6 Bright XLED references use the existing original 12-lens public body edition. Only profile IDs change; exact native modes, printed source labels, stable fixture IDs, disabled/unpatched state and stored placements/mounts are retained. Installed modes, source currency, body detail and geometry remain unverified.

Approximate planning view; not official venue paperwork or output-ready. Original HitLight symbols only; no source pages, OEM meshes, photos or logos. Original files remain private; modes and patch unverified.

Official venue information: https://www.salted.no/technique · checked 2026-10-29

Arktiske-tech-spec-Juli-2024.pdf: https://www.salted.no/s/Arktiske-tech-spec-Juli-2024.pdf · checked 2026-10-19

Public venue page: https://www.hitlight.app/venues/norway/salt-c707aed0

HitLight