
UPSTAGE

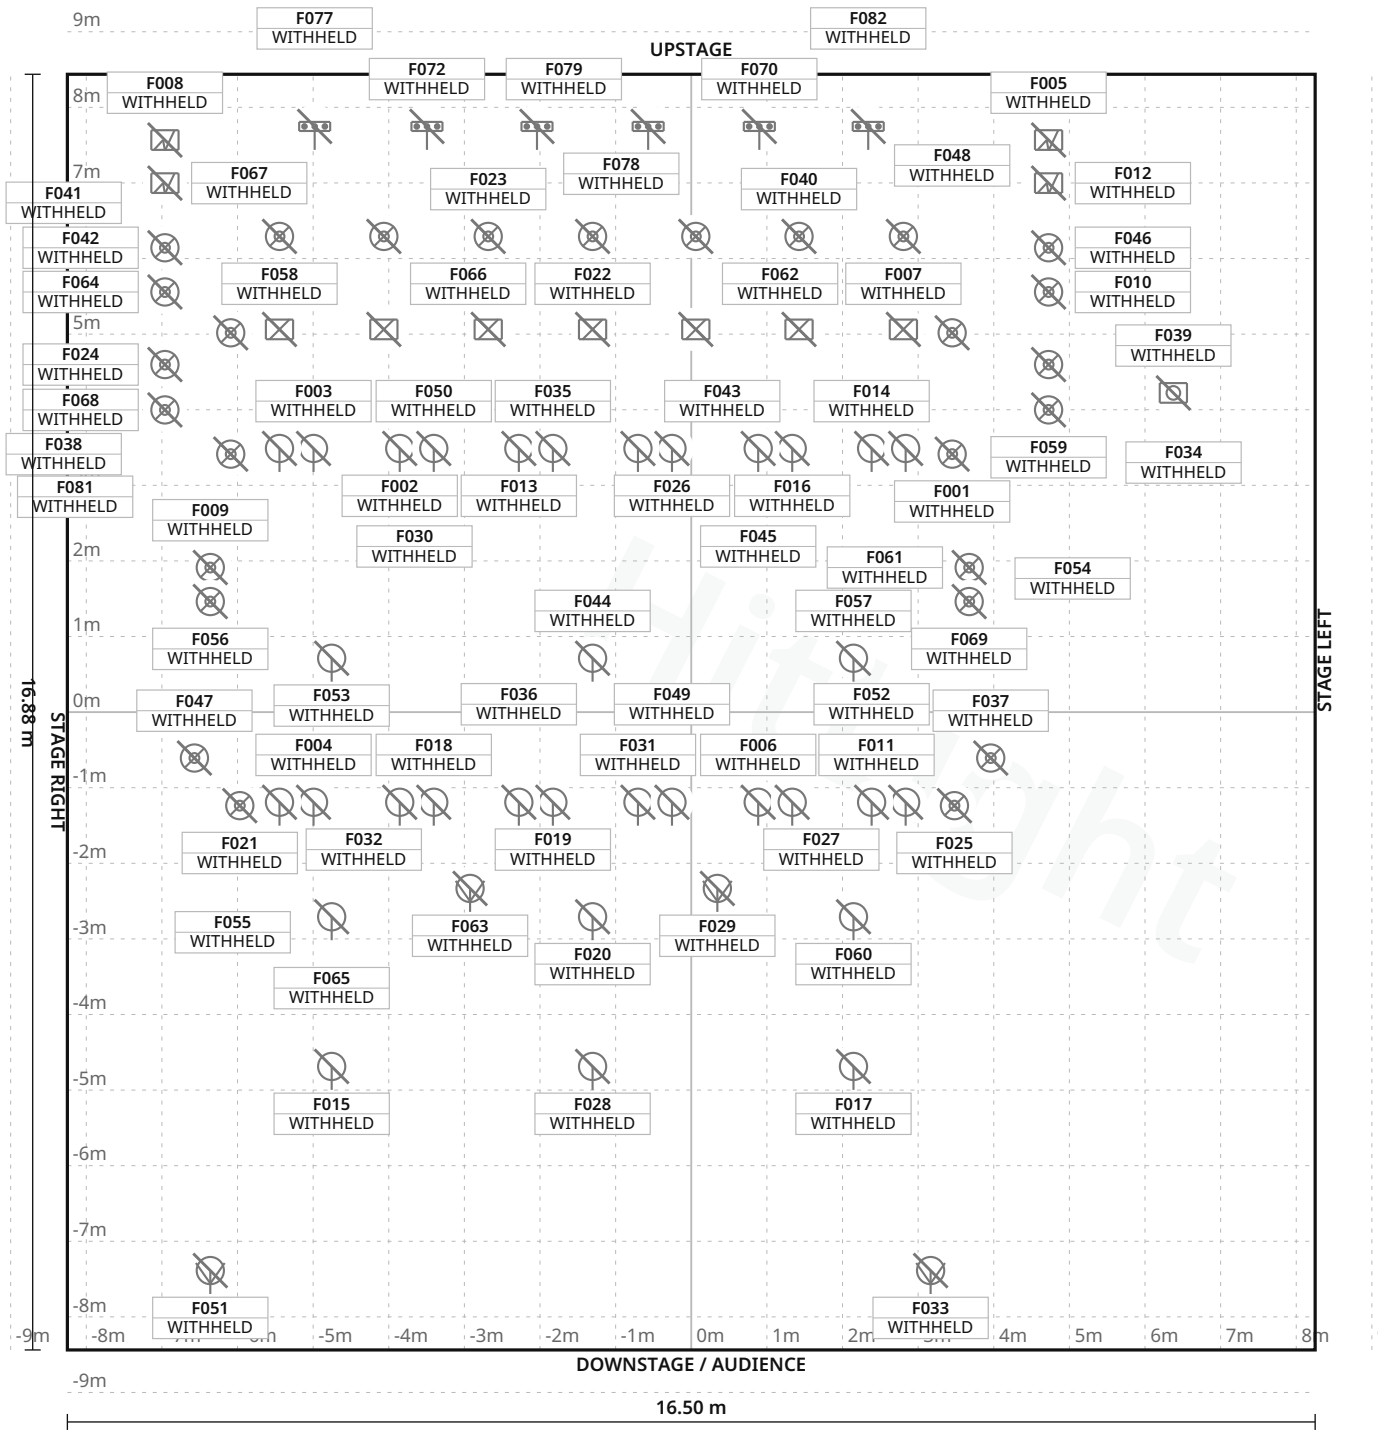

FIXTURE LEGEND

- **COLORado Batten** — 144 Tour · LED Bar · 6×
- **COLORdash Par** — Quad 18 · Effect · 27×
- **SIXPAR 300** — Strobe · 4×
- **Source Four Zoom** — 15-30 · Spot Light · 2×
- **Elation** — DesignLED36Pro · Other · 7×
- **Followspot** — Spot Light · 2×
- **Hazer** — Haze Machine · 1×
- **House light** — PAR Light · 9×
- **PAR56MFL500W** — PAR Light · 12×
- **PAR56WFL500W** — PAR Light · 12×

Stage 16.50 m W × 16.88 m D · Grid 1 m

6 fixture labels omitted in this view due to crowding · see DMX patch

Starbright Theater · Main room

LIGHT PLOT · PLAN · Main room

HitLight · Starbright Theater

1770 W Campbell Avenue, Campbell, United States

DWG HL · SCALE 1:100 · metric · PRINT AT 100%

Drawn HitLight

Generated from the saved show

SOURCE 6b2f950b5e12

SYMBOL LEGEND

10 TYPES · 82 FIXTURES · COLOUR BY TYPE



Chauvet Professional COLORado Batten 144 Tour

LED Bar · Unverified · TBC ch · category symbol

6 physical · 6 plotted

6 disabled · 0 unplaced



Chauvet Professional COLORdash Par Quad 18

Effect · Unverified · TBC ch · category symbol

27 physical · 27 plotted

27 disabled · 0 unplaced



Elation SIXPAR 300

Strobe · Unverified · TBC ch · category symbol

4 physical · 4 plotted

4 disabled · 0 unplaced



ETC Source Four Zoom 15-30

Spot Light · Unverified · TBC ch · category symbol

2 physical · 2 plotted

2 disabled · 0 unplaced



Unverified source fixture Elation DesignLED36Pro

Other · Unverified · TBC ch · category symbol

7 physical · 7 plotted

7 disabled · 0 unplaced



Unverified source fixture Followspot

Spot Light · Unverified · TBC ch · category symbol

2 physical · 2 plotted

2 disabled · 0 unplaced



Unverified source fixture Hazer

Haze Machine · Unverified · TBC ch · category symbol

1 physical · 1 plotted

1 disabled · 0 unplaced



Unverified source fixture House light

PAR Light · Unverified · TBC ch · category symbol

9 physical · 9 plotted

9 disabled · 0 unplaced

Starbright Theater · Main room

SYMBOL LEGEND · Main room

HitLight · Starbright Theater

1770 W Campbell Avenue, Campbell, United States

DWG HL · METRIC

Drawn HitLight

Generated from the saved show

SOURCE 6b2f950b5e12

Unverified source fixture PAR56MFL500W

PAR Light · Unverified · TBC ch · category symbol

12 physical · 12 plotted

12 disabled · 0 unplaced

Unverified source fixture PAR56WFL500W

PAR Light · Unverified · TBC ch · category symbol

12 physical · 12 plotted

12 disabled · 0 unplaced

HitLight

Starbright Theater · Main room

SYMBOL LEGEND · Main room

HitLight · Starbright Theater

1770 W Campbell Avenue, Campbell, United States

DWG HL · METRIC

Drawn HitLight

Generated from the saved show

SOURCE 6b2f950b5e12

GENERAL NOTES

1. Source-based lighting plan. Confirm the current rig with the venue.
2. PARTIAL: included fixtures are not a full physical-unit census.
3. DMX PATCH WITHHELD: provisional or unchecked addresses are not published.
4. Approximate planning view; not official venue paperwork or output-ready. Original HitLight symbols only; no source pages, OEM meshes, photos or logos. Original files remain private; modes and patch unverified.

HitLight

FIXTURE SCHEDULE

Fixture	Manufacturer / model	Position / mount	Mode / output
VISUAL PLANNING · DMX PATCH WITHHELD			
F001	Chauvet Professional / COLORdash Par Quad 18	PLOTTED	Unverified · Output excluded
F002	Unverified source fixture / PAR56MFL500W	PLOTTED	Unverified · Output excluded
F003	Unverified source fixture / PAR56WFL500W	PLOTTED	Unverified · Output excluded
F004	Unverified source fixture / PAR56WFL500W	PLOTTED	Unverified · Output excluded
F005	Elation / SIXPAR 300	PLOTTED	Unverified · Output excluded
F006	Unverified source fixture / PAR56MFL500W	PLOTTED	Unverified · Output excluded
F007	Chauvet Professional / COLORdash Par Quad 18	PLOTTED	Unverified · Output excluded
F008	Elation / SIXPAR 300	PLOTTED	Unverified · Output excluded
F009	Chauvet Professional / COLORdash Par Quad 18	PLOTTED	Unverified · Output excluded
F010	Chauvet Professional / COLORdash Par Quad 18	PLOTTED	Unverified · Output excluded
F011	Unverified source fixture / PAR56WFL500W	PLOTTED	Unverified · Output excluded
F012	Elation / SIXPAR 300	PLOTTED	Unverified · Output excluded
F013	Unverified source fixture / PAR56MFL500W	PLOTTED	Unverified · Output excluded
F014	Unverified source fixture / PAR56MFL500W	PLOTTED	Unverified · Output excluded
F015	Unverified source fixture / House light	PLOTTED	Unverified · Output excluded
F016	Unverified source fixture / PAR56WFL500W	PLOTTED	Unverified · Output excluded
F017	Unverified source fixture / House light	PLOTTED	Unverified · Output excluded
F018	Unverified source fixture / PAR56WFL500W	PLOTTED	Unverified · Output excluded
F019	Unverified source fixture / PAR56WFL500W	PLOTTED	Unverified · Output excluded
F020	Unverified source fixture / House light	PLOTTED	Unverified · Output excluded

Planning reference only. Confirm installed modes and patch with the venue.

Starbright Theater · Main room

FIXTURE SCHEDULE · Main room

HitLight · Starbright Theater

1770 W Campbell Avenue, Campbell, United States

DWG HL · METRIC

Drawn HitLight

Generated from the saved show

SOURCE 6b2f950b5e12

FIXTURE SCHEDULE · CONTINUED

Fixture	Manufacturer / model	Position / mount	Mode / output
VISUAL PLANNING · DMX PATCH WITHHELD			
F021	Chauvet Professional / COLORdash Par Quad 18	PLOTTED	Unverified · Output excluded
F022	Chauvet Professional / COLORdash Par Quad 18	PLOTTED	Unverified · Output excluded
F023	Chauvet Professional / COLORdash Par Quad 18	PLOTTED	Unverified · Output excluded
F024	Chauvet Professional / COLORdash Par Quad 18	PLOTTED	Unverified · Output excluded
F025	Chauvet Professional / COLORdash Par Quad 18	PLOTTED	Unverified · Output excluded
F026	Unverified source fixture / PAR56WFL500W	PLOTTED	Unverified · Output excluded
F027	Unverified source fixture / PAR56WFL500W	PLOTTED	Unverified · Output excluded
F028	Unverified source fixture / House light	PLOTTED	Unverified · Output excluded
F029	ETC / Source Four Zoom 15-30	PLOTTED	Unverified · Output excluded
F030	Unverified source fixture / PAR56MFL500W	PLOTTED	Unverified · Output excluded
F031	Unverified source fixture / PAR56MFL500W	PLOTTED	Unverified · Output excluded
F032	Unverified source fixture / PAR56MFL500W	PLOTTED	Unverified · Output excluded
F033	Unverified source fixture / Followspot	PLOTTED	Unverified · Output excluded
F034	Chauvet Professional / COLORdash Par Quad 18	PLOTTED	Unverified · Output excluded
F035	Unverified source fixture / PAR56WFL500W	PLOTTED	Unverified · Output excluded
F036	Unverified source fixture / PAR56MFL500W	PLOTTED	Unverified · Output excluded
F037	Chauvet Professional / COLORdash Par Quad 18	PLOTTED	Unverified · Output excluded
F038	Chauvet Professional / COLORdash Par Quad 18	PLOTTED	Unverified · Output excluded
F039	Unverified source fixture / Hazer	PLOTTED	Unverified · Output excluded
F040	Chauvet Professional / COLORdash Par Quad 18	PLOTTED	Unverified · Output excluded

Planning reference only. Confirm installed modes and patch with the venue.

Starbright Theater · Main room

FIXTURE SCHEDULE · Main room

HitLight · Starbright Theater

1770 W Campbell Avenue, Campbell, United States

DWG HL · METRIC

Drawn HitLight

Generated from the saved show

SOURCE 6b2f950b5e12

FIXTURE SCHEDULE · CONTINUED

Fixture	Manufacturer / model	Position / mount	Mode / output
VISUAL PLANNING · DMX PATCH WITHHELD			
F041	Chauvet Professional / COLORdash Par Quad 18	PLOTTED	Unverified · Output excluded
F042	Chauvet Professional / COLORdash Par Quad 18	PLOTTED	Unverified · Output excluded
F043	Unverified source fixture / PAR56MFL500W	PLOTTED	Unverified · Output excluded
F044	Unverified source fixture / House light	PLOTTED	Unverified · Output excluded
F045	Unverified source fixture / PAR56MFL500W	PLOTTED	Unverified · Output excluded
F046	Chauvet Professional / COLORdash Par Quad 18	PLOTTED	Unverified · Output excluded
F047	Chauvet Professional / COLORdash Par Quad 18	PLOTTED	Unverified · Output excluded
F048	Chauvet Professional / COLORdash Par Quad 18	PLOTTED	Unverified · Output excluded
F049	Unverified source fixture / PAR56WFL500W	PLOTTED	Unverified · Output excluded
F050	Unverified source fixture / PAR56WFL500W	PLOTTED	Unverified · Output excluded
F051	Unverified source fixture / Followspot	PLOTTED	Unverified · Output excluded
F052	Unverified source fixture / PAR56MFL500W	PLOTTED	Unverified · Output excluded
F053	Unverified source fixture / House light	PLOTTED	Unverified · Output excluded
F054	Unverified source fixture / PAR56WFL500W	PLOTTED	Unverified · Output excluded
F055	Unverified source fixture / PAR56MFL500W	PLOTTED	Unverified · Output excluded
F056	Chauvet Professional / COLORdash Par Quad 18	PLOTTED	Unverified · Output excluded
F057	Unverified source fixture / House light	PLOTTED	Unverified · Output excluded
F058	Chauvet Professional / COLORdash Par Quad 18	PLOTTED	Unverified · Output excluded
F059	Chauvet Professional / COLORdash Par Quad 18	PLOTTED	Unverified · Output excluded
F060	Unverified source fixture / House light	PLOTTED	Unverified · Output excluded

Planning reference only. Confirm installed modes and patch with the venue.

Starbright Theater · Main room

FIXTURE SCHEDULE · Main room

HitLight · Starbright Theater

1770 W Campbell Avenue, Campbell, United States

DWG HL · METRIC

Drawn HitLight

Generated from the saved show

SOURCE 6b2f950b5e12

FIXTURE SCHEDULE · CONTINUED

Fixture	Manufacturer / model	Position / mount	Mode / output
VISUAL PLANNING · DMX PATCH WITHHELD			
F061	Chauvet Professional / COLORdash Par Quad 18	PLOTTED	Unverified · Output excluded
F062	Chauvet Professional / COLORdash Par Quad 18	PLOTTED	Unverified · Output excluded
F063	ETC / Source Four Zoom 15-30	PLOTTED	Unverified · Output excluded
F064	Chauvet Professional / COLORdash Par Quad 18	PLOTTED	Unverified · Output excluded
F065	Unverified source fixture / House light	PLOTTED	Unverified · Output excluded
F066	Chauvet Professional / COLORdash Par Quad 18	PLOTTED	Unverified · Output excluded
F067	Elation / SIXPAR 300	PLOTTED	Unverified · Output excluded
F068	Chauvet Professional / COLORdash Par Quad 18	PLOTTED	Unverified · Output excluded
F069	Chauvet Professional / COLORdash Par Quad 18	PLOTTED	Unverified · Output excluded
F070	Chauvet Professional / COLORado Batten 144 Tour	PLOTTED	Unverified · Output excluded
F071	Unverified source fixture / Elation DesignLED36Pro	PLOTTED	Unverified · Output excluded
F072	Chauvet Professional / COLORado Batten 144 Tour	PLOTTED	Unverified · Output excluded
F073	Unverified source fixture / Elation DesignLED36Pro	PLOTTED	Unverified · Output excluded
F074	Unverified source fixture / Elation DesignLED36Pro	PLOTTED	Unverified · Output excluded
F075	Unverified source fixture / Elation DesignLED36Pro	PLOTTED	Unverified · Output excluded
F076	Unverified source fixture / Elation DesignLED36Pro	PLOTTED	Unverified · Output excluded
F077	Chauvet Professional / COLORado Batten 144 Tour	PLOTTED	Unverified · Output excluded
F078	Chauvet Professional / COLORado Batten 144 Tour	PLOTTED	Unverified · Output excluded
F079	Chauvet Professional / COLORado Batten 144 Tour	PLOTTED	Unverified · Output excluded
F080	Unverified source fixture / Elation DesignLED36Pro	PLOTTED	Unverified · Output excluded

Planning reference only. Confirm installed modes and patch with the venue.

FIXTURE SCHEDULE · CONTINUED

Fixture	Manufacturer / model	Position / mount	Mode / output
VISUAL PLANNING · DMX PATCH WITHHELD			
F081	Unverified source fixture / Elation DesignLED36Pro	PLOTTED	Unverified · Output excluded
F082	Chauvet Professional / COLORado Batten 144 Tour	PLOTTED	Unverified · Output excluded

Planning reference only. Confirm installed modes and patch with the venue.

HitLight

VALIDATION APPENDIX

WARNING · PATCH_WITHHELD

DMX patch facts are withheld pending source verification. This planning document cannot be used for hardware output.

Objects: — · Remediation: review the source facts and regenerate.

ERROR · STAGE_DIMENSIONS_UNCONFIRMED

Confirm the stage dimensions before producing a final technical document.

Objects: Main room · Remediation: review the source facts and regenerate.

WARNING · MODE_UNVERIFIED

DMX modes are unverified; output remains excluded.

Objects: F001–F082 · Remediation: review the source facts and regenerate.

WARNING · FIXTURE_DISABLED

Fixtures are disabled for this visual planning reconstruction.

Objects: F001–F082 · Remediation: review the source facts and regenerate.

WARNING · TITLE_METADATA_INCOMPLETE

Some professional title-block metadata is missing; the document will show an em dash.

Objects: c86867f6b7105ccac6788bbb · Remediation: review the source facts and regenerate.

HitLight

VENUE & DRAWING SOURCES

Starbright Theater

Main room · House rig

1770 W Campbell Avenue, Campbell, CA, US

https://www.starbrighttheater.com/technical-info

Sources checked 2026-11-03

Generated by HitLight from the reviewed partial Starbright Theater reconstruction. Venue sources are cited as facts; their original artwork remains private.

Symbols: HitLight-owned category artwork. No manufacturer model geometry or original source pages included.

Fixture classes/models and modes include clearly labelled visual estimates. Generic bodies represent unknown source products; manufacturer identity, wattage and optics are not asserted by those selections.

Stage dimensions, hanging heights, mounts and focus are approximate; the patch remains unverified. This is a partial visual reconstruction, not a control-ready installation.

Original source dates do not establish current physical presence or a complete venue census.

Partial source-based planning reconstruction; the current installation and complete fixture census are unverified.

Source-matched catalogue bodies are shown where available. Unresolved source identities remain labelled visual markers. Installed modes and DMX patch require verification; visual-only fixtures remain excluded from output.

82 records display 73 approximate public catalogue housings or labelled donors and 9 visual fallbacks. 33 display references use newly authored generic flood/PAR class housings. These do not identify installed products or verify wattage, optics, native DMX, dimming, rigging or hardware. Original source, geometry, mode, patch and output-exclusion qualifications remain.

Approximate planning view; not official venue paperwork or output-ready. Original HitLight symbols only; no source pages, OEM meshes, photos or logos. Original files remain private; modes and patch unverified.

Starbright Theater — Main room · lighting plot: https://www.starbrighttheater.com/technical-info · checked 2026-11-03

Public venue page: https://www.hitlight.app/venues/united-states/starbright-theater-c86867f6

HitLight