
UPSTAGE

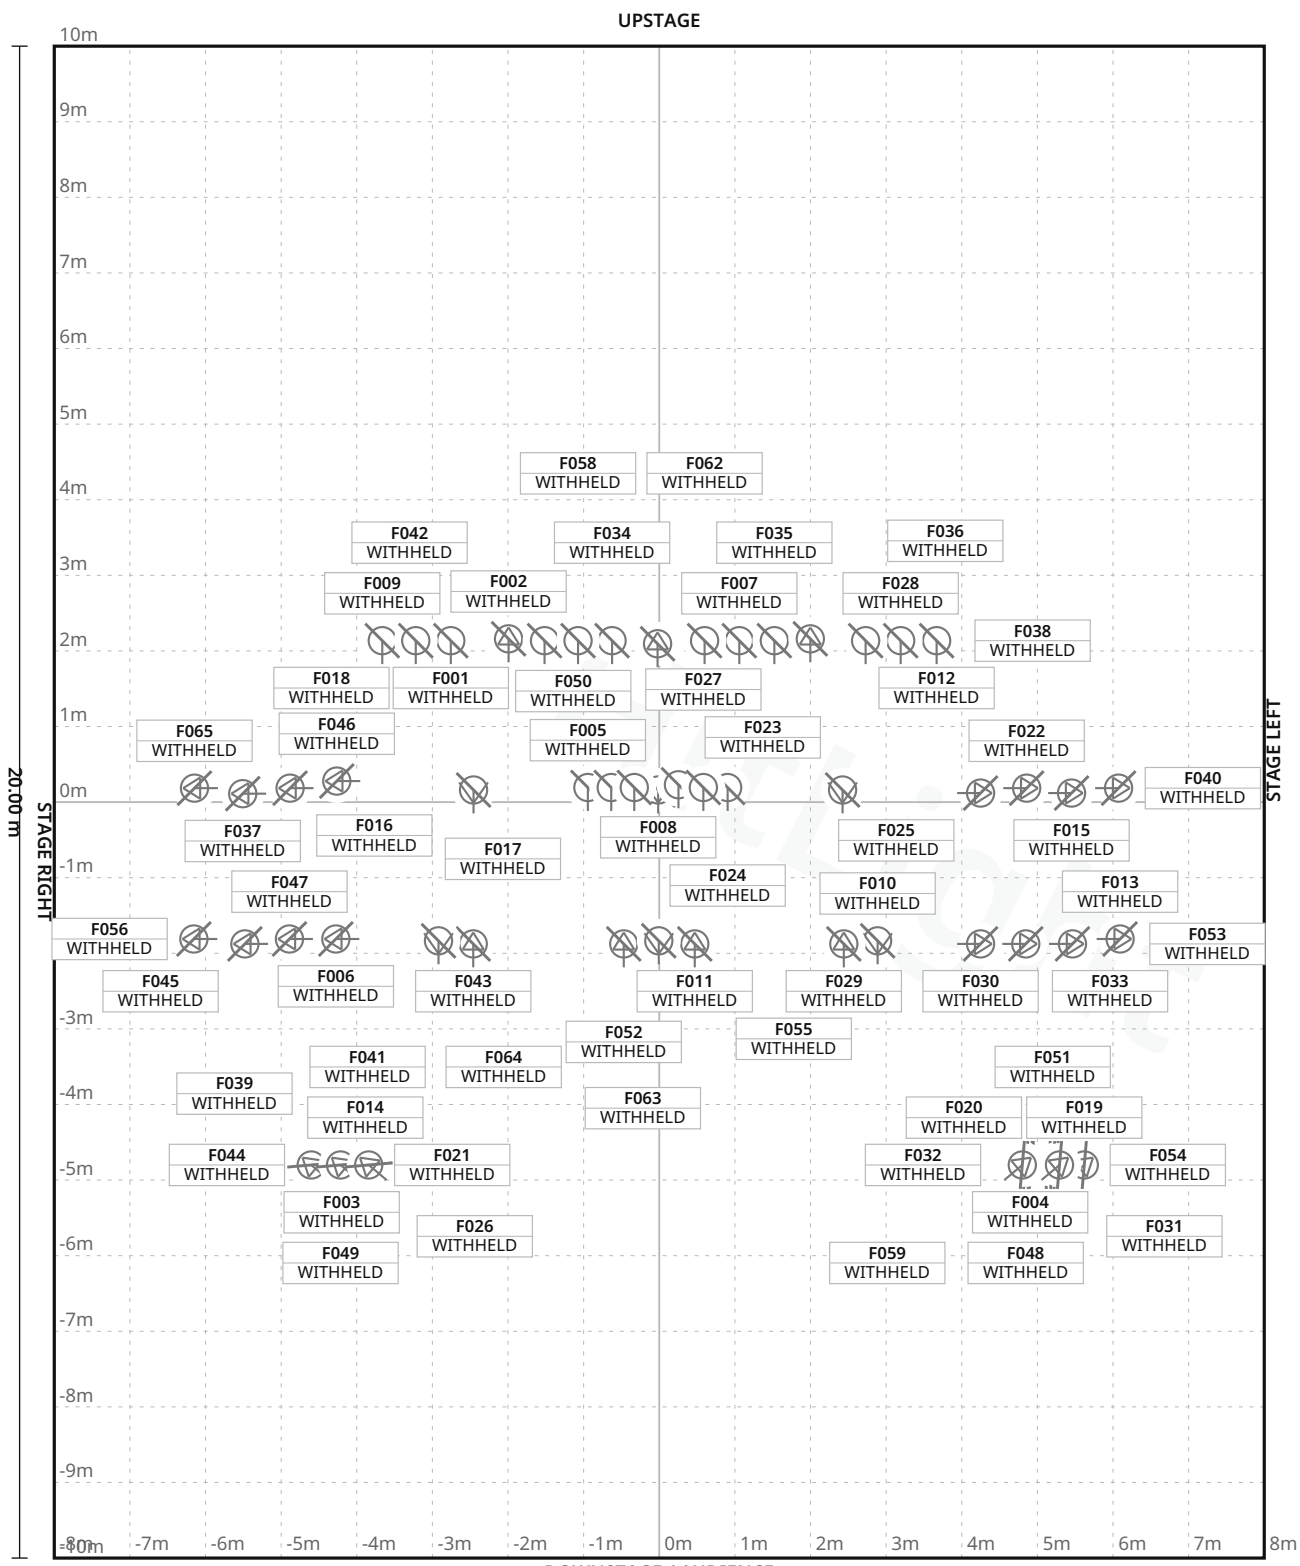

DOWNSTAGE / AUDIENCE

16.00 m

FIXTURE LEGEND

- **Source Four 19** — Profile Spot · 6×
- **Source Four 26** — Profile Spot · 23×
- **Source Four 36** — Profile Spot · 6×
- **Source Four 50** — Profile Spot · 2×
- **Source Four** — PARNel — Spot Light · 2×
- **Altman 175** — 8-inch Fresnel — Spot Light · 4×
- **Altman 360 6x12** — Profile Spot · 2×
- **ETC Source Four** — PAR MFL — PAR Light · 6×
- **Generic PAR64** — NSP — PAR Light · 6×
- **James Thomas** — Engineering PAR64 — PAR Light · 6×
- **Strand Century** — 28 / 2331 — Profile Spot · 1×
- **Strand Century** — 40 / 2322 — Profile Spot · 1×

Stage 16.00 m W × 20.00 m D · Grid 1 m

3 fixture labels omitted in this view due to crowding · see DMX patch

Barrymore Theatre · Main room

LIGHT PLOT · PLAN · Main room

HitLight · Barrymore Theatre

2090 Atwood Avenue, Madison, United States

DWG HL · SCALE 1:100 · metric · PRINT AT 100%

Drawn HitLight

Generated from the saved show

SOURCE a35585396a31

SYMBOL LEGEND

12 TYPES · 65 FIXTURES · COLOUR BY TYPE



ETC Source Four 19

Profile Spot · Unverified · TBC ch · category symbol

6 physical · 6 plotted

6 disabled · 0 unplaced



ETC Source Four 26

Profile Spot · Unverified · TBC ch · category symbol

23 physical · 23 plotted

23 disabled · 0 unplaced



ETC Source Four 36

Profile Spot · Unverified · TBC ch · category symbol

6 physical · 6 plotted

6 disabled · 0 unplaced



ETC Source Four 50

Profile Spot · Unverified · TBC ch · category symbol

2 physical · 2 plotted

2 disabled · 0 unplaced



ETC Source Four PARNel

Spot Light · Unverified · TBC ch · category symbol

2 physical · 2 plotted

2 disabled · 0 unplaced



Unverified source fixture Altman 175 8-inch Fresnel

Spot Light · Unverified · TBC ch · category symbol

4 physical · 4 plotted

4 disabled · 0 unplaced



Unverified source fixture Altman 360 6x12

Profile Spot · Unverified · TBC ch · category symbol

2 physical · 2 plotted

2 disabled · 0 unplaced



Unverified source fixture ETC Source Four PAR MFL

PAR Light · Unverified · TBC ch · category symbol

6 physical · 6 plotted

6 disabled · 0 unplaced

Barrymore Theatre · Main room

SYMBOL LEGEND · Main room

HitLight · Barrymore Theatre

2090 Atwood Avenue, Madison, United States

DWG HL · METRIC

Drawn HitLight

Generated from the saved show

SOURCE a35585396a31

SYMBOL LEGEND · CONTINUED



Unverified source fixture Generic PAR64 NSP

PAR Light · Unverified · TBC ch · category symbol

6 physical · 6 plotted

6 disabled · 0 unplaced



Unverified source fixture James Thomas Engineering PAR64

PAR Light · Unverified · TBC ch · category symbol

6 physical · 6 plotted

6 disabled · 0 unplaced



Unverified source fixture Strand Century 28 / 2331

Profile Spot · Unverified · TBC ch · category symbol

1 physical · 1 plotted

1 disabled · 0 unplaced



Unverified source fixture Strand Century 40 / 2322

Profile Spot · Unverified · TBC ch · category symbol

1 physical · 1 plotted

1 disabled · 0 unplaced

HitLight

GENERAL NOTES

1. Source-based lighting plan. Confirm the current rig with the venue.
2. PARTIAL: included fixtures are not a full physical-unit census.
3. DMX PATCH WITHHELD: provisional or unchecked addresses are not published.
4. Partial planning view; modes and patch unverified; output excluded.

HitLight

FIXTURE SCHEDULE

Fixture	Manufacturer / model	Position / mount	Mode / output
VISUAL PLANNING · DMX PATCH WITHHELD			
F001	Unverified source fixture / James Thomas Engineering PAR64	PLOTTED	Unverified · Output excluded
F002	ETC / Source Four 26	PLOTTED	Unverified · Output excluded
F003	ETC / Source Four 19	PLOTTED	Unverified · Output excluded
F004	ETC / Source Four 26	PLOTTED	Unverified · Output excluded
F005	Unverified source fixture / ETC Source Four PAR MFL	PLOTTED	Unverified · Output excluded
F006	ETC / Source Four 26	PLOTTED	Unverified · Output excluded
F007	Unverified source fixture / Generic PAR64 NSP	PLOTTED	Unverified · Output excluded
F008	ETC / Source Four PARNel	PLOTTED	Unverified · Output excluded
F009	Unverified source fixture / James Thomas Engineering PAR64	PLOTTED	Unverified · Output excluded
F010	Unverified source fixture / Altman 175 8-inch Fresnel	PLOTTED	Unverified · Output excluded
F011	ETC / Source Four 26	PLOTTED	Unverified · Output excluded
F012	Unverified source fixture / James Thomas Engineering PAR64	PLOTTED	Unverified · Output excluded
F013	ETC / Source Four 50	PLOTTED	Unverified · Output excluded
F014	ETC / Source Four 26	PLOTTED	Unverified · Output excluded
F015	ETC / Source Four 36	PLOTTED	Unverified · Output excluded
F016	Unverified source fixture / Altman 360 6x12	PLOTTED	Unverified · Output excluded
F017	Unverified source fixture / ETC Source Four PAR MFL	PLOTTED	Unverified · Output excluded
F018	Unverified source fixture / James Thomas Engineering PAR64	PLOTTED	Unverified · Output excluded
F019	ETC / Source Four 19	PLOTTED	Unverified · Output excluded
F020	ETC / Source Four 26	PLOTTED	Unverified · Output excluded

Planning reference only. Confirm installed modes and patch with the venue.

Barrymore Theatre · Main room

FIXTURE SCHEDULE · Main room

HitLight · Barrymore Theatre

2090 Atwood Avenue, Madison, United States

DWG HL · METRIC

Drawn HitLight

Generated from the saved show

SOURCE a35585396a31

FIXTURE SCHEDULE · CONTINUED

Fixture	Manufacturer / model	Position / mount	Mode / output
VISUAL PLANNING · DMX PATCH WITHHELD			
F021	ETC / Source Four 26	PLOTTED	Unverified · Output excluded
F022	Unverified source fixture / Strand Century 28 / 2331	PLOTTED	Unverified · Output excluded
F023	Unverified source fixture / ETC Source Four PAR MFL	PLOTTED	Unverified · Output excluded
F024	Unverified source fixture / ETC Source Four PAR MFL	PLOTTED	Unverified · Output excluded
F025	ETC / Source Four 26	PLOTTED	Unverified · Output excluded
F026	ETC / Source Four 19	PLOTTED	Unverified · Output excluded
F027	Unverified source fixture / ETC Source Four PAR MFL	PLOTTED	Unverified · Output excluded
F028	Unverified source fixture / James Thomas Engineering PAR64	PLOTTED	Unverified · Output excluded
F029	ETC / Source Four 26	PLOTTED	Unverified · Output excluded
F030	ETC / Source Four 26	PLOTTED	Unverified · Output excluded
F031	ETC / Source Four 26	PLOTTED	Unverified · Output excluded
F032	ETC / Source Four 19	PLOTTED	Unverified · Output excluded
F033	ETC / Source Four 36	PLOTTED	Unverified · Output excluded
F034	Unverified source fixture / Generic PAR64 NSP	PLOTTED	Unverified · Output excluded
F035	Unverified source fixture / Generic PAR64 NSP	PLOTTED	Unverified · Output excluded
F036	ETC / Source Four 26	PLOTTED	Unverified · Output excluded
F037	ETC / Source Four 36	PLOTTED	Unverified · Output excluded
F038	Unverified source fixture / James Thomas Engineering PAR64	PLOTTED	Unverified · Output excluded
F039	ETC / Source Four 26	PLOTTED	Unverified · Output excluded
F040	Unverified source fixture / Strand Century 40 / 2322	PLOTTED	Unverified · Output excluded

Planning reference only. Confirm installed modes and patch with the venue.

Fixture	Manufacturer / model	Position / mount	Mode / output
VISUAL PLANNING · DMX PATCH WITHHELD			
F041	ETC / Source Four 26	PLOTTED	Unverified · Output excluded
F042	Unverified source fixture / Generic PAR64 NSP	PLOTTED	Unverified · Output excluded
F043	ETC / Source Four 26	PLOTTED	Unverified · Output excluded
F044	ETC / Source Four 19	PLOTTED	Unverified · Output excluded
F045	ETC / Source Four 36	PLOTTED	Unverified · Output excluded
F046	ETC / Source Four 26	PLOTTED	Unverified · Output excluded
F047	ETC / Source Four 36	PLOTTED	Unverified · Output excluded
F048	ETC / Source Four 26	PLOTTED	Unverified · Output excluded
F049	ETC / Source Four 26	PLOTTED	Unverified · Output excluded
F050	ETC / Source Four 26	PLOTTED	Unverified · Output excluded
F051	ETC / Source Four 26	PLOTTED	Unverified · Output excluded
F052	ETC / Source Four 26	PLOTTED	Unverified · Output excluded
F053	ETC / Source Four 36	PLOTTED	Unverified · Output excluded
F054	ETC / Source Four 19	PLOTTED	Unverified · Output excluded
F055	ETC / Source Four PARNel	PLOTTED	Unverified · Output excluded
F056	ETC / Source Four 50	PLOTTED	Unverified · Output excluded
F057	Unverified source fixture / ETC Source Four PAR MFL	PLOTTED	Unverified · Output excluded
F058	Unverified source fixture / Generic PAR64 NSP	PLOTTED	Unverified · Output excluded
F059	ETC / Source Four 26	PLOTTED	Unverified · Output excluded
F060	Unverified source fixture / Altman 175 8-inch Fresnel	PLOTTED	Unverified · Output excluded

Planning reference only. Confirm installed modes and patch with the venue.

Barrymore Theatre · Main room

FIXTURE SCHEDULE · Main room

HitLight · Barrymore Theatre

2090 Atwood Avenue, Madison, United States

DWG HL · METRIC

Drawn HitLight

Generated from the saved show

SOURCE a35585396a31

Fixture	Manufacturer / model	Position / mount	Mode / output
VISUAL PLANNING · DMX PATCH WITHHELD			
F061	Unverified source fixture / Altman 175 8-inch Fresnel	PLOTTED	Unverified · Output excluded
F062	Unverified source fixture / Generic PAR64 NSP	PLOTTED	Unverified · Output excluded
F063	Unverified source fixture / Altman 175 8-inch Fresnel	PLOTTED	Unverified · Output excluded
F064	ETC / Source Four 26	PLOTTED	Unverified · Output excluded
F065	Unverified source fixture / Altman 360 6x12	PLOTTED	Unverified · Output excluded

Planning reference only. Confirm installed modes and patch with the venue.

HitLight

VALIDATION APPENDIX

WARNING · PATCH_WITHHELD

DMX patch facts are withheld pending source verification. This planning document cannot be used for hardware output.

Objects: — · Remediation: review the source facts and regenerate.

ERROR · STAGE_DIMENSIONS_UNCONFIRMED

Confirm the stage dimensions before producing a final technical document.

Objects: Main room · Remediation: review the source facts and regenerate.

WARNING · MODE_UNVERIFIED

DMX modes are unverified; output remains excluded.

Objects: F001–F065 · Remediation: review the source facts and regenerate.

WARNING · FIXTURE_DISABLED

Fixtures are disabled for this visual planning reconstruction.

Objects: F001–F065 · Remediation: review the source facts and regenerate.

WARNING · TITLE_METADATA_INCOMPLETE

Some professional title-block metadata is missing; the document will show an em dash.

Objects: c8a6c0b4c5988c7be9f5aefe · Remediation: review the source facts and regenerate.

HitLight

VENUE & DRAWING SOURCES

Barrymore Theatre

Main room · House rig

2090 Atwood Avenue, Madison, WI, US

https://barrymorelive.com/technical-specs/

Sources checked 2026-11-05

Symbols: HitLight-owned category artwork. No manufacturer model geometry or original source pages included.

Fixture positions follow the venue’s published lighting plot; the currently installed rig is not verified.

The plot gives no full scale or trim heights, so scale and heights are estimated.

Historical house lighting plot dated 24 October 2016, with an earlier 21 September 2016 channel schedule. The current installed rig and complete census are unverified.

65 drawn bodies are represented. Shared console circuits do not collapse multiple physical fixtures; legend count/variant conflicts are retained.

Geometry, fixture heights, focus and the registration of the displaced boom diagrams are estimates. All fixtures are excluded from output.

Eight Altman/Century fixtures retain labelled visual substitute bodies pending exact catalogue work. PAR64 and Source Four PAR lamp/optic variants remain partly unverified.

Exact available catalogue display bodies are restored through verified immutable references. Fixture identities, installed modes, patch and output verification are unchanged; original source qualifications remain authoritative.

65 source-based fixture records currently display 65 public catalogue housings and 0 visual fallbacks. Original source identities, modes, patch and output exclusions are unchanged.

Existing Source Four PAR / Colortran Fresnel profile references now display newly authored approximate public housings. Existing source identities and any other-maker mechanical substitutes remain labelled; installed optics, modes and patch are not verified.

Partial planning view; modes and patch unverified; output excluded.

Fixture plot original; visually inspected page(s) 1. Freshness and reuse rights unconfirmed.: https://barrymorelive.com/wp-content/uploads/2018/02/Barrymore-Lighting-Plot.pdf · checked 2026-11-03

Published capacity 971 for Main theatre.: https://barrymorelive.com/about-us/ · checked 2026-11-03

Official venue/technical source page.: https://barrymorelive.com/technical-specs/ · checked 2026-11-03

Official linked house channel/focus schedule dated21Sep2016; supports individually plotted unit identities. Not a position plot. Plot24Oct2016 is coherent layou: https://barrymorelive.com/wp-content/uploads/2018/02/Barrymore-Channels-and-Focus1.pdf · checked 2026-11-05

Public venue page: https://www.hitlight.app/venues/united-states/barrymore-theatre-c8a6c0b4

HitLight | hitlight.app