
UPSTAGE ↑

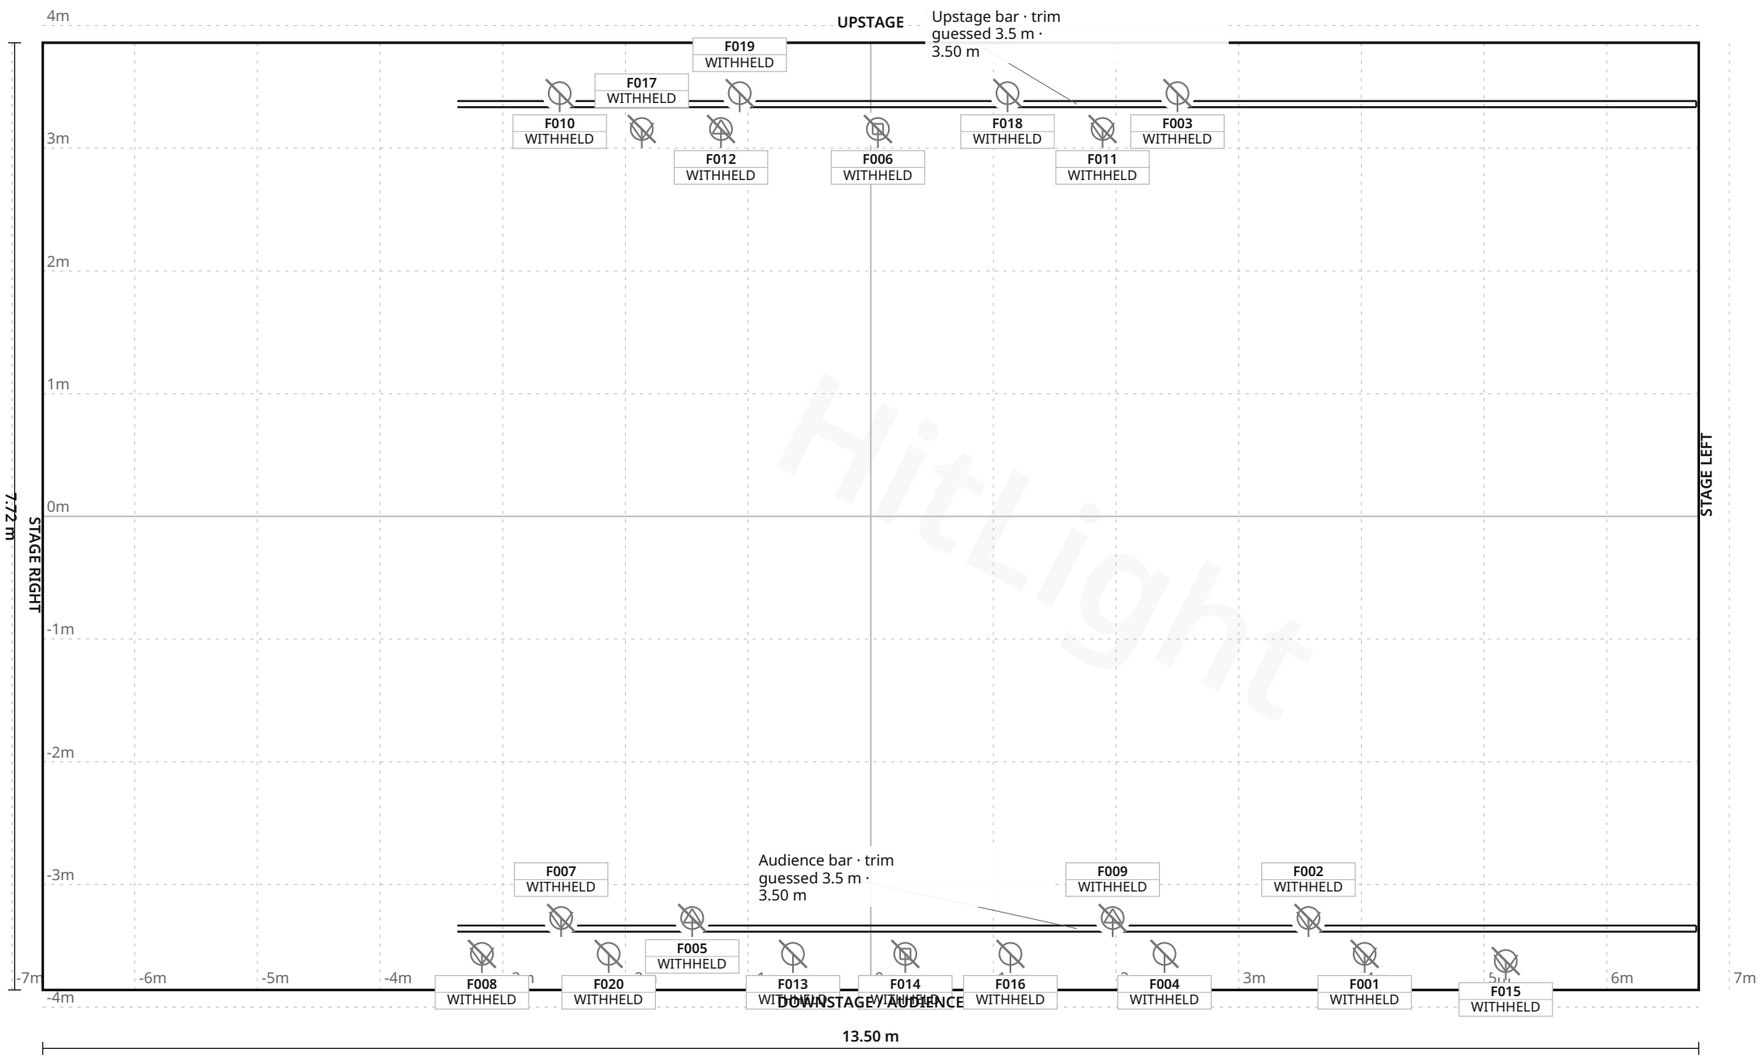

Hitlight

FIXTURE LEGEND

- **Stark400** — Moving Head · 2×
- **ARRI L7c RGBW** (Prot 1) — Spot Light · 4×
- **LED WW Fresnel** — Spot Light · 3×
- **Prolights Jet** Spot 4 (Ext) — Profile Spot · 1×
- **Robe DL4S** — Profile Spot · 2×
- **SlimPAR Quad 12** IRC RGBA — PAR Light · 8×

Stage 13.50 m W × 7.72 m D · Grid 1 m

Waterside Arts · The Chambers

LIGHT PLOT · PLAN · The Chambers

HitLight · Waterside Arts
Sale, United Kingdom

DWG HL · SCALE 1:50 · metric · PRINT AT 100%
Drawn HitLight
Generated from the saved show
SOURCE 11a1af747b4e

SYMBOL LEGEND

6 TYPES · 20 FIXTURES · COLOUR BY TYPE



Prolights Stark400

Moving Head · Unverified · TBC ch · category symbol

2 physical · 2 plotted

2 disabled · 0 unplaced



Unverified source fixture ARRI L7c RGBW (Prot 1)

Spot Light · Unverified · TBC ch · category symbol

4 physical · 4 plotted

4 disabled · 0 unplaced



Unverified source fixture LED WW Fresnel

Spot Light · Unverified · TBC ch · category symbol

3 physical · 3 plotted

3 disabled · 0 unplaced



Unverified source fixture Prolights Jet Spot 4 (Ext)

Profile Spot · Unverified · TBC ch · category symbol

1 physical · 1 plotted

1 disabled · 0 unplaced



Unverified source fixture Robe DL4S

Profile Spot · Unverified · TBC ch · category symbol

2 physical · 2 plotted

2 disabled · 0 unplaced



Unverified source fixture SlimPAR Quad 12 IRC RGBA

PAR Light · Unverified · TBC ch · category symbol

8 physical · 8 plotted

8 disabled · 0 unplaced

Waterside Arts · The Chambers

SYMBOL LEGEND · The Chambers

HitLight · Waterside Arts

Sale, United Kingdom

DWG HL · METRIC

Drawn HitLight

Generated from the saved show

SOURCE 11a1af747b4e

GENERAL NOTES

1. Source-based lighting plan. Confirm the current rig with the venue.
2. PARTIAL: included fixtures are not a full physical-unit census.
3. DMX PATCH WITHHELD: provisional or unchecked addresses are not published.
4. Source room 13.5 × 7.6 m; performance area 6.5 × 3 m. Trim 3.5 m and root height 3.1 m are unverified estimates.
5. JetSpot4 uses a Jet Spot4Z family body; installed variant and optics are unconfirmed. Three LED WW Fresnels remain unidentified.

HitLight

STAGE ELEMENTS

NAME	TYPE	POSITION	TRIM / SIZE
Audience bar · trim guessed 3.5 m	pipe	X 1.68 m · Z 3.36 m	3.50 m · 10.10 m W × 0.05 m D
Upstage bar · trim guessed 3.5 m	pipe	X 1.68 m · Z -3.36 m	3.50 m · 10.10 m W × 0.05 m D

HitLight

Waterside Arts · The Chambers

STAGE ELEMENTS · The Chambers

HitLight · Waterside Arts

Sale, United Kingdom

DWG HL · METRIC

Drawn HitLight

Generated from the saved show

SOURCE 11a1af747b4e

FIXTURE SCHEDULE

Fixture	Manufacturer / model	Position / mount	Mode / output
VISUAL PLANNING · DMX PATCH WITHHELD			
F001	Unverified source fixture / LED WW Fresnel	PLOTTED	Unverified · Output excluded
F002	Unverified source fixture / ARRI L7c RGBW (Prot 1)	PLOTTED	Unverified · Output excluded
F003	Unverified source fixture / SlimPAR Quad 12 IRC RGBA	PLOTTED	Unverified · Output excluded
F004	Unverified source fixture / SlimPAR Quad 12 IRC RGBA	PLOTTED	Unverified · Output excluded
F005	Unverified source fixture / Robe DL4S	PLOTTED	Unverified · Output excluded
F006	Prolights / Stark400	PLOTTED	Unverified · Output excluded
F007	Unverified source fixture / ARRI L7c RGBW (Prot 1)	PLOTTED	Unverified · Output excluded
F008	Unverified source fixture / LED WW Fresnel	PLOTTED	Unverified · Output excluded
F009	Unverified source fixture / Robe DL4S	PLOTTED	Unverified · Output excluded
F010	Unverified source fixture / SlimPAR Quad 12 IRC RGBA	PLOTTED	Unverified · Output excluded
F011	Unverified source fixture / ARRI L7c RGBW (Prot 1)	PLOTTED	Unverified · Output excluded
F012	Unverified source fixture / Prolights Jet Spot 4 (Ext)	PLOTTED	Unverified · Output excluded
F013	Unverified source fixture / SlimPAR Quad 12 IRC RGBA	PLOTTED	Unverified · Output excluded
F014	Prolights / Stark400	PLOTTED	Unverified · Output excluded
F015	Unverified source fixture / LED WW Fresnel	PLOTTED	Unverified · Output excluded
F016	Unverified source fixture / SlimPAR Quad 12 IRC RGBA	PLOTTED	Unverified · Output excluded
F017	Unverified source fixture / ARRI L7c RGBW (Prot 1)	PLOTTED	Unverified · Output excluded
F018	Unverified source fixture / SlimPAR Quad 12 IRC RGBA	PLOTTED	Unverified · Output excluded
F019	Unverified source fixture / SlimPAR Quad 12 IRC RGBA	PLOTTED	Unverified · Output excluded
F020	Unverified source fixture / SlimPAR Quad 12 IRC RGBA	PLOTTED	Unverified · Output excluded

Planning reference only. Confirm installed modes and patch with the venue.

VALIDATION APPENDIX

WARNING · PATCH_WITHHELD

DMX patch facts are withheld pending source verification. This planning document cannot be used for hardware output.

Objects: — · Remediation: review the source facts and regenerate.

ERROR · STAGE_DIMENSIONS_UNCONFIRMED

Confirm the stage dimensions before producing a final technical document.

Objects: The Chambers · Remediation: review the source facts and regenerate.

WARNING · MODE_UNVERIFIED

DMX modes are unverified; output remains excluded.

Objects: F001–F020 · Remediation: review the source facts and regenerate.

WARNING · FIXTURE_DISABLED

Fixtures are disabled for this visual planning reconstruction.

Objects: F001–F020 · Remediation: review the source facts and regenerate.

WARNING · TITLE_METADATA_INCOMPLETE

Some professional title-block metadata is missing; the document will show an em dash.

Objects: cac88e12de70d85afc93ef3e · Remediation: review the source facts and regenerate.

HitLight

VENUE & DRAWING SOURCES

Waterside Arts

The Chambers · Published house plot

Sale, GB

https://watersidearts.org/about/hire/theatre-hire/

Sources checked 2026-11-03

Generated by HitLight from the saved published venue rig. Source attribution and reconstruction limitations are retained below.

Symbols: HitLight-owned category artwork. No manufacturer model geometry or original source pages included.

Fixture classes/models and modes include clearly labelled visual estimates. Generic bodies represent unknown source products; manufacturer identity, wattage and optics are not asserted by those selections.

Stage dimensions, hanging heights, mounts and focus are approximate; the patch remains unverified. This is a partial visual reconstruction, not a control-ready installation.

Original source dates do not establish current physical presence or a complete venue census.

Exact available catalogue display bodies are restored through verified immutable references. Fixture identities, installed modes, patch and output verification are unchanged; original source qualifications remain authoritative.

All 20 plotted positions now have public catalogue bodies, including original Jet Spot4Z and seven-lens Stark400 models. All 20 remain disabled, unpatched and unverified for installed mode.

Two Robe DL4S housings and 3 generic Fresnel class bodies are restored. Source LED WW Fresnels retain a generic 1 kW tungsten housing solely as a class approximation; maker, power, actual LED body and optics are not asserted.

Two Stark400 references retain the already-approved mode-unverified labels; the previous Wash 1.1 suffix is preserved in immutable source history, not verified as installed.

The new bodies are original visual approximations with estimated dimensions and details. Stark400 uses the existing common foreground control; independent pixel and effect rendering remains unverified. Jet Spot4Z retains the library source zoom range, which differs from current manufacturer documentation. No hardware testing or calibrated photometry is implied.

The source names JetSpot4; the displayed Jet Spot4Z body is an inferred visual family

HitLight

VENUE & DRAWING SOURCES

representation. The exact installed variant and optics remain unconfirmed.

Source room 13.5 × 7.6 m; performance area 6.5 × 3 m. Trim 3.5 m and root height 3.1 m are unverified estimates.

JetSpot4 uses a Jet Spot4Z family body; installed variant and optics are unconfirmed. Three LED WW Fresnels remain unidentified.

Hanging heights, mounting and focus are unverified estimates. Partial reconstruction with unverified patch; not control-ready.

DL4S and Stark400 bodies are visual estimates. Source Wash 1.1 is unavailable in the matched profile and unverified as installed.

Source patch, universe, fixture census and current installation are unverified. Original source documents remain private.

Generated from the saved published HitLight layout; fixture positions and room geometry are unchanged. Not an official venue drawing.

Output remains excluded for visual-only fixtures. Catalogue identity does not verify installed modes, addresses or the current installation.

Waterside Arts · Chambers lighting plan: https://watersidearts.org/documents/51/Waterside_Chambers._Lighting_plan._25.09.08.pdf · checked 2026-11-03

Public venue page: https://www.hitlight.app/venues/united-kingdom/waterside-arts-cac88e12

HitLight