
UPSTAGE

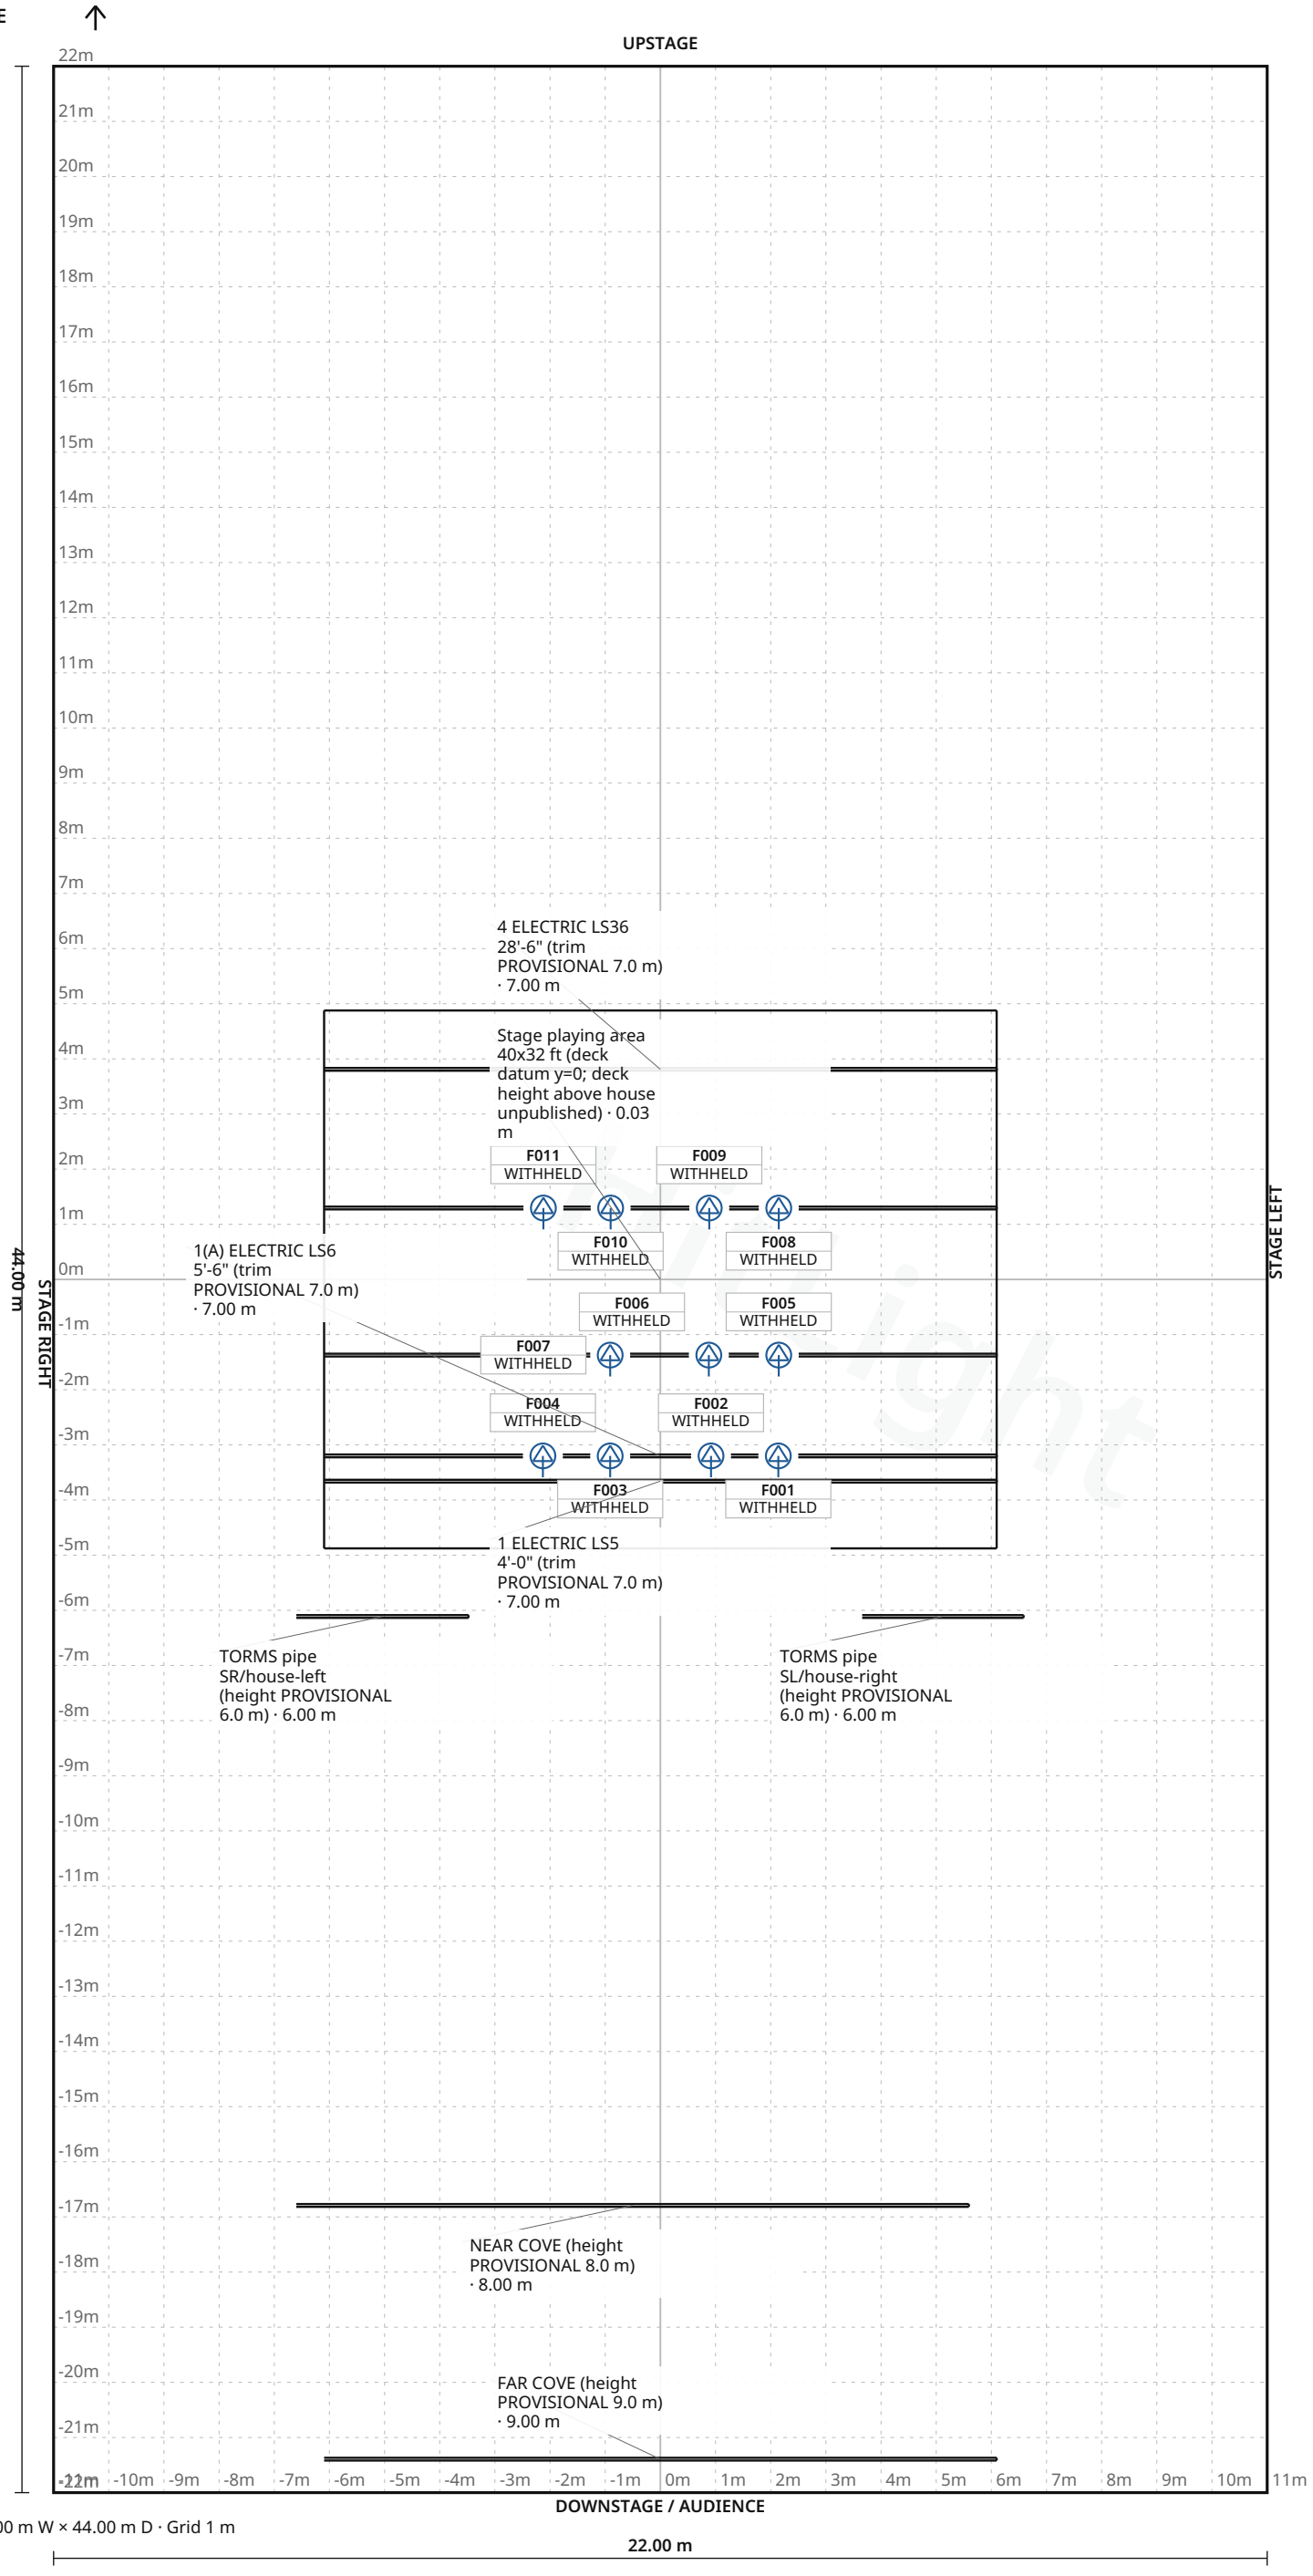

FIXTURE LEGEND

Rogue R2X Spot
Profile Spot · 11×

Stage 22.00 m W × 44.00 m D · Grid 1 m

22.00 m

The Grand 1894 Opera House · Source scope — room/configuration review pending

LIGHT PLOT · PLAN · Source scope — room/configuration review pending

HitLight · The Grand 1894 Opera House

2020 Postoffice Street, Galveston, TX 77550, Galveston, United States

DWG HL · SCALE 1:125 · metric · PRINT AT 100%

Drawn HitLight

Generated from the saved show

SOURCE 00ad561adc41

SYMBOL LEGEND

1 TYPES · 11 FIXTURES · COLOUR BY TYPE



Chauvet Professional Rogue R2X Spot

Profile Spot · 21Ch Mode · 21 ch · category symbol

11 physical · 11 plotted

0 disabled · 0 unplaced

HitLight

The Grand 1894 Opera House · Source scope — room/configuration review pending

SYMBOL LEGEND · Source scope — room/configuration review pending

HitLight · The Grand 1894 Opera House

2020 Postoffice Street, Galveston, TX 77550, Galveston, United States

DWG HL · METRIC

Drawn HitLight

Generated from the saved show

SOURCE 00ad561adc41

GENERAL NOTES

1. Source-based lighting plan. Confirm the current rig with the venue.
2. PARTIAL: included fixtures are not a full physical-unit census.
3. DMX PATCH WITHHELD: provisional or unchecked addresses are not published.
4. The reconstruction retains its documented coverage and geometry assumptions; confirm the current setup with the venue.

HitLight

STAGE ELEMENTS

NAME	TYPE	POSITION	TRIM / SIZE
Stage playing area 40x32 ft (deck datum y=0; deck height above house unpublished)	floorSection	X 0.00 m · Z 0.00 m	0.03 m · 12.19 m W × 9.75 m D
1 ELECTRIC LS5 4'-0" (trim PROVISIONAL 7.0 m)	pipe	X 0.00 m · Z 3.66 m	7.00 m · 12.19 m W × 0.05 m D
3 ELECTRIC LS25 20'-3" (trim PROVISIONAL 7.0 m)	pipe	X 0.00 m · Z -1.29 m	7.00 m · 12.19 m W × 0.05 m D
TORMS pipe SL/house-right (height PROVISIONAL 6.0 m)	pipe	X 5.12 m · Z 6.11 m	6.00 m · 2.93 m W × 0.05 m D
NEAR COVE (height PROVISIONAL 8.0 m)	pipe	X -0.50 m · Z 16.79 m	8.00 m · 12.19 m W × 0.05 m D
2 ELECTRIC LS14 11'-6" (trim PROVISIONAL 7.0 m)	pipe	X 0.00 m · Z 1.37 m	7.00 m · 12.19 m W × 0.05 m D
4 ELECTRIC LS36 28'-6" (trim PROVISIONAL 7.0 m)	pipe	X 0.00 m · Z -3.81 m	7.00 m · 12.19 m W × 0.05 m D
FAR COVE (height PROVISIONAL 9.0 m)	pipe	X 0.00 m · Z 21.39 m	9.00 m · 12.19 m W × 0.05 m D
1(A) ELECTRIC LS6 5'-6" (trim PROVISIONAL 7.0 m)	pipe	X 0.00 m · Z 3.20 m	7.00 m · 12.19 m W × 0.05 m D
TORMS pipe SR/house-left (height PROVISIONAL 6.0 m)	pipe	X -5.04 m · Z 6.11 m	6.00 m · 3.12 m W × 0.05 m D

The Grand 1894 Opera House · Source scope — room/configuration review pending

STAGE ELEMENTS · Source scope — room/configuration review pending

HitLight · The Grand 1894 Opera House

2020 Postoffice Street, Galveston, TX 77550, Galveston, United States

DWG HL · METRIC

Drawn HitLight

Generated from the saved show

SOURCE 00ad561adc41

DMX PATCH

11 FIXTURES · 0 UNIVERSES

Fixture / name	Manufacturer / model	Mode	Ch	DMX	Range	Position / mount	Status / notes
UNPATCHED / INVALID							
F001 · 1(A)E U1 Rogue R2X Spot 2/...	Chauvet Professional / Rogue R2X Spot	21Ch Mode	21	WITHHELD	TBC	1(A) ELECTRIC LS6 5'-6" (trim PRO...	Enabled
F002 · 1(A)E U2 Rogue R2X Spot 2/...	Chauvet Professional / Rogue R2X Spot	21Ch Mode	21	WITHHELD	TBC	1(A) ELECTRIC LS6 5'-6" (trim PRO...	Enabled
F003 · 1(A)E U3 Rogue R2X Spot 2/...	Chauvet Professional / Rogue R2X Spot	21Ch Mode	21	WITHHELD	TBC	1(A) ELECTRIC LS6 5'-6" (trim PRO...	Enabled
F004 · 1(A)E U4 Rogue R2X Spot 2/...	Chauvet Professional / Rogue R2X Spot	21Ch Mode	21	WITHHELD	TBC	1(A) ELECTRIC LS6 5'-6" (trim PRO...	Enabled
F005 · 2E U6 Rogue R2X Spot 2/148...	Chauvet Professional / Rogue R2X Spot	21Ch Mode	21	WITHHELD	TBC	2 ELECTRIC LS14 11'-6" (trim PROV...	Enabled
F006 · 2E U9 Rogue R2X Spot 2/127...	Chauvet Professional / Rogue R2X Spot	21Ch Mode	21	WITHHELD	TBC	2 ELECTRIC LS14 11'-6" (trim PROV...	Enabled
F007 · 2E U11 Rogue R2X Spot 2/10...	Chauvet Professional / Rogue R2X Spot	21Ch Mode	21	WITHHELD	TBC	2 ELECTRIC LS14 11'-6" (trim PROV...	Enabled
F008 · 3E U6 Rogue R2X Spot 2/232...	Chauvet Professional / Rogue R2X Spot	21Ch Mode	21	WITHHELD	TBC	3 ELECTRIC LS25 20'-3" (trim PROV...	Enabled
F009 · 3E U9 Rogue R2X Spot 2/211...	Chauvet Professional / Rogue R2X Spot	21Ch Mode	21	WITHHELD	TBC	3 ELECTRIC LS25 20'-3" (trim PROV...	Enabled
F010 · 3E U11 Rogue R2X Spot 2/19...	Chauvet Professional / Rogue R2X Spot	21Ch Mode	21	WITHHELD	TBC	3 ELECTRIC LS25 20'-3" (trim PROV...	Enabled
F011 · 3E U14 Rogue R2X Spot 2/16...	Chauvet Professional / Rogue R2X Spot	21Ch Mode	21	WITHHELD	TBC	3 ELECTRIC LS25 20'-3" (trim PROV...	Enabled

No patched universes

The Grand 1894 Opera House · Source scope — room/configuration review pending

DMX PATCH · Source scope — room/configuration review pending

HitLight · The Grand 1894 Opera House

2020 Postoffice Street, Galveston, TX 77550, Galveston, United States

DWG HL · METRIC

Drawn HitLight

Generated from the saved show

SOURCE 00ad561adc41

VALIDATION APPENDIX

WARNING · PATCH_WITHHELD

DMX patch facts are withheld pending source verification. This planning document cannot be used for hardware output.

Objects: — · Remediation: correct the saved show data and regenerate.

WARNING · TITLE_METADATA_INCOMPLETE

Some professional title-block metadata is missing; the document will show an em dash.

Objects: cbaeea740635a9b975ff7cfe · Remediation: correct the saved show data and regenerate.

HitLight

VENUE & DRAWING SOURCES

The Grand 1894 Opera House

Source scope — room/configuration review pending · Published reference — not a verified current house rig

2020 Postoffice Street, Galveston, TX 77550, Galveston, Texas, US

https://www.thegrand.com/technical-package/

Sources checked 2026-10-20

Symbols: HitLight-owned category artwork. No manufacturer model geometry or original source pages included.

Source-based reconstruction. Confirm the current installation and equipment availability with the venue.

Scale, fixture positions, mounting heights and aiming may include estimates; this is not a rigging specification.

Provisional fixture matches are labelled as placeholders. The recorded subset is not a complete physical inventory.

DMX addresses are withheld from public plans until their exact source patch is reconciled.

The reconstruction retains its documented coverage and geometry assumptions; confirm the current setup with the venue.

Official venue information: https://www.thegrand.com/technical-package/ · checked 2026-10-20

GOH-Lighting-Plot-2024-v2024.pdf: https://www.thegrand.com/wp-content/uploads/2025/10/GOH-Lighting-Plot-2024-v2024.pdf · checked 2026-10-20

GOHLW2024.pdf: https://www.thegrand.com/wp-content/uploads/2025/10/GOHLW2024.pdf · checked 2026-10-20

GOHRigging.pdf: https://www.thegrand.com/wp-content/uploads/2025/10/GOHRigging.pdf · checked 2026-10-20

techpack1.pdf: https://www.thegrand.com/wp-content/uploads/2025/10/techpack1.pdf · checked 2026-10-20

1894Stage.pdf: https://www.thegrand.com/wp-content/uploads/2025/10/1894Stage.pdf · checked 2026-10-20

Public venue page: https://www.hitlight.app/venues/united-states/the-grand-1894-opera-house-cbaeea74

HitLight