
UPSTAGE ↑

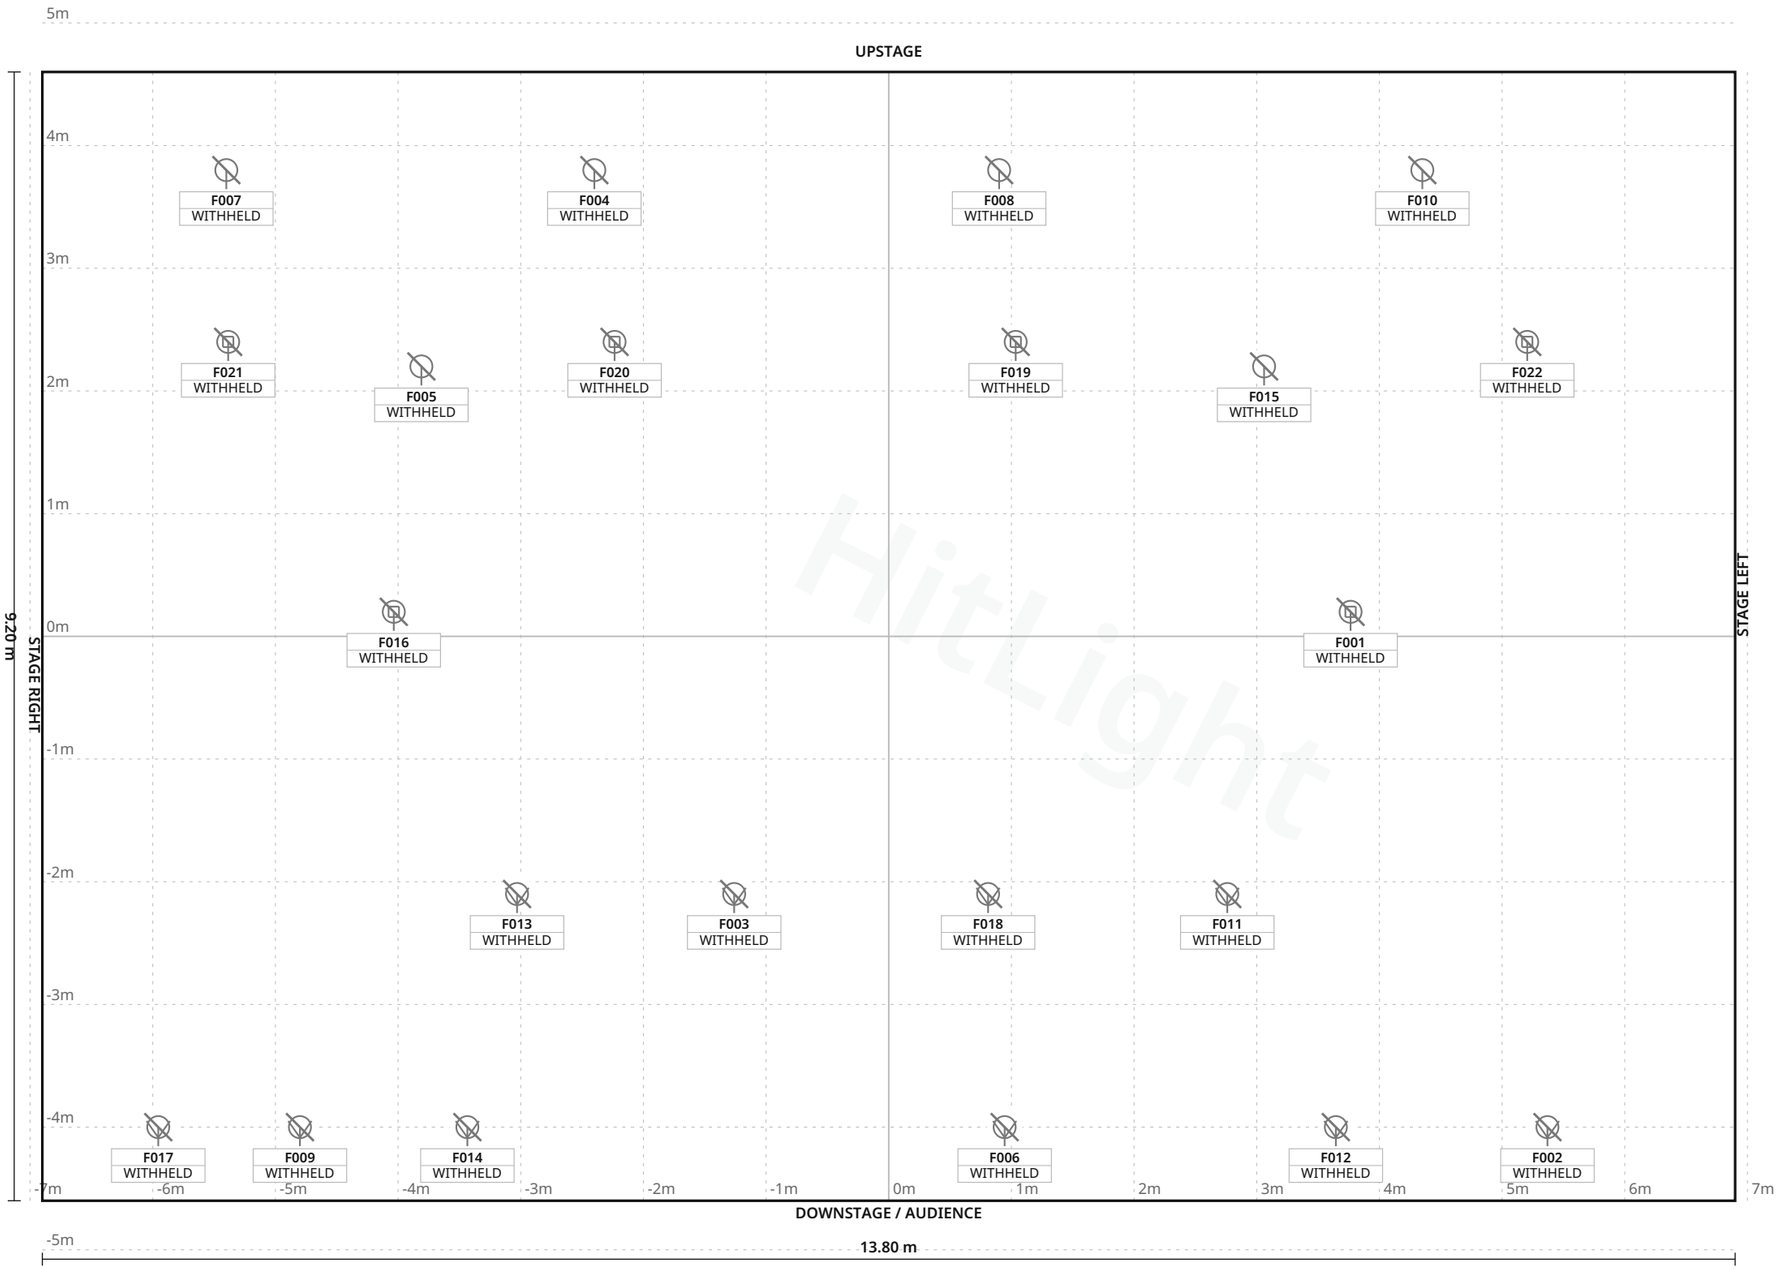

FIXTURE LEGEND

- **Phantom 75 LED** Spot — Moving Head · 4×
- **Conventional 500** W reflector · manufacturer/model unknown — Spot Light · 6×
- **HL-x90 RGBW** floor LED · exact identity unverified — PAR Light · 4×
- **LED Theater 100** · manufacturer/model unknown — Spot Light · 4×
- **LED TMH-X4** · manufacturer confirmation needed — Moving Head · 2×
- **Showtec Compact** PAR 7 · Tri/Q4 variant unknown — PAR Light · 2×

Stage 13.80 m W × 9.20 m D · Grid 1 m

Park Kultury w Starachowicach · Main theatre

LIGHT PLOT · PLAN · Main theatre

HitLight · Park Kultury w Starachowicach

ul.Radomska21,Starachowice, Starachowice, Poland

DWG HL · SCALE 1:50 · metric · PRINT AT 100%

Drawn HitLight

Generated from the saved show

SOURCE 8a98ce2cf536

SYMBOL LEGEND

6 TYPES · 22 FIXTURES · COLOUR BY TYPE



Showtec Phantom 75 LED Spot

Moving Head · Unverified · TBC ch · category symbol

4 physical · 4 plotted

4 disabled · 0 unplaced



Unverified source fixture Conventional 500 W reflector · manufacturer/model unknown

Spot Light · Unverified · TBC ch · category symbol

6 physical · 6 plotted

6 disabled · 0 unplaced



Unverified source fixture HL-x90 RGBW floor LED · exact identity unverified

PAR Light · Unverified · TBC ch · category symbol

4 physical · 4 plotted

4 disabled · 0 unplaced



Unverified source fixture LED Theater 100 · manufacturer/model unknown

Spot Light · Unverified · TBC ch · category symbol

4 physical · 4 plotted

4 disabled · 0 unplaced



Unverified source fixture LED TMH-X4 · manufacturer confirmation needed

Moving Head · Unverified · TBC ch · category symbol

2 physical · 2 plotted

2 disabled · 0 unplaced



Unverified source fixture Showtec Compact PAR 7 · Tri/Q4 variant unknown

PAR Light · Unverified · TBC ch · category symbol

2 physical · 2 plotted

2 disabled · 0 unplaced

Park Kultury w Starachowicach · Main theatre

SYMBOL LEGEND · Main theatre

HitLight · Park Kultury w Starachowicach

ul.Radomska21,Starachowice, Starachowice, Poland

DWG HL · METRIC

Drawn HitLight

Generated from the saved show

SOURCE 8a98ce2cf536

GENERAL NOTES

1. Source-based lighting plan. Confirm the current rig with the venue.
2. PARTIAL: included fixtures are not a full physical-unit census.
3. DMX PATCH WITHHELD: provisional or unchecked addresses are not published.
4. Partial reconstruction of dated source plots. Source dates do not establish current physical presence or a complete venue census.
5. Source-matched catalogue bodies are shown where available. Unresolved products retain labelled visual markers or explicitly inferred/substitute bodies; generic bodies do not establish manufacturer identity, wattage or optics.

HitLight

Park Kultury w Starachowicach · Main theatre

GENERAL NOTES · Main theatre

HitLight · Park Kultury w Starachowicach

ul.Radomska21,Starachowice, Starachowice, Poland

DWG HL · METRIC

Drawn HitLight

Generated from the saved show

SOURCE 8a98ce2cf536

FIXTURE SCHEDULE

Fixture	Manufacturer / model	Position / mount	Mode / output
VISUAL PLANNING · DMX PATCH WITHHELD			
F001	Unverified source fixture / LED TMH-X4 · manufacturer confirmation needed	PLOTTED	Unverified · Output excluded
F002	Unverified source fixture / Conventional 500 W reflector · manufacturer/m...	PLOTTED	Unverified · Output excluded
F003	Unverified source fixture / LED Theater 100 · manufacturer/model unknown	PLOTTED	Unverified · Output excluded
F004	Unverified source fixture / HL-x90 RGBW floor LED · exact identity unveri...	PLOTTED	Unverified · Output excluded
F005	Unverified source fixture / Showtec Compact PAR 7 · Tri/Q4 variant unknown	PLOTTED	Unverified · Output excluded
F006	Unverified source fixture / Conventional 500 W reflector · manufacturer/m...	PLOTTED	Unverified · Output excluded
F007	Unverified source fixture / HL-x90 RGBW floor LED · exact identity unveri...	PLOTTED	Unverified · Output excluded
F008	Unverified source fixture / HL-x90 RGBW floor LED · exact identity unveri...	PLOTTED	Unverified · Output excluded
F009	Unverified source fixture / Conventional 500 W reflector · manufacturer/m...	PLOTTED	Unverified · Output excluded
F010	Unverified source fixture / HL-x90 RGBW floor LED · exact identity unveri...	PLOTTED	Unverified · Output excluded
F011	Unverified source fixture / LED Theater 100 · manufacturer/model unknown	PLOTTED	Unverified · Output excluded
F012	Unverified source fixture / Conventional 500 W reflector · manufacturer/m...	PLOTTED	Unverified · Output excluded
F013	Unverified source fixture / LED Theater 100 · manufacturer/model unknown	PLOTTED	Unverified · Output excluded
F014	Unverified source fixture / Conventional 500 W reflector · manufacturer/m...	PLOTTED	Unverified · Output excluded
F015	Unverified source fixture / Showtec Compact PAR 7 · Tri/Q4 variant unknown	PLOTTED	Unverified · Output excluded
F016	Unverified source fixture / LED TMH-X4 · manufacturer confirmation needed	PLOTTED	Unverified · Output excluded
F017	Unverified source fixture / Conventional 500 W reflector · manufacturer/m...	PLOTTED	Unverified · Output excluded
F018	Unverified source fixture / LED Theater 100 · manufacturer/model unknown	PLOTTED	Unverified · Output excluded
F019	Showtec / Phantom 75 LED Spot	PLOTTED	Unverified · Output excluded
F020	Showtec / Phantom 75 LED Spot	PLOTTED	Unverified · Output excluded

Planning reference only. Confirm installed modes and patch with the venue.

Park Kultury w Starachowicach · Main theatre

FIXTURE SCHEDULE · Main theatre

HitLight · Park Kultury w Starachowicach

ul.Radomska21,Starachowice, Starachowice, Poland

DWG HL · METRIC

Drawn HitLight

Generated from the saved show

SOURCE 8a98ce2cf536

Fixture	Manufacturer / model	Position / mount	Mode / output
VISUAL PLANNING · DMX PATCH WITHHELD			
F021	Showtec / Phantom 75 LED Spot	PLOTTED	Unverified · Output excluded
F022	Showtec / Phantom 75 LED Spot	PLOTTED	Unverified · Output excluded

Planning reference only. Confirm installed modes and patch with the venue.

HitLight

VALIDATION APPENDIX

WARNING · PATCH_WITHHELD

DMX patch facts are withheld pending source verification. This planning document cannot be used for hardware output.

Objects: — · Remediation: review the source facts and regenerate.

ERROR · STAGE_DIMENSIONS_UNCONFIRMED

Confirm the stage dimensions before producing a final technical document.

Objects: Main theatre · Remediation: review the source facts and regenerate.

WARNING · MODE_UNVERIFIED

DMX modes are unverified; output remains excluded.

Objects: F001–F022 · Remediation: review the source facts and regenerate.

WARNING · FIXTURE_DISABLED

Fixtures are disabled for this visual planning reconstruction.

Objects: F001–F022 · Remediation: review the source facts and regenerate.

WARNING · TITLE_METADATA_INCOMPLETE

Some professional title-block metadata is missing; the document will show an em dash.

Objects: cc8c2d13f7e41e0cf7797651 · Remediation: review the source facts and regenerate.

HitLight

VENUE & DRAWING SOURCES

Park Kultury w Starachowicach

Main theatre · Published house plot

ul.Radomska21,Starachowice, Starachowice, PL

https://parkkultury.starachowice.eu/rider-i-szczegoly-techniczne/

Sources checked 2026-11-03

Generated by HitLight from the saved published venue rig. Source attribution and reconstruction limitations are retained below.

Symbols: HitLight-owned category artwork. No manufacturer model geometry or original source pages included.

22 plotted fixture records: see the current legend and fixture schedule for fixture coverage. All output excluded; current physical presence and installed modes/patch remain unverified.

Fixture classes/models and modes include clearly labelled visual estimates. Generic bodies represent unknown source products; manufacturer identity, wattage and optics are not asserted by those selections.

Stage dimensions, hanging heights, mounts and focus are approximate; the patch remains unverified. This is a partial visual reconstruction, not a control-ready installation.

Original source dates do not establish current physical presence or a complete venue census.

Catalogue identities corrected in place; installed modes, patch, geometry and source currency remain unverified.

Partial source-based planning reconstruction; the current installation and complete fixture census are unverified.

Scale, dimensions and hanging heights may be estimated; this view is not a physical rigging specification.

Exact available catalogue display bodies are restored through verified immutable references. Fixture identities, installed modes, patch and output verification are unchanged; original source qualifications remain authoritative.

Partial reconstruction of dated source plots. Source dates do not establish current physical presence or a complete venue census.

Source-matched catalogue bodies are shown where available. Unresolved products retain labelled

HitLight

VENUE & DRAWING SOURCES

visual markers or explicitly inferred/substitute bodies; generic bodies do not establish manufacturer identity, wattage or optics.

Catalogue identities were corrected in place. Exact unresolved fixture variants and body details, installed modes and DMX patch remain unverified.

Output remains excluded for visual-only fixtures. Catalogue identity does not verify installed modes, addresses, patch or the current installation.

Room/stage dimensions, scale, hanging heights, mounts and focus may be estimated. This is not a measured rig or physical rigging specification.

Generated from the saved published HitLight layout, preserving fixture positions and room geometry. Not an official venue drawing or a control-ready installation.

Park Kultury w Starachowicach — Main theatre · lighting plot: https://parkkultury.starachowice.eu/rider-i-szczegoly-techniczne/ · checked 2026-11-03

Public venue page: https://www.hitlight.app/venues/poland/park-kultury-w-starachowicach-cc8c2d13

HitLight