
UPSTAGE

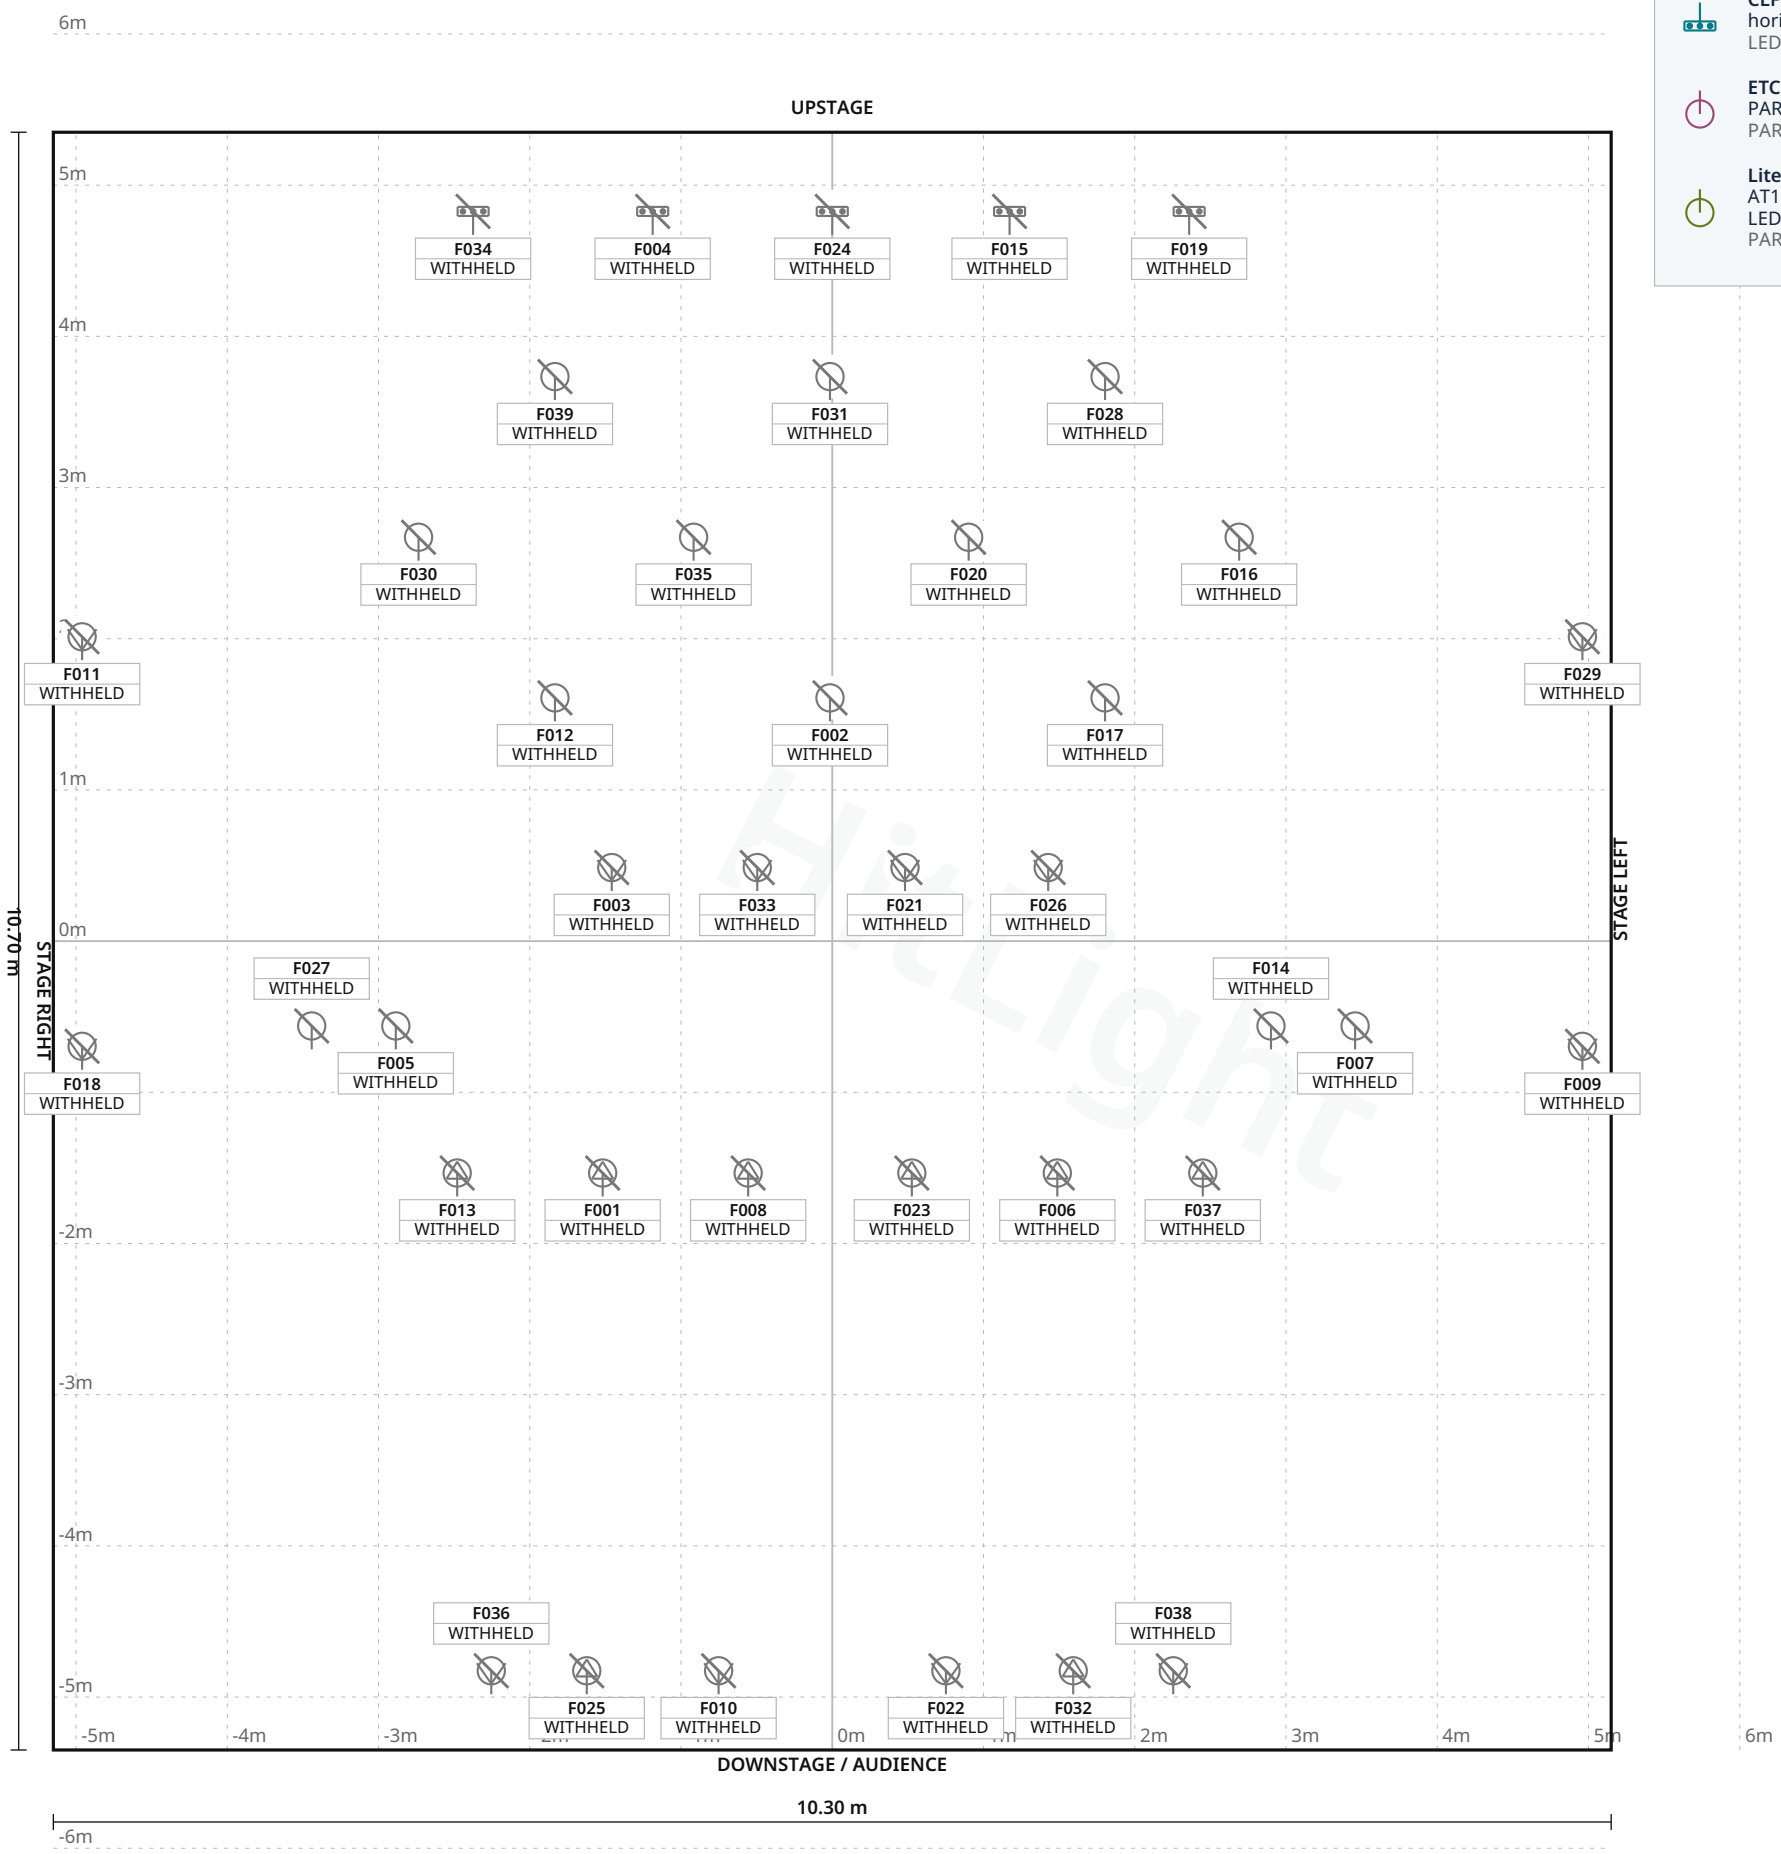

FIXTURE LEGEND

- **F101** — Spot Light · 4×
- **Source Four 36** — Profile Spot · 2×
- **Source Four Zoom** 25-50 — Profile Spot · 6×
- **ADB C101 PC1kW** — Spot Light · 8×
- **CLF LEDwashXL** horizon assembly — LED Bar · 5×
- **ETC SourceFour** PAR MFL575 — PAR Light · 4×
- **Litecraft** AT10plus RGBA LED spot — PAR Light · 10×

Stage 10.30 m W × 10.70 m D · Grid 1 m

Theater De Tuyter · Theaterzaal / Zaal 1

LIGHT PLOT · PLAN · Theaterzaal / Zaal 1

HitLight · Theater De Tuyter

Nachtegaalstraat 8, 2922 VL Krimpen aan den IJssel, Krimpen aan den IJssel, Netherlands

DWG HL · SCALE 1:50 · metric · PRINT AT 100%

Drawn HitLight

Generated from the saved show

SOURCE c9bfdbba4529

SYMBOL LEGEND

7 TYPES · 39 FIXTURES · COLOUR BY TYPE



ADB F101

Spot Light · Unverified · TBC ch · category symbol

4 physical · 4 plotted

4 disabled · 0 unplaced



ETC Source Four 36

Profile Spot · Unverified · TBC ch · category symbol

2 physical · 2 plotted

2 disabled · 0 unplaced



ETC Source Four Zoom 25-50

Profile Spot · Unverified · TBC ch · category symbol

6 physical · 6 plotted

6 disabled · 0 unplaced



Unverified source fixture ADB C101 PC1kW

Spot Light · Unverified · TBC ch · category symbol

8 physical · 8 plotted

8 disabled · 0 unplaced



Unverified source fixture CLF LEDwashXL horizon assembly

LED Bar · Unverified · TBC ch · category symbol

5 physical · 5 plotted

5 disabled · 0 unplaced



Unverified source fixture ETC SourceFour PAR MFL575

PAR Light · Unverified · TBC ch · category symbol

4 physical · 4 plotted

4 disabled · 0 unplaced



Unverified source fixture Litecraft AT10plus RGBA LED spot

PAR Light · Unverified · TBC ch · category symbol

10 physical · 10 plotted

10 disabled · 0 unplaced

Theater De Tuyter · Theaterzaal / Zaal 1

SYMBOL LEGEND · Theaterzaal / Zaal 1

HitLight · Theater De Tuyter

Nachtegaalstraat 8, 2922 VL Krimpen aan den IJssel, Krimpen aan den IJssel, Netherlands

DWG HL · METRIC

Drawn HitLight

Generated from the saved show

SOURCE c9bfdbba4529

GENERAL NOTES

1. Source-based lighting plan. Confirm the current rig with the venue.
2. PARTIAL: included fixtures are not a full physical-unit census.
3. DMX PATCH WITHHELD: provisional or unchecked addresses are not published.
4. Partial planning view; modes and patch unverified; output excluded.

HitLight

FIXTURE SCHEDULE

Fixture	Manufacturer / model	Position / mount	Mode / output
VISUAL PLANNING · DMX PATCH WITHHELD			
F001	ETC / Source Four Zoom 25-50	PLOTTED	Unverified · Output excluded
F002	Unverified source fixture / Litecraft AT10plus RGBA LED spot	PLOTTED	Unverified · Output excluded
F003	Unverified source fixture / ADB C101 PC1kW	PLOTTED	Unverified · Output excluded
F004	Unverified source fixture / CLF LEDwashXL horizon assembly	PLOTTED	Unverified · Output excluded
F005	Unverified source fixture / ETC SourceFour PAR MFL575	PLOTTED	Unverified · Output excluded
F006	ETC / Source Four Zoom 25-50	PLOTTED	Unverified · Output excluded
F007	Unverified source fixture / ETC SourceFour PAR MFL575	PLOTTED	Unverified · Output excluded
F008	ETC / Source Four Zoom 25-50	PLOTTED	Unverified · Output excluded
F009	ADB / F101	PLOTTED	Unverified · Output excluded
F010	Unverified source fixture / ADB C101 PC1kW	PLOTTED	Unverified · Output excluded
F011	ADB / F101	PLOTTED	Unverified · Output excluded
F012	Unverified source fixture / Litecraft AT10plus RGBA LED spot	PLOTTED	Unverified · Output excluded
F013	ETC / Source Four Zoom 25-50	PLOTTED	Unverified · Output excluded
F014	Unverified source fixture / ETC SourceFour PAR MFL575	PLOTTED	Unverified · Output excluded
F015	Unverified source fixture / CLF LEDwashXL horizon assembly	PLOTTED	Unverified · Output excluded
F016	Unverified source fixture / Litecraft AT10plus RGBA LED spot	PLOTTED	Unverified · Output excluded
F017	Unverified source fixture / Litecraft AT10plus RGBA LED spot	PLOTTED	Unverified · Output excluded
F018	ADB / F101	PLOTTED	Unverified · Output excluded
F019	Unverified source fixture / CLF LEDwashXL horizon assembly	PLOTTED	Unverified · Output excluded
F020	Unverified source fixture / Litecraft AT10plus RGBA LED spot	PLOTTED	Unverified · Output excluded

Planning reference only. Confirm installed modes and patch with the venue.

Theater De Tuyter · Theaterzaal / Zaal 1

FIXTURE SCHEDULE · Theaterzaal / Zaal 1

HitLight · Theater De Tuyter

Nachtegaalstraat 8, 2922 VL Krimpen aan den IJssel, Krimpen aan den IJssel, Netherlands

DWG HL · METRIC

Drawn HitLight

Generated from the saved show

SOURCE c9bfdbba4529

Fixture	Manufacturer / model	Position / mount	Mode / output
VISUAL PLANNING · DMX PATCH WITHHELD			
F021	Unverified source fixture / ADB C101 PC1kW	PLOTTED	Unverified · Output excluded
F022	Unverified source fixture / ADB C101 PC1kW	PLOTTED	Unverified · Output excluded
F023	ETC / Source Four Zoom 25-50	PLOTTED	Unverified · Output excluded
F024	Unverified source fixture / CLF LEDwashXL horizon assembly	PLOTTED	Unverified · Output excluded
F025	ETC / Source Four 36	PLOTTED	Unverified · Output excluded
F026	Unverified source fixture / ADB C101 PC1kW	PLOTTED	Unverified · Output excluded
F027	Unverified source fixture / ETC SourceFour PAR MFL575	PLOTTED	Unverified · Output excluded
F028	Unverified source fixture / Litecraft AT10plus RGBA LED spot	PLOTTED	Unverified · Output excluded
F029	ADB / F101	PLOTTED	Unverified · Output excluded
F030	Unverified source fixture / Litecraft AT10plus RGBA LED spot	PLOTTED	Unverified · Output excluded
F031	Unverified source fixture / Litecraft AT10plus RGBA LED spot	PLOTTED	Unverified · Output excluded
F032	ETC / Source Four 36	PLOTTED	Unverified · Output excluded
F033	Unverified source fixture / ADB C101 PC1kW	PLOTTED	Unverified · Output excluded
F034	Unverified source fixture / CLF LEDwashXL horizon assembly	PLOTTED	Unverified · Output excluded
F035	Unverified source fixture / Litecraft AT10plus RGBA LED spot	PLOTTED	Unverified · Output excluded
F036	Unverified source fixture / ADB C101 PC1kW	PLOTTED	Unverified · Output excluded
F037	ETC / Source Four Zoom 25-50	PLOTTED	Unverified · Output excluded
F038	Unverified source fixture / ADB C101 PC1kW	PLOTTED	Unverified · Output excluded
F039	Unverified source fixture / Litecraft AT10plus RGBA LED spot	PLOTTED	Unverified · Output excluded

Planning reference only. Confirm installed modes and patch with the venue.

VALIDATION APPENDIX

WARNING · PATCH_WITHHELD

DMX patch facts are withheld pending source verification. This planning document cannot be used for hardware output.

Objects: — · Remediation: review the source facts and regenerate.

ERROR · STAGE_DIMENSIONS_UNCONFIRMED

Confirm the stage dimensions before producing a final technical document.

Objects: Theaterzaal / Zaal 1 · Remediation: review the source facts and regenerate.

WARNING · MODE_UNVERIFIED

DMX modes are unverified; output remains excluded.

Objects: F001–F039 · Remediation: review the source facts and regenerate.

WARNING · FIXTURE_DISABLED

Fixtures are disabled for this visual planning reconstruction.

Objects: F001–F039 · Remediation: review the source facts and regenerate.

WARNING · TITLE_METADATA_INCOMPLETE

Some professional title-block metadata is missing; the document will show an em dash.

Objects: ccbec93f6083d5fab2f1911f · Remediation: review the source facts and regenerate.

HitLight

VENUE & DRAWING SOURCES

Theater De Tuyter

Theaterzaal / Zaal 1 · Published house plot

Nachtegaalstraat 8, 2922 VL Krimpen aan den IJssel, Krimpen aan den IJssel, NL

https://www.theaterdetuyter.nl/je-bezoek/

Sources checked 2026-11-03

Symbols: HitLight-owned category artwork. No manufacturer model geometry or original source pages included.

Fixture classes/models and modes include clearly labelled visual estimates. Generic bodies represent unknown source products; manufacturer identity, wattage and optics are not asserted by those selections.

Stage dimensions, hanging heights, mounts and focus are approximate; the patch remains unverified. This is a partial visual reconstruction, not a control-ready installation.

Original source dates do not establish current physical presence or a complete venue census.

Partial source-based planning reconstruction; the current installation and complete fixture census are unverified.

Source-matched catalogue bodies are shown where available. Unresolved source identities remain labelled visual markers. Installed modes and DMX patch require verification; visual-only fixtures remain excluded from output.

39 source-based fixture records currently display 39 public catalogue housings and 0 visual fallbacks. Original source identities, modes, patch and output exclusions are unchanged.

Existing Source Four PAR / Colortran Fresnel profile references now display newly authored approximate public housings. Existing source identities and any other-maker mechanical substitutes remain labelled; installed optics, modes and patch are not verified.

Partial planning view; modes and patch unverified; output excluded.

Theater De Tuyter — Theaterzaal / Zaal 1 · lighting plot: https://www.theaterdetuyter.nl/je-bezoek/ · checked 2026-11-03

Public venue page: https://www.hitlight.app/venues/netherlands/theater-de-tuyter-ccbec93f

HitLight