
UPSTAGE

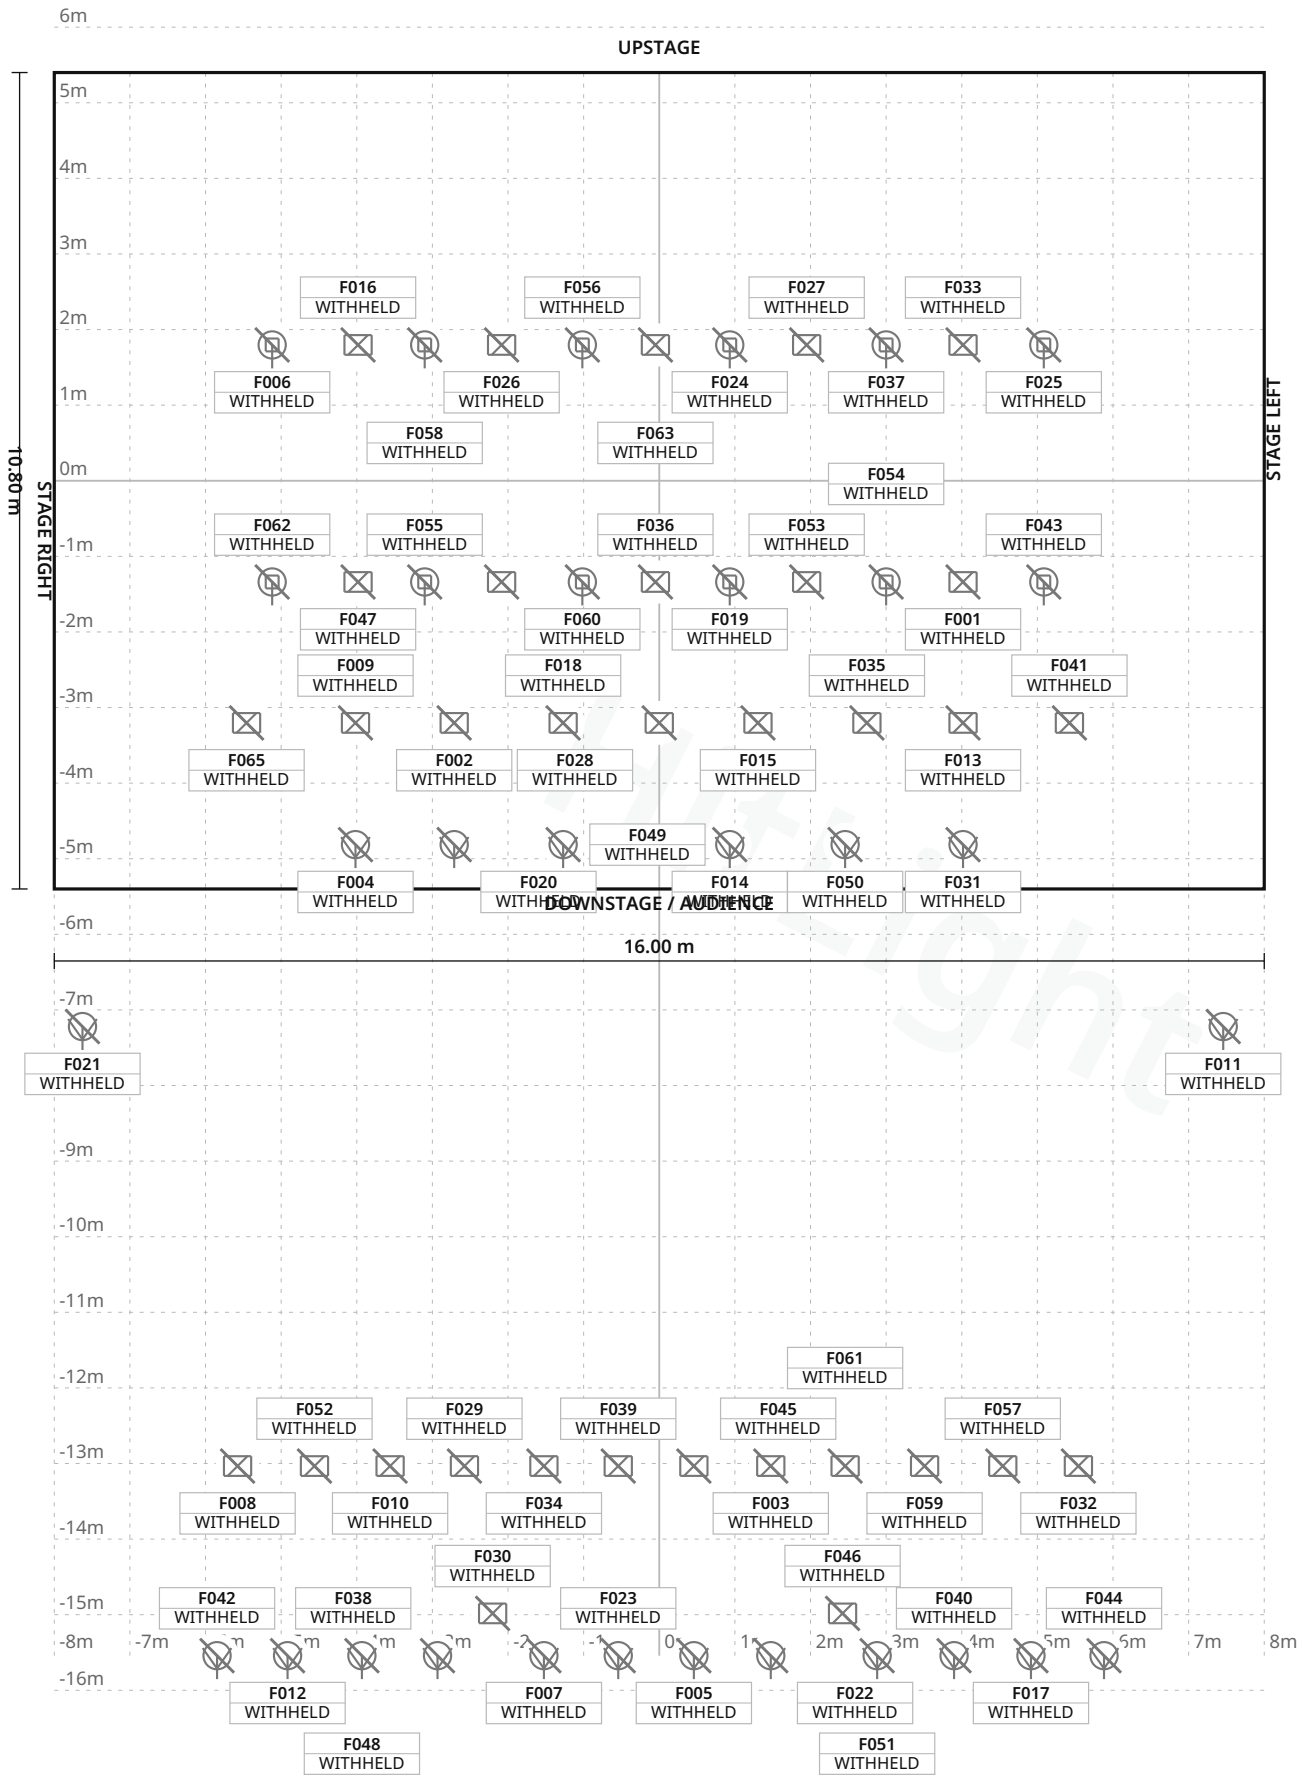

FIXTURE LEGEND

- **F2 FC** — Spot Light · 8×
- **Source Four Zoom** — 15-30 — Spot Light · 12×
- **MAC Aura XB** — Moving Head · 12×
- **Martin MAC** — Encore Performance (38ch) — Other · 2×
- **Strand Cadenza F** — 2K Fresnel — Other · 3×
- **Strand Harmony** — 15/28 1K Profile — Other · 12×
- **Strand Harmony F** — 1K Fresnel — Other · 6×
- **Vari-Lite VL2600** — Profile (Extended 47ch) — Other · 10×

Stage 16.00 m W × 10.80 m D · Grid 1 m

1 fixture labels omitted in this view due to crowding · see DMX patch

Festiviteten Haugesund konserthus · Hovedscenen

LIGHT PLOT · PLAN · Hovedscenen

HitLight · Festiviteten Haugesund konserthus

Knut Knutsen O.A.S gate 4, 5528 Haugesund, Norge, 5528, Haugesund, Norway

DWG HL · SCALE 1:100 · metric · PRINT AT 100%

Drawn HitLight

Generated from the saved show

SOURCE 41c738e3a9d4

SYMBOL LEGEND

8 TYPES · 65 FIXTURES · COLOUR BY TYPE



Cameo F2 FC

Spot Light · Unverified · TBC ch · category symbol

8 physical · 8 plotted

8 disabled · 0 unplaced



ETC Source Four Zoom 15-30

Spot Light · Unverified · TBC ch · category symbol

12 physical · 12 plotted

12 disabled · 0 unplaced



Martin Professional MAC Aura XB

Moving Head · Unverified · TBC ch · category symbol

12 physical · 12 plotted

12 disabled · 0 unplaced



Unverified source fixture Martin MAC Encore Performance (38ch)

Other · Unverified · TBC ch · category symbol

2 physical · 2 plotted

2 disabled · 0 unplaced



Unverified source fixture Strand Cadenza F 2K Fresnel

Other · Unverified · TBC ch · category symbol

3 physical · 3 plotted

3 disabled · 0 unplaced



Unverified source fixture Strand Harmony 15/28 1K Profile

Other · Unverified · TBC ch · category symbol

12 physical · 12 plotted

12 disabled · 0 unplaced



Unverified source fixture Strand Harmony F 1K Fresnel

Other · Unverified · TBC ch · category symbol

6 physical · 6 plotted

6 disabled · 0 unplaced



Unverified source fixture Vari-Lite VL2600 Profile (Extended 47ch)

Other · Unverified · TBC ch · category symbol

10 physical · 10 plotted

10 disabled · 0 unplaced

GENERAL NOTES

1. Source-based lighting plan. Confirm the current rig with the venue.
2. PARTIAL: included fixtures are not a full physical-unit census.
3. DMX PATCH WITHHELD: provisional or unchecked addresses are not published.
4. Fixture positions follow the venue’s published lighting plot; the currently installed rig is not verified.
5. The plot gives no full scale or trim heights, so scale and heights are estimated.

HitLight

FIXTURE SCHEDULE

Fixture	Manufacturer / model	Position / mount	Mode / output
VISUAL PLANNING · DMX PATCH WITHHELD			
F001	Unverified source fixture / Vari-Lite VL2600 Profile (Extended 47ch)	PLOTTED	Unverified · Output excluded
F002	Unverified source fixture / Strand Harmony F 1K Fresnel	PLOTTED	Unverified · Output excluded
F003	Unverified source fixture / Strand Harmony 15/28 1K Profile	PLOTTED	Unverified · Output excluded
F004	Cameo / F2 FC	PLOTTED	Unverified · Output excluded
F005	ETC / Source Four Zoom 15-30	PLOTTED	Unverified · Output excluded
F006	Martin Professional / MAC Aura XB	PLOTTED	Unverified · Output excluded
F007	ETC / Source Four Zoom 15-30	PLOTTED	Unverified · Output excluded
F008	Unverified source fixture / Strand Harmony 15/28 1K Profile	PLOTTED	Unverified · Output excluded
F009	Unverified source fixture / Strand Cadenza F 2K Fresnel	PLOTTED	Unverified · Output excluded
F010	Unverified source fixture / Strand Harmony 15/28 1K Profile	PLOTTED	Unverified · Output excluded
F011	Cameo / F2 FC	PLOTTED	Unverified · Output excluded
F012	ETC / Source Four Zoom 15-30	PLOTTED	Unverified · Output excluded
F013	Unverified source fixture / Strand Cadenza F 2K Fresnel	PLOTTED	Unverified · Output excluded
F014	Cameo / F2 FC	PLOTTED	Unverified · Output excluded
F015	Unverified source fixture / Strand Harmony F 1K Fresnel	PLOTTED	Unverified · Output excluded
F016	Unverified source fixture / Vari-Lite VL2600 Profile (Extended 47ch)	PLOTTED	Unverified · Output excluded
F017	ETC / Source Four Zoom 15-30	PLOTTED	Unverified · Output excluded
F018	Unverified source fixture / Strand Harmony F 1K Fresnel	PLOTTED	Unverified · Output excluded
F019	Martin Professional / MAC Aura XB	PLOTTED	Unverified · Output excluded
F020	Cameo / F2 FC	PLOTTED	Unverified · Output excluded

Planning reference only. Confirm installed modes and patch with the venue.

Festiviteten Haugesund konserthus · Hovedscenen

FIXTURE SCHEDULE · Hovedscenen

HitLight · Festiviteten Haugesund konserthus

Knut Knutsen O.A.S gate 4, 5528 Haugesund, Norge, 5528, Haugesund, Norway

DWG HL · METRIC

Drawn HitLight

Generated from the saved show

SOURCE 41c738e3a9d4

Fixture	Manufacturer / model	Position / mount	Mode / output
VISUAL PLANNING · DMX PATCH WITHHELD			
F021	Cameo / F2 FC	PLOTTED	Unverified · Output excluded
F022	ETC / Source Four Zoom 15-30	PLOTTED	Unverified · Output excluded
F023	ETC / Source Four Zoom 15-30	PLOTTED	Unverified · Output excluded
F024	Martin Professional / MAC Aura XB	PLOTTED	Unverified · Output excluded
F025	Martin Professional / MAC Aura XB	PLOTTED	Unverified · Output excluded
F026	Unverified source fixture / Vari-Lite VL2600 Profile (Extended 47ch)	PLOTTED	Unverified · Output excluded
F027	Unverified source fixture / Vari-Lite VL2600 Profile (Extended 47ch)	PLOTTED	Unverified · Output excluded
F028	Unverified source fixture / Strand Cadenza F 2K Fresnel	PLOTTED	Unverified · Output excluded
F029	Unverified source fixture / Strand Harmony 15/28 1K Profile	PLOTTED	Unverified · Output excluded
F030	Unverified source fixture / Martin MAC Encore Performance (38ch)	PLOTTED	Unverified · Output excluded
F031	Cameo / F2 FC	PLOTTED	Unverified · Output excluded
F032	Unverified source fixture / Strand Harmony 15/28 1K Profile	PLOTTED	Unverified · Output excluded
F033	Unverified source fixture / Vari-Lite VL2600 Profile (Extended 47ch)	PLOTTED	Unverified · Output excluded
F034	Unverified source fixture / Strand Harmony 15/28 1K Profile	PLOTTED	Unverified · Output excluded
F035	Unverified source fixture / Strand Harmony F 1K Fresnel	PLOTTED	Unverified · Output excluded
F036	Unverified source fixture / Vari-Lite VL2600 Profile (Extended 47ch)	PLOTTED	Unverified · Output excluded
F037	Martin Professional / MAC Aura XB	PLOTTED	Unverified · Output excluded
F038	ETC / Source Four Zoom 15-30	PLOTTED	Unverified · Output excluded
F039	Unverified source fixture / Strand Harmony 15/28 1K Profile	PLOTTED	Unverified · Output excluded
F040	ETC / Source Four Zoom 15-30	PLOTTED	Unverified · Output excluded

Planning reference only. Confirm installed modes and patch with the venue.

Fixture	Manufacturer / model	Position / mount	Mode / output
VISUAL PLANNING · DMX PATCH WITHHELD			
F041	Unverified source fixture / Strand Harmony F 1K Fresnel	PLOTTED	Unverified · Output excluded
F042	ETC / Source Four Zoom 15-30	PLOTTED	Unverified · Output excluded
F043	Martin Professional / MAC Aura XB	PLOTTED	Unverified · Output excluded
F044	ETC / Source Four Zoom 15-30	PLOTTED	Unverified · Output excluded
F045	Unverified source fixture / Strand Harmony 15/28 1K Profile	PLOTTED	Unverified · Output excluded
F046	Unverified source fixture / Martin MAC Encore Performance (38ch)	PLOTTED	Unverified · Output excluded
F047	Unverified source fixture / Vari-Lite VL2600 Profile (Extended 47ch)	PLOTTED	Unverified · Output excluded
F048	ETC / Source Four Zoom 15-30	PLOTTED	Unverified · Output excluded
F049	Cameo / F2 FC	PLOTTED	Unverified · Output excluded
F050	Cameo / F2 FC	PLOTTED	Unverified · Output excluded
F051	ETC / Source Four Zoom 15-30	PLOTTED	Unverified · Output excluded
F052	Unverified source fixture / Strand Harmony 15/28 1K Profile	PLOTTED	Unverified · Output excluded
F053	Unverified source fixture / Vari-Lite VL2600 Profile (Extended 47ch)	PLOTTED	Unverified · Output excluded
F054	Martin Professional / MAC Aura XB	PLOTTED	Unverified · Output excluded
F055	Martin Professional / MAC Aura XB	PLOTTED	Unverified · Output excluded
F056	Martin Professional / MAC Aura XB	PLOTTED	Unverified · Output excluded
F057	Unverified source fixture / Strand Harmony 15/28 1K Profile	PLOTTED	Unverified · Output excluded
F058	Martin Professional / MAC Aura XB	PLOTTED	Unverified · Output excluded
F059	Unverified source fixture / Strand Harmony 15/28 1K Profile	PLOTTED	Unverified · Output excluded
F060	Martin Professional / MAC Aura XB	PLOTTED	Unverified · Output excluded

Planning reference only. Confirm installed modes and patch with the venue.

Fixture	Manufacturer / model	Position / mount	Mode / output
VISUAL PLANNING · DMX PATCH WITHHELD			
F061	Unverified source fixture / Strand Harmony 15/28 1K Profile	PLOTTED	Unverified · Output excluded
F062	Martin Professional / MAC Aura XB	PLOTTED	Unverified · Output excluded
F063	Unverified source fixture / Vari-Lite VL2600 Profile (Extended 47ch)	PLOTTED	Unverified · Output excluded
F064	Unverified source fixture / Vari-Lite VL2600 Profile (Extended 47ch)	PLOTTED	Unverified · Output excluded
F065	Unverified source fixture / Strand Harmony F 1K Fresnel	PLOTTED	Unverified · Output excluded

Planning reference only. Confirm installed modes and patch with the venue.

HitLight

VALIDATION APPENDIX

WARNING · PATCH_WITHHELD

DMX patch facts are withheld pending source verification. This planning document cannot be used for hardware output.

Objects: — · Remediation: review the source facts and regenerate.

WARNING · MODE_UNVERIFIED

DMX modes are unverified; output remains excluded.

Objects: F001–F065 · Remediation: review the source facts and regenerate.

WARNING · FIXTURE_DISABLED

Fixtures are disabled for this visual planning reconstruction.

Objects: F001–F065 · Remediation: review the source facts and regenerate.

WARNING · TITLE_METADATA_INCOMPLETE

Some professional title-block metadata is missing; the document will show an em dash.

Objects: ccf7ec0cbdc685db2d0bdfcc · Remediation: review the source facts and regenerate.

HitLight

VENUE & DRAWING SOURCES

Festiviteten Haugesund konserthus

Hovedscenen · Published house rig (unverified)

Knut Knutsen O.A.S gate 4, 5528 Haugesund, Norge, 5528, Haugesund, NO

https://festiviteten.no/

Sources checked 2026-10-19

Generated by HitLight from the saved published venue rig. Source attribution and reconstruction limitations are retained below.

Symbols: HitLight-owned category artwork. No manufacturer model geometry or original source pages included.

Fixture positions follow the venue’s published lighting plot; the currently installed rig is not verified.

The plot gives no full scale or trim heights, so scale and heights are estimated.

Partial source-based planning reconstruction; the current installation and complete fixture census are unverified.

Source-matched catalogue bodies are shown where available. Unresolved source identities remain labelled visual markers. Installed modes and DMX patch require verification; visual-only fixtures remain excluded from output.

Fixture positions follow the venue’s published lighting plot; the currently installed rig is not verified.

The plot gives no full scale or trim heights, so scale and heights are estimated.

Generated from the saved published HitLight layout; fixture positions and room geometry are unchanged. Not an official venue drawing.

Partial source-based planning reconstruction; the current installation and complete fixture census are unverified.

Source-matched catalogue bodies are shown where available. Unresolved source identities remain labelled visual markers. Installed modes and DMX patch require verification; visual-only fixtures remain excluded from output.

Output remains excluded for visual-only fixtures. Catalogue identity does not verify installed modes, addresses or the current installation.

Venue identity and directory metadata. The directory may contain outdated addresses; no claim of current rig verification. Checked 2026-10-19.: https://www.kulturhus.no/medlemsliste/ · checked 2026-10-19

Public technical document linked by the venue/operator. Retrieved 2026-10-19. Printed date: unknown. Rig currency and reuse permission unconfirmed.: https://www.festiviteten.no/wp-content/uploads/2026/02/Festiviteten_TeaterCafeen.pdf · checked 2026-10-19

Public technical document linked by the venue/operator. Retrieved 2026-10-19. Printed date: 2024. Rig currency and reuse permission unconfirmed.: https://www.festiviteten.no/wp-content/uploads/2026/02/Festiviteten_tech_equip_TC_stage_2024.pdf · checked 2026-10-19

Public technical document linked by the venue/operator. Retrieved 2026-10-19. Printed date: 2013. Rig currency and reuse permission unconfirmed.: https://www.festiviteten.no/wp-content/uploads/2026/02/festiviteten-tech-equip-intimscenen.pdf · checked 2026-10-19

Public technical document linked by the venue/operator. Retrieved 2026-10-19. Printed date: 2024. Rig currency and reuse permission unconfirmed.: https://www.festiviteten.no/wp-content/uploads/2026/02/Festiviteten_Lighting_Plot_MAR_2024.pdf ·

HitLight

VENUE & DRAWING SOURCES

checked 2026-10-19

Public technical document linked by the venue/operator. Retrieved 2026-10-19. Printed date: 2024. Rig currency and reuse permission unconfirmed.: https://www.festiviteten.no/wp-content/uploads/2026/02/Festiviteten_tech_equip_main_stage_2024.pdf · checked 2026-10-19

Public technical document linked by the venue/operator. Retrieved 2026-10-19. Printed date: unknown. Rig currency and reuse permission unconfirmed.: https://www.festiviteten.no/wp-content/uploads/2026/02/festiviteten-hovedscenen.pdf · checked 2026-10-19

Public technical document linked by the venue/operator. Retrieved 2026-10-19. Printed date: 2016. Rig currency and reuse permission unconfirmed.: https://www.festiviteten.no/wp-content/uploads/2026/02/Festiviteten_Intimscenen_plot_2016.pdf · checked 2026-10-19

Public technical document linked by the venue/operator. Retrieved 2026-10-19. Printed date: unknown. Rig currency and reuse permission unconfirmed.: https://www.festiviteten.no/wp-content/uploads/2026/02/festiviteten-intimscenen.pdf · checked 2026-10-19

Public venue page: https://www.hitlight.app/venues/norway/festiviteten-haugesund-konserthus-ccf7ec0c

HitLight