
UPSTAGE

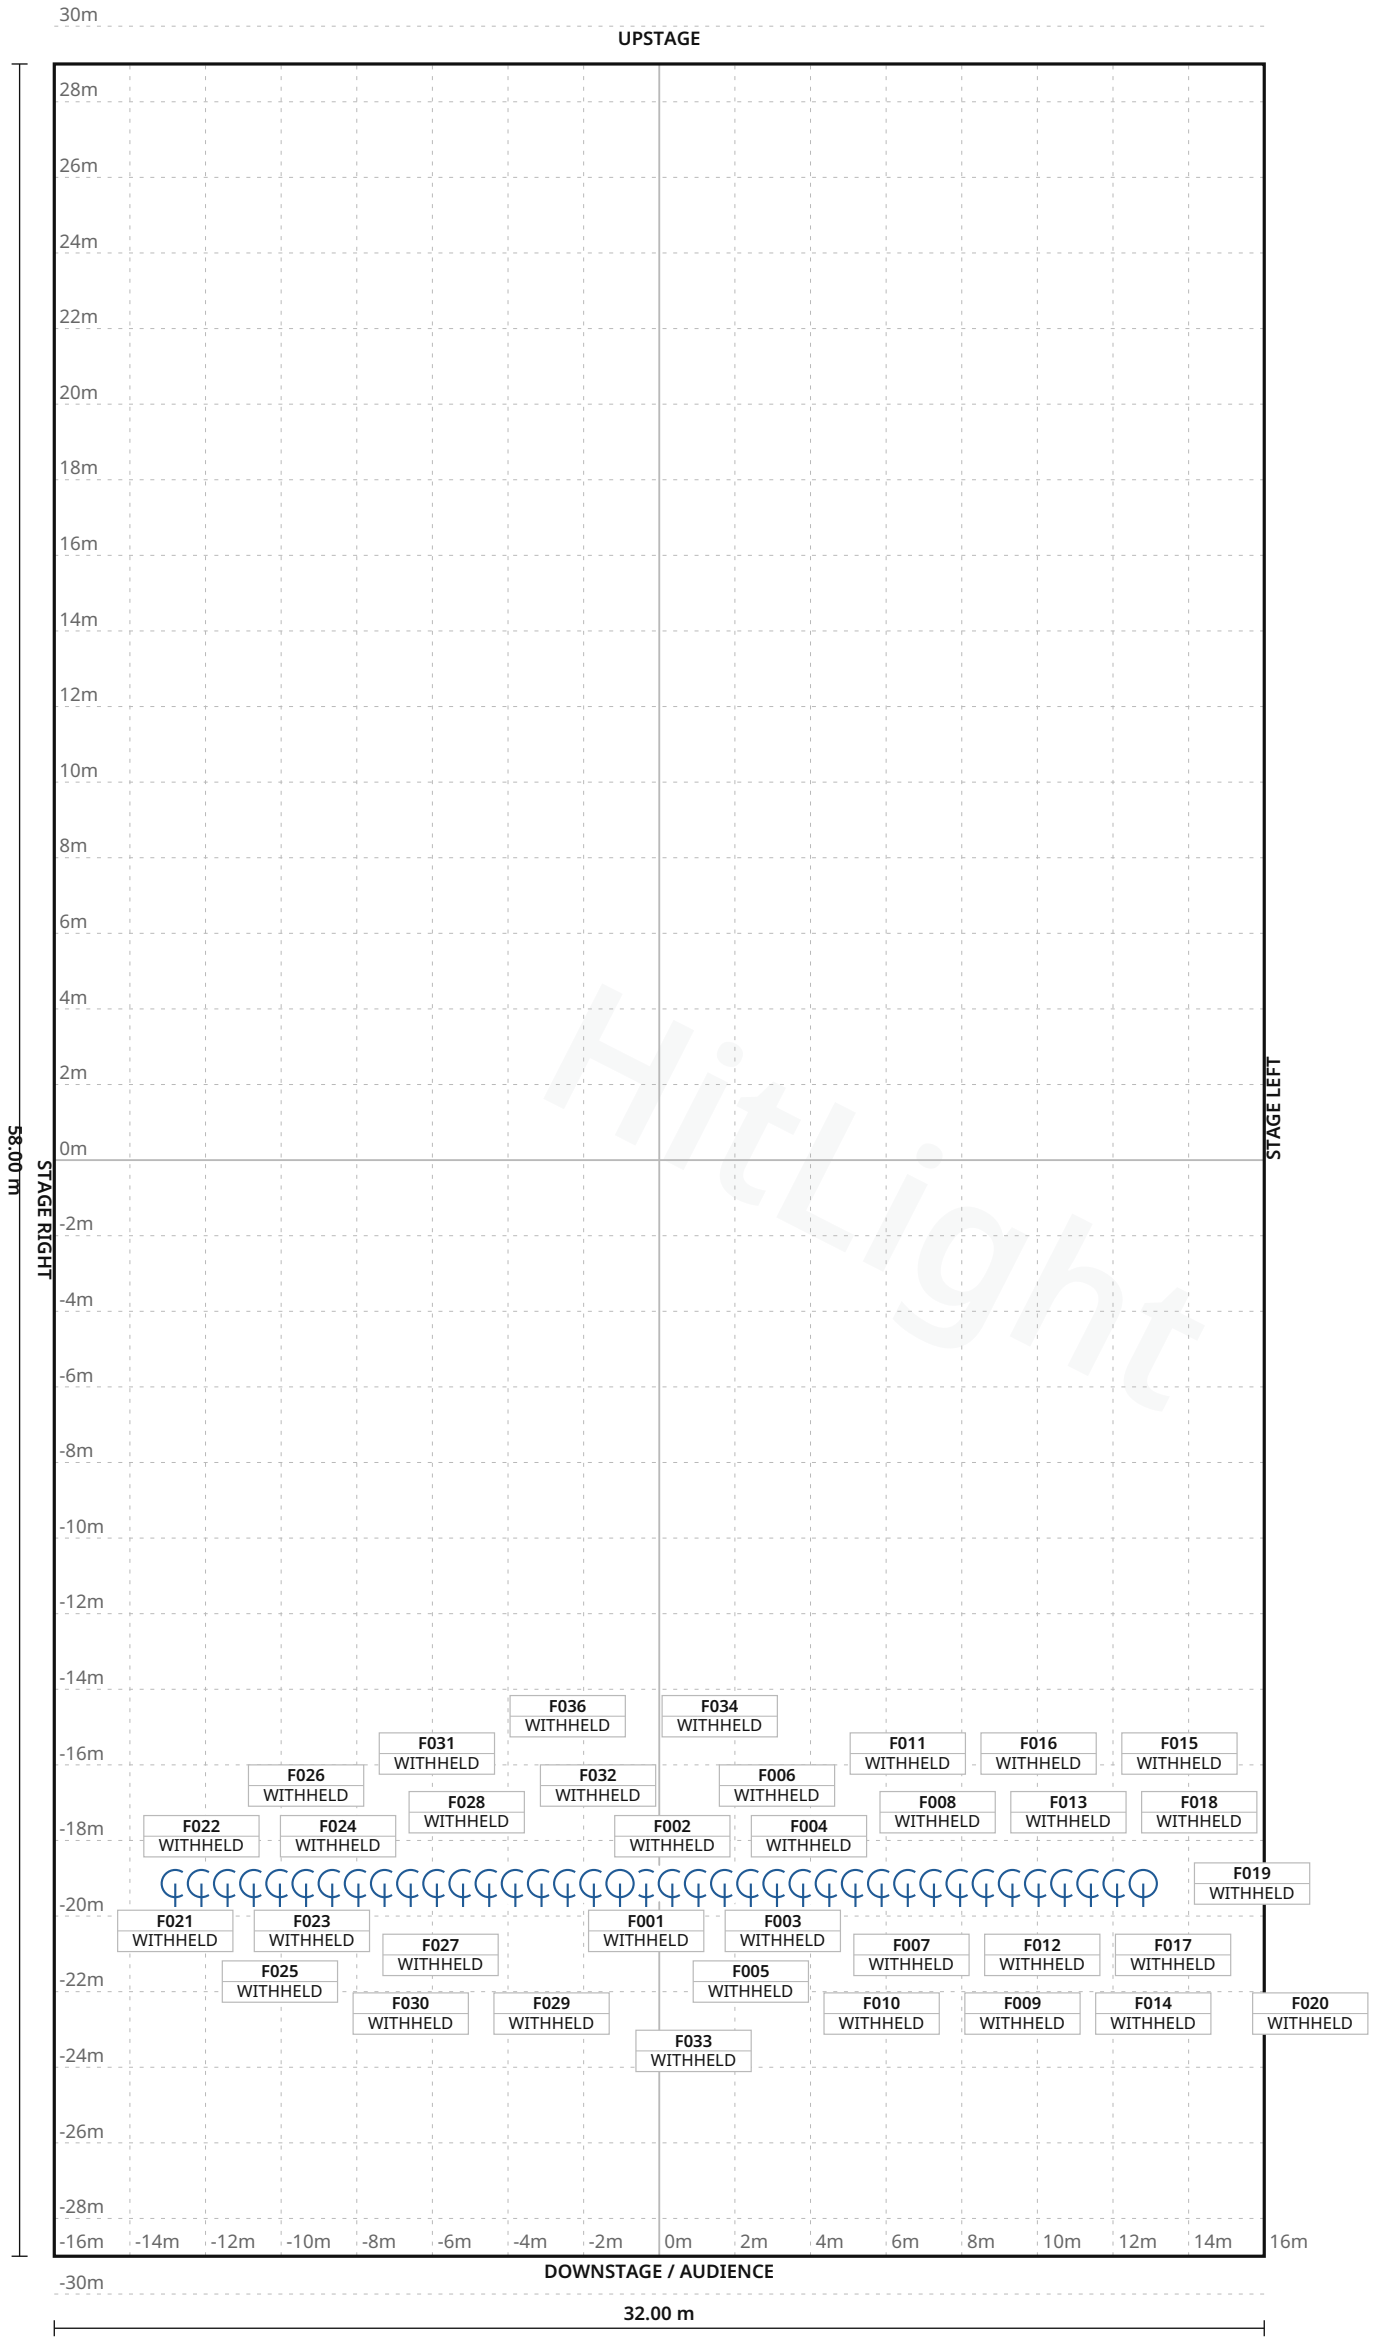

FIXTURE LEGEND

Visual
substitute · Basic
Conventional
PAR Light · 38×

Stage 32.00 m W × 58.00 m D · Grid 1 m

3 fixture labels omitted in this view due to crowding · see DMX patch

Théâtre de Saint-Quentin-en-Yvelines - Scène nationale · Documents — room scope unverified

LIGHT PLOT · PLAN · Documents — room scope unverified

HitLight · Théâtre de Saint-Quentin-en-Yvelines - Scène nationale

3 place Georges Pompidou, 78180 Montigny-le-Bretonneux, 78180, MONTIGNY LE BRETONNEUX, France

DWG HL · SCALE 1:200 · metric · PRINT AT 100%

Drawn HitLight

Generated from the saved show

SOURCE ad825d99125b

SYMBOL LEGEND

1 TYPES · 38 FIXTURES · COLOUR BY TYPE



HitLight placeholder Visual substitute · Basic Conventional

PAR Light · Default · 1 ch · category symbol

38 physical · 38 plotted

0 disabled · 0 unplaced

HitLight

Théâtre de Saint-Quentin-en-Yvelines - Scène nationale · Documents — room scope unverified

SYMBOL LEGEND · Documents — room scope unverified

HitLight · Théâtre de Saint-Quentin-en-Yvelines - Scène nationale

3 place Georges Pompidou, 78180 Montigny-le-Bretonneux, 78180, MONTIGNY LE BRETONNEUX, France

DWG HL · METRIC

Drawn HitLight

Generated from the saved show

SOURCE ad825d99125b

GENERAL NOTES

1. Source-based lighting plan. Confirm the current rig with the venue.
2. PARTIAL: included fixtures are not a full physical-unit census.
3. DMX PATCH WITHHELD: provisional or unchecked addresses are not published.
4. The reconstruction retains its documented coverage and geometry assumptions; confirm the current setup with the venue.

HitLight

DMX PATCH

38 FIXTURES · 0 UNIVERSES

Fixture / name	Manufacturer / model	Mode	Ch	DMX	Range	Position / mount	Status / notes
UNPATCHED / INVALID							
F001 · PLACEHOLDER · ADBDN2042k...	HitLight placeholder / Visual substitute ...	Default	1	WITHHELD	TBC	UNPLACED	Enabled
F002 · PLACEHOLDER · ADBDN2042k...	HitLight placeholder / Visual substitute ...	Default	1	WITHHELD	TBC	UNPLACED	Enabled
F003 · PLACEHOLDER · ADBDN2042k...	HitLight placeholder / Visual substitute ...	Default	1	WITHHELD	TBC	UNPLACED	Enabled
F004 · PLACEHOLDER · ADBDN2042k...	HitLight placeholder / Visual substitute ...	Default	1	WITHHELD	TBC	UNPLACED	Enabled
F005 · PLACEHOLDER · ADBDN2042k...	HitLight placeholder / Visual substitute ...	Default	1	WITHHELD	TBC	UNPLACED	Enabled
F006 · PLACEHOLDER · ADBDN2042k...	HitLight placeholder / Visual substitute ...	Default	1	WITHHELD	TBC	UNPLACED	Enabled
F007 · PLACEHOLDER · ADBDN2042k...	HitLight placeholder / Visual substitute ...	Default	1	WITHHELD	TBC	UNPLACED	Enabled
F008 · PLACEHOLDER · ADBDN2042k...	HitLight placeholder / Visual substitute ...	Default	1	WITHHELD	TBC	UNPLACED	Enabled
F009 · PLACEHOLDER · ADBDN2042k...	HitLight placeholder / Visual substitute ...	Default	1	WITHHELD	TBC	UNPLACED	Enabled
F010 · PLACEHOLDER · ADBDN2042k...	HitLight placeholder / Visual substitute ...	Default	1	WITHHELD	TBC	UNPLACED	Enabled
F011 · PLACEHOLDER · ADBDN2042k...	HitLight placeholder / Visual substitute ...	Default	1	WITHHELD	TBC	UNPLACED	Enabled
F012 · PLACEHOLDER · ADBDN2042k...	HitLight placeholder / Visual substitute ...	Default	1	WITHHELD	TBC	UNPLACED	Enabled
F013 · PLACEHOLDER · ADBDN2042k...	HitLight placeholder / Visual substitute ...	Default	1	WITHHELD	TBC	UNPLACED	Enabled
F014 · PLACEHOLDER · ADBDN2042k...	HitLight placeholder / Visual substitute ...	Default	1	WITHHELD	TBC	UNPLACED	Enabled
F015 · PLACEHOLDER · ADBDN2042k...	HitLight placeholder / Visual substitute ...	Default	1	WITHHELD	TBC	UNPLACED	Enabled
F016 · PLACEHOLDER · ADBDN2042k...	HitLight placeholder / Visual substitute ...	Default	1	WITHHELD	TBC	UNPLACED	Enabled
F017 · PLACEHOLDER · ADBDN2042k...	HitLight placeholder / Visual substitute ...	Default	1	WITHHELD	TBC	UNPLACED	Enabled
F018 · PLACEHOLDER · ADBDN2042k...	HitLight placeholder / Visual substitute ...	Default	1	WITHHELD	TBC	UNPLACED	Enabled
F019 · PLACEHOLDER · ADBDN2042k...	HitLight placeholder / Visual substitute ...	Default	1	WITHHELD	TBC	UNPLACED	Enabled
F020 · PLACEHOLDER · ADBDN2042k...	HitLight placeholder / Visual substitute ...	Default	1	WITHHELD	TBC	UNPLACED	Enabled

No patched universes

Théâtre de Saint-Quentin-en-Yvelines - Scène nationale · Documents — room scope unverified

DMX PATCH · Documents — room scope unverified

HitLight · Théâtre de Saint-Quentin-en-Yvelines - Scène nationale

3 place Georges Pompidou, 78180 Montigny-le-Bretonneux, 78180, MONTIGNY LE BRETONNEUX, France

DWG HL · METRIC

Drawn HitLight

Generated from the saved show

SOURCE ad825d99125b

DMX PATCH · CONTINUED

Fixture / name	Manufacturer / model	Mode	Ch	DMX	Range	Position / mount	Status / notes
UNPATCHED / INVALID							
F021 · PLACEHOLDER · RobertJuliat…	HitLight placeholder / Visual substitute …	Default	1	WITHHELD	TBC	UNPLACED	Enabled
F022 · PLACEHOLDER · RobertJuliat…	HitLight placeholder / Visual substitute …	Default	1	WITHHELD	TBC	UNPLACED	Enabled
F023 · PLACEHOLDER · RobertJuliat…	HitLight placeholder / Visual substitute …	Default	1	WITHHELD	TBC	UNPLACED	Enabled
F024 · PLACEHOLDER · RobertJuliat…	HitLight placeholder / Visual substitute …	Default	1	WITHHELD	TBC	UNPLACED	Enabled
F025 · PLACEHOLDER · RobertJuliat…	HitLight placeholder / Visual substitute …	Default	1	WITHHELD	TBC	UNPLACED	Enabled
F026 · PLACEHOLDER · RobertJuliat…	HitLight placeholder / Visual substitute …	Default	1	WITHHELD	TBC	UNPLACED	Enabled
F027 · PLACEHOLDER · RobertJuliat…	HitLight placeholder / Visual substitute …	Default	1	WITHHELD	TBC	UNPLACED	Enabled
F028 · PLACEHOLDER · RobertJuliat…	HitLight placeholder / Visual substitute …	Default	1	WITHHELD	TBC	UNPLACED	Enabled
F029 · PLACEHOLDER · RobertJuliat…	HitLight placeholder / Visual substitute …	Default	1	WITHHELD	TBC	UNPLACED	Enabled
F030 · PLACEHOLDER · RobertJuliat…	HitLight placeholder / Visual substitute …	Default	1	WITHHELD	TBC	UNPLACED	Enabled
F031 · PLACEHOLDER · RobertJuliat…	HitLight placeholder / Visual substitute …	Default	1	WITHHELD	TBC	UNPLACED	Enabled
F032 · PLACEHOLDER · RobertJuliat…	HitLight placeholder / Visual substitute …	Default	1	WITHHELD	TBC	UNPLACED	Enabled
F033 · PLACEHOLDER · RobertJuliat…	HitLight placeholder / Visual substitute …	Default	1	WITHHELD	TBC	UNPLACED	Enabled
F034 · PLACEHOLDER · RobertJuliat…	HitLight placeholder / Visual substitute …	Default	1	WITHHELD	TBC	UNPLACED	Enabled
F035 · PLACEHOLDER · RobertJuliat…	HitLight placeholder / Visual substitute …	Default	1	WITHHELD	TBC	UNPLACED	Enabled
F036 · PLACEHOLDER · RobertJuliat…	HitLight placeholder / Visual substitute …	Default	1	WITHHELD	TBC	UNPLACED	Enabled
F037 · PLACEHOLDER · RobertJuliat…	HitLight placeholder / Visual substitute …	Default	1	WITHHELD	TBC	UNPLACED	Enabled
F038 · PLACEHOLDER · RobertJuliat…	HitLight placeholder / Visual substitute …	Default	1	WITHHELD	TBC	UNPLACED	Enabled

No patched universes

Théâtre de Saint-Quentin-en-Yvelines - Scène nationale · Documents — room scope unverified

DMX PATCH · Documents — room scope unverified

HitLight · Théâtre de Saint-Quentin-en-Yvelines - Scène nationale

3 place Georges Pompidou, 78180 Montigny-le-Bretonneux, 78180, MONTIGNY LE BRETONNEUX, France

DWG HL · METRIC

Drawn HitLight

Generated from the saved show

SOURCE ad825d99125b

VALIDATION APPENDIX

WARNING · PATCH_WITHHELD

DMX patch facts are withheld pending source verification. This planning document cannot be used for hardware output.

Objects: — · Remediation: correct the saved show data and regenerate.

ERROR · STAGE_DIMENSIONS_UNCONFIRMED

Confirm the stage dimensions before producing a final technical document.

Objects: 5D1AFD47-F6D6-427D-A55B-B4702BB0F88C · Remediation: correct the saved show data and regenerate.

WARNING · TITLE_METADATA_INCOMPLETE

Some professional title-block metadata is missing; the document will show an em dash.

Objects: cd390fc3631c7657ca26cce4 · Remediation: correct the saved show data and regenerate.

HitLight

VENUE & DRAWING SOURCES

Théâtre de Saint-Quentin-en-Yvelines - Scène nationale

Documents — room scope unverified · Source documents — rig unverified

3 place Georges Pompidou, 78180 Montigny-le-Bretonneux, 78180, MONTIGNY LE BRETONNEUX, FR

http://www.theatresqy.org/

Sources checked 2026-10-19

Symbols: HitLight-owned category artwork. No manufacturer model geometry or original source pages included.

Source-based reconstruction. Confirm the current installation and equipment availability with the venue.

Scale, fixture positions, mounting heights and aiming may include estimates; this is not a rigging specification.

Provisional fixture matches are labelled as placeholders. The recorded subset is not a complete physical inventory.

DMX addresses are withheld from public plans until their exact source patch is reconciled.

The reconstruction retains its documented coverage and geometry assumptions; confirm the current setup with the venue.

Official venue information: http://www.theatresqy.org/ · checked 2026-10-19

TSQY - fiche technique Grand Théâtre (v. 2024).pdf: https://www.theatresqy.org/ · checked 2026-10-19

Public venue page:
https://www.hitlight.app/venues/france/theatre-de-saint-quentin-en-yvelines-scene-nationale-cd390fc3

HitLight