
UPSTAGE

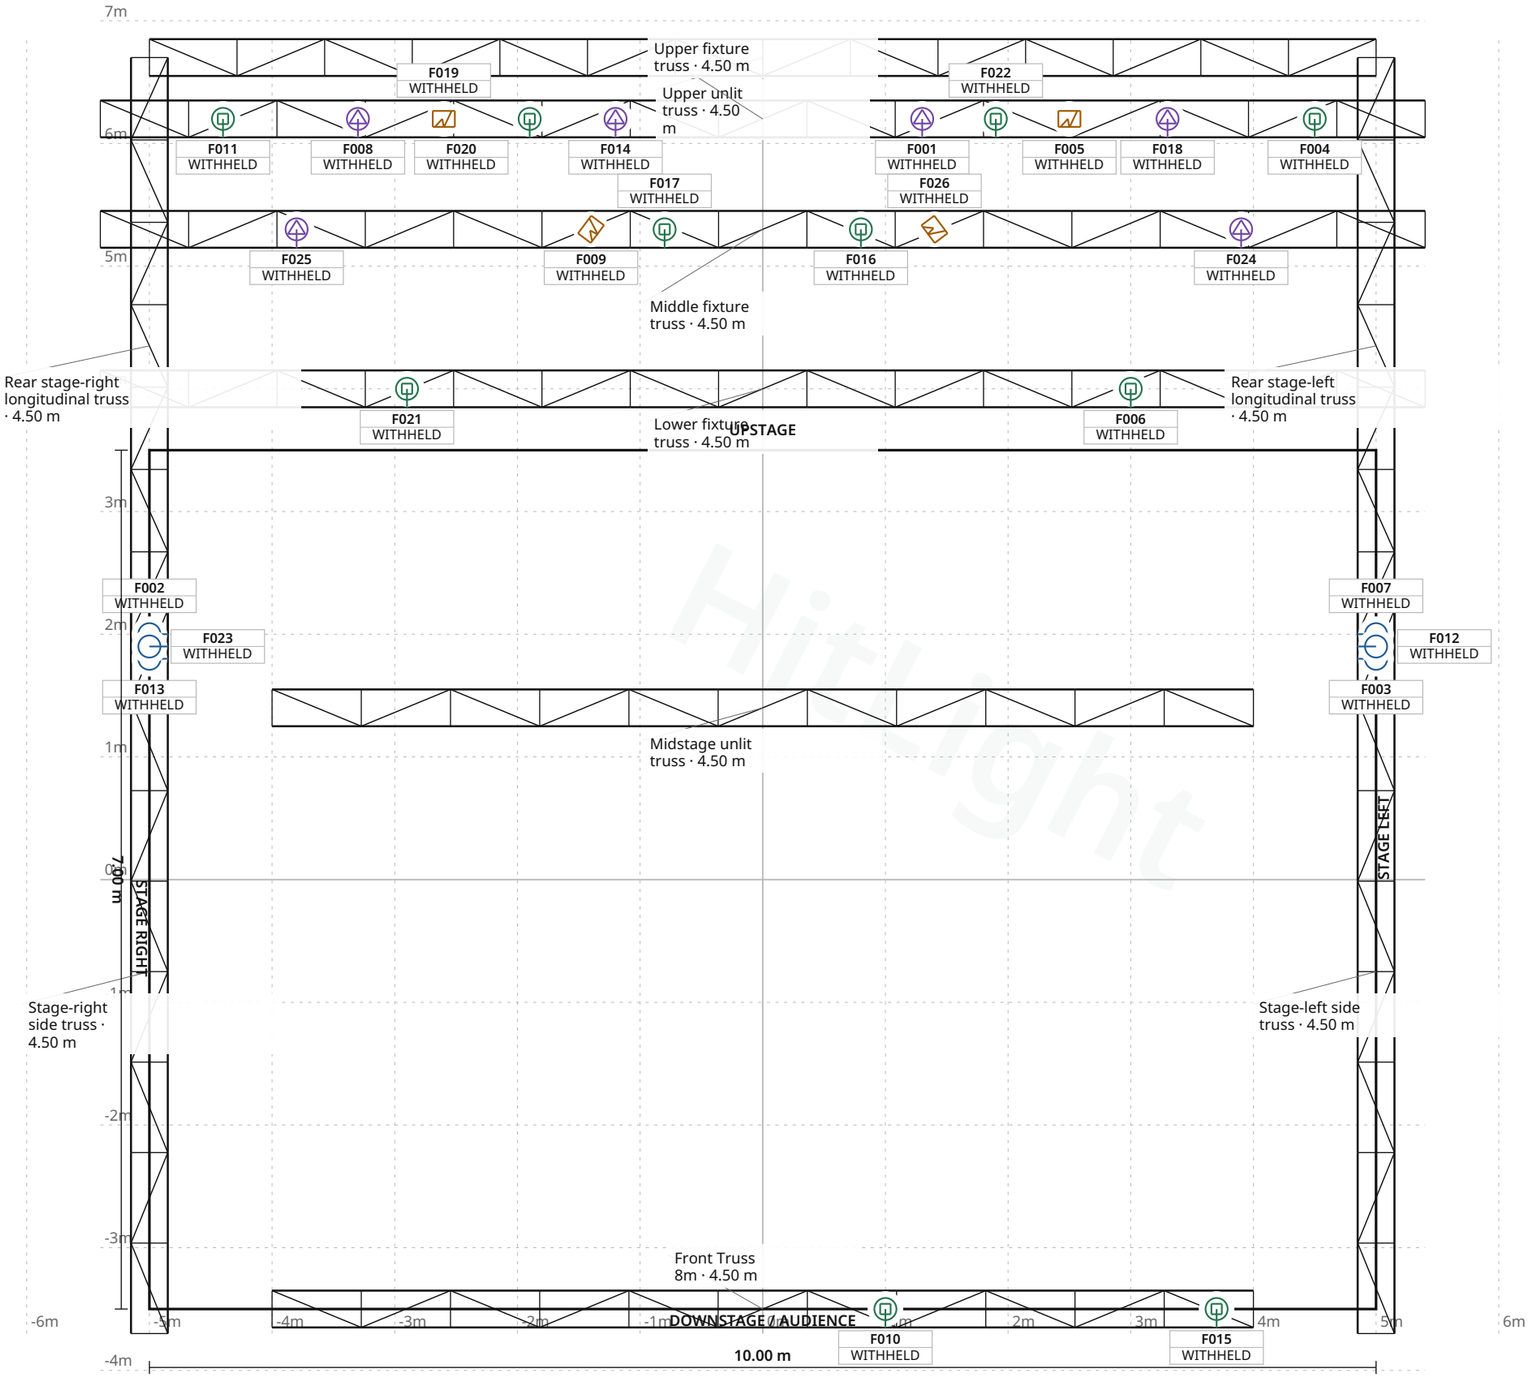


**FIXTURE LEGEND**

- **XLED HD** — PAR Light · 6×
- **Atomic 3000 LED** — Strobe · 4×
- **MAC Aura XB** — Moving Head · 10×
- **MAC Quantum** — Profile, Profile Spot · 6×

Stage 10.00 m W × 7.00 m D · Grid 1 m



## Svømmehallen Scene · Hovedscenen

**LIGHT PLOT · PLAN · Hovedscenen**

HitLight · Svømmehallen Scene

Sivert Nielsens gate 63, 8007, Bodø, Norway

**DWG HL · SCALE 1:50 · metric · PRINT AT 100%**

Drawn HitLight

Generated from the saved show

SOURCE 0fba55fe367c

# SYMBOL LEGEND

4 TYPES · 26 FIXTURES · COLOUR BY TYPE

| | | |
|---|---|---|
| **Bright XLED HD**<br>PAR Light · 10 channel · 10 ch · category symbol | **6 physical · 6 plotted**<br>0 disabled · 0 unplaced |
| **LPL Atomic 3000 LED**<br>Strobe · 4-Channel DMX Mode · 4 ch · category symbol | **4 physical · 4 plotted**<br>0 disabled · 0 unplaced |
| **Martin Professional MAC Aura XB**<br>Moving Head · Standard · 14 ch · category symbol | **10 physical · 10 plotted**<br>0 disabled · 0 unplaced |
| **Martin Professional MAC Quantum Profile**<br>Profile Spot · Extended · 27 ch · category symbol | **6 physical · 6 plotted**<br>0 disabled · 0 unplaced |

HitLight



## Svømmehallen Scene · Hovedscenen

SYMBOL LEGEND · Hovedscenen

HitLight · Svømmehallen Scene

Sivert Nielsens gate 63, 8007, Bodø, Norway

DWG HL · METRIC

Drawn HitLight

Generated from the saved show

SOURCE 0fba55fe367c

# GENERAL NOTES

1. Source-based lighting plan. Confirm the current rig with the venue.
2. PARTIAL: included fixtures are not a full physical-unit census.
3. DMX PATCH WITHHELD: provisional or unchecked addresses are not published.
4. Approximate planning view; not official venue paperwork or output-ready. Original HitLight symbols only; no source pages, OEM meshes, photos or logos. Original files remain private; modes and patch unverified.

HitLight

# STAGE ELEMENTS

| NAME | TYPE | POSITION | TRIM / SIZE |
|---|---|---|---|
| Stage-left side truss | trussStraight | X 5.00 m · Z 0.75 m | 4.50 m · 5.90 m W × 0.30 m D |
| Upper unlit truss | trussStraight | X 0.00 m · Z -6.70 m | 4.50 m · 10.00 m W × 0.30 m D |
| Middle fixture truss | trussStraight | X 0.00 m · Z -5.30 m | 4.50 m · 10.80 m W × 0.30 m D |
| Lower fixture truss | trussStraight | X 0.00 m · Z -4.00 m | 4.50 m · 10.80 m W × 0.30 m D |
| Rear stage-left longitudinal truss | trussStraight | X 5.00 m · Z -4.35 m | 4.50 m · 4.70 m W × 0.30 m D |
| Stage-right side truss | trussStraight | X -5.00 m · Z 0.75 m | 4.50 m · 5.90 m W × 0.30 m D |
| Front Truss 8m | trussStraight | X 0.00 m · Z 3.50 m | 4.50 m · 8.00 m W × 0.30 m D |
| Rear stage-right longitudinal truss | trussStraight | X -5.00 m · Z -4.35 m | 4.50 m · 4.70 m W × 0.30 m D |
| Midstage unlit truss | trussStraight | X 0.00 m · Z -1.40 m | 4.50 m · 8.00 m W × 0.30 m D |
| Upper fixture truss | trussStraight | X 0.00 m · Z -6.20 m | 4.50 m · 10.80 m W × 0.30 m D |



## Svømmehallen Scene · Hovedscenen

STAGE ELEMENTS · Hovedscenen

HitLight · Svømmehallen Scene

Sivert Nielsens gate 63, 8007, Bodø, Norway

DWG HL · METRIC

Drawn HitLight

Generated from the saved show

SOURCE 0fba55fe367c

# FIXTURE SCHEDULE



| Fixture | Manufacturer / model | Position / mount | Mode / output |
|---|---|---|---|
| VISUAL PLANNING · DMX PATCH WITHHELD | | | |
| F001 | Martin Professional / MAC Quantum Profile | Upper fixture truss | Unverified · Output excluded |
| F002 | Bright / XLED HD | Stage-right side truss | Unverified · Output excluded |
| F003 | Bright / XLED HD | Stage-left side truss | Unverified · Output excluded |
| F004 | Martin Professional / MAC Aura XB | Upper fixture truss | Unverified · Output excluded |
| F005 | LPL / Atomic 3000 LED | Upper fixture truss | Unverified · Output excluded |
| F006 | Martin Professional / MAC Aura XB | Lower fixture truss | Unverified · Output excluded |
| F007 | Bright / XLED HD | Stage-left side truss | Unverified · Output excluded |
| F008 | Martin Professional / MAC Quantum Profile | Upper fixture truss | Unverified · Output excluded |
| F009 | LPL / Atomic 3000 LED | Middle fixture truss | Unverified · Output excluded |
| F010 | Martin Professional / MAC Aura XB | Front Truss 8m | Unverified · Output excluded |
| F011 | Martin Professional / MAC Aura XB | Upper fixture truss | Unverified · Output excluded |
| F012 | Bright / XLED HD | Stage-left side truss | Unverified · Output excluded |
| F013 | Bright / XLED HD | Stage-right side truss | Unverified · Output excluded |
| F014 | Martin Professional / MAC Quantum Profile | Upper fixture truss | Unverified · Output excluded |
| F015 | Martin Professional / MAC Aura XB | Front Truss 8m | Unverified · Output excluded |
| F016 | Martin Professional / MAC Aura XB | Middle fixture truss | Unverified · Output excluded |
| F017 | Martin Professional / MAC Aura XB | Middle fixture truss | Unverified · Output excluded |
| F018 | Martin Professional / MAC Quantum Profile | Upper fixture truss | Unverified · Output excluded |
| F019 | LPL / Atomic 3000 LED | Upper fixture truss | Unverified · Output excluded |
| F020 | Martin Professional / MAC Aura XB | Upper fixture truss | Unverified · Output excluded |

**Planning reference only. Confirm installed modes and patch with the venue.**



## Svømmehallen Scene · Hovedscenen

FIXTURE SCHEDULE · Hovedscenen

HitLight · Svømmehallen Scene

Sivert Nielsens gate 63, 8007, Bodø, Norway

DWG HL · METRIC

Drawn HitLight

Generated from the saved show

SOURCE 0fba55fe367c

| Fixture | Manufacturer / model | Position / mount | Mode / output |
|---|---|---|---|
| VISUAL PLANNING · DMX PATCH WITHHELD | | | |
| F021 | Martin Professional / MAC Aura XB | Lower fixture truss | Unverified · Output excluded |
| F022 | Martin Professional / MAC Aura XB | Upper fixture truss | Unverified · Output excluded |
| F023 | Bright / XLED HD | Stage-right side truss | Unverified · Output excluded |
| F024 | Martin Professional / MAC Quantum Profile | Middle fixture truss | Unverified · Output excluded |
| F025 | Martin Professional / MAC Quantum Profile | Middle fixture truss | Unverified · Output excluded |
| F026 | LPL / Atomic 3000 LED | Middle fixture truss | Unverified · Output excluded |

**Planning reference only. Confirm installed modes and patch with the venue.**

HitLight

# VALIDATION APPENDIX

WARNING · PATCH_WITHHELD

DMX patch facts are withheld pending source verification. This planning document cannot be used for hardware output.

Objects: — · Remediation: review the source facts and regenerate.

ERROR · STAGE_DIMENSIONS_UNCONFIRMED

Confirm the stage dimensions before producing a final technical document.

Objects: Hovedscenen · Remediation: review the source facts and regenerate.

WARNING · TITLE_METADATA_INCOMPLETE

Some professional title-block metadata is missing; the document will show an em dash.

Objects: cd78d5ea586f608bc759b46b · Remediation: review the source facts and regenerate.

HitLight



## Svømmehallen Scene · Hovedscenen

VALIDATION APPENDIX · Hovedscenen

HitLight · Svømmehallen Scene

Sivert Nielsens gate 63, 8007, Bodø, Norway

DWG HL · METRIC

Drawn HitLight

Generated from the saved show

SOURCE 0fba55fe367c

# VENUE & DRAWING SOURCES

Svømmehallen Scene

Hovedscenen · Published house rig (unverified)

Sivert Nielsens gate 63, 8007, Bodø, NO

https://svommehallenscene.no/

Sources checked 2026-10-23

Generated by HitLight from the reviewed partial Svømmehallen Scene reconstruction. Venue sources are cited as facts; their original artwork remains private.

Symbols: HitLight-owned category artwork. No manufacturer model geometry or original source pages included.

Source-based reconstruction. Confirm the current installation and equipment availability with the venue.

Scale, fixture positions, mounting heights and aiming may include estimates; this is not a rigging specification.

Provisional fixture matches are labelled as placeholders. The recorded subset is not a complete physical inventory.

DMX addresses are withheld from public plans until their exact source patch is reconciled.

26 source-based records in this scenario display 26 approximate public catalogue housings or labelled donors and 0 labelled visual fallbacks. 6 MAC Quantum Profile display pins now use original public housings. Source identities, modes, patch and output exclusions remain qualified; geometry and optics are not hardware-verified.

Approximate planning view; not official venue paperwork or output-ready. Original HitLight symbols only; no source pages, OEM meshes, photos or logos. Original files remain private; modes and patch unverified.

Official venue information: https://svommehallenscene.no/ · checked 2026-10-19

Physical venue location: https://www.svommehallenscene.no/kontakt · checked 2026-10-23

Oversiktstegning skinnesystem.pdf: https://www.dropbox.com/sh/n8dbkp65go3hej0/AAC2a2gOjHITPSltbdNIC-NTa?dl=0 · checked 2026-10-19

Public venue page: https://www.hitlight.app/venues/norway/svømmehallen-scene-cd78d5ea

HitLight