
UPSTAGE ↑

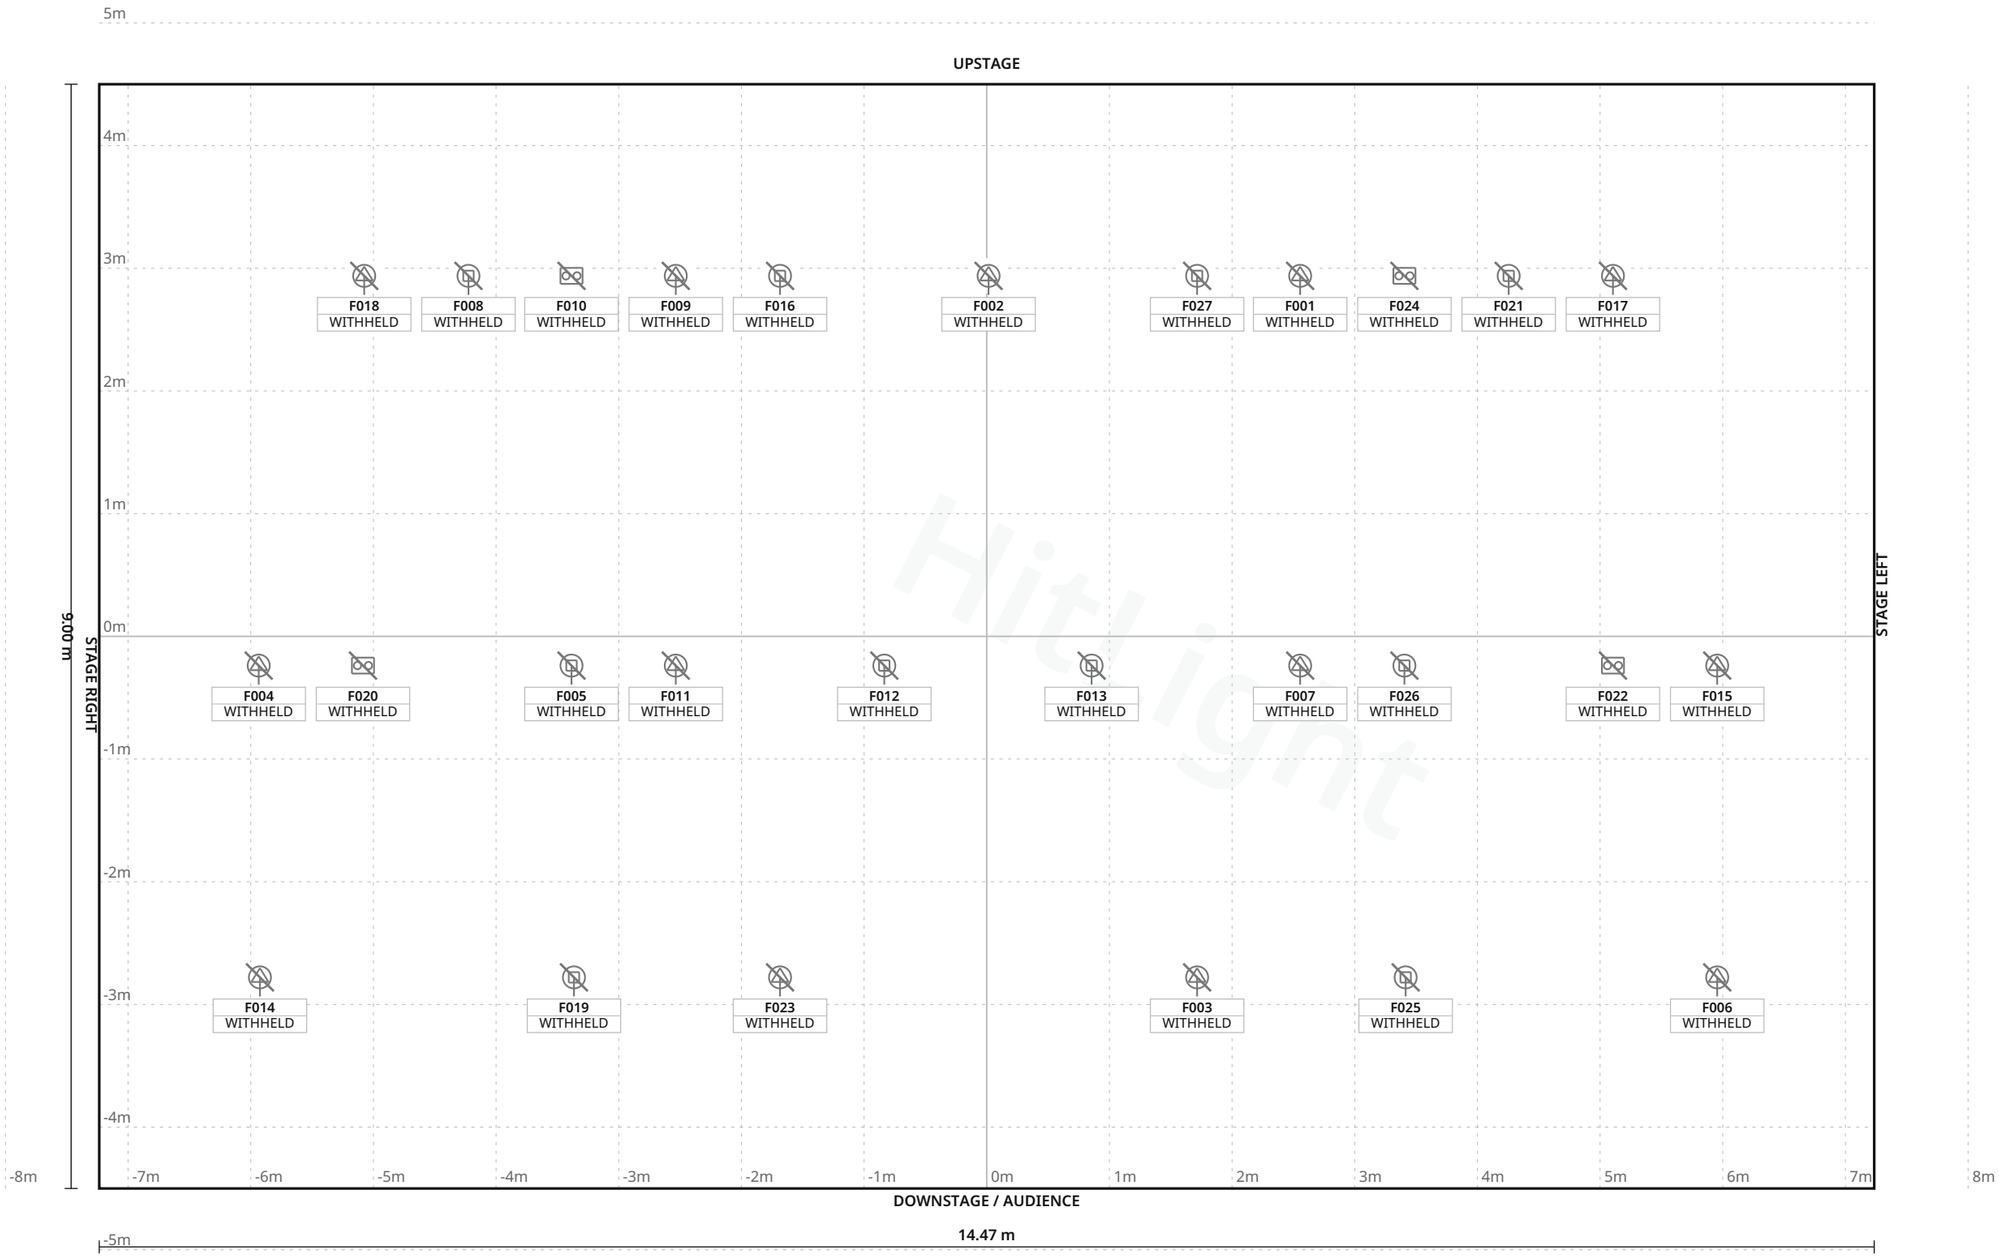

FIXTURE LEGEND

- **Robin Spiider** — Moving Head · 10×
- **ClayPaky** ArollaMP Profile · source39ch — Profile Spot · 7×
- **ClayPaky** ArollaMP Spot — Profile Spot · 6×
- **Ignition2bright** Blind3K IP — Blinder · 4×

Stage 14.47 m W × 9.00 m D · Grid 1 m

Pirkkala-sali · Main hall

LIGHT PLOT · PLAN · Main hall

HitLight · Pirkkala-sali
Urheilutie 7, 33960 Pirkkala, Pirkkala, Finland

DWG HL · SCALE 1:50 · metric · PRINT AT 100%
Drawn HitLight
Generated from the saved show
SOURCE 238933dbb33b

SYMBOL LEGEND

4 TYPES · 27 FIXTURES · COLOUR BY TYPE



Robe Lighting Robin Spiider

Moving Head · Unverified · TBC ch · category symbol

10 physical · 10 plotted

10 disabled · 0 unplaced



Unverified source fixture ClayPaky ArollaMP Profile · source39ch

Profile Spot · Unverified · TBC ch · category symbol

7 physical · 7 plotted

7 disabled · 0 unplaced



Unverified source fixture ClayPaky ArollaMP Spot

Profile Spot · Unverified · TBC ch · category symbol

6 physical · 6 plotted

6 disabled · 0 unplaced



Unverified source fixture Ignition2bright Blind3K IP

Blinder · Unverified · TBC ch · category symbol

4 physical · 4 plotted

4 disabled · 0 unplaced

HitLight

Pirkkala-sali · Main hall

SYMBOL LEGEND · Main hall

HitLight · Pirkkala-sali

Urheilutie 7, 33960 Pirkkala, Pirkkala, Finland

DWG HL · METRIC

Drawn HitLight

Generated from the saved show

SOURCE 238933dbb33b

GENERAL NOTES

1. Source-based lighting plan. Confirm the current rig with the venue.
2. PARTIAL: included fixtures are not a full physical-unit census.
3. DMX PATCH WITHHELD: provisional or unchecked addresses are not published.
4. Geometry and mounting are approximate. Display dimensions and hanging heights include labelled estimates; this is not a measured or control-ready rig.
5. Exact fixture variants, body accuracy, modes and DMX patch remain unverified. Neutral visual placeholders preserve the plotted positions pending review.

HitLight

FIXTURE SCHEDULE

Fixture	Manufacturer / model	Position / mount	Mode / output
VISUAL PLANNING · DMX PATCH WITHHELD			
F001	Unverified source fixture / ClayPaky ArollaMP Spot	PLOTTED	Unverified · Output excluded
F002	Unverified source fixture / ClayPaky ArollaMP Profile · source39ch	PLOTTED	Unverified · Output excluded
F003	Unverified source fixture / ClayPaky ArollaMP Profile · source39ch	PLOTTED	Unverified · Output excluded
F004	Unverified source fixture / ClayPaky ArollaMP Profile · source39ch	PLOTTED	Unverified · Output excluded
F005	Robe Lighting / Robin Spiider	PLOTTED	Unverified · Output excluded
F006	Unverified source fixture / ClayPaky ArollaMP Profile · source39ch	PLOTTED	Unverified · Output excluded
F007	Unverified source fixture / ClayPaky ArollaMP Spot	PLOTTED	Unverified · Output excluded
F008	Robe Lighting / Robin Spiider	PLOTTED	Unverified · Output excluded
F009	Unverified source fixture / ClayPaky ArollaMP Spot	PLOTTED	Unverified · Output excluded
F010	Unverified source fixture / Ignition2bright Blind3K IP	PLOTTED	Unverified · Output excluded
F011	Unverified source fixture / ClayPaky ArollaMP Spot	PLOTTED	Unverified · Output excluded
F012	Robe Lighting / Robin Spiider	PLOTTED	Unverified · Output excluded
F013	Robe Lighting / Robin Spiider	PLOTTED	Unverified · Output excluded
F014	Unverified source fixture / ClayPaky ArollaMP Profile · source39ch	PLOTTED	Unverified · Output excluded
F015	Unverified source fixture / ClayPaky ArollaMP Profile · source39ch	PLOTTED	Unverified · Output excluded
F016	Robe Lighting / Robin Spiider	PLOTTED	Unverified · Output excluded
F017	Unverified source fixture / ClayPaky ArollaMP Spot	PLOTTED	Unverified · Output excluded
F018	Unverified source fixture / ClayPaky ArollaMP Spot	PLOTTED	Unverified · Output excluded
F019	Robe Lighting / Robin Spiider	PLOTTED	Unverified · Output excluded
F020	Unverified source fixture / Ignition2bright Blind3K IP	PLOTTED	Unverified · Output excluded

Planning reference only. Confirm installed modes and patch with the venue.

FIXTURE SCHEDULE · CONTINUED

Fixture	Manufacturer / model	Position / mount	Mode / output
VISUAL PLANNING · DMX PATCH WITHHELD			
F021	Robe Lighting / Robin Spiider	PLOTTED	Unverified · Output excluded
F022	Unverified source fixture / Ignition2bright Blind3K IP	PLOTTED	Unverified · Output excluded
F023	Unverified source fixture / ClayPaky ArollaMP Profile · source39ch	PLOTTED	Unverified · Output excluded
F024	Unverified source fixture / Ignition2bright Blind3K IP	PLOTTED	Unverified · Output excluded
F025	Robe Lighting / Robin Spiider	PLOTTED	Unverified · Output excluded
F026	Robe Lighting / Robin Spiider	PLOTTED	Unverified · Output excluded
F027	Robe Lighting / Robin Spiider	PLOTTED	Unverified · Output excluded

Planning reference only. Confirm installed modes and patch with the venue.

HitLight

Pirkkala-sali · Main hall

FIXTURE SCHEDULE · Main hall

HitLight · Pirkkala-sali

Urheilutie 7, 33960 Pirkkala, Pirkkala, Finland

DWG HL · METRIC

Drawn HitLight

Generated from the saved show

SOURCE 238933dbb33b

VALIDATION APPENDIX

WARNING · PATCH_WITHHELD

DMX patch facts are withheld pending source verification. This planning document cannot be used for hardware output.

Objects: — · Remediation: review the source facts and regenerate.

ERROR · STAGE_DIMENSIONS_UNCONFIRMED

Confirm the stage dimensions before producing a final technical document.

Objects: Main hall · Remediation: review the source facts and regenerate.

WARNING · MODE_UNVERIFIED

DMX modes are unverified; output remains excluded.

Objects: F001–F027 · Remediation: review the source facts and regenerate.

WARNING · FIXTURE_DISABLED

Fixtures are disabled for this visual planning reconstruction.

Objects: F001–F027 · Remediation: review the source facts and regenerate.

WARNING · TITLE_METADATA_INCOMPLETE

Some professional title-block metadata is missing; the document will show an em dash.

Objects: cd8908e7c9331a14b1ab0c7b · Remediation: review the source facts and regenerate.

HitLight

VENUE & DRAWING SOURCES

Pirkkala-sali

Main hall · Published house plot

Urheilutie 7, 33960 Pirkkala, Pirkkala, FI

https://pirkkalasali.fi/tapahtumajarjestajalle/

Sources checked 2026-11-03

Generated by HitLight from the saved published venue rig. Source attribution and reconstruction limitations are retained below.

Symbols: HitLight-owned category artwork. No manufacturer model geometry or original source pages included.

Fixture classes/models and modes include clearly labelled visual estimates. Generic bodies represent unknown source products; manufacturer identity, wattage and optics are not asserted by those selections.

Stage dimensions, hanging heights, mounts and focus are approximate; the patch remains unverified. This is a partial visual reconstruction, not a control-ready installation.

Original source dates do not establish current physical presence or a complete venue census.

Partial source-based planning reconstruction; the current installation and complete fixture census are unverified.

Source-matched catalogue bodies are shown where available. Unresolved source identities remain labelled visual markers. Installed modes and DMX patch require verification; visual-only fixtures remain excluded from output.

Geometry and mounting are approximate. Display dimensions and hanging heights include labelled estimates; this is not a measured or control-ready rig.

Exact fixture variants, body accuracy, modes and DMX patch remain unverified. Neutral visual placeholders preserve the plotted positions pending review.

The dated source does not establish the current installed rig or a complete fixture census.

Generated from the saved published HitLight layout; fixture positions and room geometry are unchanged. Not an official venue drawing.

Fixture classes/models and modes include clearly labelled visual estimates. Generic bodies represent unknown source products; manufacturer identity, wattage and optics are not asserted by those

HitLight

VENUE & DRAWING SOURCES

selections.

Stage dimensions, hanging heights, mounts and focus are approximate; the patch remains unverified. This is a partial visual reconstruction, not a control-ready installation.

Original source dates do not establish current physical presence or a complete venue census.

Partial source-based planning reconstruction; the current installation and complete fixture census are unverified.

Source-matched catalogue bodies are shown where available. Unresolved source identities remain labelled visual markers. Installed modes and DMX patch require verification; visual-only fixtures remain excluded from output.

Output remains excluded for visual-only fixtures. Catalogue identity does not verify installed modes, addresses or the current installation.

Pirkkala-sali — Main hall · lighting plot: https://pirkkalasali.fi/tapahtumajarjestajalle/ · checked 2026-11-03

Public venue page: https://www.hitlight.app/venues/finland/pirkkala-sali-cd8908e7

HitLight