
UPSTAGE

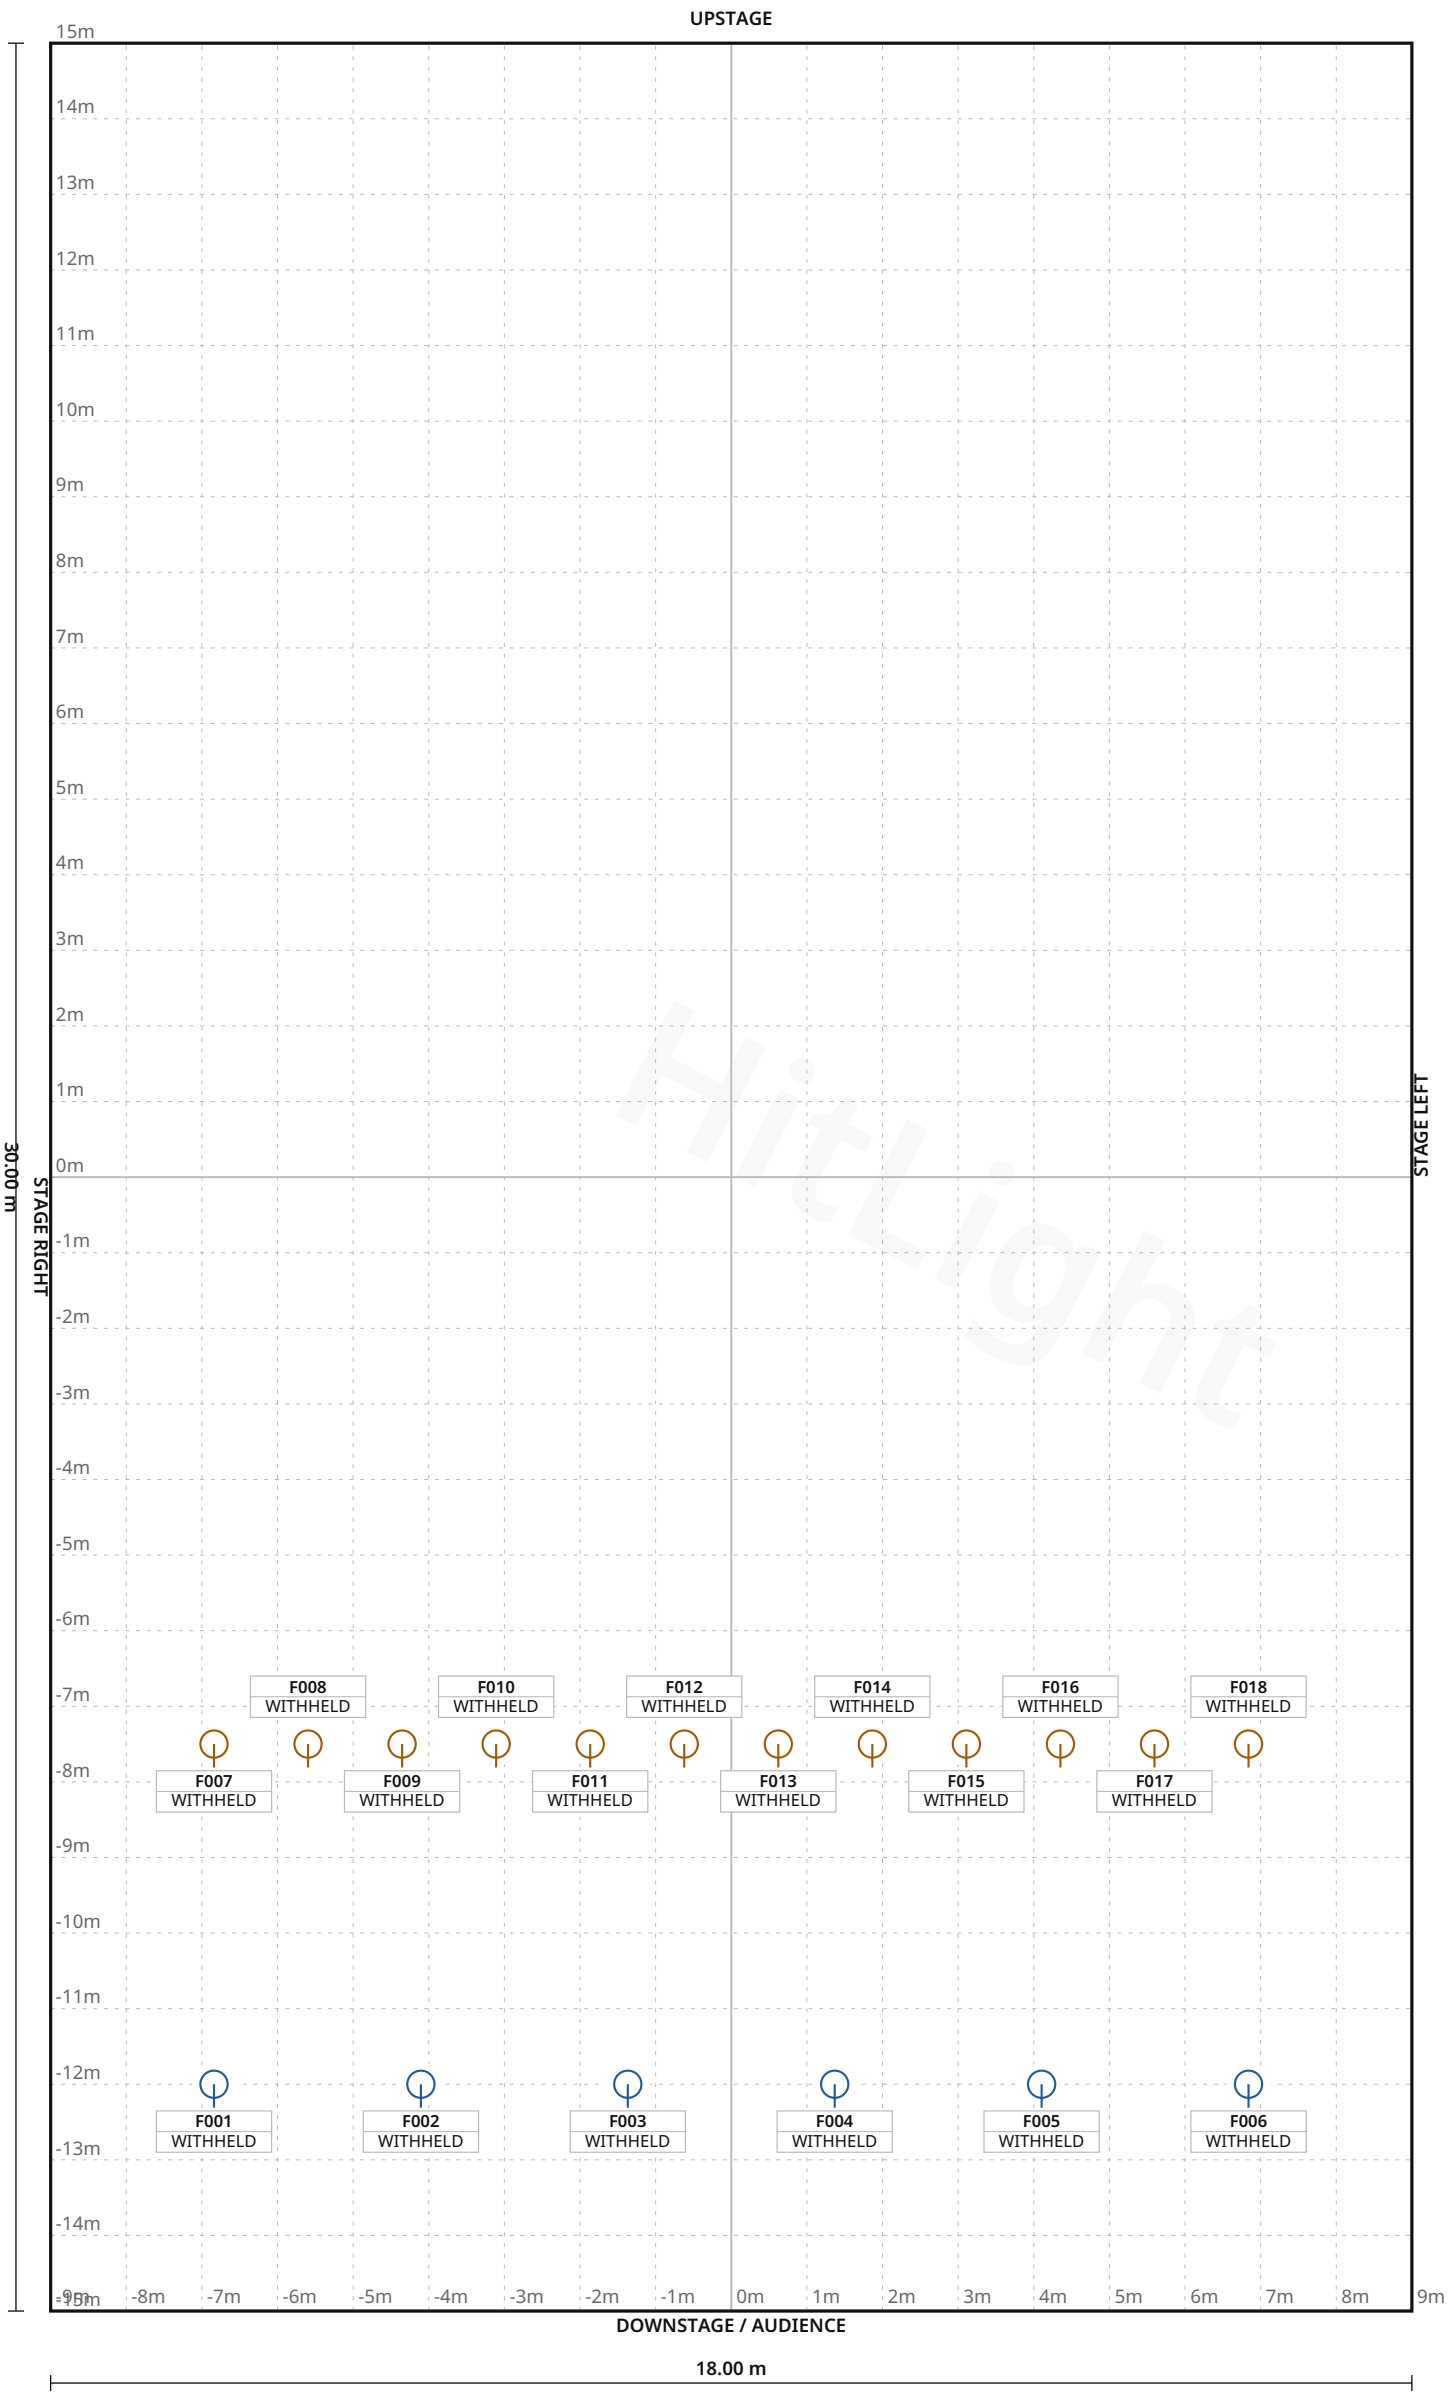

FIXTURE LEGEND

S4 Series 3
Lustr X8 36Deg
PAR Light · 6×

Visual
substitute · Basic Conventional
PAR Light · 12×

Stage 18.00 m W × 30.00 m D · Grid 1 m

Schuur Haarlem · Main room

LIGHT PLOT · PLAN · Main room

HitLight · Schuur Haarlem
Lange Begijnestraat 9, 2011 HH, Haarlem, Netherlands

DWG HL · SCALE 1:100 · metric · PRINT AT 100%
Drawn HitLight
Generated from the saved show
SOURCE 8cd8be87e274

SYMBOL LEGEND

2 TYPES · 18 FIXTURES · COLOUR BY TYPE



ETC S4 Series 3 Lustr X8 36Deg

PAR Light · Direct 8 bit · 12 ch · category symbol

6 physical · 6 plotted

0 disabled · 0 unplaced



HitLight placeholder Visual substitute · Basic Conventional

PAR Light · Default · 1 ch · category symbol

12 physical · 12 plotted

0 disabled · 0 unplaced

HitLight

Schuur Haarlem · Main room

SYMBOL LEGEND · Main room

HitLight · Schuur Haarlem

Lange Begijnestraat 9, 2011 HH, Haarlem, Netherlands

DWG HL · METRIC

Drawn HitLight

Generated from the saved show

SOURCE 8cd8be87e274

GENERAL NOTES

1. Source-based lighting plan. Confirm the current rig with the venue.
2. PARTIAL: included fixtures are not a full physical-unit census.
3. DMX PATCH WITHHELD: provisional or unchecked addresses are not published.
4. The reconstruction retains its documented coverage and geometry assumptions; confirm the current setup with the venue.

HitLight

DMX PATCH

18 FIXTURES · 0 UNIVERSES

Fixture / name	Manufacturer / model	Mode	Ch	DMX	Range	Position / mount	Status / notes
UNPATCHED / INVALID							
F001 · ETCSeries3LustrX836deg · F...	ETC / S4 Series 3 Lustr X8 36Deg	Direct 8 bit	12	WITHHELD	TBC	UNPLACED	Enabled
F002 · ETCSeries3LustrX836deg · F...	ETC / S4 Series 3 Lustr X8 36Deg	Direct 8 bit	12	WITHHELD	TBC	UNPLACED	Enabled
F003 · ETCSeries3LustrX836deg · F...	ETC / S4 Series 3 Lustr X8 36Deg	Direct 8 bit	12	WITHHELD	TBC	UNPLACED	Enabled
F004 · ETCSeries3LustrX836deg · F...	ETC / S4 Series 3 Lustr X8 36Deg	Direct 8 bit	12	WITHHELD	TBC	UNPLACED	Enabled
F005 · ETCSeries3LustrX836deg · F...	ETC / S4 Series 3 Lustr X8 36Deg	Direct 8 bit	12	WITHHELD	TBC	UNPLACED	Enabled
F006 · ETCSeries3LustrX836deg · F...	ETC / S4 Series 3 Lustr X8 36Deg	Direct 8 bit	12	WITHHELD	TBC	UNPLACED	Enabled
F007 · PLACEHOLDER · ETCSeries3Lu...	HitLight placeholder / Visual substitute ...	Default	1	WITHHELD	TBC	UNPLACED	Enabled
F008 · PLACEHOLDER · ETCSeries3Lu...	HitLight placeholder / Visual substitute ...	Default	1	WITHHELD	TBC	UNPLACED	Enabled
F009 · PLACEHOLDER · ETCSeries3Lu...	HitLight placeholder / Visual substitute ...	Default	1	WITHHELD	TBC	UNPLACED	Enabled
F010 · PLACEHOLDER · ETCSeries3Lu...	HitLight placeholder / Visual substitute ...	Default	1	WITHHELD	TBC	UNPLACED	Enabled
F011 · PLACEHOLDER · ETCSeries3Lu...	HitLight placeholder / Visual substitute ...	Default	1	WITHHELD	TBC	UNPLACED	Enabled
F012 · PLACEHOLDER · ETCSeries3Lu...	HitLight placeholder / Visual substitute ...	Default	1	WITHHELD	TBC	UNPLACED	Enabled
F013 · PLACEHOLDER · ETCSeries3Lu...	HitLight placeholder / Visual substitute ...	Default	1	WITHHELD	TBC	UNPLACED	Enabled
F014 · PLACEHOLDER · ETCSeries3Lu...	HitLight placeholder / Visual substitute ...	Default	1	WITHHELD	TBC	UNPLACED	Enabled
F015 · PLACEHOLDER · ETCSeries3Lu...	HitLight placeholder / Visual substitute ...	Default	1	WITHHELD	TBC	UNPLACED	Enabled
F016 · PLACEHOLDER · ETCSeries3Lu...	HitLight placeholder / Visual substitute ...	Default	1	WITHHELD	TBC	UNPLACED	Enabled
F017 · PLACEHOLDER · ETCSeries3Lu...	HitLight placeholder / Visual substitute ...	Default	1	WITHHELD	TBC	UNPLACED	Enabled
F018 · PLACEHOLDER · ETCSeries3Lu...	HitLight placeholder / Visual substitute ...	Default	1	WITHHELD	TBC	UNPLACED	Enabled

No patched universes

Schuur Haarlem · Main room

DMX PATCH · Main room

HitLight · Schuur Haarlem

Lange Begijnestraat 9, 2011 HH, Haarlem, Netherlands

DWG HL · METRIC

Drawn HitLight

Generated from the saved show

SOURCE 8cd8be87e274

VALIDATION APPENDIX

WARNING · PATCH_WITHHELD

DMX patch facts are withheld pending source verification. This planning document cannot be used for hardware output.

Objects: — · Remediation: correct the saved show data and regenerate.

ERROR · STAGE_DIMENSIONS_UNCONFIRMED

Confirm the stage dimensions before producing a final technical document.

Objects: A2D7B773-67DF-49A2-902D-A97C495A1788 · Remediation: correct the saved show data and regenerate.

WARNING · TITLE_METADATA_INCOMPLETE

Some professional title-block metadata is missing; the document will show an em dash.

Objects: ce220054bd154380d1551130 · Remediation: correct the saved show data and regenerate.

HitLight

Schuur Haarlem · Main room

VALIDATION APPENDIX · Main room

HitLight · Schuur Haarlem

Lange Begijnestraat 9, 2011 HH, Haarlem, Netherlands

DWG HL · METRIC

Drawn HitLight

Generated from the saved show

SOURCE 8cd8be87e274

VENUE & DRAWING SOURCES

Schuur Haarlem

Main room · House rig

Lange Begijnestraat 9, 2011 HH, Haarlem, NL

https://www.schuur.nl/techniek

Sources checked 2026-10-23

Symbols: HitLight-owned category artwork. No manufacturer model geometry or original source pages included.

Source-based reconstruction. Confirm the current installation and equipment availability with the venue.

Scale, fixture positions, mounting heights and aiming may include estimates; this is not a rigging specification.

Provisional fixture matches are labelled as placeholders. The recorded subset is not a complete physical inventory.

DMX addresses are withheld from public plans until their exact source patch is reconciled.

The reconstruction retains its documented coverage and geometry assumptions; confirm the current setup with the venue.

Official venue information: https://www.schuur.nl/techniek · checked 2026-10-19

Physical venue location: https://www.schuur.nl/ · checked 2026-10-23

SCHUUR_BENEDENZAAL-TECH-SPECS-2026.pdf: https://www.schuur.nl/assets/downloads/SCHUUR_BENEDENZAAL-TECH-SPECS-2026.pdf · checked 2026-10-19

SCHUUR_TEK_BENEDENZAAL.pdf: https://www.schuur.nl/assets/downloads/SCHUUR_TEK_BENEDENZAAL.pdf · checked 2026-10-19

Public venue page: https://www.hitlight.app/venues/netherlands/schuur-haarlem-ce220054

HitLight