
UPSTAGE

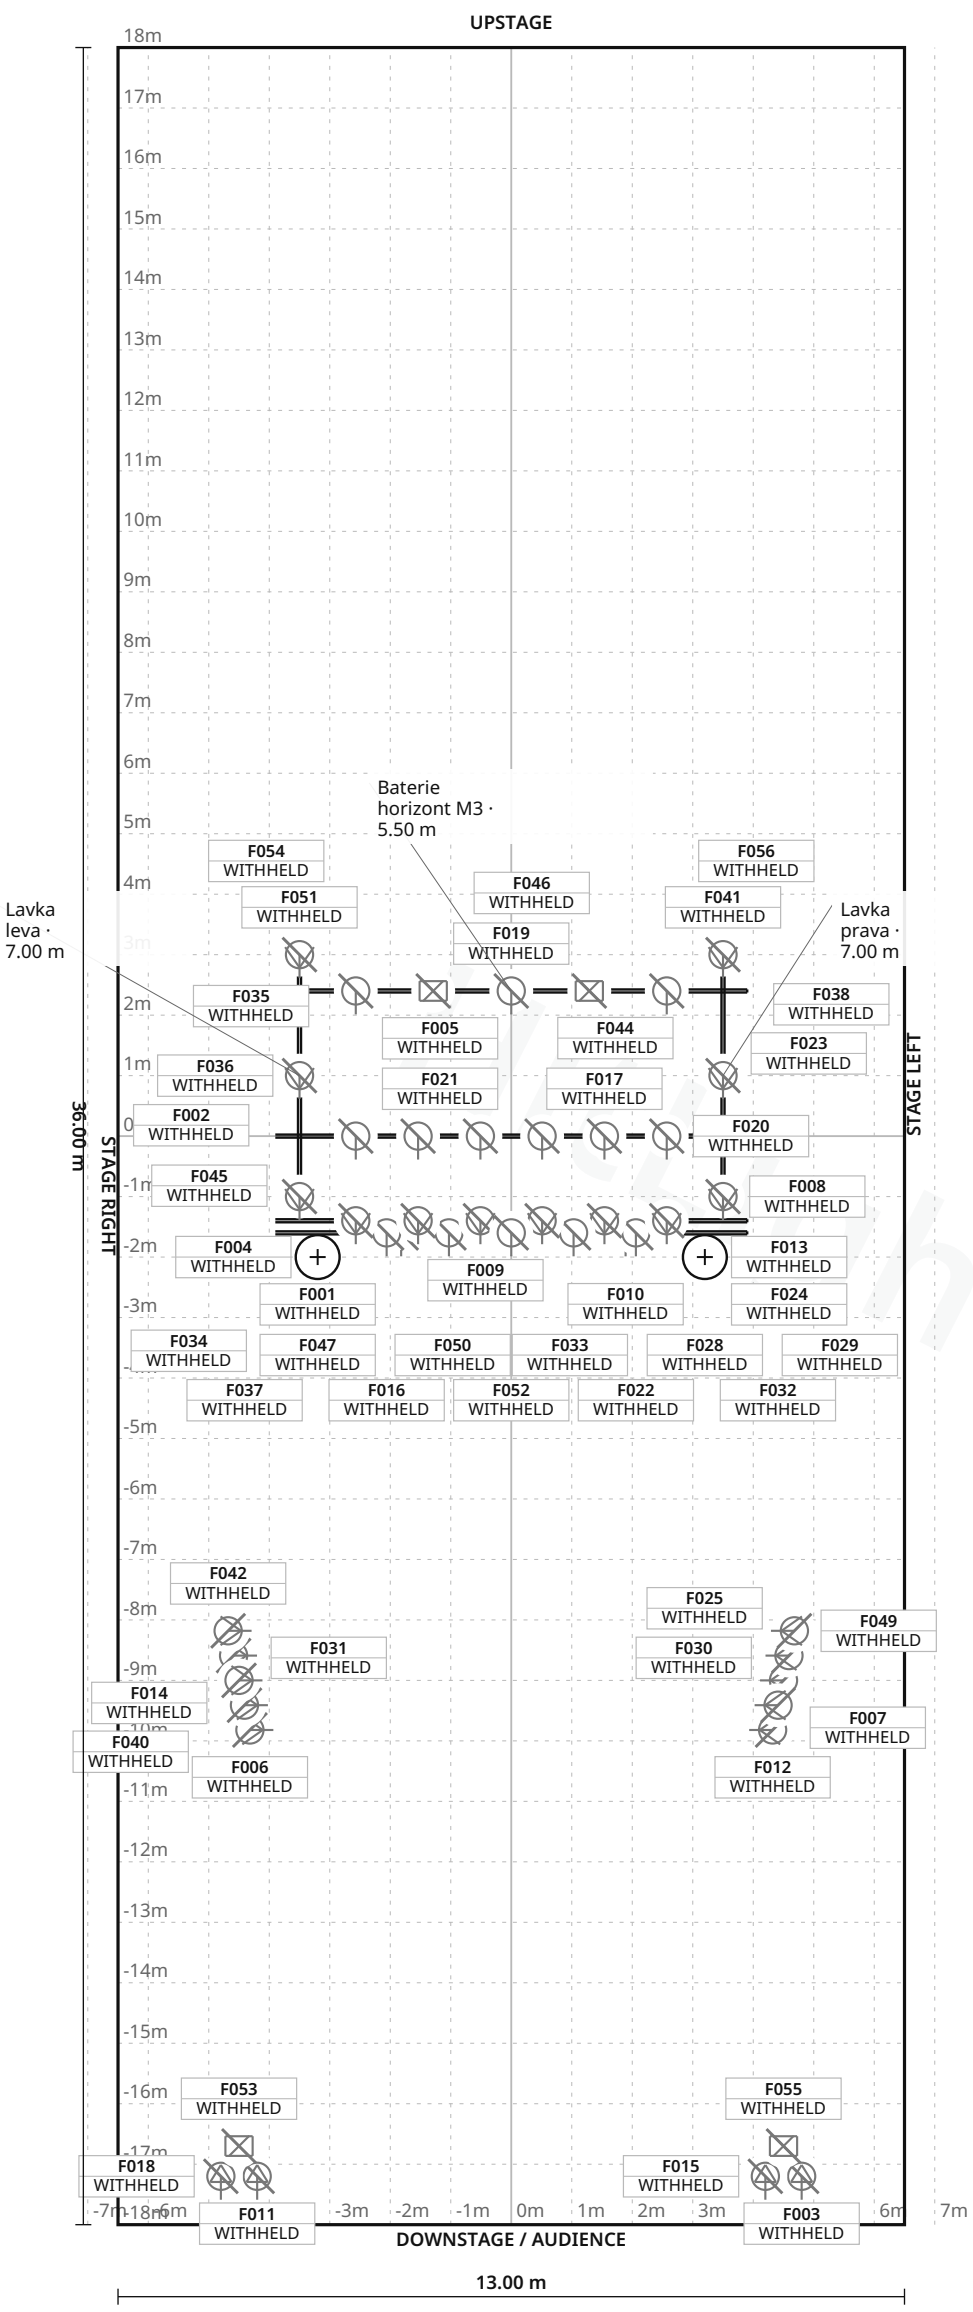

FIXTURE LEGEND

- **COB Cannon Wash** — PAR Light · 2×
- **Ultra Bar 9** — LED Bar · 2×
- **PC 1kW** — Spot Light · 30×
- **BeamZ LED Par 64** — Other · 2×
- **HHR 650W** — Other · 2×
- **PAR64 1kW** — PAR Light · 3×
- **profil 675W** — Profile Spot · 4×
- **Vana 1kW cyc flood** — PAR Light · 11×

Stage 13.00 m W × 36.00 m D · Grid 1 m

5 fixture labels omitted in this view due to crowding · see DMX patch

Městské divadlo — Žďár nad Sázavou · Divadelní sál

LIGHT PLOT · PLAN · Divadelní sál

HitLight · Městské divadlo — Žďár nad Sázavou

Doležalovo náměstí 73, 591 01, Žďár nad Sázavou, Czechia

DWG HL · SCALE 1:125 · metric · PRINT AT 100%

Drawn HitLight

Generated from the saved show

SOURCE 74c60991f2fe

SYMBOL LEGEND

8 TYPES · 56 FIXTURES · COLOUR BY TYPE



ADJ COB Cannon Wash

PAR Light · Unverified · TBC ch · category symbol

2 physical · 2 plotted

2 disabled · 0 unplaced



ADJ Ultra Bar 9

LED Bar · Unverified · TBC ch · category symbol

2 physical · 2 plotted

2 disabled · 0 unplaced



Generic PC 1kW

Spot Light · Unverified · TBC ch · category symbol

30 physical · 30 plotted

30 disabled · 0 unplaced



Unverified source fixture BeamZ LED Par 64

Other · Unverified · TBC ch · category symbol

2 physical · 2 plotted

2 disabled · 0 unplaced



Unverified source fixture HHR 650W

Other · Unverified · TBC ch · category symbol

2 physical · 2 plotted

2 disabled · 0 unplaced



Unverified source fixture PAR64 1kW

PAR Light · Unverified · TBC ch · category symbol

3 physical · 3 plotted

3 disabled · 0 unplaced



Unverified source fixture profil 675W

Profile Spot · Unverified · TBC ch · category symbol

4 physical · 4 plotted

4 disabled · 0 unplaced



Unverified source fixture Vana 1kW cyc flood

PAR Light · Unverified · TBC ch · category symbol

11 physical · 11 plotted

11 disabled · 0 unplaced

Městské divadlo — Žďár nad Sázavou · Divadelní sál

SYMBOL LEGEND · Divadelní sál

HitLight · Městské divadlo — Žďár nad Sázavou

Doležalovo náměstí 73, 591 01, Žďár nad Sázavou, Czechia

DWG HL · METRIC

Drawn HitLight

Generated from the saved show

SOURCE 74c60991f2fe

GENERAL NOTES

1. Source-based lighting plan. Confirm the current rig with the venue.
2. PARTIAL: included fixtures are not a full physical-unit census.
3. DMX PATCH WITHHELD: provisional or unchecked addresses are not published.
4. Approximate planning view; not official venue paperwork or output-ready. Original HitLight symbols only; no source pages, OEM meshes, photos or logos. Original files remain private; modes and patch unverified.

HitLight

STAGE ELEMENTS

NAME	TYPE	POSITION	TRIM / SIZE
Baterie podmostova M1	pipe	X 0.00 m · Z 1.60 m	5.50 m · 7.80 m W × 0.05 m D
Baterie horizont M3	pipe	X 0.00 m · Z -2.40 m	5.50 m · 7.80 m W × 0.05 m D
Most (sprchy)	pipe	X 0.00 m · Z 1.40 m	7.00 m · 7.80 m W × 0.05 m D
Lavka leva	pipe	X -3.50 m · Z -1.00 m	7.00 m · 4.60 m W × 0.05 m D
Baterie scenicka M2	pipe	X 0.00 m · Z 0.00 m	5.50 m · 7.80 m W × 0.05 m D
Lavka prava	pipe	X 3.50 m · Z -1.00 m	7.00 m · 4.60 m W × 0.05 m D

HitLight

Městské divadlo — Žďár nad Sázavou · Divadelní sál

STAGE ELEMENTS · Divadelní sál

HitLight · Městské divadlo — Žďár nad Sázavou

Doležalovo náměstí 73, 591 01, Žďár nad Sázavou, Czechia

DWG HL · METRIC

Drawn HitLight

Generated from the saved show

SOURCE 74c60991f2fe

FIXTURE SCHEDULE

Fixture	Manufacturer / model	Position / mount	Mode / output
VISUAL PLANNING · DMX PATCH WITHHELD			
F001	Generic / PC 1kW	PLOTTED	Unverified · Output excluded
F002	Generic / PC 1kW	Lavka leva	Unverified · Output excluded
F003	Unverified source fixture / profil 675W	PLOTTED	Unverified · Output excluded
F004	ADJ / COB Cannon Wash	PLOTTED	Unverified · Output excluded
F005	Unverified source fixture / PAR64 1kW	Baterie horizont M3	Unverified · Output excluded
F006	Generic / PC 1kW	PLOTTED	Unverified · Output excluded
F007	Generic / PC 1kW	PLOTTED	Unverified · Output excluded
F008	Generic / PC 1kW	Lavka prava	Unverified · Output excluded
F009	ADJ / Ultra Bar 9	Baterie podmostova M1	Unverified · Output excluded
F010	ADJ / Ultra Bar 9	Baterie podmostova M1	Unverified · Output excluded
F011	Unverified source fixture / profil 675W	PLOTTED	Unverified · Output excluded
F012	Generic / PC 1kW	PLOTTED	Unverified · Output excluded
F013	Generic / PC 1kW	PLOTTED	Unverified · Output excluded
F014	Generic / PC 1kW	PLOTTED	Unverified · Output excluded
F015	Unverified source fixture / profil 675W	PLOTTED	Unverified · Output excluded
F016	Unverified source fixture / Vana 1kW cyc flood	Baterie podmostova M1	Unverified · Output excluded
F017	Unverified source fixture / Vana 1kW cyc flood	Baterie scenicka M2	Unverified · Output excluded
F018	Unverified source fixture / profil 675W	PLOTTED	Unverified · Output excluded
F019	Unverified source fixture / PAR64 1kW	Baterie horizont M3	Unverified · Output excluded
F020	Unverified source fixture / Vana 1kW cyc flood	Baterie scenicka M2	Unverified · Output excluded

Planning reference only. Confirm installed modes and patch with the venue.

Městské divadlo — Žďár nad Sázavou · Divadelní sál

FIXTURE SCHEDULE · Divadelní sál

HitLight · Městské divadlo — Žďár nad Sázavou

Doležalovo náměstí 73, 591 01, Žďár nad Sázavou, Czechia

DWG HL · METRIC

Drawn HitLight

Generated from the saved show

SOURCE 74c60991f2fe

Fixture	Manufacturer / model	Position / mount	Mode / output
VISUAL PLANNING · DMX PATCH WITHHELD			
F021	Unverified source fixture / Vana 1kW cyc flood	Baterie scenicka M2	Unverified · Output excluded
F022	Unverified source fixture / Vana 1kW cyc flood	Baterie podmostova M1	Unverified · Output excluded
F023	Generic / PC 1kW	Most (sprchy)	Unverified · Output excluded
F024	Generic / PC 1kW	PLOTTED	Unverified · Output excluded
F025	Generic / PC 1kW	PLOTTED	Unverified · Output excluded
F026	Generic / PC 1kW	Most (sprchy)	Unverified · Output excluded
F027	Unverified source fixture / Vana 1kW cyc flood	Baterie scenicka M2	Unverified · Output excluded
F028	Generic / PC 1kW	PLOTTED	Unverified · Output excluded
F029	ADJ / COB Cannon Wash	PLOTTED	Unverified · Output excluded
F030	Generic / PC 1kW	PLOTTED	Unverified · Output excluded
F031	Generic / PC 1kW	PLOTTED	Unverified · Output excluded
F032	Unverified source fixture / Vana 1kW cyc flood	Baterie podmostova M1	Unverified · Output excluded
F033	Generic / PC 1kW	PLOTTED	Unverified · Output excluded
F034	Generic / PC 1kW	Most (sprchy)	Unverified · Output excluded
F035	Unverified source fixture / Vana 1kW cyc flood	Baterie scenicka M2	Unverified · Output excluded
F036	Generic / PC 1kW	Lavka leva	Unverified · Output excluded
F037	Unverified source fixture / Vana 1kW cyc flood	Baterie podmostova M1	Unverified · Output excluded
F038	Generic / PC 1kW	Lavka prava	Unverified · Output excluded
F039	Generic / PC 1kW	Most (sprchy)	Unverified · Output excluded
F040	Generic / PC 1kW	PLOTTED	Unverified · Output excluded

Planning reference only. Confirm installed modes and patch with the venue.

Fixture	Manufacturer / model	Position / mount	Mode / output
VISUAL PLANNING · DMX PATCH WITHHELD			
F041	Generic / PC 1kW	Lavka prava	Unverified · Output excluded
F042	Generic / PC 1kW	PLOTTED	Unverified · Output excluded
F043	Generic / PC 1kW	Most (sprchy)	Unverified · Output excluded
F044	Unverified source fixture / Vana 1kW cyc flood	Baterie scenicka M2	Unverified · Output excluded
F045	Generic / PC 1kW	PLOTTED	Unverified · Output excluded
F046	Unverified source fixture / PAR64 1kW	Baterie horizont M3	Unverified · Output excluded
F047	Generic / PC 1kW	PLOTTED	Unverified · Output excluded
F048	Generic / PC 1kW	Most (sprchy)	Unverified · Output excluded
F049	Generic / PC 1kW	PLOTTED	Unverified · Output excluded
F050	Generic / PC 1kW	PLOTTED	Unverified · Output excluded
F051	Generic / PC 1kW	Lavka leva	Unverified · Output excluded
F052	Unverified source fixture / Vana 1kW cyc flood	Baterie podmostova M1	Unverified · Output excluded
F053	Unverified source fixture / HHR 650W	PLOTTED	Unverified · Output excluded
F054	Unverified source fixture / BeamZ LED Par 64	Baterie horizont M3	Unverified · Output excluded
F055	Unverified source fixture / HHR 650W	PLOTTED	Unverified · Output excluded
F056	Unverified source fixture / BeamZ LED Par 64	Baterie horizont M3	Unverified · Output excluded

Planning reference only. Confirm installed modes and patch with the venue.

VALIDATION APPENDIX

WARNING · PATCH_WITHHELD

DMX patch facts are withheld pending source verification. This planning document cannot be used for hardware output.

Objects: — · Remediation: review the source facts and regenerate.

WARNING · MODE_UNVERIFIED

DMX modes are unverified; output remains excluded.

Objects: F001–F056 · Remediation: review the source facts and regenerate.

WARNING · FIXTURE_DISABLED

Fixtures are disabled for this visual planning reconstruction.

Objects: F001–F056 · Remediation: review the source facts and regenerate.

WARNING · TITLE_METADATA_INCOMPLETE

Some professional title-block metadata is missing; the document will show an em dash.

Objects: cea87ecc2f402767e6dafe99 · Remediation: review the source facts and regenerate.

HitLight

VENUE & DRAWING SOURCES

Městské divadlo — Žďár nad Sázavou

Divadelní sál · Published house configuration; actual current setup unverified

Doležalovo náměstí 73, 591 01, Žďár nad Sázavou, CZ

https://www.dkzdar.cz/prostory/mestske-divadlo

Sources checked 2026-10-21

Generated by HitLight from the reviewed partial Městské divadlo — Žďár nad Sázavou reconstruction. Venue sources are cited as facts; their original artwork remains private.

Symbols: HitLight-owned category artwork. No manufacturer model geometry or original source pages included.

Partial source-based planning reconstruction; the current installation and complete fixture census are unverified.

Source-matched catalogue bodies are shown where available. Unresolved source identities remain labelled visual markers. Installed modes and DMX patch require verification; visual-only fixtures remain excluded from output.

22 of 56 source-labelled fixture records retain unconfirmed exact installed identities or modes; original printed names and display substitutions remain qualified.

56 records display 52 approximate public catalogue housings or labelled donors and 4 visual fallbacks. 11 display references use newly authored generic flood/PAR class housings. These do not identify installed products or verify wattage, optics, native DMX, dimming, rigging or hardware. Original source, geometry, mode, patch and output-exclusion qualifications remain.

Approximate planning view; not official venue paperwork or output-ready. Original HitLight symbols only; no source pages, OEM meshes, photos or logos. Original files remain private; modes and patch unverified.

Complete unchanged native public stage/lighting/sound/room technical guide archived as gzip; exact source statements and mixed whole-house scope retained, no en: https://www.dkzdar.cz/prostory/mestske-divadlo · checked 2026-10-21

Complete unchanged public venue original; all actual PDF pages visually reviewed. Exact physical-house and room scope retained; detailed current geometry, insta: https://www.dkzdar.cz/galleries/download/6709/mestske-divadlo-zr-provozni-rad.pdf · checked 2026-10-21

Complete unchanged public venue original; all actual PDF pages visually reviewed. Exact physical-house and room scope retained; detailed current geometry, insta: https://www.dkzdar.cz/galleries/download/6711/mestske-divadlo-zr-plany.pdf · checked 2026-10-21

Complete unchanged public venue original; all actual PDF pages visually reviewed. Exact physical-house and room scope retained; detailed current geometry, insta: https://www.dkzdar.cz/galleries/download/6713/mestske-divadlo-zr-rozmery-a-tahy.pdf · checked 2026-10-21

Complete unchanged public venue original; all actual PDF pages visually reviewed. Exact physical-house and room scope retained; detailed current geometry, insta: https://www.dkzdar.cz/galleries/download/6712/mestske-divadlo-zr-projekce.pdf · checked 2026-10-21

Complete unchanged public venue original; all actual PDF pages visually reviewed. Exact physical-house and room scope retained; detailed current geometry, insta: https://www.dkzdar.cz/galleries/download/6714/mestske-divadlo-zr-svetla.pdf · checked 2026-10-21

Complete unchanged public venue original; all actual PDF pages visually reviewed. Exact physical-house and room scope retained; detailed current geometry, insta: https://www.dkzdar.cz/galleries/download/6715/mestske-divadlo-zr-zvuk.pdf · checked 2026-10-21

Public venue page: https://www.hitlight.app/venues/czechia/mestske-divadlo-zdar-nad-sazavou-cea87ecc

HitLight | hitlight.app