
UPSTAGE ↑

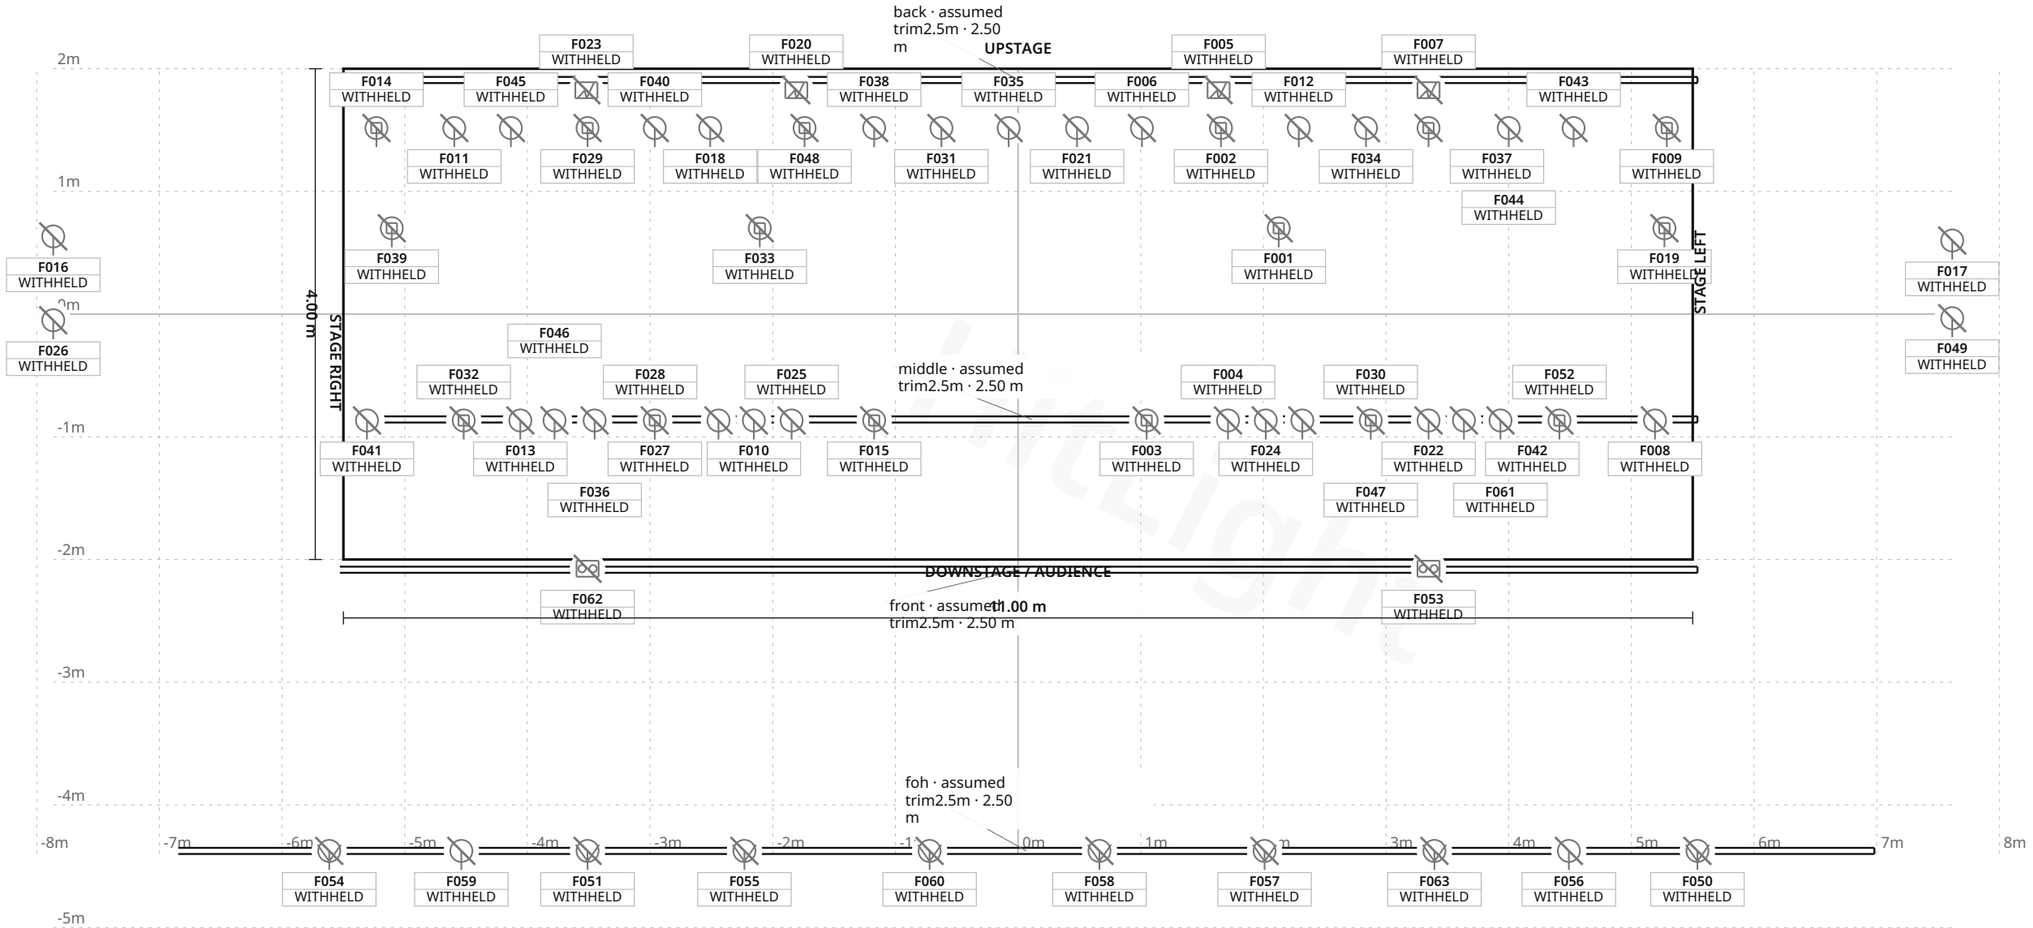

FIXTURE LEGEND

- **64B LED PRO** — PAR Light · 12×
- **Mac 250 Entour** — Moving Head · 8×
- **Eurolite LED** Strobe COB PRO8x20W — Strobe · 4×
- **FOH Fresnel** source model unkeyed — Spot Light · 8×
- **LED side** PAR18x3W (2023patch; variant unkeyed) — PAR Light · 4×
- **PAR64 source** model unkeyed — PAR Light · 15×
- **RevueLED120 COB** RGBW (2023patch) — PAR Light · 2×
- **Two-light** blinder source model unkeyed — Blinder · 2×
- **Hero Spot 230** — Moving Head · 4×
- **Hero wash 640 FX** — Moving Head · 4×

Stage 11.00 m W × 4.00 m D · Grid 1 m

Musikens Hus · Stora scenen

LIGHT PLOT · PLAN · Stora scenen

HitLight · Musikens Hus

Göteborg, Sweden

DWG HL · SCALE 1:50 · metric · PRINT AT 100%

Drawn HitLight

Generated from the saved show

SOURCE 090419eb3666

SYMBOL LEGEND

10 TYPES · 63 FIXTURES · COLOUR BY TYPE



ADJ 64B LED PRO

PAR Light · Unverified · TBC ch · category symbol

12 physical · 12 plotted

12 disabled · 0 unplaced



Martin Mac 250 Entour

Moving Head · Unverified · TBC ch · category symbol

8 physical · 8 plotted

8 disabled · 0 unplaced



Unverified source fixture Eurolite LED Strobe COB PRO8x20W

Strobe · Unverified · TBC ch · category symbol

4 physical · 4 plotted

4 disabled · 0 unplaced



Unverified source fixture FOH Fresnel source model unkeyed

Spot Light · Unverified · TBC ch · category symbol

8 physical · 8 plotted

8 disabled · 0 unplaced



Unverified source fixture LED side PAR18x3W (2023patch; variant unkeyed)

PAR Light · Unverified · TBC ch · category symbol

4 physical · 4 plotted

4 disabled · 0 unplaced



Unverified source fixture PAR64 source model unkeyed

PAR Light · Unverified · TBC ch · category symbol

15 physical · 15 plotted

15 disabled · 0 unplaced



Unverified source fixture RevueLED120 COB RGBW (2023patch)

PAR Light · Unverified · TBC ch · category symbol

2 physical · 2 plotted

2 disabled · 0 unplaced



Unverified source fixture Two-light blinder source model unkeyed

Blinder · Unverified · TBC ch · category symbol

2 physical · 2 plotted

2 disabled · 0 unplaced

SYMBOL LEGEND · CONTINUED



Varytec Hero Spot 230

Moving Head · Unverified · TBC ch · category symbol

4 physical · 4 plotted

4 disabled · 0 unplaced



Varytec Hero wash 640 FX

Moving Head · Unverified · TBC ch · category symbol

4 physical · 4 plotted

4 disabled · 0 unplaced

HitLight

GENERAL NOTES

1. Source-based lighting plan. Confirm the current rig with the venue.
2. PARTIAL: included fixtures are not a full physical-unit census.
3. DMX PATCH WITHHELD: provisional or unchecked addresses are not published.
4. 2023 Big Stage plot63glyphs, no graphgrid metric. Stage11x4m from current own page used as schematic fit; room3.5-5m, stage clearance2.8m versus old2.4m drawing. Chosen2.5m support trim above display deck is guessed. Sourc...
5. circuit:8MAC250Entour18ch,4HeroWash640FX25ch,4HeroSpot23018ch,12ADJ64BLedPro3ch;2FOHRevueLED120bodies share1.421. HeroWash exact body defect uses labelled substitute.2026stock only corroborates strobeidentity, not ...

HitLight

STAGE ELEMENTS

NAME	TYPE	POSITION	TRIM / SIZE
back · assumed trim2.5m	pipe	X 0.00 m · Z -1.91 m	2.50 m · 11.07 m W × 0.05 m D
foh · assumed trim2.5m	pipe	X 0.07 m · Z 4.38 m	2.50 m · 13.83 m W × 0.05 m D
front · assumed trim2.5m	pipe	X 0.00 m · Z 2.08 m	2.50 m · 11.07 m W × 0.05 m D
middle · assumed trim2.5m	pipe	X 0.11 m · Z 0.86 m	2.50 m · 10.86 m W × 0.05 m D

HitLight

Musikens Hus · Stora scenen

STAGE ELEMENTS · Stora scenen

HitLight · Musikens Hus

Göteborg, Sweden

DWG HL · METRIC

Drawn HitLight

Generated from the saved show

SOURCE 090419eb3666

FIXTURE SCHEDULE

Fixture	Manufacturer / model	Position / mount	Mode / output
VISUAL PLANNING · DMX PATCH WITHHELD			
F001	Varytec / Hero Spot 230	PLOTTED	Unverified · Output excluded
F002	Martin / Mac 250 Entour	back · assumed trim2.5m	Unverified · Output excluded
F003	Martin / Mac 250 Entour	middle · assumed trim2.5m	Unverified · Output excluded
F004	Unverified source fixture / PAR64 source model unkeyed	middle · assumed trim2.5m	Unverified · Output excluded
F005	Unverified source fixture / Eurolite LED Strobe COB PRO8x20W	back · assumed trim2.5m	Unverified · Output excluded
F006	ADJ / 64B LED PRO	back · assumed trim2.5m	Unverified · Output excluded
F007	Unverified source fixture / Eurolite LED Strobe COB PRO8x20W	back · assumed trim2.5m	Unverified · Output excluded
F008	Unverified source fixture / PAR64 source model unkeyed	PLOTTED	Unverified · Output excluded
F009	Martin / Mac 250 Entour	back · assumed trim2.5m	Unverified · Output excluded
F010	Unverified source fixture / PAR64 source model unkeyed	middle · assumed trim2.5m	Unverified · Output excluded
F011	ADJ / 64B LED PRO	back · assumed trim2.5m	Unverified · Output excluded
F012	ADJ / 64B LED PRO	back · assumed trim2.5m	Unverified · Output excluded
F013	Unverified source fixture / PAR64 source model unkeyed	middle · assumed trim2.5m	Unverified · Output excluded
F014	Martin / Mac 250 Entour	back · assumed trim2.5m	Unverified · Output excluded
F015	Martin / Mac 250 Entour	middle · assumed trim2.5m	Unverified · Output excluded
F016	Unverified source fixture / LED side PAR18x3W (2023patch; variant unkeyed)	PLOTTED	Unverified · Output excluded
F017	Unverified source fixture / LED side PAR18x3W (2023patch; variant unkeyed)	PLOTTED	Unverified · Output excluded
F018	ADJ / 64B LED PRO	back · assumed trim2.5m	Unverified · Output excluded
F019	Varytec / Hero Spot 230	PLOTTED	Unverified · Output excluded
F020	Unverified source fixture / Eurolite LED Strobe COB PRO8x20W	back · assumed trim2.5m	Unverified · Output excluded

Planning reference only. Confirm installed modes and patch with the venue.

Musikens Hus · Stora scenen

FIXTURE SCHEDULE · Stora scenen

HitLight · Musikens Hus

Göteborg, Sweden

DWG HL · METRIC

Drawn HitLight

Generated from the saved show

SOURCE 090419eb3666

FIXTURE SCHEDULE · CONTINUED

Fixture	Manufacturer / model	Position / mount	Mode / output
VISUAL PLANNING · DMX PATCH WITHHELD			
F021	ADJ / 64B LED PRO	back · assumed trim2.5m	Unverified · Output excluded
F022	Unverified source fixture / PAR64 source model unkeyed	middle · assumed trim2.5m	Unverified · Output excluded
F023	Unverified source fixture / Eurolite LED Strobe COB PRO8x20W	back · assumed trim2.5m	Unverified · Output excluded
F024	Unverified source fixture / PAR64 source model unkeyed	middle · assumed trim2.5m	Unverified · Output excluded
F025	Unverified source fixture / PAR64 source model unkeyed	middle · assumed trim2.5m	Unverified · Output excluded
F026	Unverified source fixture / LED side PAR18x3W (2023patch; variant unkeyed)	PLOTTED	Unverified · Output excluded
F027	Varytec / Hero wash 640 FX	middle · assumed trim2.5m	Unverified · Output excluded
F028	Unverified source fixture / PAR64 source model unkeyed	middle · assumed trim2.5m	Unverified · Output excluded
F029	Varytec / Hero wash 640 FX	back · assumed trim2.5m	Unverified · Output excluded
F030	Unverified source fixture / PAR64 source model unkeyed	middle · assumed trim2.5m	Unverified · Output excluded
F031	ADJ / 64B LED PRO	back · assumed trim2.5m	Unverified · Output excluded
F032	Martin / Mac 250 Entour	middle · assumed trim2.5m	Unverified · Output excluded
F033	Varytec / Hero Spot 230	PLOTTED	Unverified · Output excluded
F034	ADJ / 64B LED PRO	back · assumed trim2.5m	Unverified · Output excluded
F035	Unverified source fixture / PAR64 source model unkeyed	back · assumed trim2.5m	Unverified · Output excluded
F036	Unverified source fixture / PAR64 source model unkeyed	middle · assumed trim2.5m	Unverified · Output excluded
F037	Varytec / Hero wash 640 FX	back · assumed trim2.5m	Unverified · Output excluded
F038	ADJ / 64B LED PRO	back · assumed trim2.5m	Unverified · Output excluded
F039	Varytec / Hero Spot 230	PLOTTED	Unverified · Output excluded
F040	ADJ / 64B LED PRO	back · assumed trim2.5m	Unverified · Output excluded

Planning reference only. Confirm installed modes and patch with the venue.

Musikens Hus · Stora scenen

FIXTURE SCHEDULE · Stora scenen

HitLight · Musikens Hus

Göteborg, Sweden

DWG HL · METRIC

Drawn HitLight

Generated from the saved show

SOURCE 090419eb3666

FIXTURE SCHEDULE · CONTINUED

Fixture	Manufacturer / model	Position / mount	Mode / output
VISUAL PLANNING · DMX PATCH WITHHELD			
F041	Unverified source fixture / PAR64 source model unkeyed	PLOTTED	Unverified · Output excluded
F042	Unverified source fixture / PAR64 source model unkeyed	middle · assumed trim2.5m	Unverified · Output excluded
F043	ADJ / 64B LED PRO	back · assumed trim2.5m	Unverified · Output excluded
F044	ADJ / 64B LED PRO	back · assumed trim2.5m	Unverified · Output excluded
F045	ADJ / 64B LED PRO	back · assumed trim2.5m	Unverified · Output excluded
F046	Unverified source fixture / PAR64 source model unkeyed	middle · assumed trim2.5m	Unverified · Output excluded
F047	Varytec / Hero wash 640 FX	middle · assumed trim2.5m	Unverified · Output excluded
F048	Martin / Mac 250 Entour	back · assumed trim2.5m	Unverified · Output excluded
F049	Unverified source fixture / LED side PAR18x3W (2023patch; variant unkeyed)	PLOTTED	Unverified · Output excluded
F050	Unverified source fixture / FOH Fresnel source model unkeyed	foh · assumed trim2.5m	Unverified · Output excluded
F051	Unverified source fixture / FOH Fresnel source model unkeyed	foh · assumed trim2.5m	Unverified · Output excluded
F052	Martin / Mac 250 Entour	middle · assumed trim2.5m	Unverified · Output excluded
F053	Unverified source fixture / Two-light blinder source model unkeyed	front · assumed trim2.5m	Unverified · Output excluded
F054	Unverified source fixture / FOH Fresnel source model unkeyed	foh · assumed trim2.5m	Unverified · Output excluded
F055	Unverified source fixture / FOH Fresnel source model unkeyed	foh · assumed trim2.5m	Unverified · Output excluded
F056	Unverified source fixture / RevueLED120 COB RGBW (2023patch)	foh · assumed trim2.5m	Unverified · Output excluded
F057	Unverified source fixture / FOH Fresnel source model unkeyed	foh · assumed trim2.5m	Unverified · Output excluded
F058	Unverified source fixture / FOH Fresnel source model unkeyed	foh · assumed trim2.5m	Unverified · Output excluded
F059	Unverified source fixture / RevueLED120 COB RGBW (2023patch)	foh · assumed trim2.5m	Unverified · Output excluded
F060	Unverified source fixture / FOH Fresnel source model unkeyed	foh · assumed trim2.5m	Unverified · Output excluded

Planning reference only. Confirm installed modes and patch with the venue.

Musikens Hus · Stora scenen

FIXTURE SCHEDULE · Stora scenen

HitLight · Musikens Hus

Göteborg, Sweden

DWG HL · METRIC

Drawn HitLight

Generated from the saved show

SOURCE 090419eb3666

FIXTURE SCHEDULE · CONTINUED

Fixture	Manufacturer / model	Position / mount	Mode / output
VISUAL PLANNING · DMX PATCH WITHHELD			
F061	Unverified source fixture / PAR64 source model unkeyed	middle · assumed trim2.5m	Unverified · Output excluded
F062	Unverified source fixture / Two-light blinder source model unkeyed	front · assumed trim2.5m	Unverified · Output excluded
F063	Unverified source fixture / FOH Fresnel source model unkeyed	foh · assumed trim2.5m	Unverified · Output excluded

Planning reference only. Confirm installed modes and patch with the venue.

HitLight

VALIDATION APPENDIX

WARNING · PATCH_WITHHELD

DMX patch facts are withheld pending source verification. This planning document cannot be used for hardware output.

Objects: — · Remediation: review the source facts and regenerate.

ERROR · STAGE_DIMENSIONS_UNCONFIRMED

Confirm the stage dimensions before producing a final technical document.

Objects: Stora scenen · Remediation: review the source facts and regenerate.

WARNING · MODE_UNVERIFIED

DMX modes are unverified; output remains excluded.

Objects: F001–F063 · Remediation: review the source facts and regenerate.

WARNING · FIXTURE_DISABLED

Fixtures are disabled for this visual planning reconstruction.

Objects: F001–F063 · Remediation: review the source facts and regenerate.

WARNING · TITLE_METADATA_INCOMPLETE

Some professional title-block metadata is missing; the document will show an em dash.

Objects: d077f92a2649e895c3a302f8 · Remediation: review the source facts and regenerate.

HitLight

VENUE & DRAWING SOURCES

Musikens Hus

Stora scenen · Published reference (rig unverified)

Göteborg, SE

https://www.musikenshus.se/riders/

Sources checked 2026-10-19

Generated by HitLight from the saved published venue rig. Source attribution and reconstruction limitations are retained below.

Symbols: HitLight-owned category artwork. No manufacturer model geometry or original source pages included.

2023 Big Stage plot63glyphs, no graphgrid metric. Stage11x4m from current own page used as schematic fit; room3.5-5m, stage clearance2.8m versus old2.4m drawing. Chosen2.5m support trim above display deck is guessed. Source y935 FOH remains outside stage at+4.38m. Shared circuits do not collapse separate heads;4strobes,4HeroSpot230,4sidePAR and tenthFOH restored.2026stock not added. Source2023patch individually reconciled by

circuit:8MAC250Entour18ch,4HeroWash640FX25ch,4HeroSpot23018ch,12ADJ64BLedPro3ch;2FOHRevueLED120bodies share1.421. HeroWash exact body defect uses labelled substitute.2026stock only corroborates strobeidentity, not current installed quantities.

63 individually plotted source bodies; partial view, not a complete current installed census.

See the current legend and fixture schedule for fixture coverage. Original manufacturer models/optical and motion fidelity are not certified.

All fixtures disabled/unpatched. Display modes do not establish installed personalities, circuits or DMX addresses; mounts/focus/currentness remain unverified.

See the current public 3D view for available display models and the fixture schedule for source identities. Editable copies retain labelled no-output catalogue bodies. No original drawing or manufacturer-model redistribution rights granted.

Partial source-based planning reconstruction; the current installation and complete fixture census are unverified.

Source-matched catalogue bodies are shown where available. Unresolved source identities remain labelled visual markers. Installed modes and DMX patch require verification; visual-only fixtures remain excluded from output.

HitLight

VENUE & DRAWING SOURCES

Exact available catalogue display bodies are restored through verified immutable references. Fixture identities, installed modes, patch and output verification are unchanged; original source qualifications remain authoritative.

2023 Big Stage plot63glyphs, no graphgrid metric. Stage11x4m from current own page used as schematic fit; room3.5-5m, stage clearance2.8m versus old2.4m drawing. Chosen2.5m support trim above display deck is guessed. Source y935 FOH remains outside stage at+4.38m. Shared circuits do not collapse separate heads;4strobes,4HeroSpot230,4sidePAR and tenthFOH restored.2026stock not added. Source2023patch individually reconciled by

circuit:8MAC250Entour18ch,4HeroWash640FX25ch,4HeroSpot23018ch,12ADJ64BLedPro3ch;2FOHRevueLED120bodies share1.421. HeroWash exact body defect uses labelled substitute.2026stock only corroborates strobeidentity, not current installed quantities.

63 individually plotted source bodies; partial view, not a complete current installed census.

See the current legend and fixture schedule for fixture coverage. Original manufacturer models/optical and motion fidelity are not certified.

All fixtures disabled/unpatched. Display modes do not establish installed personalities, circuits or DMX addresses; mounts/focus/currentness remain unverified.

See the current public 3D view for available display models and the fixture schedule for source identities. Editable copies retain labelled no-output catalogue bodies. No original drawing or manufacturer-model redistribution rights granted.

Generated from the saved published HitLight layout; fixture positions and room geometry are unchanged. Not an official venue drawing.

Output remains excluded for visual-only fixtures. Catalogue identity does not verify installed modes, addresses or the current installation.

Partial source-based planning reconstruction; the current installation and complete fixture census are unverified.

Source-matched catalogue bodies are shown where available. Unresolved source identities remain labelled visual markers. Installed modes and DMX patch require verification; visual-only fixtures remain excluded from output.

Exact available catalogue display bodies are restored through verified immutable references. Fixture identities, installed modes, patch and output verification are unchanged; original source qualifications remain authoritative.

Big_Venue_lamp_fixtures_positions_20231110.pdf: https://www.musikenshus.se/files/Big_Venue_lamp_fixtures_positions_20231110.pdf · checked 2026-10-19

HitLight | hitlight.app

VENUE & DRAWING SOURCES

Musikens-hus-patch-20231028-1.pdf:
https://www.musikenshus.se/files/Musikens-hus-patch-20231028-1.pdf · checked 2026-10-19

Published venue information: https://www.musikenshus.se/riders/ · checked 2026-10-19

Public venue page: https://www.hitlight.app/venues/sweden/musikens-hus-d077f92a

HitLight