
UPSTAGE

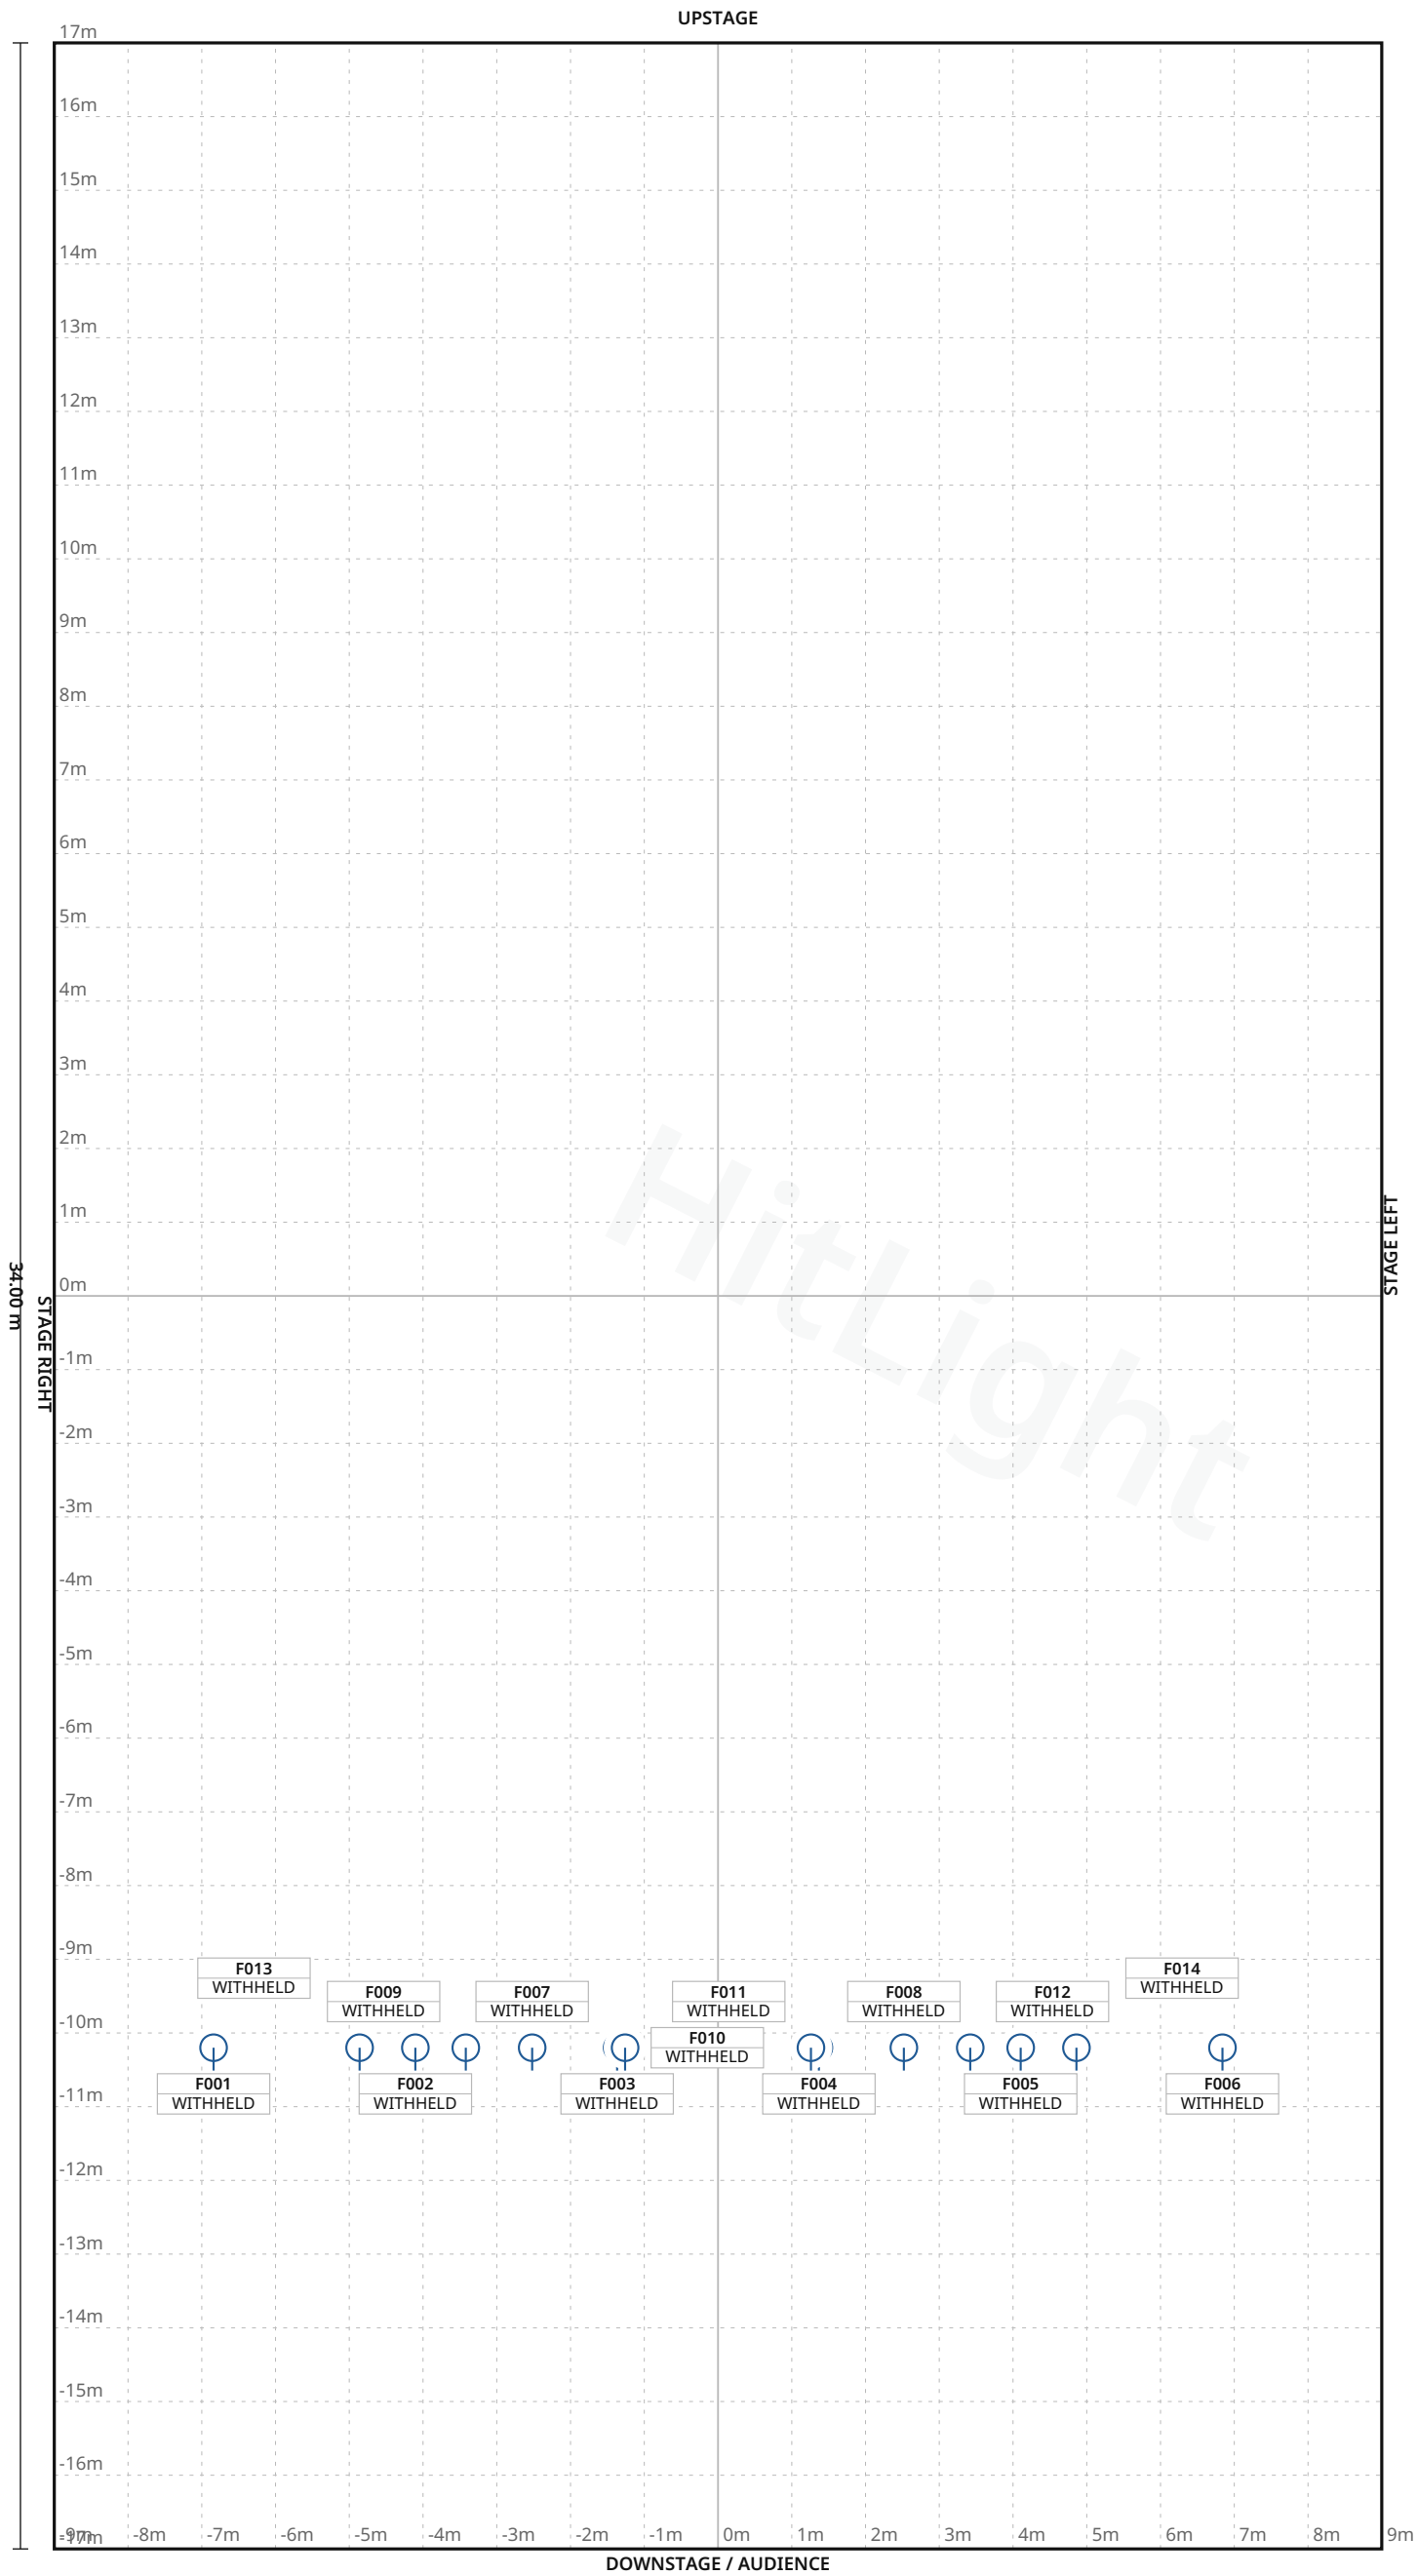

Stage 18.00 m W × 34.00 m D · Grid 1 m

FIXTURE LEGEND

Visual
substitute · Basic Conventional
PAR Light · 14×

Hitlight

Cultuurhuis De Wiek · Main room

LIGHT PLOT · PLAN · Main room

HitLight · Cultuurhuis De Wiek
Dendermondebaan 8, 9240, Zele, Belgium

DWG HL · SCALE 1:100 · metric · PRINT AT 100%
Drawn HitLight
Generated from the saved show
SOURCE 5b7bfb21df63

SYMBOL LEGEND

1 TYPES · 14 FIXTURES · COLOUR BY TYPE



HitLight placeholder Visual substitute · Basic Conventional

PAR Light · Default · 1 ch · category symbol

14 physical · 14 plotted

0 disabled · 0 unplaced

HitLight

Cultuurhuis De Wiek · Main room

SYMBOL LEGEND · Main room

HitLight · Cultuurhuis De Wiek

Dendermondebaan 8, 9240, Zele, Belgium

DWG HL · METRIC

Drawn HitLight

Generated from the saved show

SOURCE 5b7bfb21df63

GENERAL NOTES

1. Source-based lighting plan. Confirm the current rig with the venue.
2. PARTIAL: included fixtures are not a full physical-unit census.
3. DMX PATCH WITHHELD: provisional or unchecked addresses are not published.
4. The reconstruction retains its documented coverage and geometry assumptions; confirm the current setup with the venue.

HitLight

DMX PATCH

14 FIXTURES · 0 UNIVERSES

Fixture / name	Manufacturer / model	Mode	Ch	DMX	Range	Position / mount	Status / notes
UNPATCHED / INVALID							
F001 · PLACEHOLDER · ADBC201PC2...	HitLight placeholder / Visual substitute ...	Default	1	WITHHELD	TBC	UNPLACED	Enabled
F002 · PLACEHOLDER · ADBC201PC2...	HitLight placeholder / Visual substitute ...	Default	1	WITHHELD	TBC	UNPLACED	Enabled
F003 · PLACEHOLDER · ADBC201PC2...	HitLight placeholder / Visual substitute ...	Default	1	WITHHELD	TBC	UNPLACED	Enabled
F004 · PLACEHOLDER · ADBC201PC2...	HitLight placeholder / Visual substitute ...	Default	1	WITHHELD	TBC	UNPLACED	Enabled
F005 · PLACEHOLDER · ADBC201PC2...	HitLight placeholder / Visual substitute ...	Default	1	WITHHELD	TBC	UNPLACED	Enabled
F006 · PLACEHOLDER · ADBC201PC2...	HitLight placeholder / Visual substitute ...	Default	1	WITHHELD	TBC	UNPLACED	Enabled
F007 · PLACEHOLDER · ADBDW1051k...	HitLight placeholder / Visual substitute ...	Default	1	WITHHELD	TBC	UNPLACED	Enabled
F008 · PLACEHOLDER · ADBDW1051k...	HitLight placeholder / Visual substitute ...	Default	1	WITHHELD	TBC	UNPLACED	Enabled
F009 · PLACEHOLDER · ADBWarp800 ...	HitLight placeholder / Visual substitute ...	Default	1	WITHHELD	TBC	UNPLACED	Enabled
F010 · PLACEHOLDER · ADBWarp800 ...	HitLight placeholder / Visual substitute ...	Default	1	WITHHELD	TBC	UNPLACED	Enabled
F011 · PLACEHOLDER · ADBWarp800 ...	HitLight placeholder / Visual substitute ...	Default	1	WITHHELD	TBC	UNPLACED	Enabled
F012 · PLACEHOLDER · ADBWarp800 ...	HitLight placeholder / Visual substitute ...	Default	1	WITHHELD	TBC	UNPLACED	Enabled
F013 · PLACEHOLDER · RVESerenityP...	HitLight placeholder / Visual substitute ...	Default	1	WITHHELD	TBC	UNPLACED	Enabled
F014 · PLACEHOLDER · RVESerenityP...	HitLight placeholder / Visual substitute ...	Default	1	WITHHELD	TBC	UNPLACED	Enabled

No patched universes

Cultuurhuis De Wiek · Main room

DMX PATCH · Main room

HitLight · Cultuurhuis De Wiek

Dendermondebaan 8, 9240, Zele, Belgium

DWG HL · METRIC

Drawn HitLight

Generated from the saved show

SOURCE 5b7bfb21df63

VALIDATION APPENDIX

WARNING · PATCH_WITHHELD

DMX patch facts are withheld pending source verification. This planning document cannot be used for hardware output.

Objects: — · Remediation: correct the saved show data and regenerate.

ERROR · STAGE_DIMENSIONS_UNCONFIRMED

Confirm the stage dimensions before producing a final technical document.

Objects: BE698E61-5070-4FFD-8DD2-5E74F643586D · Remediation: correct the saved show data and regenerate.

WARNING · TITLE_METADATA_INCOMPLETE

Some professional title-block metadata is missing; the document will show an em dash.

Objects: d1c8ddc7ed29ab848c0d0ea7 · Remediation: correct the saved show data and regenerate.

HitLight

VENUE & DRAWING SOURCES

Cultuurhuis De Wiek

Main room · House rig

Dendermondebaan 8, 9240, Zele, BE

https://www.dewiek.be/info/technische-info

Sources checked 2026-10-23

Symbols: HitLight-owned category artwork. No manufacturer model geometry or original source pages included.

Source-based reconstruction. Confirm the current installation and equipment availability with the venue.

Scale, fixture positions, mounting heights and aiming may include estimates; this is not a rigging specification.

Provisional fixture matches are labelled as placeholders. The recorded subset is not a complete physical inventory.

DMX addresses are withheld from public plans until their exact source patch is reconciled.

The reconstruction retains its documented coverage and geometry assumptions; confirm the current setup with the venue.

Official venue information: https://www.dewiek.be/info/technische-info · checked 2026-10-19

Physical venue location: https://www.dewiek.be/contact · checked 2026-10-23

Technische_Fiche_10-2025.pdf: https://www.dewiek.be/mediastorage/FSDocument/58/Technische_Fiche_10-2025.pdf · checked 2026-10-19

De_Wiek_podiumplan.pdf: https://www.dewiek.be/mediastorage/FSDocument/55/De_Wiek_podiumplan.pdf · checked 2026-10-19

Public venue page: https://www.hitlight.app/venues/belgium/cultuurhuis-de-wiek-d1c8ddc7

HitLight