
UPSTAGE ↑

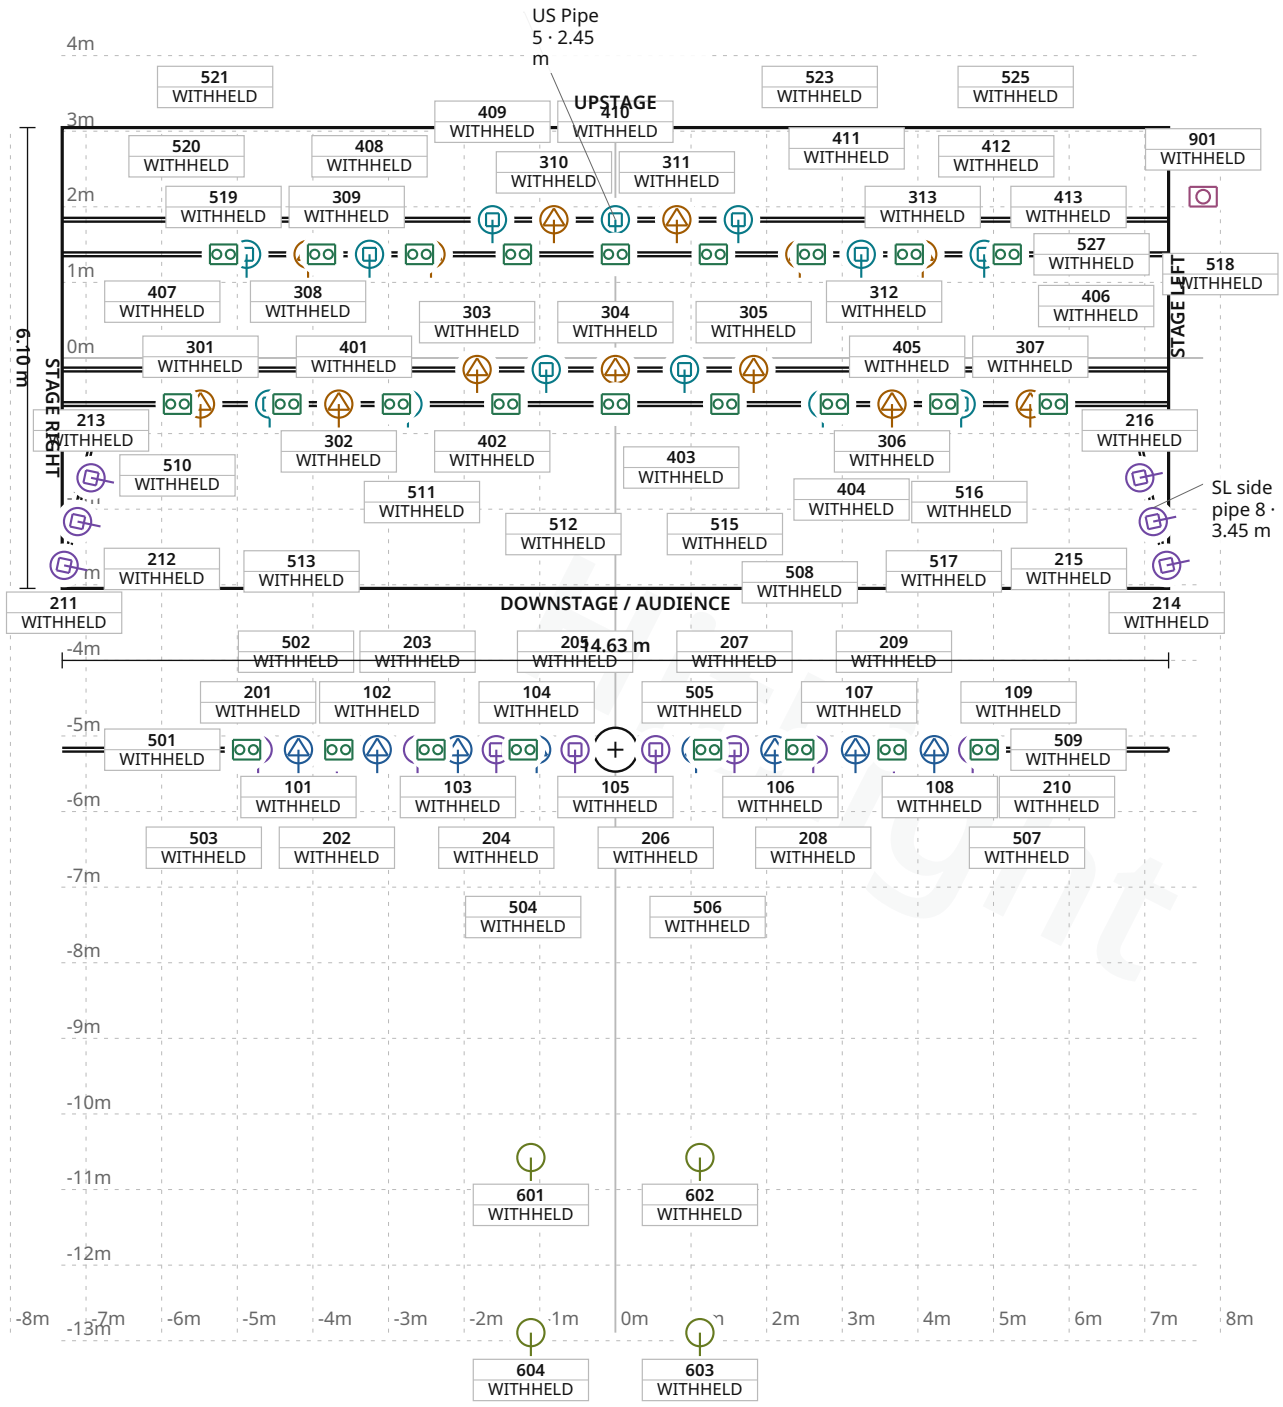

FIXTURE LEGEND

- **Diablo** — Profile Spot · 9×
- **Mistral** — Profile Spot · 13×
- **Strike P38** — Blinder · 27×
- **PLACEHOLDER — ADJ Saber Spot RGBW (exact profile unavailable)** — PAR Light · 4×
- **PLACEHOLDER — Antari F1 hazer (exact profile unavailable)** — Haze Machine · 1×
- **Robin LEDBeam 150 RGBW** — Moving Head · 16×
- **Robin LEDBeam 350** — Moving Head · 13×

Stage 14.63 m W × 6.10 m D · Grid 1 m

4 fixture labels omitted in this view due to crowding · see DMX patch

Treefort Music Hall · Music Hall

LIGHT PLOT · PLAN · Music Hall

HitLight · Treefort Music Hall

722 W Broad St, Boise, ID, Boise, United States

DWG HL · SCALE 1:100 · metric · PRINT AT 100%

Drawn HitLight

Generated from the saved show

SOURCE ad7bf9037408

SYMBOL LEGEND

7 TYPES · 83 FIXTURES · COLOUR BY TYPE



Ayrton Diablo

Profile Spot · Extended_540_S · 56 ch · category symbol

9 physical · 9 plotted

0 disabled · 0 unplaced



Ayrton Mistral

Profile Spot · Extended_540 · 39 ch · category symbol

13 physical · 13 plotted

0 disabled · 0 unplaced



Chauvet Professional Strike P38

Blinder · 6Ch Mode · 6 ch · category symbol

27 physical · 27 plotted

0 disabled · 0 unplaced



HitLight source-review placeholder PLACEHOLDER — ADJ Saber Spot RGBW (exact profile unavailable)

PAR Light · VISUAL ONLY — no DMX control map · 1 ch · category symbol

4 physical · 4 plotted

0 disabled · 0 unplaced



HitLight source-review placeholder PLACEHOLDER — Antari F1 hazer (exact profile unavailable)

Haze Machine · VISUAL ONLY — no DMX control map · 1 ch · category symbol

1 physical · 1 plotted

0 disabled · 0 unplaced



Robe Lighting Robin LEDBeam 150 RGBW

Moving Head · Mode 1 - Standard 16 - bit · 22 ch · category symbol

16 physical · 16 plotted

0 disabled · 0 unplaced



Robe Lighting Robin LEDBeam 350

Moving Head · Mode 1 - Standard 16 - bit · 22 ch · category symbol

13 physical · 13 plotted

0 disabled · 0 unplaced

GENERAL NOTES

1. Source-based lighting plan. Confirm the current rig with the venue.
2. PARTIAL: included fixtures are not a full physical-unit census.
3. DMX PATCH WITHHELD: provisional or unchecked addresses are not published.
4. The reconstruction retains its documented coverage and geometry assumptions; confirm the current setup with the venue.

HitLight

STAGE ELEMENTS

NAME	TYPE	POSITION	TRIM / SIZE
DS Pipe 1	pipe	X 0.00 m · Z 5.18 m	3.45 m · 14.63 m W × 0.05 m D
MS Pipe 3	pipe	X 0.00 m · Z 0.15 m	2.95 m · 14.63 m W × 0.05 m D
MS Pipe 2	pipe	X 0.00 m · Z 0.61 m	2.95 m · 14.63 m W × 0.05 m D
SL side pipe 8	pipe	X 7.11 m · Z 1.98 m	3.45 m · 1.83 m W × 0.05 m D
SR side pipe 7	pipe	X -7.11 m · Z 1.98 m	3.45 m · 1.83 m W × 0.05 m D
US Pipe 5	pipe	X 0.00 m · Z -1.83 m	2.45 m · 14.63 m W × 0.05 m D
US Pipe 4	pipe	X 0.00 m · Z -1.37 m	2.45 m · 14.63 m W × 0.05 m D

Treefort Music Hall · Music Hall

STAGE ELEMENTS · Music Hall

HitLight · Treefort Music Hall

722 W Broad St, Boise, ID, Boise, United States

DWG HL · METRIC

Drawn HitLight

Generated from the saved show

SOURCE ad7bf9037408

DMX PATCH

83 FIXTURES · 0 UNIVERSES

Fixture / name	Manufacturer / model	Mode	Ch	DMX	Range	Position / mount	Status / notes
UNPATCHED / INVALID							
101 · 101 Diablo	Ayrton / Diablo	Extended_540_S	56	WITHHELD	TBC	DS Pipe 1	Enabled
102 · 102 Diablo	Ayrton / Diablo	Extended_540_S	56	WITHHELD	TBC	DS Pipe 1	Enabled
103 · 103 Diablo	Ayrton / Diablo	Extended_540_S	56	WITHHELD	TBC	DS Pipe 1	Enabled
104 · 104 Diablo	Ayrton / Diablo	Extended_540_S	56	WITHHELD	TBC	DS Pipe 1	Enabled
105 · 105 Diablo	Ayrton / Diablo	Extended_540_S	56	WITHHELD	TBC	DS Pipe 1	Enabled
106 · 106 Diablo	Ayrton / Diablo	Extended_540_S	56	WITHHELD	TBC	DS Pipe 1	Enabled
107 · 107 Diablo	Ayrton / Diablo	Extended_540_S	56	WITHHELD	TBC	DS Pipe 1	Enabled
108 · 108 Diablo	Ayrton / Diablo	Extended_540_S	56	WITHHELD	TBC	DS Pipe 1	Enabled
109 · 109 Diablo	Ayrton / Diablo	Extended_540_S	56	WITHHELD	TBC	DS Pipe 1	Enabled
201 · 201 Robin LEDBeam 150 RGBW	Robe Lighting / Robin LEDBeam 150 RGBW	Mode 1 - Standard 16 -...	22	WITHHELD	TBC	DS Pipe 1	Enabled
202 · 202 Robin LEDBeam 150 RGBW	Robe Lighting / Robin LEDBeam 150 RGBW	Mode 1 - Standard 16 -...	22	WITHHELD	TBC	DS Pipe 1	Enabled
203 · 203 Robin LEDBeam 150 RGBW	Robe Lighting / Robin LEDBeam 150 RGBW	Mode 1 - Standard 16 -...	22	WITHHELD	TBC	DS Pipe 1	Enabled
204 · 204 Robin LEDBeam 150 RGBW	Robe Lighting / Robin LEDBeam 150 RGBW	Mode 1 - Standard 16 -...	22	WITHHELD	TBC	DS Pipe 1	Enabled
205 · 205 Robin LEDBeam 150 RGBW	Robe Lighting / Robin LEDBeam 150 RGBW	Mode 1 - Standard 16 -...	22	WITHHELD	TBC	DS Pipe 1	Enabled
206 · 206 Robin LEDBeam 150 RGBW	Robe Lighting / Robin LEDBeam 150 RGBW	Mode 1 - Standard 16 -...	22	WITHHELD	TBC	DS Pipe 1	Enabled
207 · 207 Robin LEDBeam 150 RGBW	Robe Lighting / Robin LEDBeam 150 RGBW	Mode 1 - Standard 16 -...	22	WITHHELD	TBC	DS Pipe 1	Enabled
208 · 208 Robin LEDBeam 150 RGBW	Robe Lighting / Robin LEDBeam 150 RGBW	Mode 1 - Standard 16 -...	22	WITHHELD	TBC	DS Pipe 1	Enabled
209 · 209 Robin LEDBeam 150 RGBW	Robe Lighting / Robin LEDBeam 150 RGBW	Mode 1 - Standard 16 -...	22	WITHHELD	TBC	DS Pipe 1	Enabled
210 · 210 Robin LEDBeam 150 RGBW	Robe Lighting / Robin LEDBeam 150 RGBW	Mode 1 - Standard 16 -...	22	WITHHELD	TBC	DS Pipe 1	Enabled
211 · 211 Robin LEDBeam 150 RGBW	Robe Lighting / Robin LEDBeam 150 RGBW	Mode 1 - Standard 16 -...	22	WITHHELD	TBC	SR side pipe 7	Enabled

No patched universes

Treefort Music Hall · Music Hall

DMX PATCH · Music Hall

HitLight · Treefort Music Hall

722 W Broad St, Boise, ID, Boise, United States

DWG HL · METRIC

Drawn HitLight

Generated from the saved show

SOURCE ad7bf9037408

DMX PATCH · CONTINUED

Fixture / name	Manufacturer / model	Mode	Ch	DMX	Range	Position / mount	Status / notes
UNPATCHED / INVALID							
212 · 212 Robin LEDBeam 150 RGBW	Robe Lighting / Robin LEDBeam 150 RGBW	Mode 1 - Standard 16 -...	22	WITHHELD	TBC	SR side pipe 7	Enabled
213 · 213 Robin LEDBeam 150 RGBW	Robe Lighting / Robin LEDBeam 150 RGBW	Mode 1 - Standard 16 -...	22	WITHHELD	TBC	SR side pipe 7	Enabled
214 · 214 Robin LEDBeam 150 RGBW	Robe Lighting / Robin LEDBeam 150 RGBW	Mode 1 - Standard 16 -...	22	WITHHELD	TBC	SL side pipe 8	Enabled
215 · 215 Robin LEDBeam 150 RGBW	Robe Lighting / Robin LEDBeam 150 RGBW	Mode 1 - Standard 16 -...	22	WITHHELD	TBC	SL side pipe 8	Enabled
216 · 216 Robin LEDBeam 150 RGBW	Robe Lighting / Robin LEDBeam 150 RGBW	Mode 1 - Standard 16 -...	22	WITHHELD	TBC	SL side pipe 8	Enabled
301 · 301 Mistral	Ayrton / Mistral	Extended_540	39	WITHHELD	TBC	MS Pipe 2	Enabled
302 · 302 Mistral	Ayrton / Mistral	Extended_540	39	WITHHELD	TBC	MS Pipe 2	Enabled
303 · 303 Mistral	Ayrton / Mistral	Extended_540	39	WITHHELD	TBC	MS Pipe 3	Enabled
304 · 304 Mistral	Ayrton / Mistral	Extended_540	39	WITHHELD	TBC	MS Pipe 3	Enabled
305 · 305 Mistral	Ayrton / Mistral	Extended_540	39	WITHHELD	TBC	MS Pipe 3	Enabled
306 · 306 Mistral	Ayrton / Mistral	Extended_540	39	WITHHELD	TBC	MS Pipe 2	Enabled
307 · 307 Mistral	Ayrton / Mistral	Extended_540	39	WITHHELD	TBC	MS Pipe 2	Enabled
308 · 308 Mistral	Ayrton / Mistral	Extended_540	39	WITHHELD	TBC	US Pipe 4	Enabled
309 · 309 Mistral	Ayrton / Mistral	Extended_540	39	WITHHELD	TBC	US Pipe 4	Enabled
310 · 310 Mistral	Ayrton / Mistral	Extended_540	39	WITHHELD	TBC	US Pipe 5	Enabled
311 · 311 Mistral	Ayrton / Mistral	Extended_540	39	WITHHELD	TBC	US Pipe 5	Enabled
312 · 312 Mistral	Ayrton / Mistral	Extended_540	39	WITHHELD	TBC	US Pipe 4	Enabled
313 · 313 Mistral	Ayrton / Mistral	Extended_540	39	WITHHELD	TBC	US Pipe 4	Enabled
401 · 401 Robin LEDBeam 350	Robe Lighting / Robin LEDBeam 350	Mode 1 - Standard 16 -...	22	WITHHELD	TBC	MS Pipe 2	Enabled
402 · 402 Robin LEDBeam 350	Robe Lighting / Robin LEDBeam 350	Mode 1 - Standard 16 -...	22	WITHHELD	TBC	MS Pipe 2	Enabled

No patched universes

DMX PATCH · CONTINUED

Fixture / name	Manufacturer / model	Mode	Ch	DMX	Range	Position / mount	Status / notes
UNPATCHED / INVALID							
403 · 403 Robin LEDBeam 350	Robe Lighting / Robin LEDBeam 350	Mode 1 - Standard 16 -...	22	WITHHELD	TBC	MS Pipe 3	Enabled
404 · 404 Robin LEDBeam 350	Robe Lighting / Robin LEDBeam 350	Mode 1 - Standard 16 -...	22	WITHHELD	TBC	MS Pipe 3	Enabled
405 · 405 Robin LEDBeam 350	Robe Lighting / Robin LEDBeam 350	Mode 1 - Standard 16 -...	22	WITHHELD	TBC	MS Pipe 2	Enabled
406 · 406 Robin LEDBeam 350	Robe Lighting / Robin LEDBeam 350	Mode 1 - Standard 16 -...	22	WITHHELD	TBC	MS Pipe 2	Enabled
407 · 407 Robin LEDBeam 350	Robe Lighting / Robin LEDBeam 350	Mode 1 - Standard 16 -...	22	WITHHELD	TBC	US Pipe 4	Enabled
408 · 408 Robin LEDBeam 350	Robe Lighting / Robin LEDBeam 350	Mode 1 - Standard 16 -...	22	WITHHELD	TBC	US Pipe 4	Enabled
409 · 409 Robin LEDBeam 350	Robe Lighting / Robin LEDBeam 350	Mode 1 - Standard 16 -...	22	WITHHELD	TBC	US Pipe 5	Enabled
410 · 410 Robin LEDBeam 350	Robe Lighting / Robin LEDBeam 350	Mode 1 - Standard 16 -...	22	WITHHELD	TBC	US Pipe 5	Enabled
411 · 411 Robin LEDBeam 350	Robe Lighting / Robin LEDBeam 350	Mode 1 - Standard 16 -...	22	WITHHELD	TBC	US Pipe 5	Enabled
412 · 412 Robin LEDBeam 350	Robe Lighting / Robin LEDBeam 350	Mode 1 - Standard 16 -...	22	WITHHELD	TBC	US Pipe 4	Enabled
413 · 413 Robin LEDBeam 350	Robe Lighting / Robin LEDBeam 350	Mode 1 - Standard 16 -...	22	WITHHELD	TBC	US Pipe 4	Enabled
501 · 501 Strike P38	Chauvet Professional / Strike P38	6Ch Mode	6	WITHHELD	TBC	DS Pipe 1	Enabled
502 · 502 Strike P38	Chauvet Professional / Strike P38	6Ch Mode	6	WITHHELD	TBC	DS Pipe 1	Enabled
503 · 503 Strike P38	Chauvet Professional / Strike P38	6Ch Mode	6	WITHHELD	TBC	DS Pipe 1	Enabled
504 · 504 Strike P38	Chauvet Professional / Strike P38	6Ch Mode	6	WITHHELD	TBC	DS Pipe 1	Enabled
505 · 505 Strike P38	Chauvet Professional / Strike P38	6Ch Mode	6	WITHHELD	TBC	DS Pipe 1	Enabled
506 · 506 Strike P38	Chauvet Professional / Strike P38	6Ch Mode	6	WITHHELD	TBC	DS Pipe 1	Enabled
507 · 507 Strike P38	Chauvet Professional / Strike P38	6Ch Mode	6	WITHHELD	TBC	DS Pipe 1	Enabled
508 · 508 Strike P38	Chauvet Professional / Strike P38	6Ch Mode	6	WITHHELD	TBC	DS Pipe 1	Enabled
509 · 509 Strike P38	Chauvet Professional / Strike P38	6Ch Mode	6	WITHHELD	TBC	DS Pipe 1	Enabled

No patched universes

Treefort Music Hall · Music Hall

DMX PATCH · Music Hall

HitLight · Treefort Music Hall

722 W Broad St, Boise, ID, Boise, United States

DWG HL · METRIC

Drawn HitLight

Generated from the saved show

SOURCE ad7bf9037408

DMX PATCH · CONTINUED

Fixture / name	Manufacturer / model	Mode	Ch	DMX	Range	Position / mount	Status / notes
UNPATCHED / INVALID							
510 · 510 Strike P38	Chauvet Professional / Strike P38	6Ch Mode	6	WITHHELD	TBC	MS Pipe 2	Enabled
511 · 511 Strike P38	Chauvet Professional / Strike P38	6Ch Mode	6	WITHHELD	TBC	MS Pipe 2	Enabled
512 · 512 Strike P38	Chauvet Professional / Strike P38	6Ch Mode	6	WITHHELD	TBC	MS Pipe 2	Enabled
513 · 513 Strike P38	Chauvet Professional / Strike P38	6Ch Mode	6	WITHHELD	TBC	MS Pipe 2	Enabled
514 · 514 Strike P38	Chauvet Professional / Strike P38	6Ch Mode	6	WITHHELD	TBC	MS Pipe 2	Enabled
515 · 515 Strike P38	Chauvet Professional / Strike P38	6Ch Mode	6	WITHHELD	TBC	MS Pipe 2	Enabled
516 · 516 Strike P38	Chauvet Professional / Strike P38	6Ch Mode	6	WITHHELD	TBC	MS Pipe 2	Enabled
517 · 517 Strike P38	Chauvet Professional / Strike P38	6Ch Mode	6	WITHHELD	TBC	MS Pipe 2	Enabled
518 · 518 Strike P38	Chauvet Professional / Strike P38	6Ch Mode	6	WITHHELD	TBC	MS Pipe 2	Enabled
519 · 519 Strike P38	Chauvet Professional / Strike P38	6Ch Mode	6	WITHHELD	TBC	US Pipe 4	Enabled
520 · 520 Strike P38	Chauvet Professional / Strike P38	6Ch Mode	6	WITHHELD	TBC	US Pipe 4	Enabled
521 · 521 Strike P38	Chauvet Professional / Strike P38	6Ch Mode	6	WITHHELD	TBC	US Pipe 4	Enabled
522 · 522 Strike P38	Chauvet Professional / Strike P38	6Ch Mode	6	WITHHELD	TBC	US Pipe 4	Enabled
523 · 523 Strike P38	Chauvet Professional / Strike P38	6Ch Mode	6	WITHHELD	TBC	US Pipe 4	Enabled
524 · 524 Strike P38	Chauvet Professional / Strike P38	6Ch Mode	6	WITHHELD	TBC	US Pipe 4	Enabled
525 · 525 Strike P38	Chauvet Professional / Strike P38	6Ch Mode	6	WITHHELD	TBC	US Pipe 4	Enabled
526 · 526 Strike P38	Chauvet Professional / Strike P38	6Ch Mode	6	WITHHELD	TBC	US Pipe 4	Enabled
527 · 527 Strike P38	Chauvet Professional / Strike P38	6Ch Mode	6	WITHHELD	TBC	US Pipe 4	Enabled
601 · [PLACEHOLDER] 601 PLACEHOL...	HitLight source-review placeholder / PLAC...	VISUAL ONLY — no DMX ...	1	WITHHELD	TBC	UNPLACED	Enabled
602 · [PLACEHOLDER] 602 PLACEHOL...	HitLight source-review placeholder / PLAC...	VISUAL ONLY — no DMX ...	1	WITHHELD	TBC	UNPLACED	Enabled

No patched universes

Treefort Music Hall · Music Hall

DMX PATCH · Music Hall

HitLight · Treefort Music Hall

722 W Broad St, Boise, ID, Boise, United States

DWG HL · METRIC

Drawn HitLight

Generated from the saved show

SOURCE ad7bf9037408

DMX PATCH · CONTINUED

Fixture / name	Manufacturer / model	Mode	Ch	DMX	Range	Position / mount	Status / notes
UNPATCHED / INVALID							
603 · [PLACEHOLDER] 603 PLACEHOL...	HitLight source-review placeholder / PLAC...	VISUAL ONLY — no DMX ...	1	WITHHELD	TBC	UNPLACED	Enabled
604 · [PLACEHOLDER] 604 PLACEHOL...	HitLight source-review placeholder / PLAC...	VISUAL ONLY — no DMX ...	1	WITHHELD	TBC	UNPLACED	Enabled
901 · [PLACEHOLDER] 901 PLACEHOL...	HitLight source-review placeholder / PLAC...	VISUAL ONLY — no DMX ...	1	WITHHELD	TBC	UNPLACED	Enabled

No patched universes

HitLight

VALIDATION APPENDIX

WARNING · PATCH_WITHHELD

DMX patch facts are withheld pending source verification. This planning document cannot be used for hardware output.

Objects: — · Remediation: correct the saved show data and regenerate.

ERROR · STAGE_DIMENSIONS_UNCONFIRMED

Confirm the stage dimensions before producing a final technical document.

Objects: source-layout · Remediation: correct the saved show data and regenerate.

WARNING · TITLE_METADATA_INCOMPLETE

Some professional title-block metadata is missing; the document will show an em dash.

Objects: d206503153aeddf61d43a6f5 · Remediation: correct the saved show data and regenerate.

HitLight

VENUE & DRAWING SOURCES

Treefort Music Hall

Music Hall · Documented rig — current state unverified

722 W Broad St, Boise, ID, Boise, Idaho — Ada County, US

https://treefortmusichall.com/venue/

Sources checked 2026-10-20

Symbols: HitLight-owned category artwork. No manufacturer model geometry or original source pages included.

Source-based reconstruction. Confirm the current installation and equipment availability with the venue.

Scale, fixture positions, mounting heights and aiming may include estimates; this is not a rigging specification.

Provisional fixture matches are labelled as placeholders. The recorded subset is not a complete physical inventory.

DMX addresses are withheld from public plans until their exact source patch is reconciled.

The reconstruction retains its documented coverage and geometry assumptions; confirm the current setup with the venue.

Official venue information: https://treefortmusichall.com/venue/ · checked 2026-10-20

Treefort Music Hall - Stage Lighting Plot and Patch.pdf: https://treefortmusichall.com/downloads/Treefort%20Music%20Hall%20-%20Stage%20Lighting%20Plot%20and%20Patch.pdf · checked 2026-10-20

TREEFORT-MUSIC-HALL-TECH-SPECS-updated-1026.pdf: https://treefortmusichall.com/wp-content/uploads/2026/10/TREEFORT-MUSIC-HALL-TECH-SPECS-updated-1026.pdf · checked 2026-10-20

Public venue page: https://www.hitlight.app/venues/united-states/treefort-music-hall-d2065031

HitLight