
UPSTAGE

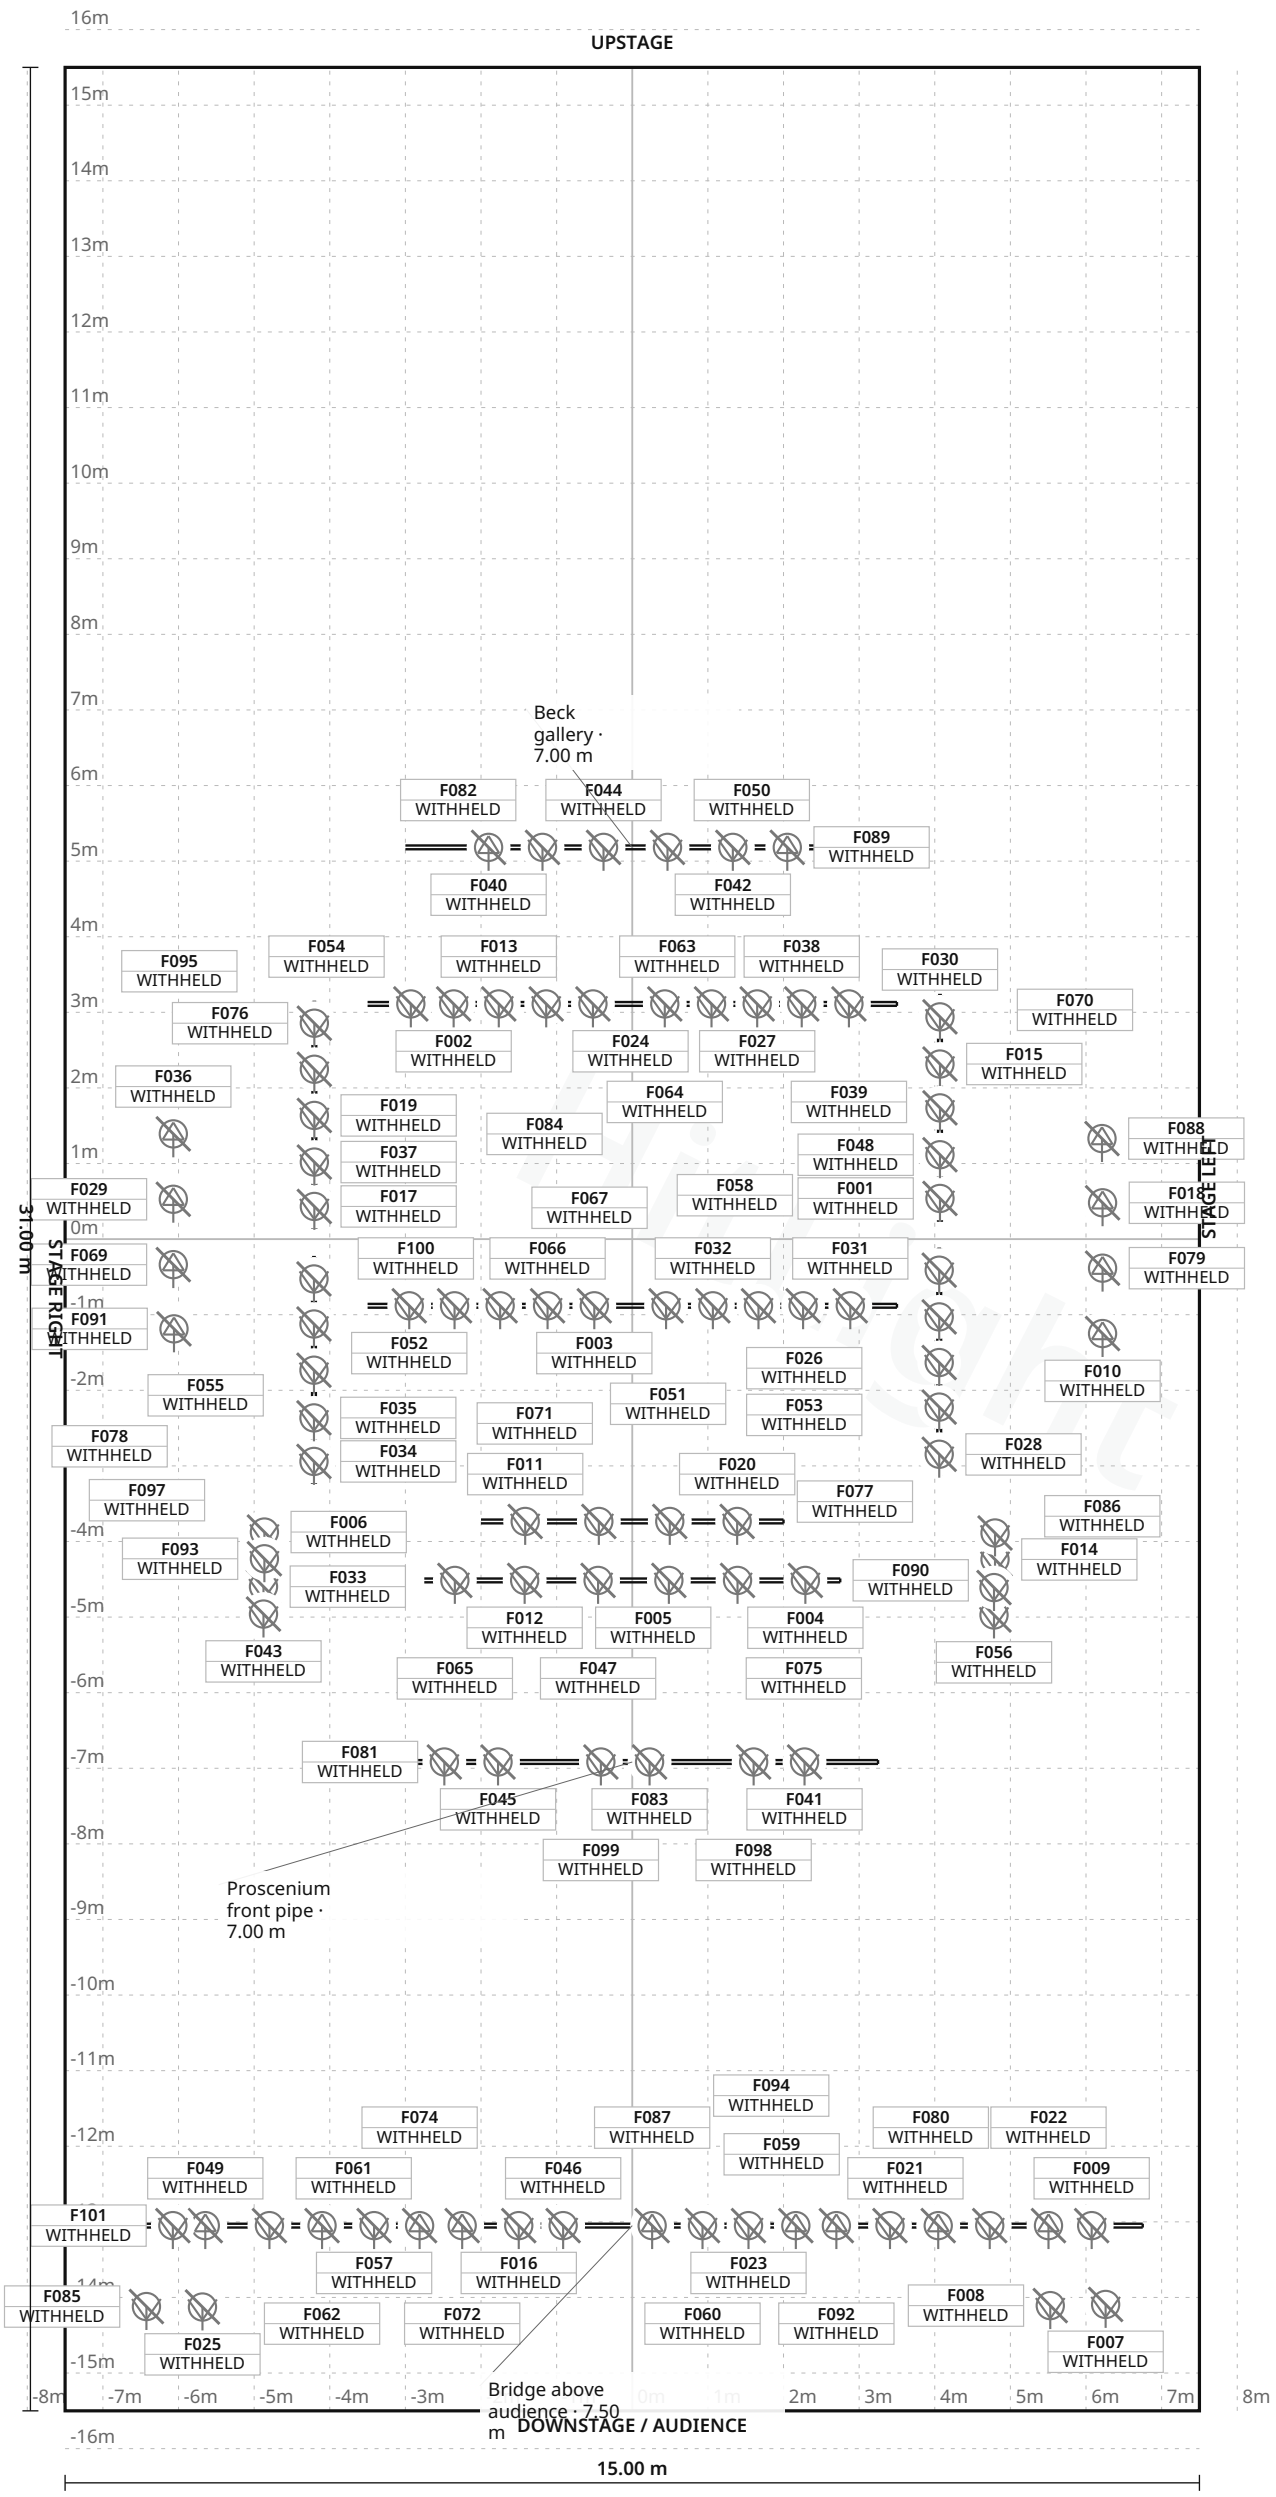

FIXTURE LEGEND

- **714SX** — Profile Spot · 14×
- **F PC 1kW** — Spot Light · 6×
- **PC 1kW (ADB C101** — Spot Light · 62×
- **PC 2kW ADB C201** — Spot Light · 14×
- **Profil 1kW ADB** DS 105 — Profile Spot · 5×

Stage 15.00 m W × 31.00 m D · Grid 1 m

3 fixture labels omitted in this view due to crowding · see DMX patch

Beogradsko dramsko pozorište · Published venue-wide references; exact room mapping unverified

LIGHT PLOT · PLAN · Published venue-wide references; exact room mapping unverified

HitLight · Beogradsko dramsko pozorište

Beograd, Serbia

DWG HL · SCALE 1:100 · metric · PRINT AT 100%

Drawn HitLight

Generated from the saved show

SOURCE 3df798b45262

SYMBOL LEGEND

5 TYPES · 101 FIXTURES · COLOUR BY TYPE



Robert Juliat 714SX

Profile Spot · Unverified · TBC ch · category symbol

14 physical · 14 plotted

14 disabled · 0 unplaced



Unverified source fixture F PC 1kW

Spot Light · Unverified · TBC ch · category symbol

6 physical · 6 plotted

6 disabled · 0 unplaced



Unverified source fixture PC 1kW (ADB C101

Spot Light · Unverified · TBC ch · category symbol

62 physical · 62 plotted

62 disabled · 0 unplaced



Unverified source fixture PC 2kW ADB C201

Spot Light · Unverified · TBC ch · category symbol

14 physical · 14 plotted

14 disabled · 0 unplaced



Unverified source fixture Profil 1kW ADB DS 105

Profile Spot · Unverified · TBC ch · category symbol

5 physical · 5 plotted

5 disabled · 0 unplaced

Beogradsko dramsko pozorište · Published venue-wide references; exact room mapping unverified

SYMBOL LEGEND · Published venue-wide references; exact room mapping unverified

HitLight · Beogradsko dramsko pozorište

Beograd, Serbia

DWG HL · METRIC

Drawn HitLight

Generated from the saved show

SOURCE 3df798b45262

GENERAL NOTES

1. Source-based lighting plan. Confirm the current rig with the venue.
2. PARTIAL: included fixtures are not a full physical-unit census.
3. DMX PATCH WITHHELD: provisional or unchecked addresses are not published.
4. Approximate planning view; not official venue paperwork or output-ready. Original HitLight symbols only; no source pages, OEM meshes, photos or logos. Original files remain private; modes and patch unverified.

HitLight

STAGE ELEMENTS

NAME	TYPE	POSITION	TRIM / SIZE
Left electric beam (downstage)	pipe	X -4.21 m · Z 1.74 m	7.00 m · 3.00 m W × 0.05 m D
Bridge above audience	pipe	X 0.00 m · Z 13.05 m	7.50 m · 13.50 m W × 0.05 m D
Stage bridge (downstage row)	pipe	X 0.00 m · Z 4.51 m	7.00 m · 5.50 m W × 0.05 m D
Proscenium front pipe	pipe	X 0.00 m · Z 6.92 m	7.00 m · 6.50 m W × 0.05 m D
Left electric beam (upstage)	pipe	X -4.20 m · Z -1.64 m	7.00 m · 3.00 m W × 0.05 m D
Electric beam 1 (upstage)	pipe	X 0.00 m · Z -3.11 m	7.00 m · 7.00 m W × 0.05 m D
Right electric beam (downstage)	pipe	X 4.06 m · Z 1.63 m	7.00 m · 3.00 m W × 0.05 m D
Right electric beam (upstage)	pipe	X 4.07 m · Z -1.73 m	7.00 m · 3.00 m W × 0.05 m D
Stage bridge (upstage row)	pipe	X 0.00 m · Z 3.73 m	7.00 m · 4.00 m W × 0.05 m D
Beck gallery	pipe	X 0.00 m · Z -5.18 m	7.00 m · 6.00 m W × 0.05 m D
Electric beam 2	pipe	X 0.00 m · Z 0.88 m	7.00 m · 7.00 m W × 0.05 m D

Beogradsko dramsko pozorište · Published venue-wide references; exact room mapping unverified

STAGE ELEMENTS · Published venue-wide references; exact room mapping unverified

HitLight · Beogradsko dramsko pozorište

Beograd, Serbia

DWG HL · METRIC

Drawn HitLight

Generated from the saved show

SOURCE 3df798b45262

FIXTURE SCHEDULE

Fixture	Manufacturer / model	Position / mount	Mode / output
VISUAL PLANNING · DMX PATCH WITHHELD			
F001	Unverified source fixture / PC 1kW (ADB C101	Right electric beam (upstage)	Unverified · Output excluded
F002	Unverified source fixture / PC 1kW (ADB C101	Electric beam 1 (upstage)	Unverified · Output excluded
F003	Unverified source fixture / PC 1kW (ADB C101	Electric beam 2	Unverified · Output excluded
F004	Unverified source fixture / PC 1kW (ADB C101	Stage bridge (downstage row)	Unverified · Output excluded
F005	Unverified source fixture / PC 1kW (ADB C101	Stage bridge (downstage row)	Unverified · Output excluded
F006	Unverified source fixture / PC 1kW (ADB C101	PLOTTED	Unverified · Output excluded
F007	Unverified source fixture / PC 2kW ADB C201	PLOTTED	Unverified · Output excluded
F008	Unverified source fixture / PC 2kW ADB C201	PLOTTED	Unverified · Output excluded
F009	Unverified source fixture / PC 2kW ADB C201	Bridge above audience	Unverified · Output excluded
F010	Robert Juliat / 714SX	PLOTTED	Unverified · Output excluded
F011	Unverified source fixture / PC 1kW (ADB C101	Stage bridge (upstage row)	Unverified · Output excluded
F012	Unverified source fixture / PC 1kW (ADB C101	Stage bridge (downstage row)	Unverified · Output excluded
F013	Unverified source fixture / PC 1kW (ADB C101	Electric beam 1 (upstage)	Unverified · Output excluded
F014	Unverified source fixture / PC 1kW (ADB C101	PLOTTED	Unverified · Output excluded
F015	Unverified source fixture / PC 1kW (ADB C101	Right electric beam (upstage)	Unverified · Output excluded
F016	Unverified source fixture / PC 2kW ADB C201	Bridge above audience	Unverified · Output excluded
F017	Unverified source fixture / PC 1kW (ADB C101	Left electric beam (upstage)	Unverified · Output excluded
F018	Robert Juliat / 714SX	PLOTTED	Unverified · Output excluded
F019	Unverified source fixture / PC 1kW (ADB C101	Left electric beam (upstage)	Unverified · Output excluded
F020	Unverified source fixture / PC 1kW (ADB C101	Stage bridge (upstage row)	Unverified · Output excluded

Planning reference only. Confirm installed modes and patch with the venue.

Beogradsko dramsko pozorište · Published venue-wide references; exact room mapping unverified

FIXTURE SCHEDULE · Published venue-wide references; exact room mapping unverified

HitLight · Beogradsko dramsko pozorište

Beograd, Serbia

DWG HL · METRIC

Drawn HitLight

Generated from the saved show

SOURCE 3df798b45262

Fixture	Manufacturer / model	Position / mount	Mode / output
VISUAL PLANNING · DMX PATCH WITHHELD			
F021	Unverified source fixture / PC 2kW ADB C201	Bridge above audience	Unverified · Output excluded
F022	Unverified source fixture / Profil 1kW ADB DS 105	Bridge above audience	Unverified · Output excluded
F023	Unverified source fixture / PC 2kW ADB C201	Bridge above audience	Unverified · Output excluded
F024	Unverified source fixture / PC 1kW (ADB C101	Electric beam 1 (upstage)	Unverified · Output excluded
F025	Unverified source fixture / PC 2kW ADB C201	PLOTTED	Unverified · Output excluded
F026	Unverified source fixture / PC 1kW (ADB C101	Right electric beam (downstage)	Unverified · Output excluded
F027	Unverified source fixture / PC 1kW (ADB C101	Electric beam 1 (upstage)	Unverified · Output excluded
F028	Unverified source fixture / PC 1kW (ADB C101	Right electric beam (downstage)	Unverified · Output excluded
F029	Robert Juliat / 714SX	PLOTTED	Unverified · Output excluded
F030	Unverified source fixture / PC 1kW (ADB C101	Right electric beam (upstage)	Unverified · Output excluded
F031	Unverified source fixture / PC 1kW (ADB C101	Electric beam 2	Unverified · Output excluded
F032	Unverified source fixture / PC 1kW (ADB C101	Electric beam 2	Unverified · Output excluded
F033	Unverified source fixture / PC 1kW (ADB C101	PLOTTED	Unverified · Output excluded
F034	Unverified source fixture / PC 1kW (ADB C101	Left electric beam (downstage)	Unverified · Output excluded
F035	Unverified source fixture / PC 1kW (ADB C101	Left electric beam (downstage)	Unverified · Output excluded
F036	Robert Juliat / 714SX	PLOTTED	Unverified · Output excluded
F037	Unverified source fixture / PC 1kW (ADB C101	Left electric beam (upstage)	Unverified · Output excluded
F038	Unverified source fixture / PC 1kW (ADB C101	Electric beam 1 (upstage)	Unverified · Output excluded
F039	Unverified source fixture / PC 1kW (ADB C101	Electric beam 1 (upstage)	Unverified · Output excluded
F040	Robert Juliat / 714SX	Beck gallery	Unverified · Output excluded

Planning reference only. Confirm installed modes and patch with the venue.

Fixture	Manufacturer / model	Position / mount	Mode / output
VISUAL PLANNING · DMX PATCH WITHHELD			
F041	Unverified source fixture / PC 1kW (ADB C101	Proscenium front pipe	Unverified · Output excluded
F042	Unverified source fixture / F PC 1kW	Beck gallery	Unverified · Output excluded
F043	Unverified source fixture / PC 1kW (ADB C101	PLOTTED	Unverified · Output excluded
F044	Unverified source fixture / F PC 1kW	Beck gallery	Unverified · Output excluded
F045	Unverified source fixture / PC 1kW (ADB C101	Proscenium front pipe	Unverified · Output excluded
F046	Unverified source fixture / PC 2kW ADB C201	Bridge above audience	Unverified · Output excluded
F047	Unverified source fixture / PC 1kW (ADB C101	Stage bridge (downstage row)	Unverified · Output excluded
F048	Unverified source fixture / PC 1kW (ADB C101	Right electric beam (upstage)	Unverified · Output excluded
F049	Unverified source fixture / Profil 1kW ADB DS 105	Bridge above audience	Unverified · Output excluded
F050	Unverified source fixture / F PC 1kW	Beck gallery	Unverified · Output excluded
F051	Unverified source fixture / PC 1kW (ADB C101	Electric beam 2	Unverified · Output excluded
F052	Unverified source fixture / PC 1kW (ADB C101	Electric beam 2	Unverified · Output excluded
F053	Unverified source fixture / PC 1kW (ADB C101	Right electric beam (downstage)	Unverified · Output excluded
F054	Unverified source fixture / PC 1kW (ADB C101	Electric beam 1 (upstage)	Unverified · Output excluded
F055	Unverified source fixture / PC 1kW (ADB C101	Left electric beam (downstage)	Unverified · Output excluded
F056	Unverified source fixture / PC 1kW (ADB C101	PLOTTED	Unverified · Output excluded
F057	Unverified source fixture / PC 2kW ADB C201	Bridge above audience	Unverified · Output excluded
F058	Unverified source fixture / PC 1kW (ADB C101	Right electric beam (downstage)	Unverified · Output excluded
F059	Unverified source fixture / PC 2kW ADB C201	Bridge above audience	Unverified · Output excluded
F060	Unverified source fixture / PC 2kW ADB C201	Bridge above audience	Unverified · Output excluded

Planning reference only. Confirm installed modes and patch with the venue.

Fixture	Manufacturer / model	Position / mount	Mode / output
VISUAL PLANNING · DMX PATCH WITHHELD			
F061	Unverified source fixture / PC 2kW ADB C201	Bridge above audience	Unverified · Output excluded
F062	Unverified source fixture / Profil 1kW ADB DS 105	Bridge above audience	Unverified · Output excluded
F063	Unverified source fixture / F PC 1kW	Electric beam 1 (upstage)	Unverified · Output excluded
F064	Unverified source fixture / F PC 1kW	Electric beam 1 (upstage)	Unverified · Output excluded
F065	Unverified source fixture / PC 1kW (ADB C101	Stage bridge (downstage row)	Unverified · Output excluded
F066	Unverified source fixture / PC 1kW (ADB C101	Electric beam 2	Unverified · Output excluded
F067	Unverified source fixture / PC 1kW (ADB C101	Electric beam 2	Unverified · Output excluded
F068	Unverified source fixture / PC 1kW (ADB C101	Electric beam 2	Unverified · Output excluded
F069	Robert Juliat / 714SX	PLOTTED	Unverified · Output excluded
F070	Unverified source fixture / PC 1kW (ADB C101	Right electric beam (upstage)	Unverified · Output excluded
F071	Unverified source fixture / PC 1kW (ADB C101	Stage bridge (upstage row)	Unverified · Output excluded
F072	Robert Juliat / 714SX	Bridge above audience	Unverified · Output excluded
F073	Unverified source fixture / PC 1kW (ADB C101	Electric beam 2	Unverified · Output excluded
F074	Robert Juliat / 714SX	Bridge above audience	Unverified · Output excluded
F075	Unverified source fixture / PC 1kW (ADB C101	Stage bridge (downstage row)	Unverified · Output excluded
F076	Unverified source fixture / PC 1kW (ADB C101	Left electric beam (upstage)	Unverified · Output excluded
F077	Unverified source fixture / PC 1kW (ADB C101	Right electric beam (downstage)	Unverified · Output excluded
F078	Unverified source fixture / PC 1kW (ADB C101	Left electric beam (downstage)	Unverified · Output excluded
F079	Robert Juliat / 714SX	PLOTTED	Unverified · Output excluded
F080	Robert Juliat / 714SX	Bridge above audience	Unverified · Output excluded

Planning reference only. Confirm installed modes and patch with the venue.

Fixture	Manufacturer / model	Position / mount	Mode / output
VISUAL PLANNING · DMX PATCH WITHHELD			
F081	Unverified source fixture / PC 1kW (ADB C101	Proscenium front pipe	Unverified · Output excluded
F082	Unverified source fixture / F PC 1kW	Beck gallery	Unverified · Output excluded
F083	Unverified source fixture / PC 1kW (ADB C101	Proscenium front pipe	Unverified · Output excluded
F084	Unverified source fixture / PC 1kW (ADB C101	Electric beam 1 (upstage)	Unverified · Output excluded
F085	Unverified source fixture / PC 2kW ADB C201	PLOTTED	Unverified · Output excluded
F086	Unverified source fixture / PC 1kW (ADB C101	PLOTTED	Unverified · Output excluded
F087	Unverified source fixture / Profil 1kW ADB DS 105	Bridge above audience	Unverified · Output excluded
F088	Robert Juliat / 714SX	PLOTTED	Unverified · Output excluded
F089	Robert Juliat / 714SX	Beck gallery	Unverified · Output excluded
F090	Unverified source fixture / PC 1kW (ADB C101	PLOTTED	Unverified · Output excluded
F091	Robert Juliat / 714SX	PLOTTED	Unverified · Output excluded
F092	Robert Juliat / 714SX	Bridge above audience	Unverified · Output excluded
F093	Unverified source fixture / PC 1kW (ADB C101	PLOTTED	Unverified · Output excluded
F094	Unverified source fixture / Profil 1kW ADB DS 105	Bridge above audience	Unverified · Output excluded
F095	Unverified source fixture / PC 1kW (ADB C101	Left electric beam (upstage)	Unverified · Output excluded
F096	Unverified source fixture / PC 1kW (ADB C101	Stage bridge (upstage row)	Unverified · Output excluded
F097	Unverified source fixture / PC 1kW (ADB C101	Left electric beam (downstage)	Unverified · Output excluded
F098	Unverified source fixture / PC 1kW (ADB C101	Proscenium front pipe	Unverified · Output excluded
F099	Unverified source fixture / PC 1kW (ADB C101	Proscenium front pipe	Unverified · Output excluded
F100	Unverified source fixture / PC 1kW (ADB C101	Electric beam 2	Unverified · Output excluded

Planning reference only. Confirm installed modes and patch with the venue.

Beogradsko dramsko pozorište · Published venue-wide references; exact room mapping unverified

FIXTURE SCHEDULE · Published venue-wide references; exact room mapping unverified

HitLight · Beogradsko dramsko pozorište

Beograd, Serbia

DWG HL · METRIC

Drawn HitLight

Generated from the saved show

SOURCE 3df798b45262

FIXTURE SCHEDULE · CONTINUED

Fixture	Manufacturer / model	Position / mount	Mode / output
VISUAL PLANNING · DMX PATCH WITHHELD			
F101	Unverified source fixture / PC 2kW ADB C201	Bridge above audience	Unverified · Output excluded

Planning reference only. Confirm installed modes and patch with the venue.

HitLight

VALIDATION APPENDIX

WARNING · PATCH_WITHHELD

DMX patch facts are withheld pending source verification. This planning document cannot be used for hardware output.

Objects: — · Remediation: review the source facts and regenerate.

WARNING · MODE_UNVERIFIED

DMX modes are unverified; output remains excluded.

Objects: F001–F101 · Remediation: review the source facts and regenerate.

WARNING · FIXTURE_DISABLED

Fixtures are disabled for this visual planning reconstruction.

Objects: F001–F101 · Remediation: review the source facts and regenerate.

WARNING · TITLE_METADATA_INCOMPLETE

Some professional title-block metadata is missing; the document will show an em dash.

Objects: d297adc4be0a123fcddc8c44 · Remediation: review the source facts and regenerate.

HitLight

VENUE & DRAWING SOURCES

Beogradsko dramsko pozorište

Published venue-wide references; exact room mapping unverified · Published reference; current configuration unverified

Beograd, RS

https://www.bdp.rs/

Sources checked 2026-10-19

Generated by HitLight from the reviewed partial Beogradsko dramsko pozorište reconstruction. Venue sources are cited as facts; their original artwork remains private.

Symbols: HitLight-owned category artwork. No manufacturer model geometry or original source pages included.

Partial reconstruction from the venue’s lighting documentation; the currently installed rig and its complete fixture census are not verified.

ESTIMATED GEOMETRY: the documents give no complete scale or trim heights, so the stage size, fixture positions in metres and hanging heights are best-guess estimates, not measurements.

87 of 101 fixtures are listed as labelled visual placeholders or substitutes under the printed model name; their exact catalogue identity or mode is not confirmed.

Modes and DMX addresses are unverified best guesses; check them with the venue before driving real fixtures.

101 source-based fixture records display 101 approximate public catalogue housings or labelled donors and 0 visual fallbacks. 14 original 714SX display references now use newly authored public housings. Printed source identities and donor labels, selected modes, patch, output exclusions and layout are unchanged. Original source, geometry and installed-equipment uncertainties remain; housing detail, optics and hardware are unverified.

Approximate planning view; not official venue paperwork or output-ready. Original HitLight symbols only; no source pages, OEM meshes, photos or logos. Original files remain private; modes and patch unverified.

Technical information: https://cdn.prod.website-files.com/65113fc82b84173bde6a31e3/652f9e1f0022e61e5d482f39_Plan-svetla.pdf · checked 2026-10-19

Current official house, contact or technical page: https://www.bdp.rs/ · checked 2026-10-19

Source page: https://scen.uns.ac.rs/projects/beogradsko-dramsko-pozoriste/ · checked 2026-10-19

Current official house, contact or technical page: https://www.bdp.rs/velika-scena · checked 2026-10-19

Current official house, contact or technical page: https://www.bdp.rs/mala-scena · checked 2026-10-19

Source page: https://scen.uns.ac.rs/h-content/uploads/2024/04/Opsti-podaci-BDP-scen.pdf · checked 2026-10-19

Source page: https://scen.uns.ac.rs/h-content/uploads/2024/04/Podaci-o-instituciji-BDP-scen.pdf · checked 2026-10-19

Source page: https://scen.uns.ac.rs/h-content/uploads/2024/04/Podaci-o-objektu-BDP-scen.pdf · checked 2026-10-19

Source page: https://scen.uns.ac.rs/h-content/uploads/2024/04/1-situacija-BDP-scen.pdf · checked 2026-10-19

Source page: https://scen.uns.ac.rs/h-content/uploads/2024/04/2-osnova-i-presek-kroz-salu-BDP-scen.pdf · checked 2026-10-19

HitLight | hitlight.app

VENUE & DRAWING SOURCES

Source page: https://scen.uns.ac.rs/h-content/uploads/2024/04/4-osnova-i-presek-kroz-malu-salu-BDP-scen.pdf · checked 2026-10-19

Source page: https://scen.uns.ac.rs/h-content/uploads/2024/04/1-Ostale-fotografije-BDP-scen.pdf · checked 2026-10-19

Source page: https://scen.uns.ac.rs/h-content/uploads/2024/04/2-Bibliografski-podaci-BDP-scen.pdf · checked 2026-10-19

Source page: https://scen.uns.ac.rs/h-content/uploads/2024/04/3-Upitnik-ZPKR-BDP-scen.pdf · checked 2026-10-19

Source page: https://scen.uns.ac.rs/h-content/uploads/2024/04/4-Tehnicki-detalji-BDP-scen.pdf · checked 2026-10-19

Source page: https://scen.uns.ac.rs/h-content/uploads/2024/04/5-Plan-rasvete-BDP-scen.pdf · checked 2026-10-19

Source page: https://scen.uns.ac.rs/h-content/uploads/2024/04/6-Raspored-sedista-velike-i-mala-sala-BDP-scen.pdf · checked 2026-10-19

Technical information: https://cdn.prod.website-files.com/65113fc82b84173bde6a31e3/652f9e31aff08c75fe6eca28_Raspored-cugova.pdf · checked 2026-10-19

Technical information: https://cdn.prod.website-files.com/65113fc82b84173bde6a31e3/6544f1b2cce957b65f83daa2_PRESEK%20VS.pdf · checked 2026-10-19

Technical information: https://cdn.prod.website-files.com/65113fc82b84173bde6a31e3/6544f25b6daa24d5bbcfbc3c_PODLOGA%20VELIKA%20SCENA%20proscenijum.pdf · checked 2026-10-19

Public venue page: https://www.hitlight.app/venues/serbia/beogradsko-dramsko-pozoriste-d297adc4

Hitlight