
UPSTAGE ↑

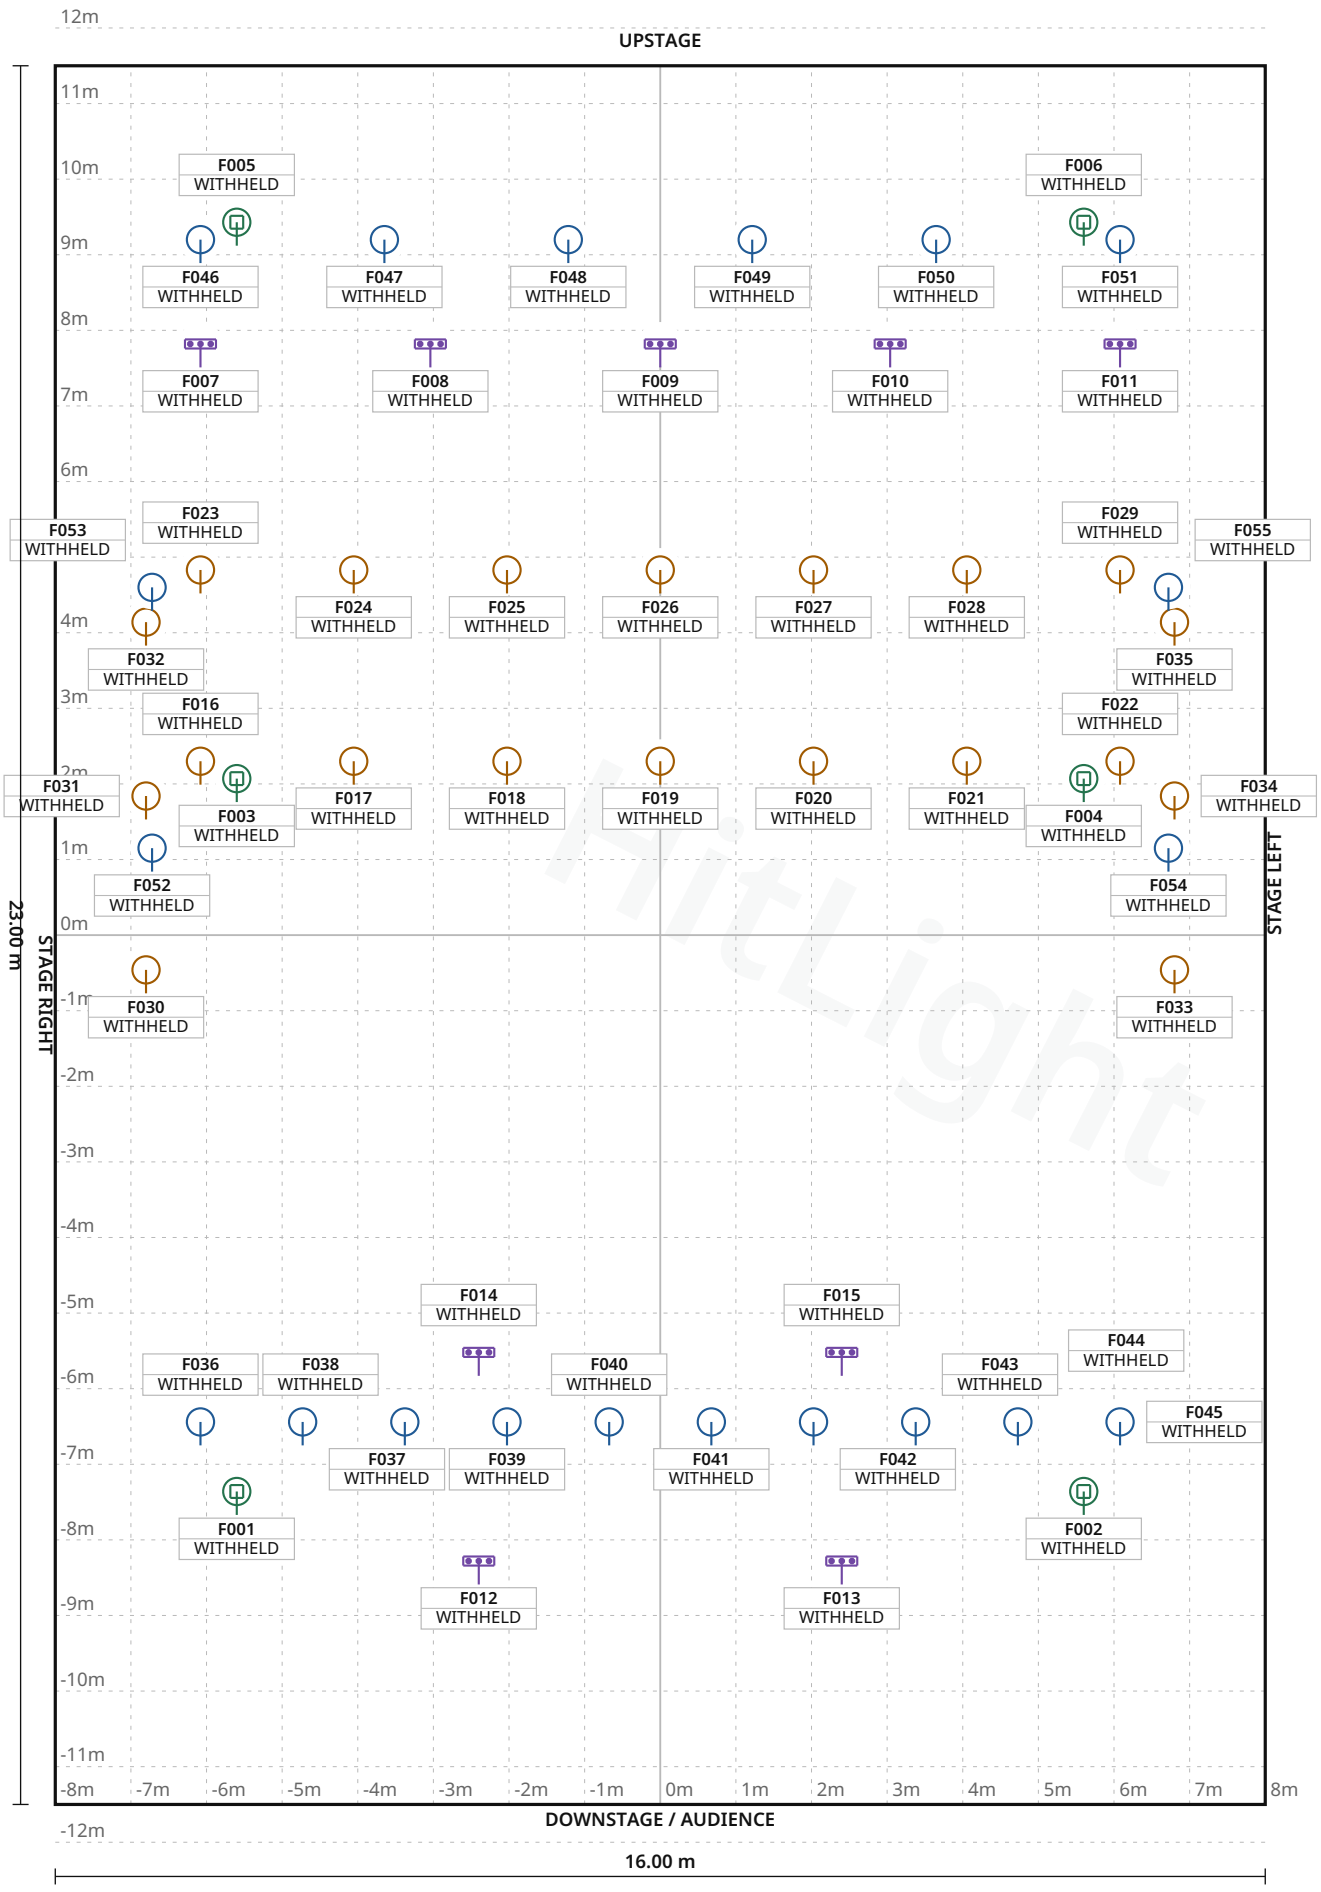

FIXTURE LEGEND

- **Visual** substitute · Basic Conventional — PAR Light · 20×
- **Visual** substitute · Basic LED PAR RGBDim — PAR Light · 20×
- **Visual** substitute · Basic Moving Head — Moving Head · 6×
- **Visual** substitute · LED BAR 6 CH - H — LED Bar · 9×

Stage 16.00 m W × 23.00 m D · Grid 1 m

Podium Islemunda · Main room

LIGHT PLOT · PLAN · Main room

HitLight · Podium Islemunda

Herenwaard 17, 3078 AK, Rotterdam, Netherlands

DWG HL · SCALE 1:100 · metric · PRINT AT 100%

Drawn HitLight

Generated from the saved show

SOURCE 846d51ad7a13

SYMBOL LEGEND

4 TYPES · 55 FIXTURES · COLOUR BY TYPE



HitLight placeholder Visual substitute · Basic Conventional

PAR Light · Default · 1 ch · category symbol

20 physical · 20 plotted

0 disabled · 0 unplaced



HitLight placeholder Visual substitute · Basic LED PAR RGBDim

PAR Light · Standard mode · 4 ch · category symbol

20 physical · 20 plotted

0 disabled · 0 unplaced



HitLight placeholder Visual substitute · Basic Moving Head

Moving Head · Mode 1 · 11 ch · category symbol

6 physical · 6 plotted

0 disabled · 0 unplaced



HitLight placeholder Visual substitute · LED BAR 6 CH - H

LED Bar · 9 CH · 6 ch · category symbol

9 physical · 9 plotted

0 disabled · 0 unplaced

HitLight

Podium Islemunda · Main room

SYMBOL LEGEND · Main room

HitLight · Podium Islemunda

Herenwaard 17, 3078 AK, Rotterdam, Netherlands

DWG HL · METRIC

Drawn HitLight

Generated from the saved show

SOURCE 846d51ad7a13

GENERAL NOTES

1. Source-based lighting plan. Confirm the current rig with the venue.
2. PARTIAL: included fixtures are not a full physical-unit census.
3. DMX PATCH WITHHELD: provisional or unchecked addresses are not published.
4. The reconstruction retains its documented coverage and geometry assumptions; confirm the current setup with the venue.

HitLight

Podium Islemunda · Main room

GENERAL NOTES · Main room

HitLight · Podium Islemunda

Herenwaard 17, 3078 AK, Rotterdam, Netherlands

DWG HL · METRIC

Drawn HitLight

Generated from the saved show

SOURCE 846d51ad7a13

DMX PATCH

55 FIXTURES · 0 UNIVERSES

Fixture / name	Manufacturer / model	Mode	Ch	DMX	Range	Position / mount	Status / notes
UNPATCHED / INVALID							
F001 · PLACEHOLDER · AyrtonMistra...	HitLight placeholder / Visual substitute ...	Mode 1	11	WITHHELD	TBC	UNPLACED	Enabled
F002 · PLACEHOLDER · AyrtonMistra...	HitLight placeholder / Visual substitute ...	Mode 1	11	WITHHELD	TBC	UNPLACED	Enabled
F003 · PLACEHOLDER · AyrtonMistra...	HitLight placeholder / Visual substitute ...	Mode 1	11	WITHHELD	TBC	UNPLACED	Enabled
F004 · PLACEHOLDER · AyrtonMistra...	HitLight placeholder / Visual substitute ...	Mode 1	11	WITHHELD	TBC	UNPLACED	Enabled
F005 · PLACEHOLDER · AyrtonMistra...	HitLight placeholder / Visual substitute ...	Mode 1	11	WITHHELD	TBC	UNPLACED	Enabled
F006 · PLACEHOLDER · AyrtonMistra...	HitLight placeholder / Visual substitute ...	Mode 1	11	WITHHELD	TBC	UNPLACED	Enabled
F007 · PLACEHOLDER · DortronLCYC2...	HitLight placeholder / Visual substitute ...	9 CH	6	WITHHELD	TBC	UNPLACED	Enabled
F008 · PLACEHOLDER · DortronLCYC2...	HitLight placeholder / Visual substitute ...	9 CH	6	WITHHELD	TBC	UNPLACED	Enabled
F009 · PLACEHOLDER · DortronLCYC2...	HitLight placeholder / Visual substitute ...	9 CH	6	WITHHELD	TBC	UNPLACED	Enabled
F010 · PLACEHOLDER · DortronLCYC2...	HitLight placeholder / Visual substitute ...	9 CH	6	WITHHELD	TBC	UNPLACED	Enabled
F011 · PLACEHOLDER · DortronLCYC2...	HitLight placeholder / Visual substitute ...	9 CH	6	WITHHELD	TBC	UNPLACED	Enabled
F012 · PLACEHOLDER · DortronLCYC2...	HitLight placeholder / Visual substitute ...	9 CH	6	WITHHELD	TBC	UNPLACED	Enabled
F013 · PLACEHOLDER · DortronLCYC2...	HitLight placeholder / Visual substitute ...	9 CH	6	WITHHELD	TBC	UNPLACED	Enabled
F014 · PLACEHOLDER · DortronLCYC2...	HitLight placeholder / Visual substitute ...	9 CH	6	WITHHELD	TBC	UNPLACED	Enabled
F015 · PLACEHOLDER · DortronLCYC2...	HitLight placeholder / Visual substitute ...	9 CH	6	WITHHELD	TBC	UNPLACED	Enabled
F016 · PLACEHOLDER · ETC DesireD4...	HitLight placeholder / Visual substitute ...	Standard mode	4	WITHHELD	TBC	UNPLACED	Enabled
F017 · PLACEHOLDER · ETC DesireD4...	HitLight placeholder / Visual substitute ...	Standard mode	4	WITHHELD	TBC	UNPLACED	Enabled
F018 · PLACEHOLDER · ETC DesireD4...	HitLight placeholder / Visual substitute ...	Standard mode	4	WITHHELD	TBC	UNPLACED	Enabled
F019 · PLACEHOLDER · ETC DesireD4...	HitLight placeholder / Visual substitute ...	Standard mode	4	WITHHELD	TBC	UNPLACED	Enabled
F020 · PLACEHOLDER · ETC DesireD4...	HitLight placeholder / Visual substitute ...	Standard mode	4	WITHHELD	TBC	UNPLACED	Enabled

No patched universes

Podium Islemunda · Main room

DMX PATCH · Main room

HitLight · Podium Islemunda

Herenwaard 17, 3078 AK, Rotterdam, Netherlands

DWG HL · METRIC

Drawn HitLight

Generated from the saved show

SOURCE 846d51ad7a13

DMX PATCH · CONTINUED

Fixture / name	Manufacturer / model	Mode	Ch	DMX	Range	Position / mount	Status / notes
UNPATCHED / INVALID							
F021 · PLACEHOLDER · ETC DesireD4...	HitLight placeholder / Visual substitute ...	Standard mode	4	WITHHELD	TBC	UNPLACED	Enabled
F022 · PLACEHOLDER · ETC DesireD4...	HitLight placeholder / Visual substitute ...	Standard mode	4	WITHHELD	TBC	UNPLACED	Enabled
F023 · PLACEHOLDER · ETC DesireD4...	HitLight placeholder / Visual substitute ...	Standard mode	4	WITHHELD	TBC	UNPLACED	Enabled
F024 · PLACEHOLDER · ETC DesireD4...	HitLight placeholder / Visual substitute ...	Standard mode	4	WITHHELD	TBC	UNPLACED	Enabled
F025 · PLACEHOLDER · ETC DesireD4...	HitLight placeholder / Visual substitute ...	Standard mode	4	WITHHELD	TBC	UNPLACED	Enabled
F026 · PLACEHOLDER · ETC DesireD4...	HitLight placeholder / Visual substitute ...	Standard mode	4	WITHHELD	TBC	UNPLACED	Enabled
F027 · PLACEHOLDER · ETC DesireD4...	HitLight placeholder / Visual substitute ...	Standard mode	4	WITHHELD	TBC	UNPLACED	Enabled
F028 · PLACEHOLDER · ETC DesireD4...	HitLight placeholder / Visual substitute ...	Standard mode	4	WITHHELD	TBC	UNPLACED	Enabled
F029 · PLACEHOLDER · ETC DesireD4...	HitLight placeholder / Visual substitute ...	Standard mode	4	WITHHELD	TBC	UNPLACED	Enabled
F030 · PLACEHOLDER · ETC DesireD4...	HitLight placeholder / Visual substitute ...	Standard mode	4	WITHHELD	TBC	UNPLACED	Enabled
F031 · PLACEHOLDER · ETC DesireD4...	HitLight placeholder / Visual substitute ...	Standard mode	4	WITHHELD	TBC	UNPLACED	Enabled
F032 · PLACEHOLDER · ETC DesireD4...	HitLight placeholder / Visual substitute ...	Standard mode	4	WITHHELD	TBC	UNPLACED	Enabled
F033 · PLACEHOLDER · ETC DesireD4...	HitLight placeholder / Visual substitute ...	Standard mode	4	WITHHELD	TBC	UNPLACED	Enabled
F034 · PLACEHOLDER · ETC DesireD4...	HitLight placeholder / Visual substitute ...	Standard mode	4	WITHHELD	TBC	UNPLACED	Enabled
F035 · PLACEHOLDER · ETC DesireD4...	HitLight placeholder / Visual substitute ...	Standard mode	4	WITHHELD	TBC	UNPLACED	Enabled
F036 · PLACEHOLDER · ETC S4LEDLus...	HitLight placeholder / Visual substitute ...	Default	1	WITHHELD	TBC	UNPLACED	Enabled
F037 · PLACEHOLDER · ETC S4LEDLus...	HitLight placeholder / Visual substitute ...	Default	1	WITHHELD	TBC	UNPLACED	Enabled
F038 · PLACEHOLDER · ETC S4LEDLus...	HitLight placeholder / Visual substitute ...	Default	1	WITHHELD	TBC	UNPLACED	Enabled
F039 · PLACEHOLDER · ETC S4LEDLus...	HitLight placeholder / Visual substitute ...	Default	1	WITHHELD	TBC	UNPLACED	Enabled
F040 · PLACEHOLDER · ETC S4LEDLus...	HitLight placeholder / Visual substitute ...	Default	1	WITHHELD	TBC	UNPLACED	Enabled

No patched universes

Podium Islemunda · Main room

DMX PATCH · Main room

HitLight · Podium Islemunda

Herenwaard 17, 3078 AK, Rotterdam, Netherlands

DWG HL · METRIC

Drawn HitLight

Generated from the saved show

SOURCE 846d51ad7a13

DMX PATCH · CONTINUED

55 FIXTURES · 0 UNIVERSES

Fixture / name	Manufacturer / model	Mode	Ch	DMX	Range	Position / mount	Status / notes
UNPATCHED / INVALID							
F041 · PLACEHOLDER · ETC S4LEDLus...	HitLight placeholder / Visual substitute ...	Default	1	WITHHELD	TBC	UNPLACED	Enabled
F042 · PLACEHOLDER · ETC S4LEDLus...	HitLight placeholder / Visual substitute ...	Default	1	WITHHELD	TBC	UNPLACED	Enabled
F043 · PLACEHOLDER · ETC S4LEDLus...	HitLight placeholder / Visual substitute ...	Default	1	WITHHELD	TBC	UNPLACED	Enabled
F044 · PLACEHOLDER · ETC S4LEDLus...	HitLight placeholder / Visual substitute ...	Default	1	WITHHELD	TBC	UNPLACED	Enabled
F045 · PLACEHOLDER · ETC S4LEDLus...	HitLight placeholder / Visual substitute ...	Default	1	WITHHELD	TBC	UNPLACED	Enabled
F046 · PLACEHOLDER · ETC S4LEDLus...	HitLight placeholder / Visual substitute ...	Default	1	WITHHELD	TBC	UNPLACED	Enabled
F047 · PLACEHOLDER · ETC S4LEDLus...	HitLight placeholder / Visual substitute ...	Default	1	WITHHELD	TBC	UNPLACED	Enabled
F048 · PLACEHOLDER · ETC S4LEDLus...	HitLight placeholder / Visual substitute ...	Default	1	WITHHELD	TBC	UNPLACED	Enabled
F049 · PLACEHOLDER · ETC S4LEDLus...	HitLight placeholder / Visual substitute ...	Default	1	WITHHELD	TBC	UNPLACED	Enabled
F050 · PLACEHOLDER · ETC S4LEDLus...	HitLight placeholder / Visual substitute ...	Default	1	WITHHELD	TBC	UNPLACED	Enabled
F051 · PLACEHOLDER · ETC S4LEDLus...	HitLight placeholder / Visual substitute ...	Default	1	WITHHELD	TBC	UNPLACED	Enabled
F052 · PLACEHOLDER · ETC S4LEDLus...	HitLight placeholder / Visual substitute ...	Default	1	WITHHELD	TBC	UNPLACED	Enabled
F053 · PLACEHOLDER · ETC S4LEDLus...	HitLight placeholder / Visual substitute ...	Default	1	WITHHELD	TBC	UNPLACED	Enabled
F054 · PLACEHOLDER · ETC S4LEDLus...	HitLight placeholder / Visual substitute ...	Default	1	WITHHELD	TBC	UNPLACED	Enabled
F055 · PLACEHOLDER · ETC S4LEDLus...	HitLight placeholder / Visual substitute ...	Default	1	WITHHELD	TBC	UNPLACED	Enabled

No patched universes

VALIDATION APPENDIX

WARNING · PATCH_WITHHELD

DMX patch facts are withheld pending source verification. This planning document cannot be used for hardware output.

Objects: — · Remediation: correct the saved show data and regenerate.

ERROR · STAGE_DIMENSIONS_UNCONFIRMED

Confirm the stage dimensions before producing a final technical document.

Objects: DCED5A30-E7B9-4530-B83B-3629483AC0FB · Remediation: correct the saved show data and regenerate.

WARNING · TITLE_METADATA_INCOMPLETE

Some professional title-block metadata is missing; the document will show an em dash.

Objects: d2abb86d68c994910b53c000 · Remediation: correct the saved show data and regenerate.

HitLight

VENUE & DRAWING SOURCES

Podium Islemunda

Main room · House rig

Herenwaard 17, 3078 AK, Rotterdam, NL

https://islemunda.nl/verhuur/technische-gegevens/

Sources checked 2026-10-23

Symbols: HitLight-owned category artwork. No manufacturer model geometry or original source pages included.

Source-based reconstruction. Confirm the current installation and equipment availability with the venue.

Scale, fixture positions, mounting heights and aiming may include estimates; this is not a rigging specification.

Provisional fixture matches are labelled as placeholders. The recorded subset is not a complete physical inventory.

DMX addresses are withheld from public plans until their exact source patch is reconciled.

The reconstruction retains its documented coverage and geometry assumptions; confirm the current setup with the venue.

Official venue information: https://islemunda.nl/verhuur/technische-gegevens/ · checked 2026-10-19

Physical venue location: https://islemunda.nl/ · checked 2026-10-23

Lichtplan-TZ-Isle-Munda-versie-10-03-2024.pdf: https://islemunda.nl/app/uploads/Lichtplan-TZ-Isle-Munda-versie-10-03-2024.pdf · checked 2026-10-19

Patch-Theaterzaal2024.pdf: https://islemunda.nl/app/uploads/Patch-Theaterzaal2024.pdf · checked 2026-10-19

Technische-gevens-Theaterzaal-2025.pdf: https://islemunda.nl/app/uploads/Technische-gevens-Theaterzaal-2025.pdf · checked 2026-10-19

Public venue page: https://www.hitlight.app/venues/netherlands/podium-islemunda-d2abb86d

HitLight