
UPSTAGE ↑

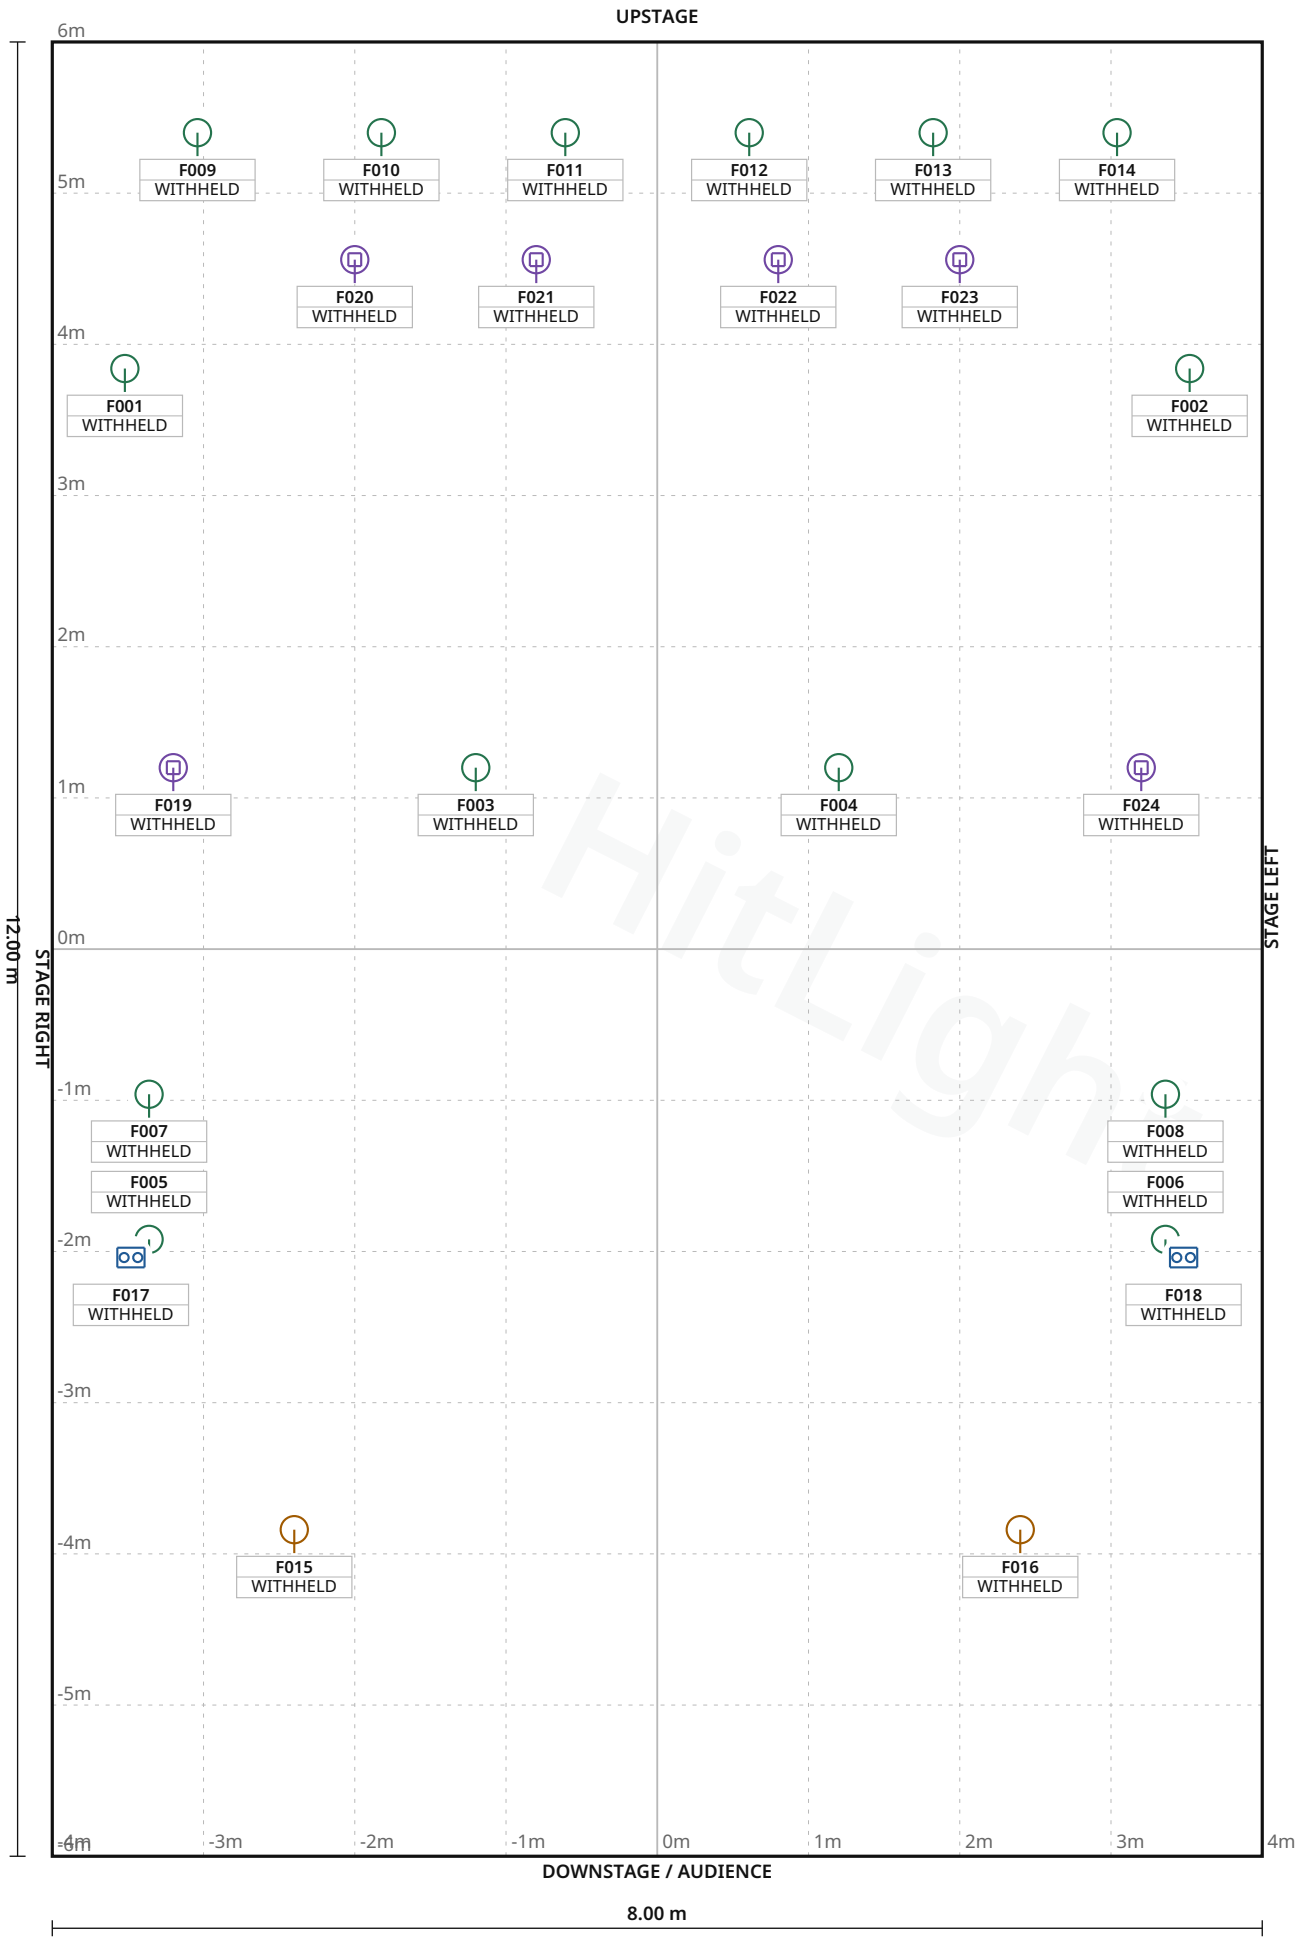

FIXTURE LEGEND

- **Visual** substitute · 4-lite Blinder — Blinder · 2×
- **Visual** substitute · Basic Conventional — PAR Light · 2×
- **Visual** substitute · Basic LED PAR RGBDim — PAR Light · 14×
- **Robin LEDBeam** 150 RGBW — Moving Head · 6×

Stage 8.00 m W × 12.00 m D · Grid 1 m

HitLight TECHNICAL LIGHTING — **REV ec24d00df70b · 1/7**

Schüür · erdgeschoss

LIGHT PLOT · PLAN · erdgeschoss

HitLight · Schüür

Tribschenstrasse 1, 6005, Luzern, Switzerland

DWG HL · SCALE 1:50 · metric · PRINT AT 100%

Drawn HitLight

Generated from the saved show

SOURCE 5d9e7425216f

SYMBOL LEGEND

4 TYPES · 24 FIXTURES · COLOUR BY TYPE



HitLight placeholder Visual substitute · 4-lite Blinder

Blinder · 1Ch - Mode · 1 ch · category symbol

2 physical · 2 plotted

0 disabled · 0 unplaced



HitLight placeholder Visual substitute · Basic Conventional

PAR Light · Default · 1 ch · category symbol

2 physical · 2 plotted

0 disabled · 0 unplaced



HitLight placeholder Visual substitute · Basic LED PAR RGBDim

PAR Light · Standard mode · 4 ch · category symbol

14 physical · 14 plotted

0 disabled · 0 unplaced



Robe Lighting Robin LEDBeam 150 RGBW

Moving Head · Mode 1 - Standard 16 - bit · 22 ch · category symbol

6 physical · 6 plotted

0 disabled · 0 unplaced

HitLight

Schüür · erdgeschoss

SYMBOL LEGEND · erdgeschoss

HitLight · Schüür

Tribschenstrasse 1, 6005, Luzern, Switzerland

DWG HL · METRIC

Drawn HitLight

Generated from the saved show

SOURCE 5d9e7425216f

GENERAL NOTES

1. Source-based lighting plan. Confirm the current rig with the venue.
2. PARTIAL: included fixtures are not a full physical-unit census.
3. DMX PATCH WITHHELD: provisional or unchecked addresses are not published.
4. The reconstruction retains its documented coverage and geometry assumptions; confirm the current setup with the venue.

HitLight

DMX PATCH

24 FIXTURES · 0 UNIVERSES

Fixture / name	Manufacturer / model	Mode	Ch	DMX	Range	Position / mount	Status / notes
UNPATCHED / INVALID							
F001 · PLACEHOLDER · ADJMegaHex...	HitLight placeholder / Visual substitute ...	Standard mode	4	WITHHELD	TBC	UNPLACED	Enabled
F002 · PLACEHOLDER · ADJMegaHex...	HitLight placeholder / Visual substitute ...	Standard mode	4	WITHHELD	TBC	UNPLACED	Enabled
F003 · PLACEHOLDER · ADJTriParPro...	HitLight placeholder / Visual substitute ...	Standard mode	4	WITHHELD	TBC	UNPLACED	Enabled
F004 · PLACEHOLDER · ADJTriParPro...	HitLight placeholder / Visual substitute ...	Standard mode	4	WITHHELD	TBC	UNPLACED	Enabled
F005 · PLACEHOLDER · ADJTriParPro...	HitLight placeholder / Visual substitute ...	Standard mode	4	WITHHELD	TBC	UNPLACED	Enabled
F006 · PLACEHOLDER · ADJTriParPro...	HitLight placeholder / Visual substitute ...	Standard mode	4	WITHHELD	TBC	UNPLACED	Enabled
F007 · PLACEHOLDER · ADJTriParPro...	HitLight placeholder / Visual substitute ...	Standard mode	4	WITHHELD	TBC	UNPLACED	Enabled
F008 · PLACEHOLDER · ADJTriParPro...	HitLight placeholder / Visual substitute ...	Standard mode	4	WITHHELD	TBC	UNPLACED	Enabled
F009 · PLACEHOLDER · Ignition2bri...	HitLight placeholder / Visual substitute ...	Standard mode	4	WITHHELD	TBC	UNPLACED	Enabled
F010 · PLACEHOLDER · Ignition2bri...	HitLight placeholder / Visual substitute ...	Standard mode	4	WITHHELD	TBC	UNPLACED	Enabled
F011 · PLACEHOLDER · Ignition2bri...	HitLight placeholder / Visual substitute ...	Standard mode	4	WITHHELD	TBC	UNPLACED	Enabled
F012 · PLACEHOLDER · Ignition2bri...	HitLight placeholder / Visual substitute ...	Standard mode	4	WITHHELD	TBC	UNPLACED	Enabled
F013 · PLACEHOLDER · Ignition2bri...	HitLight placeholder / Visual substitute ...	Standard mode	4	WITHHELD	TBC	UNPLACED	Enabled
F014 · PLACEHOLDER · Ignition2bri...	HitLight placeholder / Visual substitute ...	Standard mode	4	WITHHELD	TBC	UNPLACED	Enabled
F015 · PLACEHOLDER · Profile500W ...	HitLight placeholder / Visual substitute ...	Default	1	WITHHELD	TBC	UNPLACED	Enabled
F016 · PLACEHOLDER · Profile500W ...	HitLight placeholder / Visual substitute ...	Default	1	WITHHELD	TBC	UNPLACED	Enabled
F017 · PLACEHOLDER · TwoLiteBlind...	HitLight placeholder / Visual substitute ...	1Ch - Mode	1	WITHHELD	TBC	UNPLACED	Enabled
F018 · PLACEHOLDER · TwoLiteBlind...	HitLight placeholder / Visual substitute ...	1Ch - Mode	1	WITHHELD	TBC	UNPLACED	Enabled
F019 · RobeLEDBeam150RGBW · 1	Robe Lighting / Robin LEDBeam 150 RGBW	Mode 1 - Standard 16 -...	22	WITHHELD	TBC	UNPLACED	Enabled
F020 · RobeLEDBeam150RGBW · 2	Robe Lighting / Robin LEDBeam 150 RGBW	Mode 1 - Standard 16 -...	22	WITHHELD	TBC	UNPLACED	Enabled

No patched universes

Schüür · erdgeschoss

DMX PATCH · erdgeschoss

HitLight · Schüür

Tribschenstrasse 1, 6005, Luzern, Switzerland

DWG HL · METRIC

Drawn HitLight

Generated from the saved show

SOURCE 5d9e7425216f

DMX PATCH · CONTINUED

Fixture / name	Manufacturer / model	Mode	Ch	DMX	Range	Position / mount	Status / notes
UNPATCHED / INVALID							
F021 · RobeLEDBeam150RGBW · 3	Robe Lighting / Robin LEDBeam 150 RGBW	Mode 1 - Standard 16 -...	22	WITHHELD	TBC	UNPLACED	Enabled
F022 · RobeLEDBeam150RGBW · 4	Robe Lighting / Robin LEDBeam 150 RGBW	Mode 1 - Standard 16 -...	22	WITHHELD	TBC	UNPLACED	Enabled
F023 · RobeLEDBeam150RGBW · 5	Robe Lighting / Robin LEDBeam 150 RGBW	Mode 1 - Standard 16 -...	22	WITHHELD	TBC	UNPLACED	Enabled
F024 · RobeLEDBeam150RGBW · 6	Robe Lighting / Robin LEDBeam 150 RGBW	Mode 1 - Standard 16 -...	22	WITHHELD	TBC	UNPLACED	Enabled

No patched universes

HitLight

VALIDATION APPENDIX

WARNING · PATCH_WITHHELD

DMX patch facts are withheld pending source verification. This planning document cannot be used for hardware output.

Objects: — · Remediation: correct the saved show data and regenerate.

ERROR · STAGE_DIMENSIONS_UNCONFIRMED

Confirm the stage dimensions before producing a final technical document.

Objects: EAD78F25-74F2-482C-8BE2-8FFA7B1E4170 · Remediation: correct the saved show data and regenerate.

WARNING · TITLE_METADATA_INCOMPLETE

Some professional title-block metadata is missing; the document will show an em dash.

Objects: d34710468ed5f88de4328c38 · Remediation: correct the saved show data and regenerate.

HitLight

VENUE & DRAWING SOURCES

Schüür

erdgeschoss · default; published configuration/current rig unverified

Tribschenstrasse 1, 6005, Luzern, CH

https://www.schuur.ch/

Sources checked 2026-10-19

Symbols: HitLight-owned category artwork. No manufacturer model geometry or original source pages included.

Source-based reconstruction. Confirm the current installation and equipment availability with the venue.

Scale, fixture positions, mounting heights and aiming may include estimates; this is not a rigging specification.

Provisional fixture matches are labelled as placeholders. The recorded subset is not a complete physical inventory.

DMX addresses are withheld from public plans until their exact source patch is reconciled.

The reconstruction retains its documented coverage and geometry assumptions; confirm the current setup with the venue.

Official venue information: https://www.schuur.ch/ · checked 2026-10-19

KHS_EG_Lightplot.pdf: https://www.schuur.ch/info/downloads · checked 2026-10-19

Public venue page: https://www.hitlight.app/venues/switzerland/schuur-d3471046

HitLight