
UPSTAGE ↑

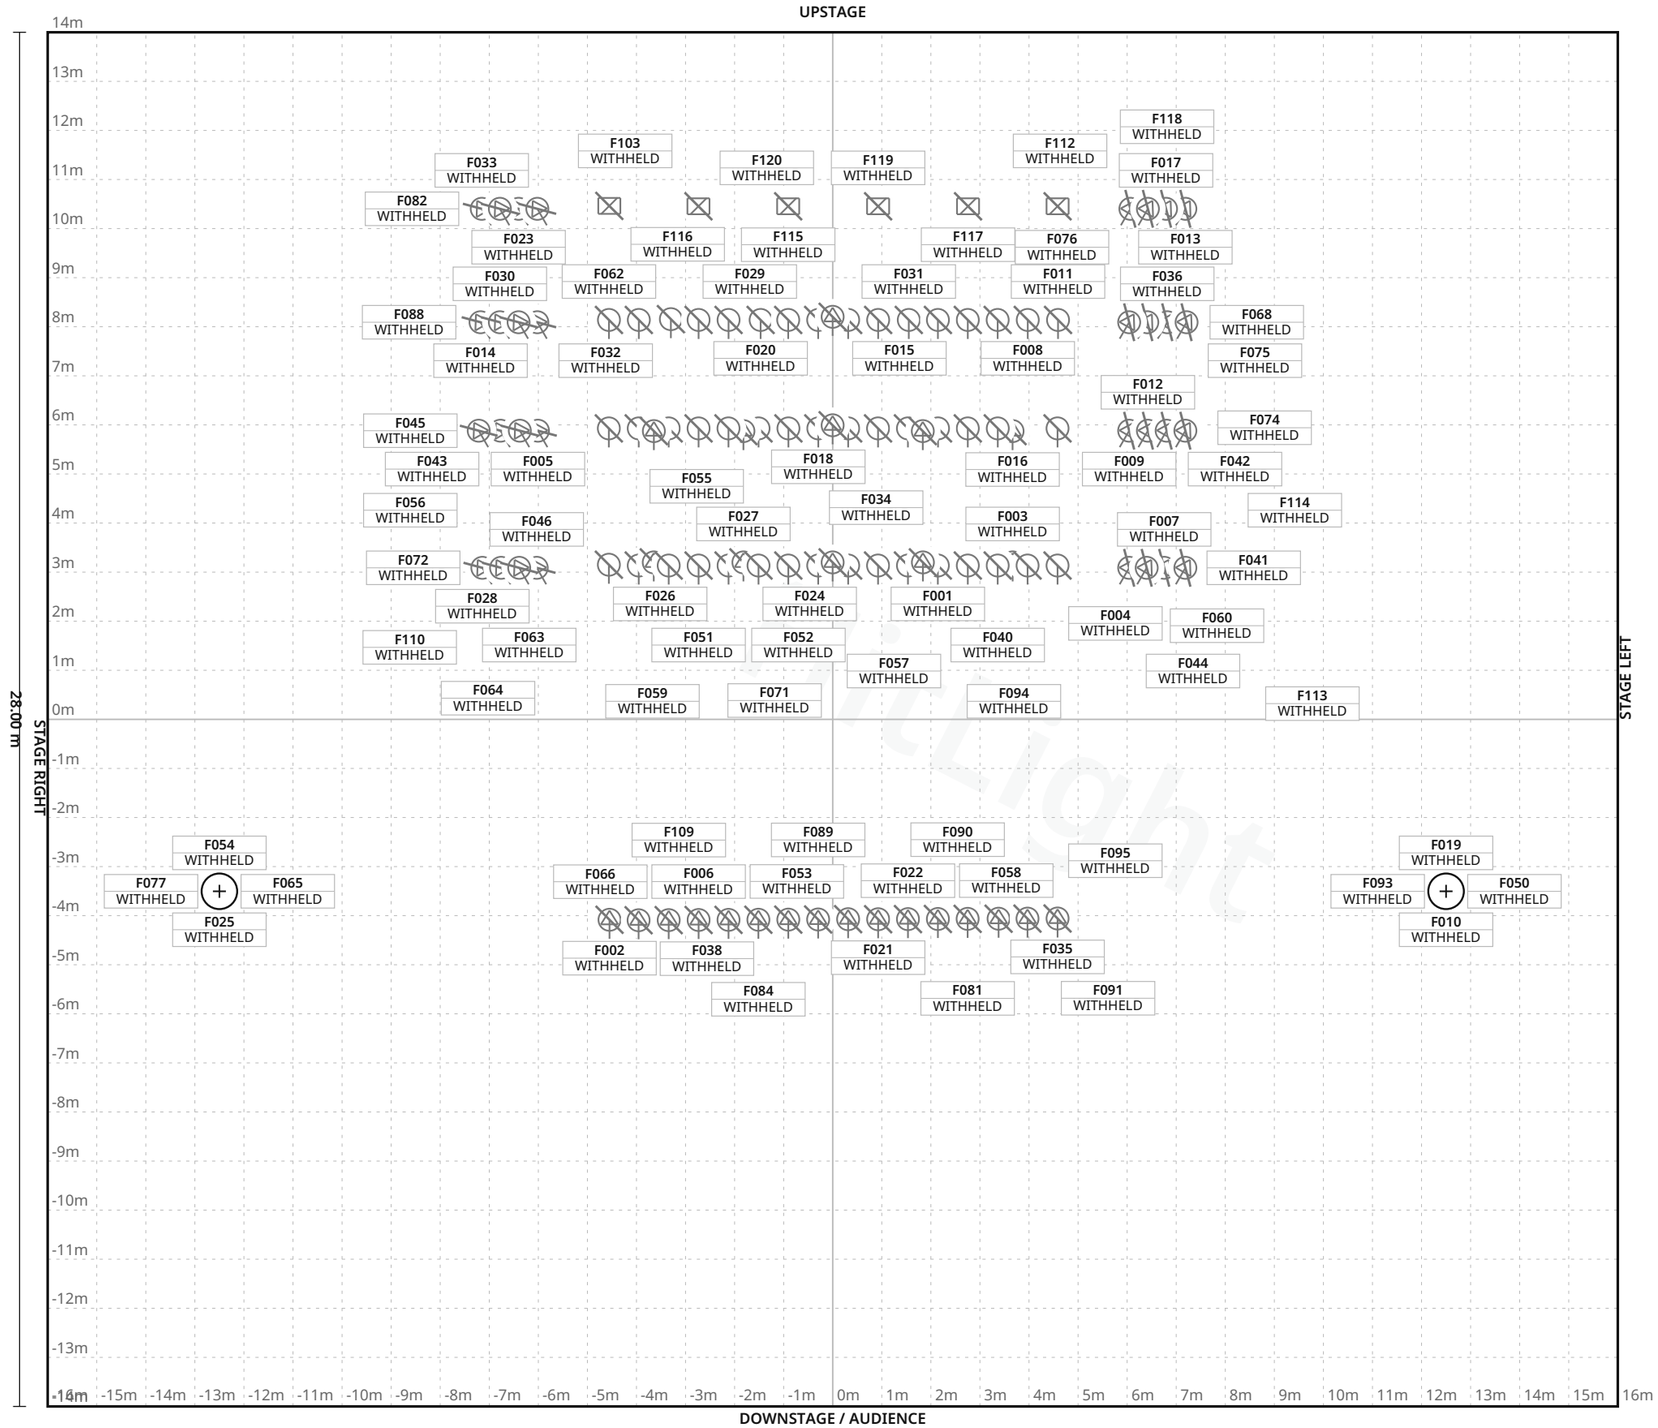

FIXTURE LEGEND

- **ETC Source Four** — Profile Spot · 67×
- **ETC Source Four** — PAR WFL, PAR Light · 47×
- **Sky-Cyc** — four-cell housing, Other · 6×

Stage 32.00 m W × 28.00 m D · Grid 1 m

32.00 m

31 fixture labels omitted in this view due to crowding · see DMX patch

Schaefer Center for the Performing Arts · Main room

LIGHT PLOT · PLAN · Main room

HitLight · Schaefer Center for the Performing Arts

733 Rivers Street, Boone, United States

DWG HL · SCALE 1:125 · metric · PRINT AT 100%

Drawn HitLight

Generated from the saved show

SOURCE 1aca5e8aa894

SYMBOL LEGEND

3 TYPES · 120 FIXTURES · COLOUR BY TYPE



Unverified source fixture ETC Source Four

Profile Spot · Unverified · TBC ch · category symbol

67 physical · 67 plotted

67 disabled · 0 unplaced



Unverified source fixture ETC Source Four PAR WFL

PAR Light · Unverified · TBC ch · category symbol

47 physical · 47 plotted

47 disabled · 0 unplaced



Unverified source fixture Sky-Cyc — four-cell housing

Other · Unverified · TBC ch · category symbol

6 physical · 6 plotted

6 disabled · 0 unplaced

HitLight

Schaefer Center for the Performing Arts · Main room

SYMBOL LEGEND · Main room

HitLight · Schaefer Center for the Performing Arts

733 Rivers Street, Boone, United States

DWG HL · METRIC

Drawn HitLight

Generated from the saved show

SOURCE 1aca5e8aa894

GENERAL NOTES

1. Source-based lighting plan. Confirm the current rig with the venue.
2. PARTIAL: included fixtures are not a full physical-unit census.
3. DMX PATCH WITHHELD: provisional or unchecked addresses are not published.
4. Partial planning view; modes and patch unverified; output excluded.

HitLight

FIXTURE SCHEDULE

Fixture	Manufacturer / model	Position / mount	Mode / output
VISUAL PLANNING · DMX PATCH WITHHELD			
F001	Unverified source fixture / ETC Source Four PAR WFL	PLOTTED	Unverified · Output excluded
F002	Unverified source fixture / ETC Source Four	PLOTTED	Unverified · Output excluded
F003	Unverified source fixture / ETC Source Four	PLOTTED	Unverified · Output excluded
F004	Unverified source fixture / ETC Source Four PAR WFL	PLOTTED	Unverified · Output excluded
F005	Unverified source fixture / ETC Source Four	PLOTTED	Unverified · Output excluded
F006	Unverified source fixture / ETC Source Four	PLOTTED	Unverified · Output excluded
F007	Unverified source fixture / ETC Source Four	PLOTTED	Unverified · Output excluded
F008	Unverified source fixture / ETC Source Four PAR WFL	PLOTTED	Unverified · Output excluded
F009	Unverified source fixture / ETC Source Four	PLOTTED	Unverified · Output excluded
F010	Unverified source fixture / ETC Source Four	PLOTTED	Unverified · Output excluded
F011	Unverified source fixture / ETC Source Four PAR WFL	PLOTTED	Unverified · Output excluded
F012	Unverified source fixture / ETC Source Four	PLOTTED	Unverified · Output excluded
F013	Unverified source fixture / ETC Source Four	PLOTTED	Unverified · Output excluded
F014	Unverified source fixture / ETC Source Four	PLOTTED	Unverified · Output excluded
F015	Unverified source fixture / ETC Source Four PAR WFL	PLOTTED	Unverified · Output excluded
F016	Unverified source fixture / ETC Source Four	PLOTTED	Unverified · Output excluded
F017	Unverified source fixture / ETC Source Four	PLOTTED	Unverified · Output excluded
F018	Unverified source fixture / ETC Source Four PAR WFL	PLOTTED	Unverified · Output excluded
F019	Unverified source fixture / ETC Source Four	PLOTTED	Unverified · Output excluded
F020	Unverified source fixture / ETC Source Four PAR WFL	PLOTTED	Unverified · Output excluded

Planning reference only. Confirm installed modes and patch with the venue.

Schaefer Center for the Performing Arts · Main room

FIXTURE SCHEDULE · Main room

HitLight · Schaefer Center for the Performing Arts

733 Rivers Street, Boone, United States

DWG HL · METRIC

Drawn HitLight

Generated from the saved show

SOURCE 1aca5e8aa894

Fixture	Manufacturer / model	Position / mount	Mode / output
VISUAL PLANNING · DMX PATCH WITHHELD			
F021	Unverified source fixture / ETC Source Four	PLOTTED	Unverified · Output excluded
F022	Unverified source fixture / ETC Source Four	PLOTTED	Unverified · Output excluded
F023	Unverified source fixture / ETC Source Four	PLOTTED	Unverified · Output excluded
F024	Unverified source fixture / ETC Source Four PAR WFL	PLOTTED	Unverified · Output excluded
F025	Unverified source fixture / ETC Source Four	PLOTTED	Unverified · Output excluded
F026	Unverified source fixture / ETC Source Four PAR WFL	PLOTTED	Unverified · Output excluded
F027	Unverified source fixture / ETC Source Four	PLOTTED	Unverified · Output excluded
F028	Unverified source fixture / ETC Source Four	PLOTTED	Unverified · Output excluded
F029	Unverified source fixture / ETC Source Four PAR WFL	PLOTTED	Unverified · Output excluded
F030	Unverified source fixture / ETC Source Four	PLOTTED	Unverified · Output excluded
F031	Unverified source fixture / ETC Source Four PAR WFL	PLOTTED	Unverified · Output excluded
F032	Unverified source fixture / ETC Source Four	PLOTTED	Unverified · Output excluded
F033	Unverified source fixture / ETC Source Four	PLOTTED	Unverified · Output excluded
F034	Unverified source fixture / ETC Source Four PAR WFL	PLOTTED	Unverified · Output excluded
F035	Unverified source fixture / ETC Source Four	PLOTTED	Unverified · Output excluded
F036	Unverified source fixture / ETC Source Four	PLOTTED	Unverified · Output excluded
F037	Unverified source fixture / ETC Source Four PAR WFL	PLOTTED	Unverified · Output excluded
F038	Unverified source fixture / ETC Source Four	PLOTTED	Unverified · Output excluded
F039	Unverified source fixture / ETC Source Four PAR WFL	PLOTTED	Unverified · Output excluded
F040	Unverified source fixture / ETC Source Four PAR WFL	PLOTTED	Unverified · Output excluded

Planning reference only. Confirm installed modes and patch with the venue.

Fixture	Manufacturer / model	Position / mount	Mode / output
VISUAL PLANNING · DMX PATCH WITHHELD			
F041	Unverified source fixture / ETC Source Four	PLOTTED	Unverified · Output excluded
F042	Unverified source fixture / ETC Source Four	PLOTTED	Unverified · Output excluded
F043	Unverified source fixture / ETC Source Four	PLOTTED	Unverified · Output excluded
F044	Unverified source fixture / ETC Source Four PAR WFL	PLOTTED	Unverified · Output excluded
F045	Unverified source fixture / ETC Source Four	PLOTTED	Unverified · Output excluded
F046	Unverified source fixture / ETC Source Four	PLOTTED	Unverified · Output excluded
F047	Unverified source fixture / ETC Source Four PAR WFL	PLOTTED	Unverified · Output excluded
F048	Unverified source fixture / ETC Source Four PAR WFL	PLOTTED	Unverified · Output excluded
F049	Unverified source fixture / ETC Source Four PAR WFL	PLOTTED	Unverified · Output excluded
F050	Unverified source fixture / ETC Source Four	PLOTTED	Unverified · Output excluded
F051	Unverified source fixture / ETC Source Four PAR WFL	PLOTTED	Unverified · Output excluded
F052	Unverified source fixture / ETC Source Four PAR WFL	PLOTTED	Unverified · Output excluded
F053	Unverified source fixture / ETC Source Four	PLOTTED	Unverified · Output excluded
F054	Unverified source fixture / ETC Source Four	PLOTTED	Unverified · Output excluded
F055	Unverified source fixture / ETC Source Four PAR WFL	PLOTTED	Unverified · Output excluded
F056	Unverified source fixture / ETC Source Four	PLOTTED	Unverified · Output excluded
F057	Unverified source fixture / ETC Source Four PAR WFL	PLOTTED	Unverified · Output excluded
F058	Unverified source fixture / ETC Source Four	PLOTTED	Unverified · Output excluded
F059	Unverified source fixture / ETC Source Four PAR WFL	PLOTTED	Unverified · Output excluded
F060	Unverified source fixture / ETC Source Four	PLOTTED	Unverified · Output excluded

Planning reference only. Confirm installed modes and patch with the venue.

Fixture	Manufacturer / model	Position / mount	Mode / output
VISUAL PLANNING · DMX PATCH WITHHELD			
F061	Unverified source fixture / ETC Source Four PAR WFL	PLOTTED	Unverified · Output excluded
F062	Unverified source fixture / ETC Source Four PAR WFL	PLOTTED	Unverified · Output excluded
F063	Unverified source fixture / ETC Source Four PAR WFL	PLOTTED	Unverified · Output excluded
F064	Unverified source fixture / ETC Source Four	PLOTTED	Unverified · Output excluded
F065	Unverified source fixture / ETC Source Four	PLOTTED	Unverified · Output excluded
F066	Unverified source fixture / ETC Source Four	PLOTTED	Unverified · Output excluded
F067	Unverified source fixture / ETC Source Four PAR WFL	PLOTTED	Unverified · Output excluded
F068	Unverified source fixture / ETC Source Four	PLOTTED	Unverified · Output excluded
F069	Unverified source fixture / ETC Source Four PAR WFL	PLOTTED	Unverified · Output excluded
F070	Unverified source fixture / ETC Source Four PAR WFL	PLOTTED	Unverified · Output excluded
F071	Unverified source fixture / ETC Source Four PAR WFL	PLOTTED	Unverified · Output excluded
F072	Unverified source fixture / ETC Source Four	PLOTTED	Unverified · Output excluded
F073	Unverified source fixture / ETC Source Four PAR WFL	PLOTTED	Unverified · Output excluded
F074	Unverified source fixture / ETC Source Four	PLOTTED	Unverified · Output excluded
F075	Unverified source fixture / ETC Source Four	PLOTTED	Unverified · Output excluded
F076	Unverified source fixture / ETC Source Four	PLOTTED	Unverified · Output excluded
F077	Unverified source fixture / ETC Source Four	PLOTTED	Unverified · Output excluded
F078	Unverified source fixture / ETC Source Four PAR WFL	PLOTTED	Unverified · Output excluded
F079	Unverified source fixture / ETC Source Four	PLOTTED	Unverified · Output excluded
F080	Unverified source fixture / ETC Source Four PAR WFL	PLOTTED	Unverified · Output excluded

Planning reference only. Confirm installed modes and patch with the venue.

Fixture	Manufacturer / model	Position / mount	Mode / output
VISUAL PLANNING · DMX PATCH WITHHELD			
F081	Unverified source fixture / ETC Source Four	PLOTTED	Unverified · Output excluded
F082	Unverified source fixture / ETC Source Four	PLOTTED	Unverified · Output excluded
F083	Unverified source fixture / ETC Source Four PAR WFL	PLOTTED	Unverified · Output excluded
F084	Unverified source fixture / ETC Source Four	PLOTTED	Unverified · Output excluded
F085	Unverified source fixture / ETC Source Four PAR WFL	PLOTTED	Unverified · Output excluded
F086	Unverified source fixture / ETC Source Four PAR WFL	PLOTTED	Unverified · Output excluded
F087	Unverified source fixture / ETC Source Four PAR WFL	PLOTTED	Unverified · Output excluded
F088	Unverified source fixture / ETC Source Four	PLOTTED	Unverified · Output excluded
F089	Unverified source fixture / ETC Source Four	PLOTTED	Unverified · Output excluded
F090	Unverified source fixture / ETC Source Four	PLOTTED	Unverified · Output excluded
F091	Unverified source fixture / ETC Source Four	PLOTTED	Unverified · Output excluded
F092	Unverified source fixture / ETC Source Four PAR WFL	PLOTTED	Unverified · Output excluded
F093	Unverified source fixture / ETC Source Four	PLOTTED	Unverified · Output excluded
F094	Unverified source fixture / ETC Source Four PAR WFL	PLOTTED	Unverified · Output excluded
F095	Unverified source fixture / ETC Source Four	PLOTTED	Unverified · Output excluded
F096	Unverified source fixture / ETC Source Four PAR WFL	PLOTTED	Unverified · Output excluded
F097	Unverified source fixture / ETC Source Four PAR WFL	PLOTTED	Unverified · Output excluded
F098	Unverified source fixture / ETC Source Four	PLOTTED	Unverified · Output excluded
F099	Unverified source fixture / ETC Source Four	PLOTTED	Unverified · Output excluded
F100	Unverified source fixture / ETC Source Four PAR WFL	PLOTTED	Unverified · Output excluded

Planning reference only. Confirm installed modes and patch with the venue.

FIXTURE SCHEDULE · CONTINUED

Fixture	Manufacturer / model	Position / mount	Mode / output
VISUAL PLANNING · DMX PATCH WITHHELD			
F101	Unverified source fixture / ETC Source Four	PLOTTED	Unverified · Output excluded
F102	Unverified source fixture / ETC Source Four	PLOTTED	Unverified · Output excluded
F103	Unverified source fixture / ETC Source Four	PLOTTED	Unverified · Output excluded
F104	Unverified source fixture / ETC Source Four PAR WFL	PLOTTED	Unverified · Output excluded
F105	Unverified source fixture / ETC Source Four	PLOTTED	Unverified · Output excluded
F106	Unverified source fixture / ETC Source Four PAR WFL	PLOTTED	Unverified · Output excluded
F107	Unverified source fixture / ETC Source Four PAR WFL	PLOTTED	Unverified · Output excluded
F108	Unverified source fixture / ETC Source Four PAR WFL	PLOTTED	Unverified · Output excluded
F109	Unverified source fixture / ETC Source Four	PLOTTED	Unverified · Output excluded
F110	Unverified source fixture / ETC Source Four	PLOTTED	Unverified · Output excluded
F111	Unverified source fixture / ETC Source Four	PLOTTED	Unverified · Output excluded
F112	Unverified source fixture / ETC Source Four	PLOTTED	Unverified · Output excluded
F113	Unverified source fixture / ETC Source Four	PLOTTED	Unverified · Output excluded
F114	Unverified source fixture / ETC Source Four	PLOTTED	Unverified · Output excluded
F115	Unverified source fixture / Sky-Cyc — four-cell housing	PLOTTED	Unverified · Output excluded
F116	Unverified source fixture / Sky-Cyc — four-cell housing	PLOTTED	Unverified · Output excluded
F117	Unverified source fixture / Sky-Cyc — four-cell housing	PLOTTED	Unverified · Output excluded
F118	Unverified source fixture / Sky-Cyc — four-cell housing	PLOTTED	Unverified · Output excluded
F119	Unverified source fixture / Sky-Cyc — four-cell housing	PLOTTED	Unverified · Output excluded
F120	Unverified source fixture / Sky-Cyc — four-cell housing	PLOTTED	Unverified · Output excluded

Planning reference only. Confirm installed modes and patch with the venue.

Schaefer Center for the Performing Arts · Main room

FIXTURE SCHEDULE · Main room

HitLight · Schaefer Center for the Performing Arts

733 Rivers Street, Boone, United States

DWG HL · METRIC

Drawn HitLight

Generated from the saved show

SOURCE 1aca5e8aa894

VALIDATION APPENDIX

WARNING · PATCH_WITHHELD

DMX patch facts are withheld pending source verification. This planning document cannot be used for hardware output.

Objects: — · Remediation: review the source facts and regenerate.

ERROR · STAGE_DIMENSIONS_UNCONFIRMED

Confirm the stage dimensions before producing a final technical document.

Objects: Main room · Remediation: review the source facts and regenerate.

WARNING · MODE_UNVERIFIED

DMX modes are unverified; output remains excluded.

Objects: F001–F120 · Remediation: review the source facts and regenerate.

WARNING · FIXTURE_DISABLED

Fixtures are disabled for this visual planning reconstruction.

Objects: F001–F120 · Remediation: review the source facts and regenerate.

WARNING · TITLE_METADATA_INCOMPLETE

Some professional title-block metadata is missing; the document will show an em dash.

Objects: d366f5c8b0a2acd49960b3f5 · Remediation: review the source facts and regenerate.

HitLight

VENUE & DRAWING SOURCES

Schaefer Center for the Performing Arts

Main room · House rig

733 Rivers Street, Boone, NC, US

https://schaefercenter.appstate.edu/about/

Sources checked 2026-11-05

Symbols: HitLight-owned category artwork. No manufacturer model geometry or original source pages included.

Fixture positions follow the venue’s published lighting plot; the currently installed rig is not verified.

120 source-based fixture records retain their original printed source identities. The current public view has 114 catalogue body references and 6 visual fallbacks. Installed modes and DMX patch are unverified; all original output exclusions remain.

Fixture heights are approximate; trim heights may differ from the drawing.

120 individually drawn housings from the2020 rep plot:67 profile-shaped housings,47 PARs and6 four-cell SkyCycs. Present installation is unverified.

114 positions use proper catalogue bodies or labelled donors; profile optics and angled end-glyph identities remain unverified. Six SkyCycs remain neutral markers with maker/body unresolved.

The rep plot, separate line-set schedule and equipment webpage disagree on electric offsets. The plot arrangement is retained; offsets are not trims.

Room frame, hanging heights, box-boom registration, focus and clearance tiers are estimates. Circuit totals and unlocated inventory do not add fixtures. All fixtures are excluded from output.

114 approximate public catalogue housings, including newly authored Source Four PAR / Colortran bodies and labelled mechanical donors; 6 visual fallbacks. Source identities and output exclusions retained; optics, modes and patch unverified.

Partial planning view; modes and patch unverified; output excluded.

Fixture plot original; visually inspected page(s) 1. Freshness and reuse rights unconfirmed.: https://schaefercenter.appstate.edu/wp-content/uploads/2024/04/rep-plot-2020-02-03-a.pdf · checked 2026-11-03

Published capacity 1660 for Main theatre.: https://schaefercenter.appstate.edu/about/ · checked

HitLight

VENUE & DRAWING SOURCES

2026-11-03

Official 2020 line-set schedule. E1/E2/E3/E4 offsets4ft6/14ft/21ft4/29ft4 differ from the rep plot and equipment webpage; provenance preserved, not blended into: https://schaefercenter.appstate.edu/wp-content/uploads/2024/04/line-set-schedule-2020-02-03-a.pdf · checked 2026-11-05

Official equipment page: S4/PAR/SkyCyc stock, throw/angle references; electric offsets differ from rep plot and separate LSS. Actual installation and reuse unkn: https://schaefercenter.appstate.edu/about/equipment/ · checked 2026-11-05

Public venue page: https://www.hitlight.app/venues/united-states/schaefer-center-for-the-performing-arts-d366f5c8

HitLight

HitLight | hitlight.app