
UPSTAGE ↑

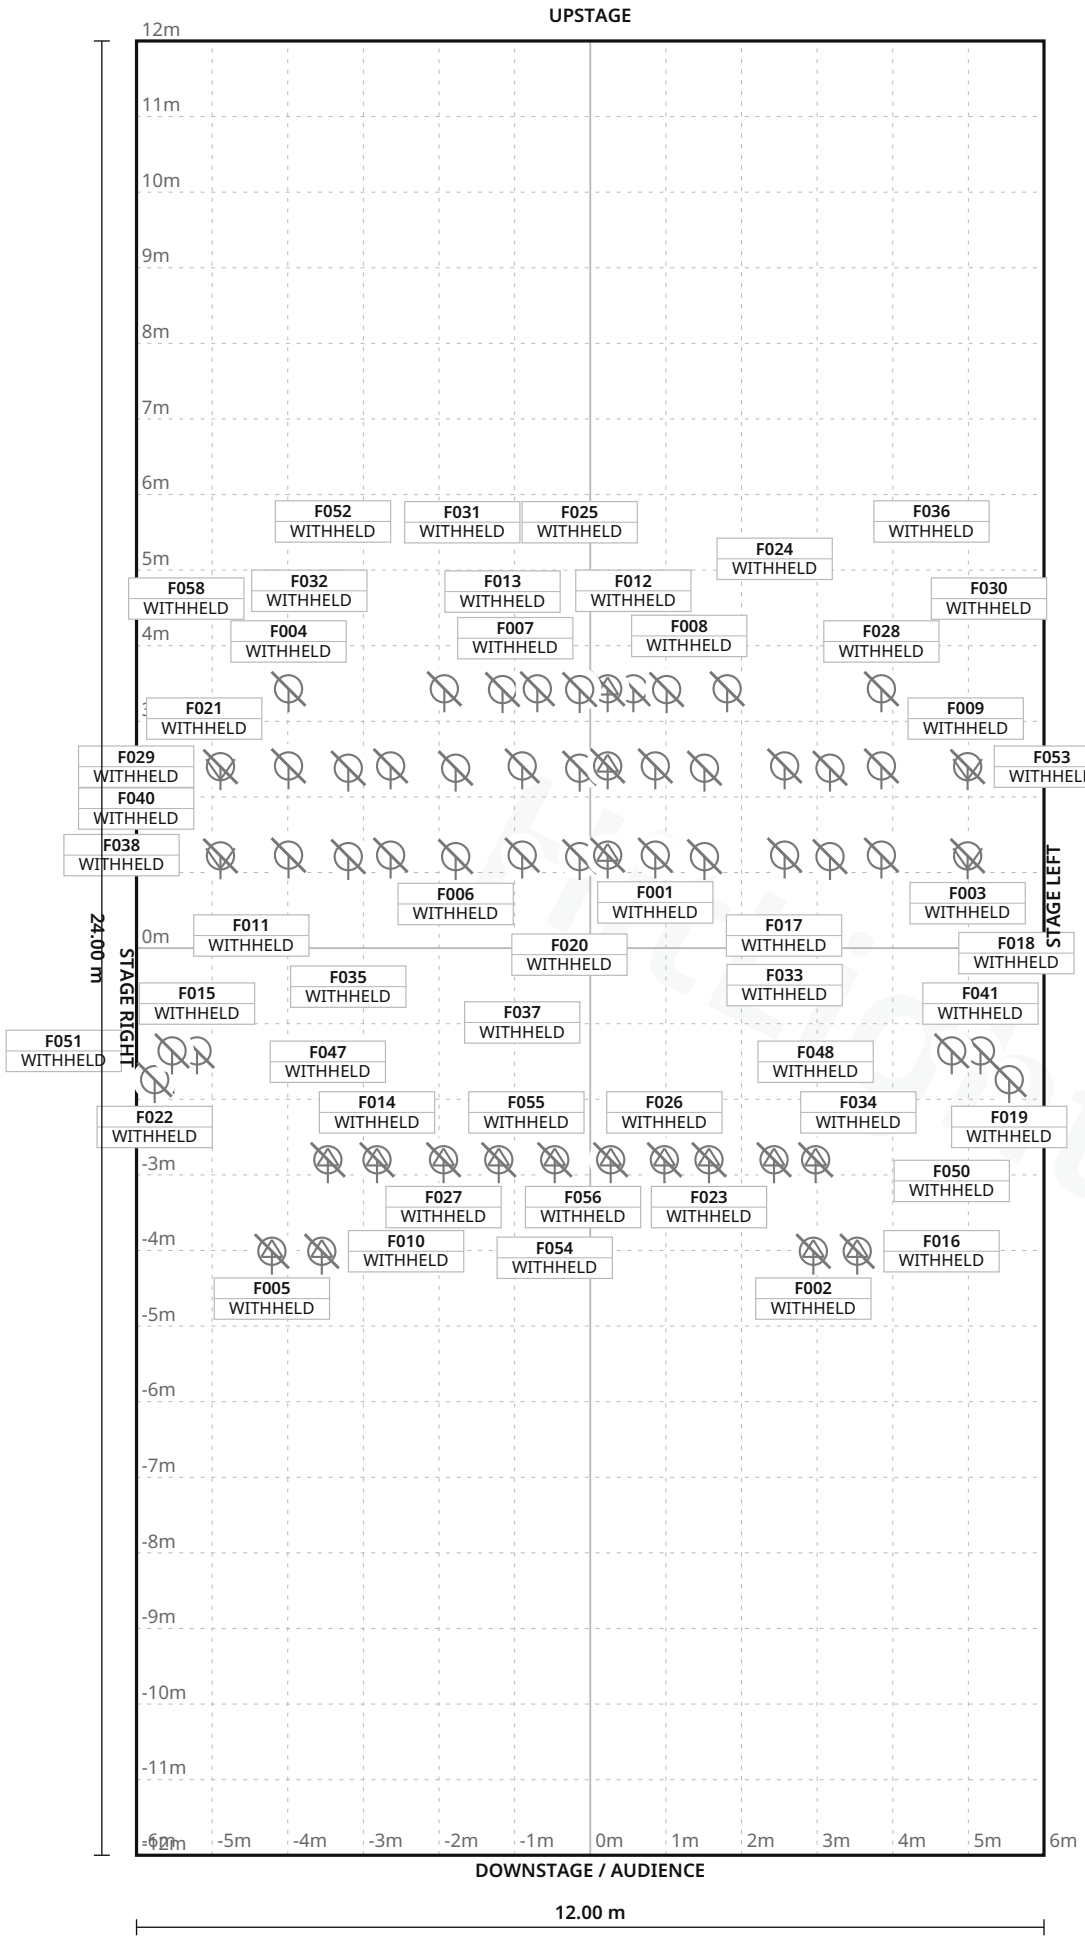

FIXTURE LEGEND

- **Source Four** — PARNel — Spot Light · 4×
- **ETC SourceFour** — Profile Spot · 17×
- **ETC** — SourceFourPAR — PAR Light · 13×
- **FlatPAR RGBWAU** — PAR Light · 6×
- **Monoprice HEXLED** — PAR18x18W — PAR Light · 12×
- **Truss/leg warmer** — PAR — PAR Light · 6×

Stage 12.00 m W × 24.00 m D · Grid 1 m

8 fixture labels omitted in this view due to crowding · see DMX patch

Phantom Projects Theatre at La Habra Depot · Main room

LIGHT PLOT · PLAN · Main room

HitLight · Phantom Projects Theatre at La Habra Depot

311 South Euclid Street, La Habra, United States

DWG HL · SCALE 1:100 · metric · PRINT AT 100%

Drawn HitLight

Generated from the saved show

SOURCE 70890ecb554a

SYMBOL LEGEND

6 TYPES · 58 FIXTURES · COLOUR BY TYPE



ETC Source Four PARNel

Spot Light · Unverified · TBC ch · category symbol

4 physical · 4 plotted

4 disabled · 0 unplaced



Unverified source fixture ETC SourceFour

Profile Spot · Unverified · TBC ch · category symbol

17 physical · 17 plotted

17 disabled · 0 unplaced



Unverified source fixture ETC SourceFourPAR

PAR Light · Unverified · TBC ch · category symbol

13 physical · 13 plotted

13 disabled · 0 unplaced



Unverified source fixture FlatPAR RGBWAU

PAR Light · Unverified · TBC ch · category symbol

6 physical · 6 plotted

6 disabled · 0 unplaced



Unverified source fixture Monoprice HEXLED PAR18x18W

PAR Light · Unverified · TBC ch · category symbol

12 physical · 12 plotted

12 disabled · 0 unplaced



Unverified source fixture Truss/leg warmer PAR

PAR Light · Unverified · TBC ch · category symbol

6 physical · 6 plotted

6 disabled · 0 unplaced

Phantom Projects Theatre at La Habra Depot · Main room

SYMBOL LEGEND · Main room

HitLight · Phantom Projects Theatre at La Habra Depot

311 South Euclid Street, La Habra, United States

DWG HL · METRIC

Drawn HitLight

Generated from the saved show

SOURCE 70890ecb554a

GENERAL NOTES

1. Source-based lighting plan. Confirm the current rig with the venue.
2. PARTIAL: included fixtures are not a full physical-unit census.
3. DMX PATCH WITHHELD: provisional or unchecked addresses are not published.
4. Approximate planning view; not official venue paperwork or output-ready. Original HitLight symbols only; no source pages, OEM meshes, photos or logos. Original files remain private; modes and patch unverified.

HitLight

FIXTURE SCHEDULE

Fixture	Manufacturer / model	Position / mount	Mode / output
VISUAL PLANNING · DMX PATCH WITHHELD			
F001	Unverified source fixture / Monoprice HEXLED PAR18x18W	PLOTTED	Unverified · Output excluded
F002	Unverified source fixture / ETC SourceFour	PLOTTED	Unverified · Output excluded
F003	ETC / Source Four PARNel	PLOTTED	Unverified · Output excluded
F004	Unverified source fixture / FlatPAR RGBWAU	PLOTTED	Unverified · Output excluded
F005	Unverified source fixture / ETC SourceFour	PLOTTED	Unverified · Output excluded
F006	Unverified source fixture / ETC SourceFourPAR	PLOTTED	Unverified · Output excluded
F007	Unverified source fixture / ETC SourceFourPAR	PLOTTED	Unverified · Output excluded
F008	Unverified source fixture / Monoprice HEXLED PAR18x18W	PLOTTED	Unverified · Output excluded
F009	Unverified source fixture / FlatPAR RGBWAU	PLOTTED	Unverified · Output excluded
F010	Unverified source fixture / ETC SourceFour	PLOTTED	Unverified · Output excluded
F011	Unverified source fixture / ETC SourceFourPAR	PLOTTED	Unverified · Output excluded
F012	Unverified source fixture / Monoprice HEXLED PAR18x18W	PLOTTED	Unverified · Output excluded
F013	Unverified source fixture / ETC SourceFourPAR	PLOTTED	Unverified · Output excluded
F014	Unverified source fixture / ETC SourceFour	PLOTTED	Unverified · Output excluded
F015	Unverified source fixture / Truss/leg warmer PAR	PLOTTED	Unverified · Output excluded
F016	Unverified source fixture / ETC SourceFour	PLOTTED	Unverified · Output excluded
F017	Unverified source fixture / ETC SourceFourPAR	PLOTTED	Unverified · Output excluded
F018	Unverified source fixture / FlatPAR RGBWAU	PLOTTED	Unverified · Output excluded
F019	Unverified source fixture / Truss/leg warmer PAR	PLOTTED	Unverified · Output excluded
F020	Unverified source fixture / ETC SourceFourPAR	PLOTTED	Unverified · Output excluded

Planning reference only. Confirm installed modes and patch with the venue.

Phantom Projects Theatre at La Habra Depot · Main room

FIXTURE SCHEDULE · Main room

HitLight · Phantom Projects Theatre at La Habra Depot

311 South Euclid Street, La Habra, United States

DWG HL · METRIC

Drawn HitLight

Generated from the saved show

SOURCE 70890ecb554a

Fixture	Manufacturer / model	Position / mount	Mode / output
VISUAL PLANNING · DMX PATCH WITHHELD			
F021	Unverified source fixture / FlatPAR RGBWAU	PLOTTED	Unverified · Output excluded
F022	Unverified source fixture / Truss/leg warmer PAR	PLOTTED	Unverified · Output excluded
F023	Unverified source fixture / ETC SourceFour	PLOTTED	Unverified · Output excluded
F024	Unverified source fixture / ETC SourceFour	PLOTTED	Unverified · Output excluded
F025	Unverified source fixture / ETC SourceFourPAR	PLOTTED	Unverified · Output excluded
F026	Unverified source fixture / ETC SourceFour	PLOTTED	Unverified · Output excluded
F027	Unverified source fixture / ETC SourceFour	PLOTTED	Unverified · Output excluded
F028	Unverified source fixture / FlatPAR RGBWAU	PLOTTED	Unverified · Output excluded
F029	ETC / Source Four PARNel	PLOTTED	Unverified · Output excluded
F030	Unverified source fixture / Monoprice HEXLED PAR18x18W	PLOTTED	Unverified · Output excluded
F031	Unverified source fixture / ETC SourceFourPAR	PLOTTED	Unverified · Output excluded
F032	Unverified source fixture / Monoprice HEXLED PAR18x18W	PLOTTED	Unverified · Output excluded
F033	Unverified source fixture / Monoprice HEXLED PAR18x18W	PLOTTED	Unverified · Output excluded
F034	Unverified source fixture / ETC SourceFour	PLOTTED	Unverified · Output excluded
F035	Unverified source fixture / ETC SourceFourPAR	PLOTTED	Unverified · Output excluded
F036	Unverified source fixture / Monoprice HEXLED PAR18x18W	PLOTTED	Unverified · Output excluded
F037	Unverified source fixture / Monoprice HEXLED PAR18x18W	PLOTTED	Unverified · Output excluded
F038	Unverified source fixture / FlatPAR RGBWAU	PLOTTED	Unverified · Output excluded
F039	Unverified source fixture / ETC SourceFourPAR	PLOTTED	Unverified · Output excluded
F040	ETC / Source Four PARNel	PLOTTED	Unverified · Output excluded

Planning reference only. Confirm installed modes and patch with the venue.

FIXTURE SCHEDULE · CONTINUED

Fixture	Manufacturer / model	Position / mount	Mode / output
VISUAL PLANNING · DMX PATCH WITHHELD			
F041	Unverified source fixture / Truss/leg warmer PAR	PLOTTED	Unverified · Output excluded
F042	Unverified source fixture / ETC SourceFourPAR	PLOTTED	Unverified · Output excluded
F043	Unverified source fixture / ETC SourceFourPAR	PLOTTED	Unverified · Output excluded
F044	Unverified source fixture / ETC SourceFour	PLOTTED	Unverified · Output excluded
F045	Unverified source fixture / Monoprice HEXLED PAR18x18W	PLOTTED	Unverified · Output excluded
F046	Unverified source fixture / ETC SourceFour	PLOTTED	Unverified · Output excluded
F047	Unverified source fixture / ETC SourceFour	PLOTTED	Unverified · Output excluded
F048	Unverified source fixture / ETC SourceFour	PLOTTED	Unverified · Output excluded
F049	Unverified source fixture / ETC SourceFourPAR	PLOTTED	Unverified · Output excluded
F050	Unverified source fixture / Truss/leg warmer PAR	PLOTTED	Unverified · Output excluded
F051	Unverified source fixture / Truss/leg warmer PAR	PLOTTED	Unverified · Output excluded
F052	Unverified source fixture / Monoprice HEXLED PAR18x18W	PLOTTED	Unverified · Output excluded
F053	ETC / Source Four PARNel	PLOTTED	Unverified · Output excluded
F054	Unverified source fixture / ETC SourceFour	PLOTTED	Unverified · Output excluded
F055	Unverified source fixture / ETC SourceFour	PLOTTED	Unverified · Output excluded
F056	Unverified source fixture / ETC SourceFour	PLOTTED	Unverified · Output excluded
F057	Unverified source fixture / Monoprice HEXLED PAR18x18W	PLOTTED	Unverified · Output excluded
F058	Unverified source fixture / Monoprice HEXLED PAR18x18W	PLOTTED	Unverified · Output excluded

Planning reference only. Confirm installed modes and patch with the venue.

VALIDATION APPENDIX

WARNING · PATCH_WITHHELD

DMX patch facts are withheld pending source verification. This planning document cannot be used for hardware output.

Objects: — · Remediation: review the source facts and regenerate.

ERROR · STAGE_DIMENSIONS_UNCONFIRMED

Confirm the stage dimensions before producing a final technical document.

Objects: Main room · Remediation: review the source facts and regenerate.

WARNING · MODE_UNVERIFIED

DMX modes are unverified; output remains excluded.

Objects: F001–F058 · Remediation: review the source facts and regenerate.

WARNING · FIXTURE_DISABLED

Fixtures are disabled for this visual planning reconstruction.

Objects: F001–F058 · Remediation: review the source facts and regenerate.

WARNING · TITLE_METADATA_INCOMPLETE

Some professional title-block metadata is missing; the document will show an em dash.

Objects: d3d4f3a673135f0a8d2bb2b5 · Remediation: review the source facts and regenerate.

HitLight

VENUE & DRAWING SOURCES

Phantom Projects Theatre at La Habra Depot

Main room · House rig

311 South Euclid Street, La Habra, CA, US

https://thephantomprojectstheatre.com/theatrerental/

Sources checked 2026-11-04

Generated by HitLight from the reviewed partial Phantom Projects Theatre at La Habra Depot reconstruction. Venue sources are cited as facts; their original artwork remains private.

Symbols: HitLight-owned category artwork. No manufacturer model geometry or original source pages included.

Fixture positions follow the venue’s published lighting plot; the currently installed rig is not verified.

Fixture heights are approximate; trim heights may differ from the drawing.

Partial source-based planning reconstruction; the current installation and complete fixture census are unverified.

Source-matched catalogue bodies are shown where available. Unresolved source identities remain labelled visual markers. Installed modes and DMX patch require verification; visual-only fixtures remain excluded from output.

Exact available catalogue display bodies are restored through verified immutable references. Fixture identities, installed modes, patch and output verification are unchanged; original source qualifications remain authoritative.

58 records display 40 approximate public catalogue housings or labelled donors and 18 visual fallbacks. Original source identities, modes, patch and output exclusions are unchanged.

Existing Source Four PAR / Colortran Fresnel profile references now display newly authored approximate public housings. Existing source identities and any other-maker mechanical substitutes remain labelled; installed optics, modes and patch are not verified.

6 existing RUSH PAR 1 display references use its repaired original public body. Fixture records, native controls, source/donor labels, existing output exclusions and patch state and stored placements/mounts are unchanged. Different-model donors, unknown identities and unspecified Martin PAR labels remain qualified visual substitutes. Small details are estimated; installed identity, source currency and geometry remain unverified.

Approximate planning view; not official venue paperwork or output-ready. Original HitLight symbols only; no source pages, OEM meshes, photos or logos. Original files remain private; modes and patch unverified.

Fixture plot original; visually inspected page(s) 1. Freshness and reuse rights unconfirmed.: https://thephantomprojectstheatre.com/wp-content/uploads/2022/01/House-Plot-Jan-22.jpg · checked 2026-11-03

Published capacity 139 for Main theatre.: https://thephantomprojectstheatre.com/fieldtrips/ · checked 2026-11-03

Official venue/technical source page.: https://thephantomprojectstheatre.com/theatrerental/ · checked 2026-11-03

Historical operator technicalsheet supplement: Official operator techsheetDecember2021 uploaded2024; sourceinventory andmeasurements, not currenthang proof.: https://thephantomprojectstheatre.com/wp-content/uploads/2024/01/LHD-Tech-Info-mid-December-2021-1.2.pdf · checked 2026-11-04

Public venue page: https://www.hitlight.app/venues/united-states/phantom-projects-theatre-at-la-habra-depot-d3d4f3a6

HitLight | hitlight.app