
UPSTAGE

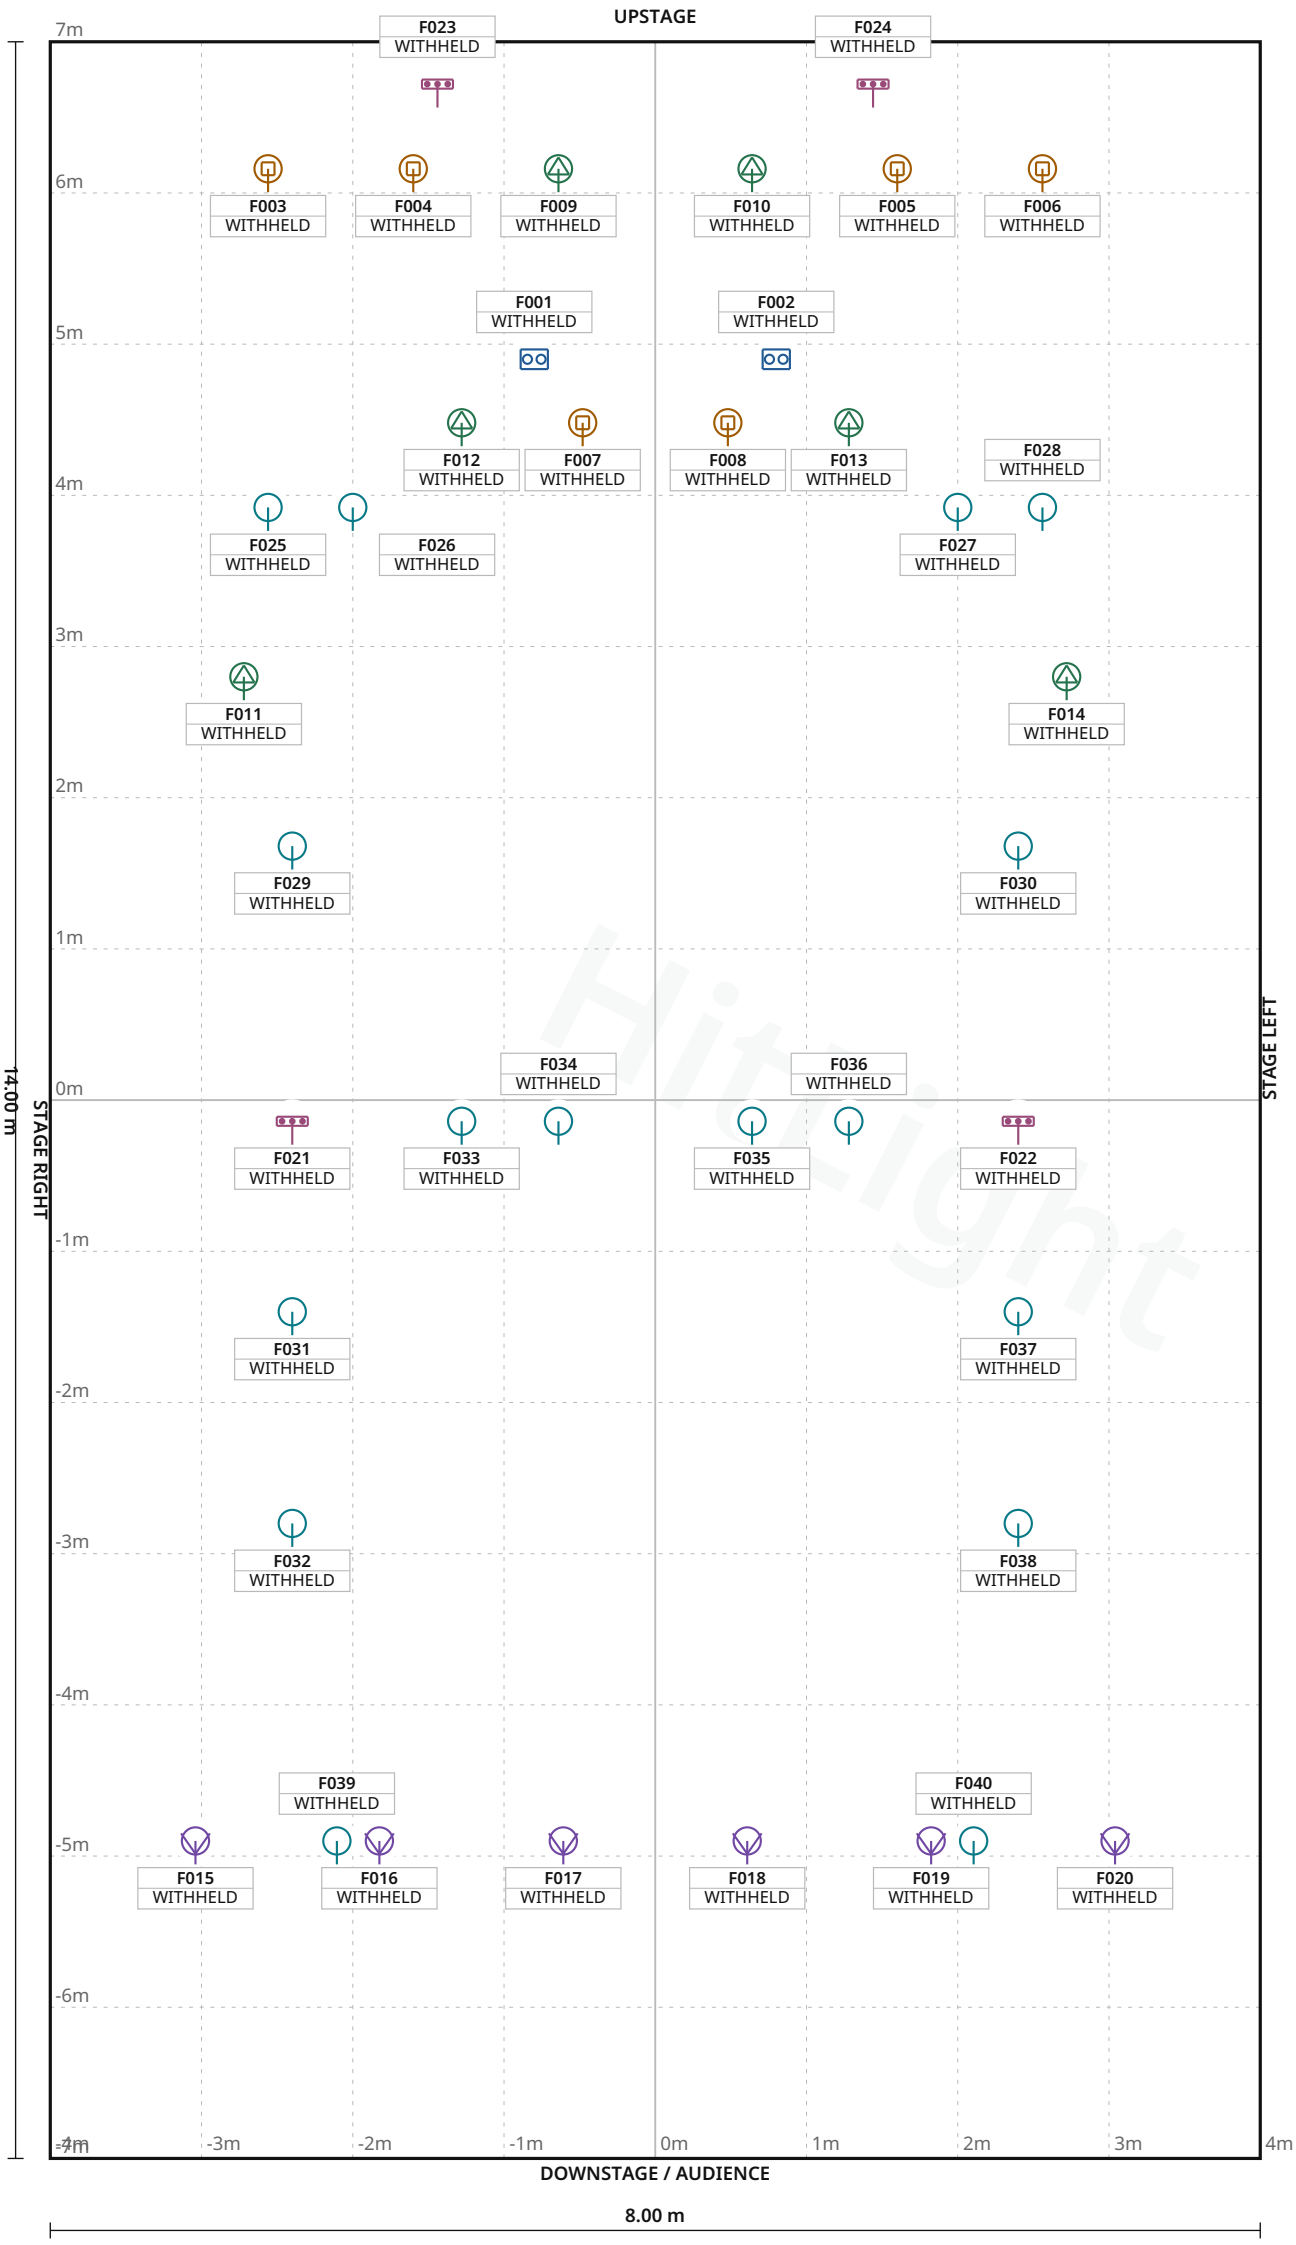

FIXTURE LEGEND

- **ACME EYEFLASH 2** — WW (BLINDER 2 WW) — Blinder · 2×
- **MW19X15Z** — Moving Head · 6×
- **Fuze SFX** — Profile Spot · 6×
- **KL Fresnel 6** — Spot Light · 6×
- **Visual** — substitute · Basic LED PAR RGBDim — PAR Light · 16×
- **Visual** — substitute · LED BAR 6 CH - H — LED Bar · 4×

Stage 8.00 m W × 14.00 m D · Grid 1 m

Kroepoekfabriek, De · Main room

LIGHT PLOT · PLAN · Main room

HitLight · Kroepoekfabriek, De

Koningin Wilhelminahaven Zuidzijde 2a, 3134 KG, Vlaardingen, Netherlands

DWG HL · SCALE 1:50 · metric · PRINT AT 100%

Drawn HitLight

Generated from the saved show

SOURCE 6bb8a52dad59

SYMBOL LEGEND

6 TYPES · 40 FIXTURES · COLOUR BY TYPE



ACME ACME EYEFLASH 2 WW (BLINDER 2 WW)

Blinder · Mode 4 6DMX · 6 ch · category symbol

2 physical · 2 plotted

0 disabled · 0 unplaced



Algam MW19X15Z

Moving Head · 23 Channel Mode · 23 ch · category symbol

6 physical · 6 plotted

0 disabled · 0 unplaced



Elation Fuze SFX

Profile Spot · Standard Pan540 · 31 ch · category symbol

6 physical · 6 plotted

0 disabled · 0 unplaced



Elation KL Fresnel 6

Spot Light · Standard · 4 ch · category symbol

6 physical · 6 plotted

0 disabled · 0 unplaced



HitLight placeholder Visual substitute · Basic LED PAR RGBDim

PAR Light · Standard mode · 4 ch · category symbol

16 physical · 16 plotted

0 disabled · 0 unplaced



HitLight placeholder Visual substitute · LED BAR 6 CH - H

LED Bar · 9 CH · 6 ch · category symbol

4 physical · 4 plotted

0 disabled · 0 unplaced

Kroepoekfabriek, De · Main room

SYMBOL LEGEND · Main room

HitLight · Kroepoekfabriek, De

Koningin Wilhelminahaven Zuidzijde 2a, 3134 KG, Vlaardingen, Netherlands

DWG HL · METRIC

Drawn HitLight

Generated from the saved show

SOURCE 6bb8a52dad59

GENERAL NOTES

1. Source-based lighting plan. Confirm the current rig with the venue.
2. PARTIAL: included fixtures are not a full physical-unit census.
3. DMX PATCH WITHHELD: provisional or unchecked addresses are not published.
4. The reconstruction retains its documented coverage and geometry assumptions; confirm the current setup with the venue.

HitLight

DMX PATCH

40 FIXTURES · 0 UNIVERSES

Fixture / name	Manufacturer / model	Mode	Ch	DMX	Range	Position / mount	Status / notes
UNPATCHED / INVALID							
F001 · AcmeEyeflash2WW · 801	ACME / ACME EYEFLASH 2 WW (BLINDER 2 WW)	Mode 4 6DMX	6	WITHHELD	TBC	UNPLACED	Enabled
F002 · AcmeEyeflash2WW · 802	ACME / ACME EYEFLASH 2 WW (BLINDER 2 WW)	Mode 4 6DMX	6	WITHHELD	TBC	UNPLACED	Enabled
F003 · AlgamMW19X15Z · 301	Algam / MW19X15Z	23 Channel Mode	23	WITHHELD	TBC	UNPLACED	Enabled
F004 · AlgamMW19X15Z · 302	Algam / MW19X15Z	23 Channel Mode	23	WITHHELD	TBC	UNPLACED	Enabled
F005 · AlgamMW19X15Z · 303	Algam / MW19X15Z	23 Channel Mode	23	WITHHELD	TBC	UNPLACED	Enabled
F006 · AlgamMW19X15Z · 304	Algam / MW19X15Z	23 Channel Mode	23	WITHHELD	TBC	UNPLACED	Enabled
F007 · AlgamMW19X15Z · 305	Algam / MW19X15Z	23 Channel Mode	23	WITHHELD	TBC	UNPLACED	Enabled
F008 · AlgamMW19X15Z · 306	Algam / MW19X15Z	23 Channel Mode	23	WITHHELD	TBC	UNPLACED	Enabled
F009 · ElationFuzeSFX · 101	Elation / Fuze SFX	Standard Pan540	31	WITHHELD	TBC	UNPLACED	Enabled
F010 · ElationFuzeSFX · 102	Elation / Fuze SFX	Standard Pan540	31	WITHHELD	TBC	UNPLACED	Enabled
F011 · ElationFuzeSFX · 103	Elation / Fuze SFX	Standard Pan540	31	WITHHELD	TBC	UNPLACED	Enabled
F012 · ElationFuzeSFX · 104	Elation / Fuze SFX	Standard Pan540	31	WITHHELD	TBC	UNPLACED	Enabled
F013 · ElationFuzeSFX · 105	Elation / Fuze SFX	Standard Pan540	31	WITHHELD	TBC	UNPLACED	Enabled
F014 · ElationFuzeSFX · 106	Elation / Fuze SFX	Standard Pan540	31	WITHHELD	TBC	UNPLACED	Enabled
F015 · ElationKLFresnel6 · 1	Elation / KL Fresnel 6	Standard	4	WITHHELD	TBC	UNPLACED	Enabled
F016 · ElationKLFresnel6 · 2	Elation / KL Fresnel 6	Standard	4	WITHHELD	TBC	UNPLACED	Enabled
F017 · ElationKLFresnel6 · 3	Elation / KL Fresnel 6	Standard	4	WITHHELD	TBC	UNPLACED	Enabled
F018 · ElationKLFresnel6 · 4	Elation / KL Fresnel 6	Standard	4	WITHHELD	TBC	UNPLACED	Enabled
F019 · ElationKLFresnel6 · 5	Elation / KL Fresnel 6	Standard	4	WITHHELD	TBC	UNPLACED	Enabled
F020 · ElationKLFresnel6 · 6	Elation / KL Fresnel 6	Standard	4	WITHHELD	TBC	UNPLACED	Enabled

No patched universes

Kroepoekfabriek, De · Main room

DMX PATCH · Main room

HitLight · Kroepoekfabriek, De

Koningin Wilhelminahaven Zuidzijde 2a, 3134 KG, Vlaardingen, Netherlands

DWG HL · METRIC

Drawn HitLight

Generated from the saved show

SOURCE 6bb8a52dad59

DMX PATCH · CONTINUED

40 FIXTURES · 0 UNIVERSES

Fixture / name	Manufacturer / model	Mode	Ch	DMX	Range	Position / mount	Status / notes
UNPATCHED / INVALID							
F021 · PLACEHOLDER · BSLPegasus b...	HitLight placeholder / Visual substitute ...	9 CH	6	WITHHELD	TBC	UNPLACED	Enabled
F022 · PLACEHOLDER · BSLPegasus b...	HitLight placeholder / Visual substitute ...	9 CH	6	WITHHELD	TBC	UNPLACED	Enabled
F023 · PLACEHOLDER · ElationProtr...	HitLight placeholder / Visual substitute ...	9 CH	6	WITHHELD	TBC	UNPLACED	Enabled
F024 · PLACEHOLDER · ElationProtr...	HitLight placeholder / Visual substitute ...	9 CH	6	WITHHELD	TBC	UNPLACED	Enabled
F025 · PLACEHOLDER · ExpoliteTour...	HitLight placeholder / Visual substitute ...	Standard mode	4	WITHHELD	TBC	UNPLACED	Enabled
F026 · PLACEHOLDER · ExpoliteTour...	HitLight placeholder / Visual substitute ...	Standard mode	4	WITHHELD	TBC	UNPLACED	Enabled
F027 · PLACEHOLDER · ExpoliteTour...	HitLight placeholder / Visual substitute ...	Standard mode	4	WITHHELD	TBC	UNPLACED	Enabled
F028 · PLACEHOLDER · ExpoliteTour...	HitLight placeholder / Visual substitute ...	Standard mode	4	WITHHELD	TBC	UNPLACED	Enabled
F029 · PLACEHOLDER · ShowtecSpect...	HitLight placeholder / Visual substitute ...	Standard mode	4	WITHHELD	TBC	UNPLACED	Enabled
F030 · PLACEHOLDER · ShowtecSpect...	HitLight placeholder / Visual substitute ...	Standard mode	4	WITHHELD	TBC	UNPLACED	Enabled
F031 · PLACEHOLDER · ShowtecSpect...	HitLight placeholder / Visual substitute ...	Standard mode	4	WITHHELD	TBC	UNPLACED	Enabled
F032 · PLACEHOLDER · ShowtecSpect...	HitLight placeholder / Visual substitute ...	Standard mode	4	WITHHELD	TBC	UNPLACED	Enabled
F033 · PLACEHOLDER · ShowtecSpect...	HitLight placeholder / Visual substitute ...	Standard mode	4	WITHHELD	TBC	UNPLACED	Enabled
F034 · PLACEHOLDER · ShowtecSpect...	HitLight placeholder / Visual substitute ...	Standard mode	4	WITHHELD	TBC	UNPLACED	Enabled
F035 · PLACEHOLDER · ShowtecSpect...	HitLight placeholder / Visual substitute ...	Standard mode	4	WITHHELD	TBC	UNPLACED	Enabled
F036 · PLACEHOLDER · ShowtecSpect...	HitLight placeholder / Visual substitute ...	Standard mode	4	WITHHELD	TBC	UNPLACED	Enabled
F037 · PLACEHOLDER · ShowtecSpect...	HitLight placeholder / Visual substitute ...	Standard mode	4	WITHHELD	TBC	UNPLACED	Enabled
F038 · PLACEHOLDER · ShowtecSpect...	HitLight placeholder / Visual substitute ...	Standard mode	4	WITHHELD	TBC	UNPLACED	Enabled
F039 · PLACEHOLDER · ShowtecSpect...	HitLight placeholder / Visual substitute ...	Standard mode	4	WITHHELD	TBC	UNPLACED	Enabled
F040 · PLACEHOLDER · ShowtecSpect...	HitLight placeholder / Visual substitute ...	Standard mode	4	WITHHELD	TBC	UNPLACED	Enabled

No patched universes

Kroepoekfabriek, De · Main room

DMX PATCH · Main room

HitLight · Kroepoekfabriek, De

Koningin Wilhelminahaven Zuidzijde 2a, 3134 KG, Vlaardingen, Netherlands

DWG HL · METRIC

Drawn HitLight

Generated from the saved show

SOURCE 6bb8a52dad59

VALIDATION APPENDIX

WARNING · PATCH_WITHHELD

DMX patch facts are withheld pending source verification. This planning document cannot be used for hardware output.

Objects: — · Remediation: correct the saved show data and regenerate.

ERROR · STAGE_DIMENSIONS_UNCONFIRMED

Confirm the stage dimensions before producing a final technical document.

Objects: 150211B5-BC74-44BB-B311-C09DC18824AD · Remediation: correct the saved show data and regenerate.

WARNING · TITLE_METADATA_INCOMPLETE

Some professional title-block metadata is missing; the document will show an em dash.

Objects: d44a4e544be04a4f541318bf · Remediation: correct the saved show data and regenerate.

HitLight

VENUE & DRAWING SOURCES

Kroepoekfabriek, De

Main room · House rig

Koningin Wilhelminahaven Zuidzijde 2a, 3134 KG, Vlaardingen, NL

https://kroepoekfabriek.nl/

Sources checked 2026-10-23

Symbols: HitLight-owned category artwork. No manufacturer model geometry or original source pages included.

Source-based reconstruction. Confirm the current installation and equipment availability with the venue.

Scale, fixture positions, mounting heights and aiming may include estimates; this is not a rigging specification.

Provisional fixture matches are labelled as placeholders. The recorded subset is not a complete physical inventory.

DMX addresses are withheld from public plans until their exact source patch is reconciled.

The reconstruction retains its documented coverage and geometry assumptions; confirm the current setup with the venue.

Official venue information: https://kroepoekfabriek.nl/ · checked 2026-10-19

Physical venue location: https://kroepoekfabriek.nl/zakelijk/verhuur/ · checked 2026-10-19

Physical venue location: https://kroepoekfabriek.nl/contact/voor-artiesten/ · checked 2026-10-19

Physical venue location: https://kroepoekfabriek.nl/contact/route/ · checked 2026-10-19

Physical venue location: https://kroepoekfabriek.nl/contact/ · checked 2026-10-23

Public venue page: https://www.hitlight.app/venues/netherlands/kroepoekfabriek-de-d44a4e54

HitLight