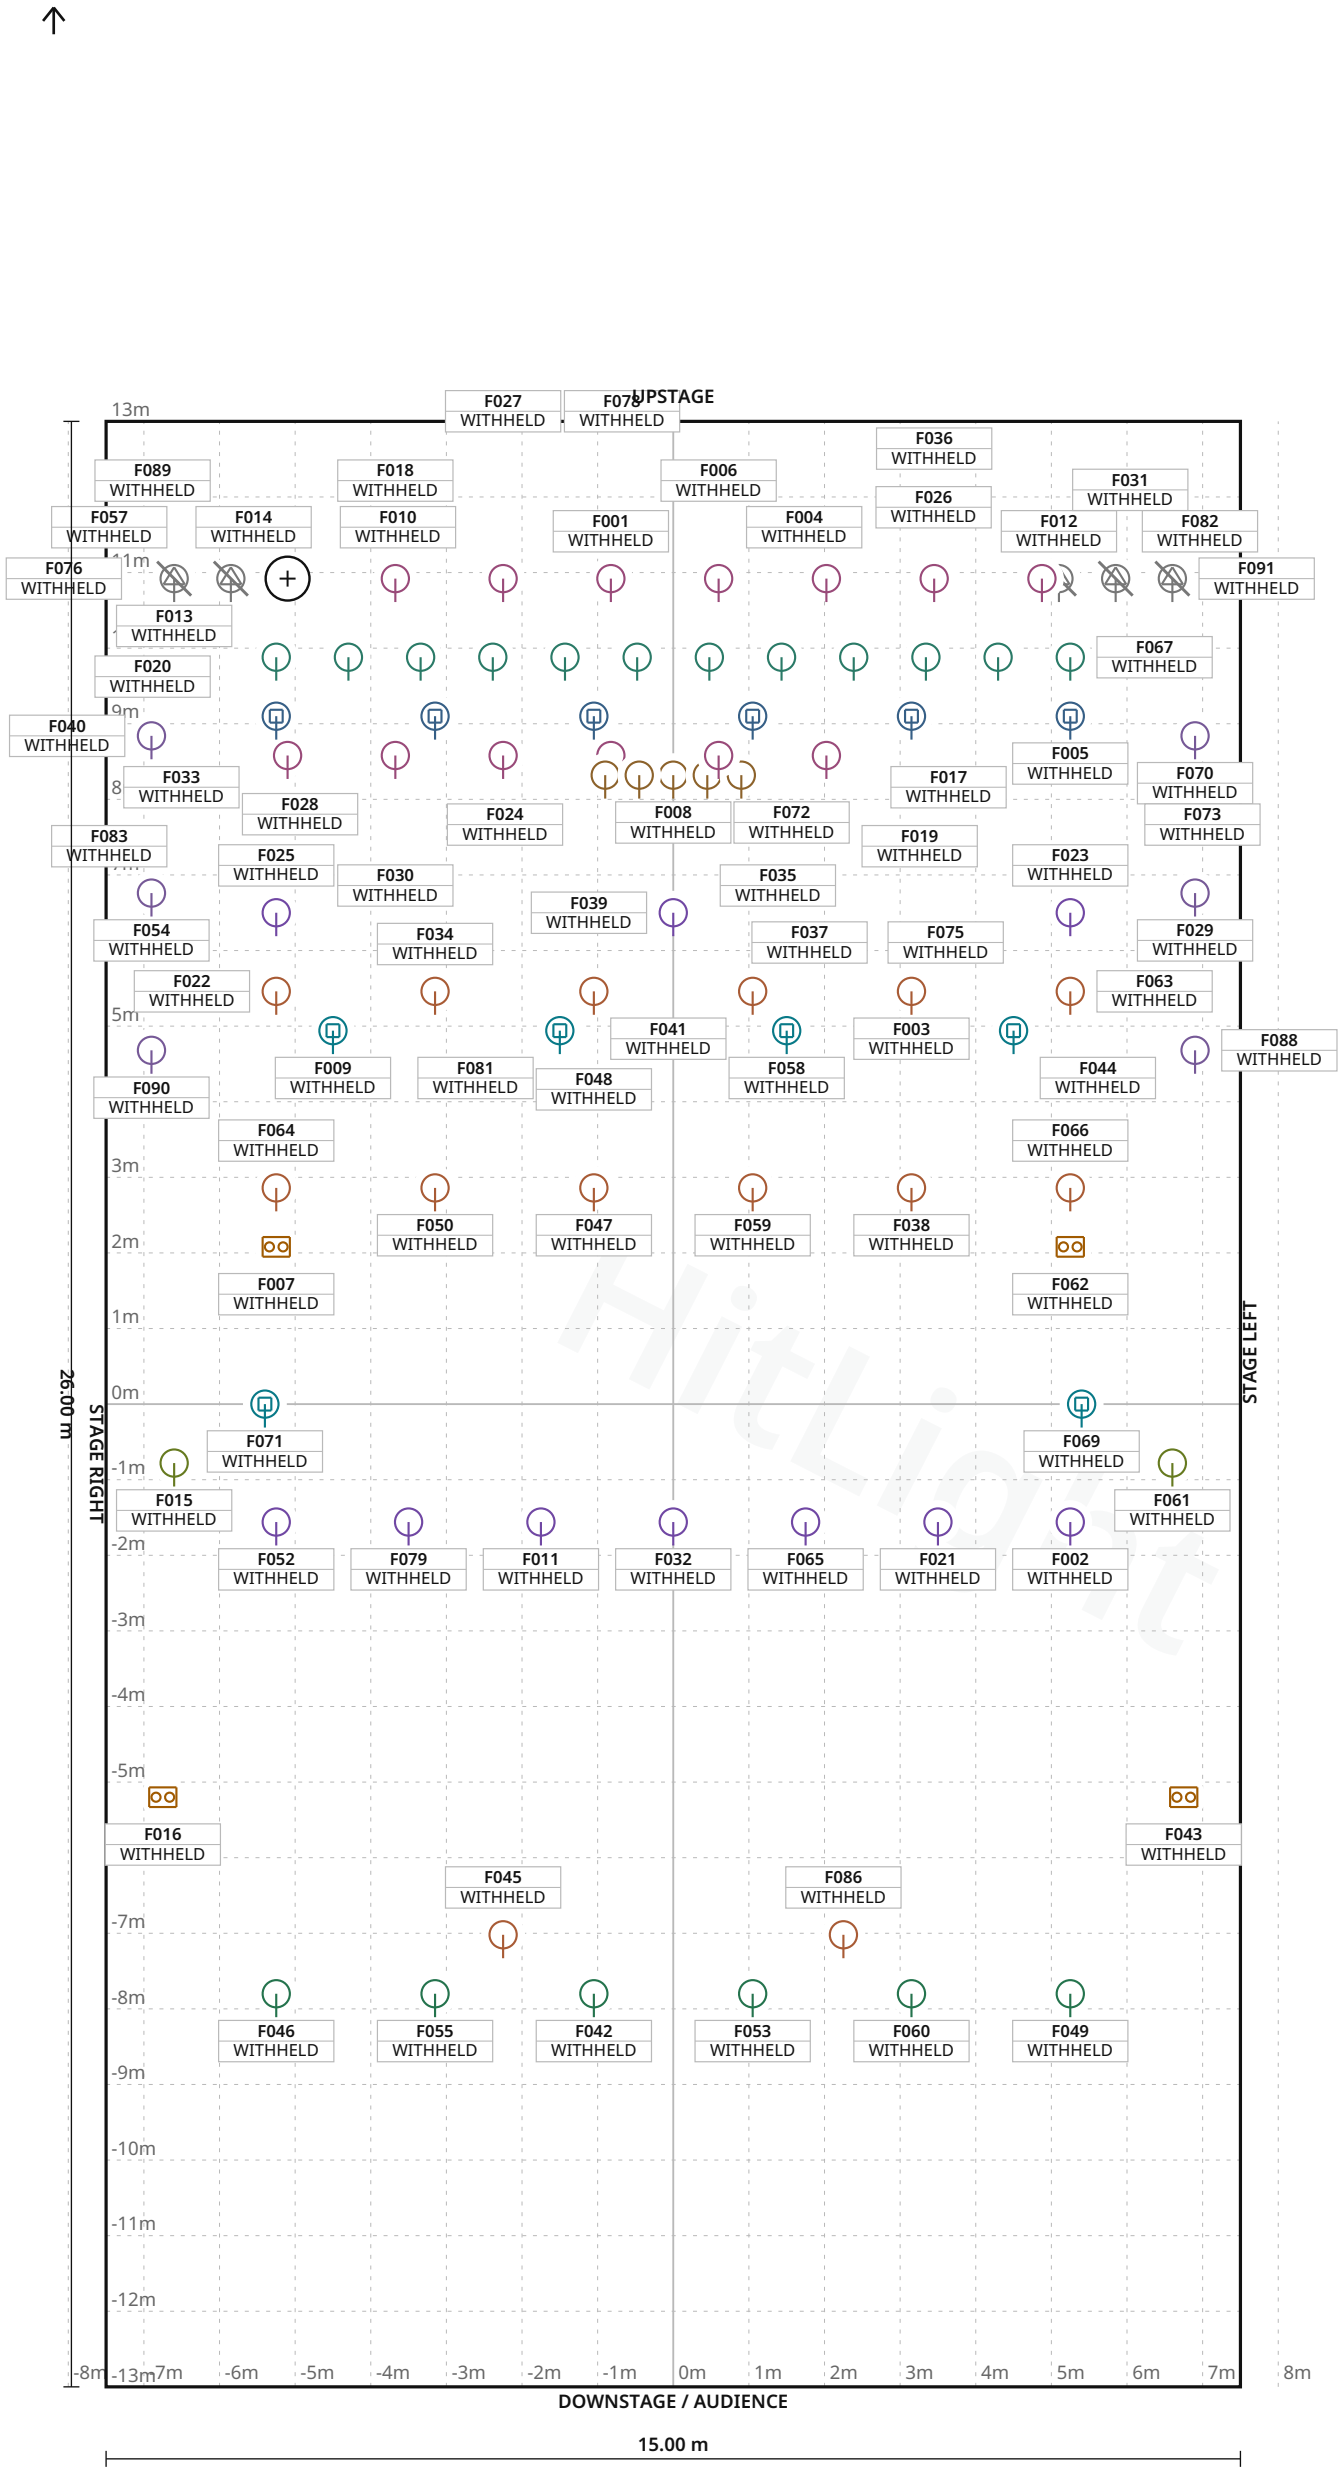


FIXTURE LEGEND

- **Source Four jr** — Zoom — Profile Spot · 6×
- **4-light blinder** — Blinder · 4×
- **ADB A57 1kW PC** — PAR Light · 6×
- **ADB C201 2kW PC** — PAR Light · 10×
- **Briteq BT-W19L10** — Zoom — Moving Head · 6×
- **Chauvet** — COLORdash PAR-Hex7 — PAR Light · 14×
- **ETC** — SourceFour750 mirrorball light — PAR Light · 2×
- **ETC** — SourceFourZoom750 — PAR Light · 14×
- **HES Lonestar** — Moving Head · 6×
- **Ignition2bright** — PAR18IP — PAR Light · 6×
- **PAR64 CP62** — PAR Light · 12×
- **PAR64 Short ACL** — PAR Light · 5×

Stage 15.00 m W × 26.00 m D · Grid 1 m

9 fixture labels omitted in this view due to crowding · see DMX patch

Spielboden · Main room

LIGHT PLOT · PLAN · Main room

HitLight · Spielboden

Färbergasse 15, 6850, Dornbirn, Austria

DWG HL · SCALE 1:100 · metric · PRINT AT 100%

Drawn HitLight

Generated from the saved show

SOURCE 1b56bbbad6ea

SYMBOL LEGEND

12 TYPES · 91 FIXTURES · COLOUR BY TYPE



ETC Source Four jr Zoom

Profile Spot · Unverified · TBC ch · category symbol

6 physical · 6 plotted

6 disabled · 0 unplaced



Unverified source fixture 4-light blinder

Blinder · Unverified · TBC ch · category symbol

4 physical · 4 plotted

0 disabled · 0 unplaced



Unverified source fixture ADB A57 1kW PC

PAR Light · Unverified · TBC ch · category symbol

6 physical · 6 plotted

0 disabled · 0 unplaced



Unverified source fixture ADB C201 2kW PC

PAR Light · Unverified · TBC ch · category symbol

10 physical · 10 plotted

0 disabled · 0 unplaced



Unverified source fixture Briteq BT-W19L10 Zoom

Moving Head · Unverified · TBC ch · category symbol

6 physical · 6 plotted

0 disabled · 0 unplaced



Unverified source fixture Chauvet COLORdash PAR-Hex7

PAR Light · Unverified · TBC ch · category symbol

14 physical · 14 plotted

0 disabled · 0 unplaced



Unverified source fixture ETC SourceFour750 mirrorball light

PAR Light · Unverified · TBC ch · category symbol

2 physical · 2 plotted

0 disabled · 0 unplaced



Unverified source fixture ETC SourceFourZoom750

PAR Light · Unverified · TBC ch · category symbol

14 physical · 14 plotted

0 disabled · 0 unplaced

Spielboden · Main room

SYMBOL LEGEND · Main room

HitLight · Spielboden

Färbergasse 15, 6850, Dornbirn, Austria

DWG HL · METRIC

Drawn HitLight

Generated from the saved show

SOURCE 1b56bbbad6ea

SYMBOL LEGEND · CONTINUED



Unverified source fixture HES Lonestar

Moving Head · Unverified · TBC ch · category symbol

6 physical · 6 plotted

0 disabled · 0 unplaced



Unverified source fixture Ignition2bright PAR18IP

PAR Light · Unverified · TBC ch · category symbol

6 physical · 6 plotted

0 disabled · 0 unplaced



Unverified source fixture PAR64 CP62

PAR Light · Unverified · TBC ch · category symbol

12 physical · 12 plotted

0 disabled · 0 unplaced



Unverified source fixture PAR64 Short ACL

PAR Light · Unverified · TBC ch · category symbol

5 physical · 5 plotted

0 disabled · 0 unplaced

HitLight

GENERAL NOTES

1. Source-based lighting plan. Confirm the current rig with the venue.
2. PARTIAL: included fixtures are not a full physical-unit census.
3. DMX PATCH WITHHELD: provisional or unchecked addresses are not published.
4. The reconstruction retains its documented coverage and geometry assumptions; confirm the current setup with the venue.
5. Source-based reconstruction. Confirm the current installation and equipment availability with the venue.

HitLight

FIXTURE SCHEDULE

Fixture	Manufacturer / model	Position / mount	Mode / output
VISUAL PLANNING · DMX PATCH WITHHELD			
F001	Unverified source fixture / Chauvet COLORdash PAR-Hex7	PLOTTED	Unverified · Output excluded
F002	Unverified source fixture / ADB C201 2kW PC	PLOTTED	Unverified · Output excluded
F003	Unverified source fixture / ETC SourceFourZoom750	PLOTTED	Unverified · Output excluded
F004	Unverified source fixture / PAR64 CP62	PLOTTED	Unverified · Output excluded
F005	Unverified source fixture / HES Lonestar	PLOTTED	Unverified · Output excluded
F006	Unverified source fixture / Chauvet COLORdash PAR-Hex7	PLOTTED	Unverified · Output excluded
F007	Unverified source fixture / 4-light blinder	PLOTTED	Unverified · Output excluded
F008	Unverified source fixture / PAR64 Short ACL	PLOTTED	Unverified · Output excluded
F009	Unverified source fixture / Briteq BT-W19L10 Zoom	PLOTTED	Unverified · Output excluded
F010	Unverified source fixture / PAR64 CP62	PLOTTED	Unverified · Output excluded
F011	Unverified source fixture / ADB C201 2kW PC	PLOTTED	Unverified · Output excluded
F012	ETC / Source Four jr Zoom	PLOTTED	Unverified · Output excluded
F013	ETC / Source Four jr Zoom	PLOTTED	Unverified · Output excluded
F014	Unverified source fixture / PAR64 CP62	PLOTTED	Unverified · Output excluded
F015	Unverified source fixture / ETC SourceFour750 mirrorball light	PLOTTED	Unverified · Output excluded
F016	Unverified source fixture / 4-light blinder	PLOTTED	Unverified · Output excluded
F017	Unverified source fixture / PAR64 CP62	PLOTTED	Unverified · Output excluded
F018	Unverified source fixture / Chauvet COLORdash PAR-Hex7	PLOTTED	Unverified · Output excluded
F019	Unverified source fixture / HES Lonestar	PLOTTED	Unverified · Output excluded
F020	Unverified source fixture / Chauvet COLORdash PAR-Hex7	PLOTTED	Unverified · Output excluded

Planning reference only. Confirm installed modes and patch with the venue.

Spielboden · Main room

FIXTURE SCHEDULE · Main room

HitLight · Spielboden

Färbergasse 15, 6850, Dornbirn, Austria

DWG HL · METRIC

Drawn HitLight

Generated from the saved show

SOURCE 1b56bbbad6ea

FIXTURE SCHEDULE · CONTINUED

Fixture	Manufacturer / model	Position / mount	Mode / output
VISUAL PLANNING · DMX PATCH WITHHELD			
F021	Unverified source fixture / ADB C201 2kW PC	PLOTTED	Unverified · Output excluded
F022	Unverified source fixture / ETC SourceFourZoom750	PLOTTED	Unverified · Output excluded
F023	Unverified source fixture / ADB C201 2kW PC	PLOTTED	Unverified · Output excluded
F024	Unverified source fixture / PAR64 CP62	PLOTTED	Unverified · Output excluded
F025	Unverified source fixture / ADB C201 2kW PC	PLOTTED	Unverified · Output excluded
F026	Unverified source fixture / Chauvet COLORdash PAR-Hex7	PLOTTED	Unverified · Output excluded
F027	Unverified source fixture / Chauvet COLORdash PAR-Hex7	PLOTTED	Unverified · Output excluded
F028	Unverified source fixture / HES Lonestar	PLOTTED	Unverified · Output excluded
F029	Unverified source fixture / Ignition2bright PAR18IP	PLOTTED	Unverified · Output excluded
F030	Unverified source fixture / Chauvet COLORdash PAR-Hex7	PLOTTED	Unverified · Output excluded
F031	Unverified source fixture / PAR64 CP62	PLOTTED	Unverified · Output excluded
F032	Unverified source fixture / ADB C201 2kW PC	PLOTTED	Unverified · Output excluded
F033	Unverified source fixture / PAR64 CP62	PLOTTED	Unverified · Output excluded
F034	Unverified source fixture / ETC SourceFourZoom750	PLOTTED	Unverified · Output excluded
F035	Unverified source fixture / Chauvet COLORdash PAR-Hex7	PLOTTED	Unverified · Output excluded
F036	Unverified source fixture / Chauvet COLORdash PAR-Hex7	PLOTTED	Unverified · Output excluded
F037	Unverified source fixture / PAR64 Short ACL	PLOTTED	Unverified · Output excluded
F038	Unverified source fixture / ETC SourceFourZoom750	PLOTTED	Unverified · Output excluded
F039	Unverified source fixture / ADB C201 2kW PC	PLOTTED	Unverified · Output excluded
F040	Unverified source fixture / Ignition2bright PAR18IP	PLOTTED	Unverified · Output excluded

Planning reference only. Confirm installed modes and patch with the venue.

Fixture	Manufacturer / model	Position / mount	Mode / output
VISUAL PLANNING · DMX PATCH WITHHELD			
F041	Unverified source fixture / ETC SourceFourZoom750	PLOTTED	Unverified · Output excluded
F042	Unverified source fixture / ADB A57 1kW PC	PLOTTED	Unverified · Output excluded
F043	Unverified source fixture / 4-light blinder	PLOTTED	Unverified · Output excluded
F044	Unverified source fixture / Briteq BT-W19L10 Zoom	PLOTTED	Unverified · Output excluded
F045	Unverified source fixture / ETC SourceFourZoom750	PLOTTED	Unverified · Output excluded
F046	Unverified source fixture / ADB A57 1kW PC	PLOTTED	Unverified · Output excluded
F047	Unverified source fixture / ETC SourceFourZoom750	PLOTTED	Unverified · Output excluded
F048	Unverified source fixture / ETC SourceFourZoom750	PLOTTED	Unverified · Output excluded
F049	Unverified source fixture / ADB A57 1kW PC	PLOTTED	Unverified · Output excluded
F050	Unverified source fixture / ETC SourceFourZoom750	PLOTTED	Unverified · Output excluded
F051	Unverified source fixture / PAR64 Short ACL	PLOTTED	Unverified · Output excluded
F052	Unverified source fixture / ADB C201 2kW PC	PLOTTED	Unverified · Output excluded
F053	Unverified source fixture / ADB A57 1kW PC	PLOTTED	Unverified · Output excluded
F054	Unverified source fixture / Ignition2bright PAR18IP	PLOTTED	Unverified · Output excluded
F055	Unverified source fixture / ADB A57 1kW PC	PLOTTED	Unverified · Output excluded
F056	Unverified source fixture / PAR64 CP62	PLOTTED	Unverified · Output excluded
F057	Unverified source fixture / PAR64 CP62	PLOTTED	Unverified · Output excluded
F058	Unverified source fixture / Briteq BT-W19L10 Zoom	PLOTTED	Unverified · Output excluded
F059	Unverified source fixture / ETC SourceFourZoom750	PLOTTED	Unverified · Output excluded
F060	Unverified source fixture / ADB A57 1kW PC	PLOTTED	Unverified · Output excluded

Planning reference only. Confirm installed modes and patch with the venue.

Fixture	Manufacturer / model	Position / mount	Mode / output
VISUAL PLANNING · DMX PATCH WITHHELD			
F061	Unverified source fixture / ETC SourceFour750 mirrorball light	PLOTTED	Unverified · Output excluded
F062	Unverified source fixture / 4-light blinder	PLOTTED	Unverified · Output excluded
F063	Unverified source fixture / ETC SourceFourZoom750	PLOTTED	Unverified · Output excluded
F064	Unverified source fixture / ETC SourceFourZoom750	PLOTTED	Unverified · Output excluded
F065	Unverified source fixture / ADB C201 2kW PC	PLOTTED	Unverified · Output excluded
F066	Unverified source fixture / ETC SourceFourZoom750	PLOTTED	Unverified · Output excluded
F067	Unverified source fixture / PAR64 CP62	PLOTTED	Unverified · Output excluded
F068	Unverified source fixture / Chauvet COLORdash PAR-Hex7	PLOTTED	Unverified · Output excluded
F069	Unverified source fixture / Briteq BT-W19L10 Zoom	PLOTTED	Unverified · Output excluded
F070	Unverified source fixture / Ignition2bright PAR18IP	PLOTTED	Unverified · Output excluded
F071	Unverified source fixture / Briteq BT-W19L10 Zoom	PLOTTED	Unverified · Output excluded
F072	Unverified source fixture / PAR64 Short ACL	PLOTTED	Unverified · Output excluded
F073	Unverified source fixture / PAR64 CP62	PLOTTED	Unverified · Output excluded
F074	Unverified source fixture / Chauvet COLORdash PAR-Hex7	PLOTTED	Unverified · Output excluded
F075	Unverified source fixture / PAR64 Short ACL	PLOTTED	Unverified · Output excluded
F076	ETC / Source Four jr Zoom	PLOTTED	Unverified · Output excluded
F077	Unverified source fixture / PAR64 CP62	PLOTTED	Unverified · Output excluded
F078	Unverified source fixture / Chauvet COLORdash PAR-Hex7	PLOTTED	Unverified · Output excluded
F079	Unverified source fixture / ADB C201 2kW PC	PLOTTED	Unverified · Output excluded
F080	Unverified source fixture / HES Lonestar	PLOTTED	Unverified · Output excluded

Planning reference only. Confirm installed modes and patch with the venue.

FIXTURE SCHEDULE · CONTINUED

Fixture	Manufacturer / model	Position / mount	Mode / output
VISUAL PLANNING · DMX PATCH WITHHELD			
F081	Unverified source fixture / Briteq BT-W19L10 Zoom	PLOTTED	Unverified · Output excluded
F082	ETC / Source Four jr Zoom	PLOTTED	Unverified · Output excluded
F083	Unverified source fixture / HES Lonestar	PLOTTED	Unverified · Output excluded
F084	Unverified source fixture / HES Lonestar	PLOTTED	Unverified · Output excluded
F085	Unverified source fixture / Chauvet COLORdash PAR-Hex7	PLOTTED	Unverified · Output excluded
F086	Unverified source fixture / ETC SourceFourZoom750	PLOTTED	Unverified · Output excluded
F087	Unverified source fixture / Chauvet COLORdash PAR-Hex7	PLOTTED	Unverified · Output excluded
F088	Unverified source fixture / Ignition2bright PAR18IP	PLOTTED	Unverified · Output excluded
F089	ETC / Source Four jr Zoom	PLOTTED	Unverified · Output excluded
F090	Unverified source fixture / Ignition2bright PAR18IP	PLOTTED	Unverified · Output excluded
F091	ETC / Source Four jr Zoom	PLOTTED	Unverified · Output excluded

Planning reference only. Confirm installed modes and patch with the venue.

VALIDATION APPENDIX

WARNING · PATCH_WITHHELD

DMX patch facts are withheld pending source verification. This planning document cannot be used for hardware output.

Objects: — · Remediation: review the source facts and regenerate.

ERROR · STAGE_DIMENSIONS_UNCONFIRMED

Confirm the stage dimensions before producing a final technical document.

Objects: Main room · Remediation: review the source facts and regenerate.

WARNING · MODE_UNVERIFIED

DMX modes are unverified; output remains excluded.

Objects: F001–F091 · Remediation: review the source facts and regenerate.

WARNING · FIXTURE_DISABLED

Fixtures are disabled for this visual planning reconstruction.

Objects: F012, F013, F076, F082, F089, F091 · Remediation: review the source facts and regenerate.

WARNING · TITLE_METADATA_INCOMPLETE

Some professional title-block metadata is missing; the document will show an em dash.

Objects: d4657b981b8497ad7d608581 · Remediation: review the source facts and regenerate.

HitLight

VENUE & DRAWING SOURCES

Spielboden

Main room · House rig

Färbergasse 15, 6850, Dornbirn, AT

https://www.spielboden.at/das-haus/raeumlichkeiten-technik/haustechnik

Sources checked 2026-10-19

Symbols: HitLight-owned category artwork. No manufacturer model geometry or original source pages included.

Source-based reconstruction. Confirm the current installation and equipment availability with the venue.

Scale, fixture positions, mounting heights and aiming may include estimates; this is not a rigging specification.

Provisional fixture matches are labelled as placeholders. The recorded subset is not a complete physical inventory.

DMX addresses are withheld from public plans until their exact source patch is reconciled.

Partial source-based planning reconstruction; the current installation and complete fixture census are unverified.

Source-matched catalogue bodies are shown where available. Unresolved source identities remain labelled visual markers. Installed modes and DMX patch require verification; visual-only fixtures remain excluded from output.

The reconstruction retains its documented coverage and geometry assumptions; confirm the current setup with the venue.

Source-based reconstruction. Confirm the current installation and equipment availability with the venue.

Scale, fixture positions, mounting heights and aiming may include estimates; this is not a rigging specification.

Provisional fixture matches are labelled as placeholders. The recorded subset is not a complete physical inventory.

DMX addresses are withheld from public plans until their exact source patch is reconciled.

Partial source-based planning reconstruction; the current installation and complete fixture census are unverified.

Source-matched catalogue bodies are shown where available. Unresolved source identities remain labelled visual markers. Installed modes and DMX patch require verification; visual-only fixtures remain excluded from output.

Output remains excluded for visual-only fixtures. Catalogue identity does not verify installed modes, addresses or the current installation.

Official venue information: https://www.spielboden.at/das-haus/raeumlichkeiten-technik/haustechnik · checked 2026-10-19

Lighting Plot 2024.pdf: https://www.spielboden.at/media/lighting-plot-2024.pdf/@@download/file/Lighting%20Plot%202024.pdf · checked 2026-10-19

Moving Lights Plot 2024.pdf: https://www.spielboden.at/media/moving-lights-plot-2024.pdf/@@download/file/Moving%20Lights%20Plot%202024.pdf · checked 2026-10-19

Patch List Lights 2024(1) - Spielboden.pdf: https://www.spielboden.at/media/patch-list-lights-2024-1-spielboden.pdf/@@download/file/Patch%20List

VENUE & DRAWING SOURCES

%20Lights%202024(1)%20-%20Spielboden.pdf · checked 2026-10-19

Saalplan Konzert.pdf:
https://www.spielboden.at/media/saalplan-konzert-1.pdf/@@download/file/Saalplan%20Konzert.pdf ·
checked 2026-10-19

Public venue page: https://www.hitlight.app/venues/austria/spielboden-d4657b98

HitLight