
UPSTAGE

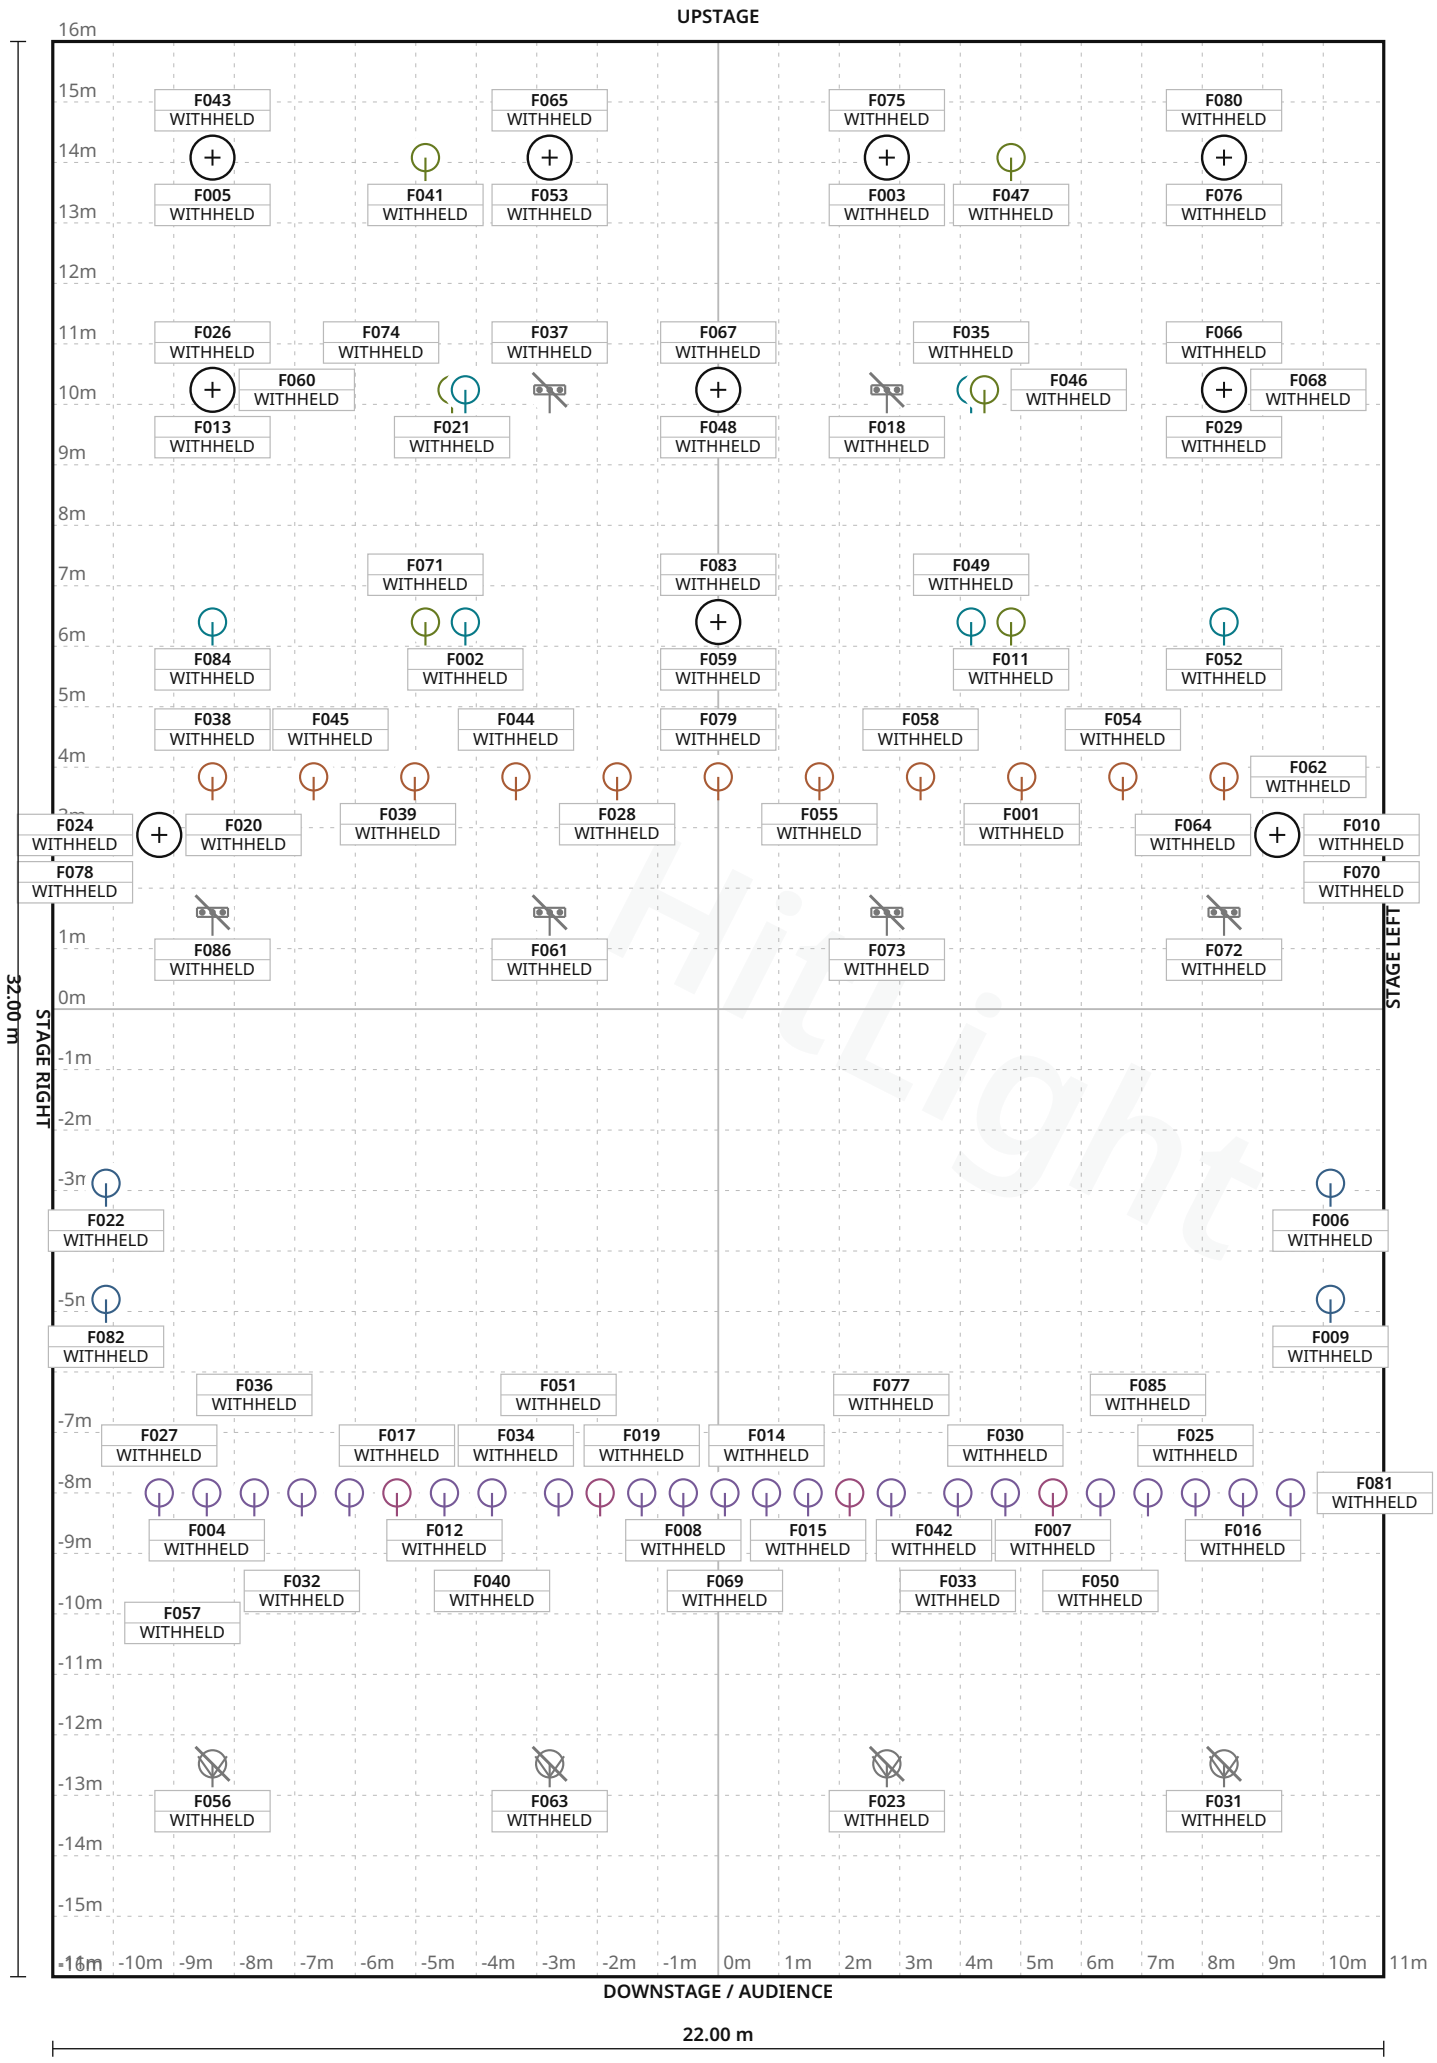

FIXTURE LEGEND

- **Source Four jr** Zoom — Profile Spot · 2×
- **Source Four Zoom** 15-30 — Spot Light · 4×
- **P7** — Profile Spot · 6×
- **SL eSTRIP 10** — LED Bar · 12×
- **ETCFresnel750W** — PAR Light · 14×
- **ETCLEDLustr zoom** — PAR Light · 4×
- **LitecraftZX6** — PAR Light · 8×
- **Portalconvention** alprofile/Fresnel — PAR Light · 11×
- **SeleconPacificgallery** profile — PAR Light · 4×
- **ZbridgeETC/Selec** onprofile — PAR Light · 21×

Hitlight

Stage 22.00 m W × 32.00 m D · Grid 1 m

Elbeforum Brunsbüttel · Main room

LIGHT PLOT · PLAN · Main room

HitLight · Elbeforum Brunsbüttel

Von-Humboldt-Platz 5, 25541, Brunsbüttel, Germany

DWG HL · SCALE 1:125 · metric · PRINT AT 100%

Drawn HitLight

Generated from the saved show

SOURCE d9b823916fe8

SYMBOL LEGEND

10 TYPES · 86 FIXTURES · COLOUR BY TYPE



ETC Source Four jr Zoom

Profile Spot · Unverified · TBC ch · category symbol

2 physical · 2 plotted

2 disabled · 0 unplaced



ETC Source Four Zoom 15-30

Spot Light · Unverified · TBC ch · category symbol

4 physical · 4 plotted

4 disabled · 0 unplaced



JB-Lighting P7

Profile Spot · Mode 2 · 31 ch · category symbol

6 physical · 6 plotted

0 disabled · 0 unplaced



Showline SL eSTRIP 10

LED Bar · Unverified · TBC ch · category symbol

12 physical · 12 plotted

12 disabled · 0 unplaced



Unverified source fixture ETCFresnel750W

PAR Light · Unverified · TBC ch · category symbol

14 physical · 14 plotted

0 disabled · 0 unplaced



Unverified source fixture ETCLEDLustr zoom

PAR Light · Unverified · TBC ch · category symbol

4 physical · 4 plotted

0 disabled · 0 unplaced



Unverified source fixture LitecraftZX6

PAR Light · Unverified · TBC ch · category symbol

8 physical · 8 plotted

0 disabled · 0 unplaced



Unverified source fixture Portalconventionalprofile/Fresnel

PAR Light · Unverified · TBC ch · category symbol

11 physical · 11 plotted

0 disabled · 0 unplaced

Elbeforum Brunsbüttel · Main room

SYMBOL LEGEND · Main room

HitLight · Elbeforum Brunsbüttel

Von-Humboldt-Platz 5, 25541, Brunsbüttel, Germany

DWG HL · METRIC

Drawn HitLight

Generated from the saved show

SOURCE d9b823916fe8



Unverified source fixture SeleconPacificgalleryprofile

PAR Light · Unverified · TBC ch · category symbol

4 physical · 4 plotted

0 disabled · 0 unplaced



Unverified source fixture ZbridgeETC/Seleconprofile

PAR Light · Unverified · TBC ch · category symbol

21 physical · 21 plotted

0 disabled · 0 unplaced

HitLight

GENERAL NOTES

1. Source-based lighting plan. Confirm the current rig with the venue.
2. PARTIAL: included fixtures are not a full physical-unit census.
3. DMX PATCH WITHHELD: provisional or unchecked addresses are not published.
4. Partial planning view; modes and patch unverified; output excluded.

HitLight

FIXTURE SCHEDULE

Fixture	Manufacturer / model	Position / mount	Mode / output
VISUAL PLANNING · DMX PATCH WITHHELD			
F001	Unverified source fixture / Portalconventionalprofile/Fresnel	PLOTTED	Unverified · Output excluded
F002	Unverified source fixture / ETCFresnel750W	PLOTTED	Unverified · Output excluded
F003	JB-Lighting / P7	PLOTTED	Unverified · Output excluded
F004	Unverified source fixture / ZbridgeETC/Seleconprofile	PLOTTED	Unverified · Output excluded
F005	Showline / SL eSTRIP 10	PLOTTED	Unverified · Output excluded
F006	Unverified source fixture / SeleconPacificgalleryprofile	PLOTTED	Unverified · Output excluded
F007	Unverified source fixture / ETCLEDLustr zoom	PLOTTED	Unverified · Output excluded
F008	Unverified source fixture / ZbridgeETC/Seleconprofile	PLOTTED	Unverified · Output excluded
F009	Unverified source fixture / SeleconPacificgalleryprofile	PLOTTED	Unverified · Output excluded
F010	Unverified source fixture / ETCFresnel750W	PLOTTED	Unverified · Output excluded
F011	Unverified source fixture / LitecraftZX6	PLOTTED	Unverified · Output excluded
F012	Unverified source fixture / ZbridgeETC/Seleconprofile	PLOTTED	Unverified · Output excluded
F013	Showline / SL eSTRIP 10	PLOTTED	Unverified · Output excluded
F014	Unverified source fixture / ZbridgeETC/Seleconprofile	PLOTTED	Unverified · Output excluded
F015	Unverified source fixture / ZbridgeETC/Seleconprofile	PLOTTED	Unverified · Output excluded
F016	Unverified source fixture / ZbridgeETC/Seleconprofile	PLOTTED	Unverified · Output excluded
F017	Unverified source fixture / ETCLEDLustr zoom	PLOTTED	Unverified · Output excluded
F018	Showline / SL eSTRIP 10	PLOTTED	Unverified · Output excluded
F019	Unverified source fixture / ZbridgeETC/Seleconprofile	PLOTTED	Unverified · Output excluded
F020	ETC / Source Four jr Zoom	PLOTTED	Unverified · Output excluded

Planning reference only. Confirm installed modes and patch with the venue.

Elbeforum Brunsbüttel · Main room

FIXTURE SCHEDULE · Main room

HitLight · Elbeforum Brunsbüttel

Von-Humboldt-Platz 5, 25541, Brunsbüttel, Germany

DWG HL · METRIC

Drawn HitLight

Generated from the saved show

SOURCE d9b823916fe8

FIXTURE SCHEDULE · CONTINUED

Fixture	Manufacturer / model	Position / mount	Mode / output
VISUAL PLANNING · DMX PATCH WITHHELD			
F021	Unverified source fixture / LitecraftZX6	PLOTTED	Unverified · Output excluded
F022	Unverified source fixture / SeleconPacificgalleryprofile	PLOTTED	Unverified · Output excluded
F023	ETC / Source Four Zoom 15-30	PLOTTED	Unverified · Output excluded
F024	Unverified source fixture / ETCFresnel750W	PLOTTED	Unverified · Output excluded
F025	Unverified source fixture / ZbridgeETC/Seleconprofile	PLOTTED	Unverified · Output excluded
F026	Unverified source fixture / ETCFresnel750W	PLOTTED	Unverified · Output excluded
F027	Unverified source fixture / ZbridgeETC/Seleconprofile	PLOTTED	Unverified · Output excluded
F028	Unverified source fixture / Portalconventionalprofile/Fresnel	PLOTTED	Unverified · Output excluded
F029	Unverified source fixture / ETCFresnel750W	PLOTTED	Unverified · Output excluded
F030	Unverified source fixture / ZbridgeETC/Seleconprofile	PLOTTED	Unverified · Output excluded
F031	ETC / Source Four Zoom 15-30	PLOTTED	Unverified · Output excluded
F032	Unverified source fixture / ZbridgeETC/Seleconprofile	PLOTTED	Unverified · Output excluded
F033	Unverified source fixture / ZbridgeETC/Seleconprofile	PLOTTED	Unverified · Output excluded
F034	Unverified source fixture / ETCLEDLustr zoom	PLOTTED	Unverified · Output excluded
F035	Unverified source fixture / ETCFresnel750W	PLOTTED	Unverified · Output excluded
F036	Unverified source fixture / ZbridgeETC/Seleconprofile	PLOTTED	Unverified · Output excluded
F037	Showline / SL eSTRIP 10	PLOTTED	Unverified · Output excluded
F038	Unverified source fixture / Portalconventionalprofile/Fresnel	PLOTTED	Unverified · Output excluded
F039	Unverified source fixture / Portalconventionalprofile/Fresnel	PLOTTED	Unverified · Output excluded
F040	Unverified source fixture / ZbridgeETC/Seleconprofile	PLOTTED	Unverified · Output excluded

Planning reference only. Confirm installed modes and patch with the venue.

Elbeforum Brunsbüttel · Main room

FIXTURE SCHEDULE · Main room

HitLight · Elbeforum Brunsbüttel

Von-Humboldt-Platz 5, 25541, Brunsbüttel, Germany

DWG HL · METRIC

Drawn HitLight

Generated from the saved show

SOURCE d9b823916fe8

Fixture	Manufacturer / model	Position / mount	Mode / output
VISUAL PLANNING · DMX PATCH WITHHELD			
F041	Unverified source fixture / LitecraftZX6	PLOTTED	Unverified · Output excluded
F042	Unverified source fixture / ETCLEDLustr zoom	PLOTTED	Unverified · Output excluded
F043	JB-Lighting / P7	PLOTTED	Unverified · Output excluded
F044	Unverified source fixture / Portalconventionalprofile/Fresnel	PLOTTED	Unverified · Output excluded
F045	Unverified source fixture / Portalconventionalprofile/Fresnel	PLOTTED	Unverified · Output excluded
F046	Unverified source fixture / LitecraftZX6	PLOTTED	Unverified · Output excluded
F047	Unverified source fixture / LitecraftZX6	PLOTTED	Unverified · Output excluded
F048	Unverified source fixture / ETCFresnel750W	PLOTTED	Unverified · Output excluded
F049	Unverified source fixture / ETCFresnel750W	PLOTTED	Unverified · Output excluded
F050	Unverified source fixture / ZbridgeETC/Seleconprofile	PLOTTED	Unverified · Output excluded
F051	Unverified source fixture / ZbridgeETC/Seleconprofile	PLOTTED	Unverified · Output excluded
F052	Unverified source fixture / ETCFresnel750W	PLOTTED	Unverified · Output excluded
F053	Showline / SL eSTRIP 10	PLOTTED	Unverified · Output excluded
F054	Unverified source fixture / Portalconventionalprofile/Fresnel	PLOTTED	Unverified · Output excluded
F055	Unverified source fixture / Portalconventionalprofile/Fresnel	PLOTTED	Unverified · Output excluded
F056	ETC / Source Four Zoom 15-30	PLOTTED	Unverified · Output excluded
F057	Unverified source fixture / ZbridgeETC/Seleconprofile	PLOTTED	Unverified · Output excluded
F058	Unverified source fixture / Portalconventionalprofile/Fresnel	PLOTTED	Unverified · Output excluded
F059	Unverified source fixture / LitecraftZX6	PLOTTED	Unverified · Output excluded
F060	JB-Lighting / P7	PLOTTED	Unverified · Output excluded

Planning reference only. Confirm installed modes and patch with the venue.

FIXTURE SCHEDULE · CONTINUED

Fixture	Manufacturer / model	Position / mount	Mode / output
VISUAL PLANNING · DMX PATCH WITHHELD			
F061	Showline / SL eSTRIP 10	PLOTTED	Unverified · Output excluded
F062	Unverified source fixture / Portalconventionalprofile/Fresnel	PLOTTED	Unverified · Output excluded
F063	ETC / Source Four Zoom 15-30	PLOTTED	Unverified · Output excluded
F064	Unverified source fixture / ETCFresnel750W	PLOTTED	Unverified · Output excluded
F065	JB-Lighting / P7	PLOTTED	Unverified · Output excluded
F066	JB-Lighting / P7	PLOTTED	Unverified · Output excluded
F067	Unverified source fixture / LitecraftZX6	PLOTTED	Unverified · Output excluded
F068	Showline / SL eSTRIP 10	PLOTTED	Unverified · Output excluded
F069	Unverified source fixture / ZbridgeETC/Seleconprofile	PLOTTED	Unverified · Output excluded
F070	ETC / Source Four jr Zoom	PLOTTED	Unverified · Output excluded
F071	Unverified source fixture / LitecraftZX6	PLOTTED	Unverified · Output excluded
F072	Showline / SL eSTRIP 10	PLOTTED	Unverified · Output excluded
F073	Showline / SL eSTRIP 10	PLOTTED	Unverified · Output excluded
F074	Unverified source fixture / ETCFresnel750W	PLOTTED	Unverified · Output excluded
F075	Showline / SL eSTRIP 10	PLOTTED	Unverified · Output excluded
F076	Showline / SL eSTRIP 10	PLOTTED	Unverified · Output excluded
F077	Unverified source fixture / ZbridgeETC/Seleconprofile	PLOTTED	Unverified · Output excluded
F078	Unverified source fixture / ETCFresnel750W	PLOTTED	Unverified · Output excluded
F079	Unverified source fixture / Portalconventionalprofile/Fresnel	PLOTTED	Unverified · Output excluded
F080	JB-Lighting / P7	PLOTTED	Unverified · Output excluded

Planning reference only. Confirm installed modes and patch with the venue.

FIXTURE SCHEDULE · CONTINUED

Fixture	Manufacturer / model	Position / mount	Mode / output
VISUAL PLANNING · DMX PATCH WITHHELD			
F081	Unverified source fixture / ZbridgeETC/Seleconprofile	PLOTTED	Unverified · Output excluded
F082	Unverified source fixture / SeleconPacificgalleryprofile	PLOTTED	Unverified · Output excluded
F083	Unverified source fixture / ETCFresnel750W	PLOTTED	Unverified · Output excluded
F084	Unverified source fixture / ETCFresnel750W	PLOTTED	Unverified · Output excluded
F085	Unverified source fixture / ZbridgeETC/Seleconprofile	PLOTTED	Unverified · Output excluded
F086	Showline / SL eSTRIP 10	PLOTTED	Unverified · Output excluded

Planning reference only. Confirm installed modes and patch with the venue.

HitLight

VALIDATION APPENDIX

WARNING · PATCH_WITHHELD

DMX patch facts are withheld pending source verification. This planning document cannot be used for hardware output.

Objects: — · Remediation: review the source facts and regenerate.

ERROR · STAGE_DIMENSIONS_UNCONFIRMED

Confirm the stage dimensions before producing a final technical document.

Objects: Main room · Remediation: review the source facts and regenerate.

WARNING · MODE_UNVERIFIED

DMX modes are unverified; output remains excluded.

Objects: F001, F002, F004–F042, F044–F059, F061–F064, F067–F079, F081–F086 · Remediation: review the source facts and regenerate.

WARNING · FIXTURE_DISABLED

Fixtures are disabled for this visual planning reconstruction.

Objects: F005, F013, F018, F020, F023, F031, F037, F053, F056, F061, F063, F068, F070, F072, F073, F075, F076, F086 · Remediation: review the source facts and regenerate.

WARNING · TITLE_METADATA_INCOMPLETE

Some professional title-block metadata is missing; the document will show an em dash.

Objects: d4843fd470dd4778640f4d4f · Remediation: review the source facts and regenerate.

HitLight

VENUE & DRAWING SOURCES

Elbeforum Brunsbüttel

Main room · House rig

Von-Humboldt-Platz 5, 25541, Brunsbüttel, DE

https://elbeforum.de/

Sources checked 2026-10-20

Symbols: HitLight-owned category artwork. No manufacturer model geometry or original source pages included.

Source-based reconstruction. Confirm the current installation and equipment availability with the venue.

Scale, fixture positions, mounting heights and aiming may include estimates; this is not a rigging specification.

Provisional fixture matches are labelled as placeholders. The recorded subset is not a complete physical inventory.

DMX addresses are withheld from public plans until their exact source patch is reconciled.

Partial source-based planning reconstruction; the current installation and complete fixture census are unverified.

Source-matched catalogue bodies are shown where available. Unresolved source identities remain labelled visual markers. Installed modes and DMX patch require verification; visual-only fixtures remain excluded from output.

86 source-based records in this scenario display 86 approximate public catalogue housings and 0 labelled visual fallbacks. 6 existing display references now use their available approved bodies. Source identities, labelled donors, modes, patch and output exclusions remain unchanged; current installation and optics are unverified.

Partial planning view; modes and patch unverified; output excluded.

Official venue information: https://elbeforum.de/ · checked 2026-10-20

Elbeforum_Beleuchtungsplan.pdf: https://elbeforum.de/technik · checked 2026-10-20

Public venue page: https://www.hitlight.app/venues/germany/elbeforum-brunsbuttel-d4843fd4

HitLight