
UPSTAGE ↑

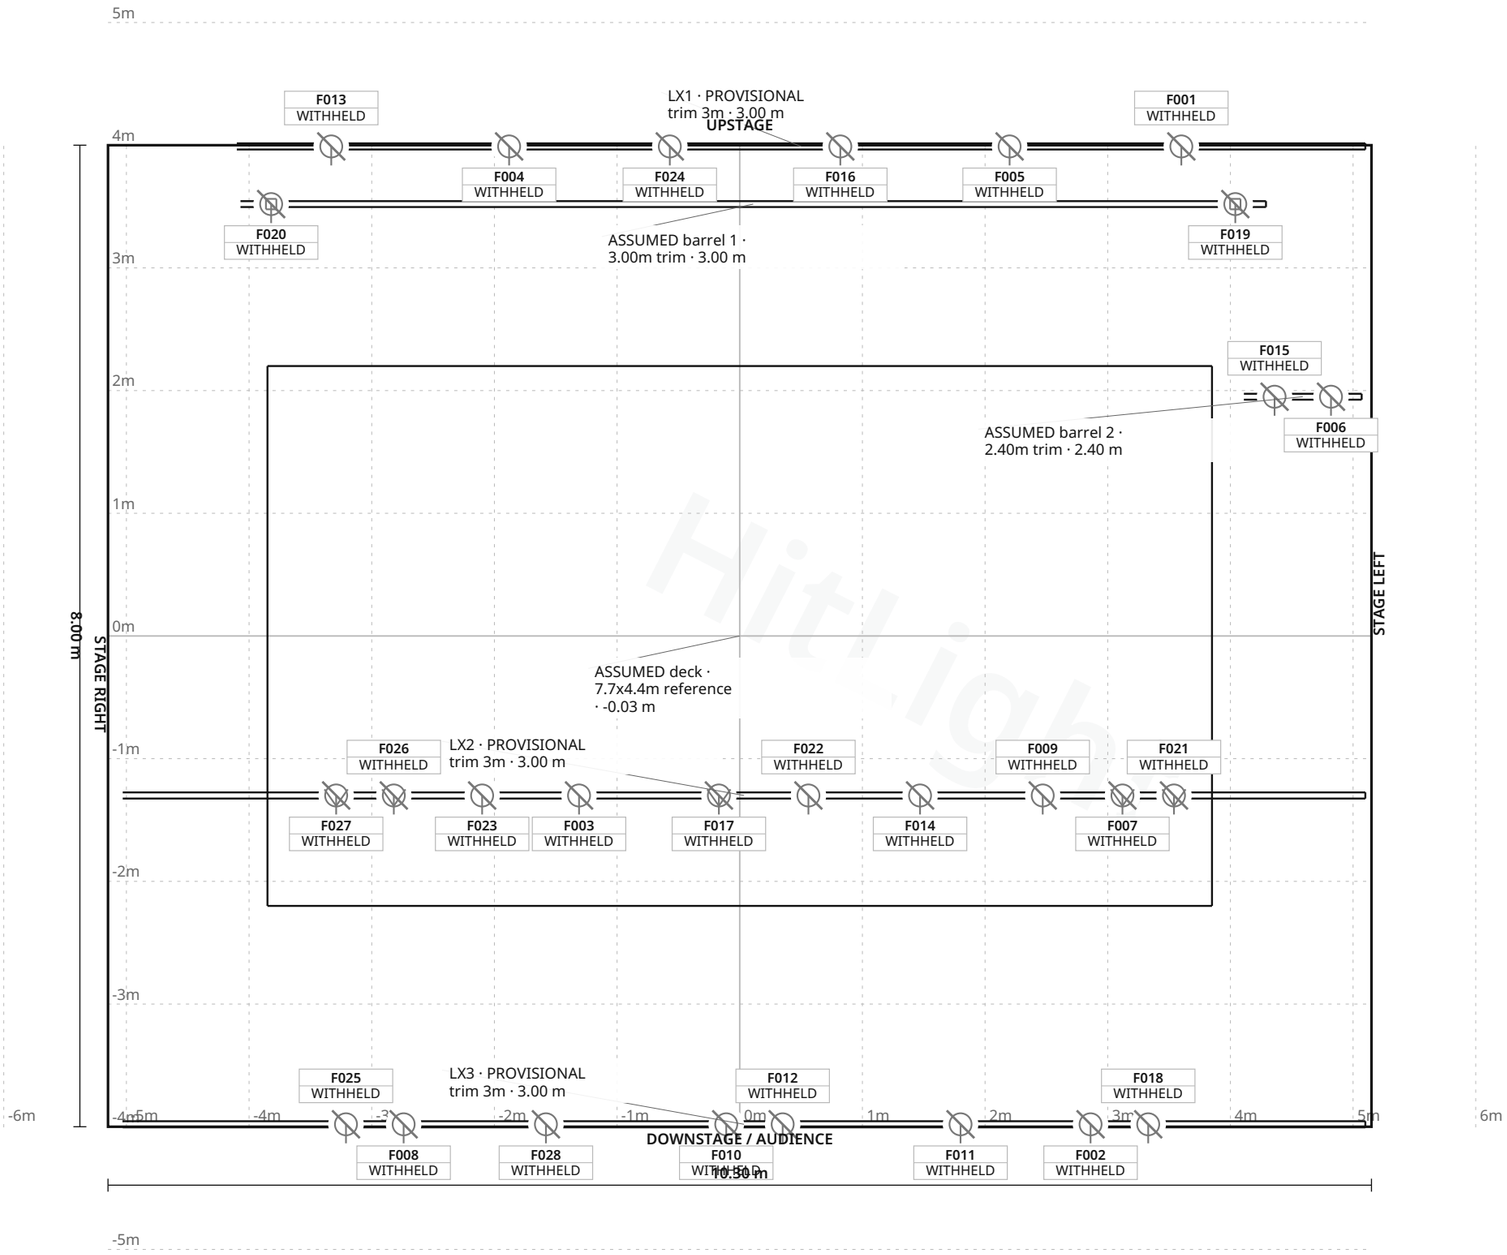

FIXTURE LEGEND

- **XLED RGBW** (original 12-lens body) — PAR Light · 5×
- **RUSH PAR 2 RGBW** Zoom — PAR Light · 6×
- **650W Fresnel** — Spot Light · 5×
- **650W PAR64** — PAR Light · 6×
- **1000W PAR64** — PAR Light · 2×
- **1000W PAR64** merchandise — PAR Light · 2×
- **Eurolite LED** TMH-75 — Moving Head · 2×

Stage 10.30 m W × 8.00 m D · Grid 1 m

Ingensteds · Documented venue / rooms unspecified

LIGHT PLOT · PLAN · Documented venue / rooms unspecified

HitLight · Ingensteds

Oslo, Norway

DWG HL · SCALE 1:50 · metric · PRINT AT 100%

Drawn HitLight

Generated from the saved show

SOURCE d2785bcc05a8

SYMBOL LEGEND

7 TYPES · 28 FIXTURES · COLOUR BY TYPE



Bright XLED RGBW (original 12-lens body)

PAR Light · Unverified · TBC ch · category symbol

5 physical · 5 plotted

5 disabled · 0 unplaced



Martin Professional RUSH PAR 2 RGBW Zoom

PAR Light · Unverified · TBC ch · category symbol

6 physical · 6 plotted

6 disabled · 0 unplaced



Unverified source fixture 650W Fresnel

Spot Light · Unverified · TBC ch · category symbol

5 physical · 5 plotted

5 disabled · 0 unplaced



Unverified source fixture 650W PAR64

PAR Light · Unverified · TBC ch · category symbol

6 physical · 6 plotted

6 disabled · 0 unplaced



Unverified source fixture 1000W PAR64

PAR Light · Unverified · TBC ch · category symbol

2 physical · 2 plotted

2 disabled · 0 unplaced



Unverified source fixture 1000W PAR64 merchandise

PAR Light · Unverified · TBC ch · category symbol

2 physical · 2 plotted

2 disabled · 0 unplaced



Unverified source fixture Eurolite LED TMH-75

Moving Head · Unverified · TBC ch · category symbol

2 physical · 2 plotted

2 disabled · 0 unplaced

Ingensteds · Documented venue / rooms unspecified

SYMBOL LEGEND · Documented venue / rooms unspecified

HitLight · Ingensteds

Oslo, Norway

DWG HL · METRIC

Drawn HitLight

Generated from the saved show

SOURCE d2785bcc05a8

GENERAL NOTES

1. Source-based lighting plan. Confirm the current rig with the venue.
2. PARTIAL: included fixtures are not a full physical-unit census.
3. DMX PATCH WITHHELD: provisional or unchecked addresses are not published.
4. Approximate planning view; not official venue paperwork or output-ready. Original HitLight symbols only; no source pages, OEM meshes, photos or logos. Original files remain private; modes and patch unverified.

HitLight

STAGE ELEMENTS

NAME	TYPE	POSITION	TRIM / SIZE
ASSUMED deck · 7.7x4.4m reference	floorSection	X 0.00 m · Z 0.00 m	-0.03 m · 7.70 m W × 4.40 m D
ASSUMED barrel 1 · 3.00m trim	pipe	X 0.11 m · Z -3.52 m	3.00 m · 8.36 m W × 0.05 m D
ASSUMED barrel 2 · 2.40m trim	pipe	X 4.59 m · Z -1.95 m	2.40 m · 0.96 m W × 0.05 m D
LX1 · PROVISIONAL trim 3m	pipe	X 0.50 m · Z -3.99 m	3.00 m · 9.20 m W × 0.05 m D
LX2 · PROVISIONAL trim 3m	pipe	X 0.04 m · Z 1.30 m	3.00 m · 10.13 m W × 0.05 m D
LX3 · PROVISIONAL trim 3m	pipe	X 0.04 m · Z 3.98 m	3.00 m · 10.13 m W × 0.05 m D

HitLight

FIXTURE SCHEDULE

Fixture	Manufacturer / model	Position / mount	Mode / output
VISUAL PLANNING · DMX PATCH WITHHELD			
F001	Martin Professional / RUSH PAR 2 RGBW Zoom	LX1 · PROVISIONAL trim 3m	Unverified · Output excluded
F002	Unverified source fixture / 650W PAR64	LX3 · PROVISIONAL trim 3m	Unverified · Output excluded
F003	Bright / XLED RGBW (original 12-lens body)	LX2 · PROVISIONAL trim 3m	Unverified · Output excluded
F004	Martin Professional / RUSH PAR 2 RGBW Zoom	LX1 · PROVISIONAL trim 3m	Unverified · Output excluded
F005	Martin Professional / RUSH PAR 2 RGBW Zoom	LX1 · PROVISIONAL trim 3m	Unverified · Output excluded
F006	Unverified source fixture / 1000W PAR64 merchandise	ASSUMED barrel 2 · 2.40m trim	Unverified · Output excluded
F007	Unverified source fixture / 650W Fresnel	LX2 · PROVISIONAL trim 3m	Unverified · Output excluded
F008	Unverified source fixture / 650W PAR64	LX3 · PROVISIONAL trim 3m	Unverified · Output excluded
F009	Bright / XLED RGBW (original 12-lens body)	LX2 · PROVISIONAL trim 3m	Unverified · Output excluded
F010	Unverified source fixture / 650W PAR64	LX3 · PROVISIONAL trim 3m	Unverified · Output excluded
F011	Bright / XLED RGBW (original 12-lens body)	LX3 · PROVISIONAL trim 3m	Unverified · Output excluded
F012	Unverified source fixture / 650W PAR64	LX3 · PROVISIONAL trim 3m	Unverified · Output excluded
F013	Martin Professional / RUSH PAR 2 RGBW Zoom	LX1 · PROVISIONAL trim 3m	Unverified · Output excluded
F014	Unverified source fixture / 1000W PAR64	LX2 · PROVISIONAL trim 3m	Unverified · Output excluded
F015	Unverified source fixture / 1000W PAR64 merchandise	ASSUMED barrel 2 · 2.40m trim	Unverified · Output excluded
F016	Martin Professional / RUSH PAR 2 RGBW Zoom	LX1 · PROVISIONAL trim 3m	Unverified · Output excluded
F017	Unverified source fixture / 650W Fresnel	LX2 · PROVISIONAL trim 3m	Unverified · Output excluded
F018	Unverified source fixture / 650W PAR64	LX3 · PROVISIONAL trim 3m	Unverified · Output excluded
F019	Unverified source fixture / Eurolite LED TMH-75	ASSUMED barrel 1 · 3.00m trim	Unverified · Output excluded
F020	Unverified source fixture / Eurolite LED TMH-75	ASSUMED barrel 1 · 3.00m trim	Unverified · Output excluded

Planning reference only. Confirm installed modes and patch with the venue.

Ingensteds · Documented venue / rooms unspecified

FIXTURE SCHEDULE · Documented venue / rooms unspecified

HitLight · Ingensteds

Oslo, Norway

DWG HL · METRIC

Drawn HitLight

Generated from the saved show

SOURCE d2785bcc05a8

FIXTURE SCHEDULE · CONTINUED

Fixture	Manufacturer / model	Position / mount	Mode / output
VISUAL PLANNING · DMX PATCH WITHHELD			
F021	Unverified source fixture / 650W Fresnel	LX2 · PROVISIONAL trim 3m	Unverified · Output excluded
F022	Bright / XLED RGBW (original 12-lens body)	LX2 · PROVISIONAL trim 3m	Unverified · Output excluded
F023	Unverified source fixture / 1000W PAR64	LX2 · PROVISIONAL trim 3m	Unverified · Output excluded
F024	Martin Professional / RUSH PAR 2 RGBW Zoom	LX1 · PROVISIONAL trim 3m	Unverified · Output excluded
F025	Unverified source fixture / 650W PAR64	LX3 · PROVISIONAL trim 3m	Unverified · Output excluded
F026	Unverified source fixture / 650W Fresnel	LX2 · PROVISIONAL trim 3m	Unverified · Output excluded
F027	Unverified source fixture / 650W Fresnel	LX2 · PROVISIONAL trim 3m	Unverified · Output excluded
F028	Bright / XLED RGBW (original 12-lens body)	LX3 · PROVISIONAL trim 3m	Unverified · Output excluded

Planning reference only. Confirm installed modes and patch with the venue.

HitLight

Ingensteds · Documented venue / rooms unspecified

FIXTURE SCHEDULE · Documented venue / rooms unspecified

HitLight · Ingensteds

Oslo, Norway

DWG HL · METRIC

Drawn HitLight

Generated from the saved show

SOURCE d2785bcc05a8

VALIDATION APPENDIX

WARNING · PATCH_WITHHELD

DMX patch facts are withheld pending source verification. This planning document cannot be used for hardware output.

Objects: — · Remediation: review the source facts and regenerate.

ERROR · STAGE_DIMENSIONS_UNCONFIRMED

Confirm the stage dimensions before producing a final technical document.

Objects: Documented venue / rooms unspecified · Remediation: review the source facts and regenerate.

WARNING · MODE_UNVERIFIED

DMX modes are unverified; output remains excluded.

Objects: F001–F028 · Remediation: review the source facts and regenerate.

WARNING · FIXTURE_DISABLED

Fixtures are disabled for this visual planning reconstruction.

Objects: F001–F028 · Remediation: review the source facts and regenerate.

WARNING · TITLE_METADATA_INCOMPLETE

Some professional title-block metadata is missing; the document will show an em dash.

Objects: d6f1950d84e51f5649e48b92 · Remediation: review the source facts and regenerate.

HitLight

VENUE & DRAWING SOURCES

Ingensteds

Documented venue / rooms unspecified · Published house rig (unverified)

Oslo, NO

https://www.ingensteds.no/

Sources checked 2026-10-29

Generated by HitLight from the reviewed partial Ingensteds reconstruction. Venue sources are cited as facts; their original artwork remains private.

Symbols: HitLight-owned category artwork. No manufacturer model geometry or original source pages included.

Reviewed as a visual reference on 29 October 2026 using source documents and owner-authorized best guesses. Current physical installation is unverified.

Stage shape, registration, supports, trims and fixture placements include estimates. Confirm technical details with the venue.

Inventory entries describe the chosen preview profiles, including substitute models; they are not an exact installed-equipment inventory or a complete physical census.

Preview mode choices are estimated where undocumented. Live DMX addresses are withheld; the saved fixtures are disabled and unpatched.

Guest 3D views display approximate public catalogue housings where approved bodies are available; unresolved records retain labelled visual markers. Control profiles and original source files remain private.

7.7x4.4m published stage reference, centered as an explicit registration estimate.

28 source records: 26 approximate public catalogue housings, 2 labelled visual fallbacks; 10 body refs updated. Catalogue identity corrections retained; source identities, labelled donors and output exclusions unchanged. Modes, patch, geometry, source currency, installation and optics remain unverified.

5 Bright XLED references use the existing original 12-lens public body edition. Only profile IDs change; exact native modes, printed source labels, stable fixture IDs, disabled/unpatched state and stored placements/mounts are retained. Installed modes, source currency, body detail and geometry remain unverified.

Approximate planning view; not official venue paperwork or output-ready. Original HitLight symbols

HitLight

VENUE & DRAWING SOURCES

only; no source pages, OEM meshes, photos or logos. Original files remain private; modes and patch unverified.

Official venue information: https://www.ingensteds.no/ · checked 2026-10-29

Utstyrliste-IngenstedsBorrtenfor.pdf:
https://www.ingensteds.no/s/Utstyrliste-IngenstedsBorrtenfor.pdf · checked 2026-10-19

Public venue page: https://www.hitlight.app/venues/norway/ingensteds-d6f1950d

HitLight