
UPSTAGE ↑

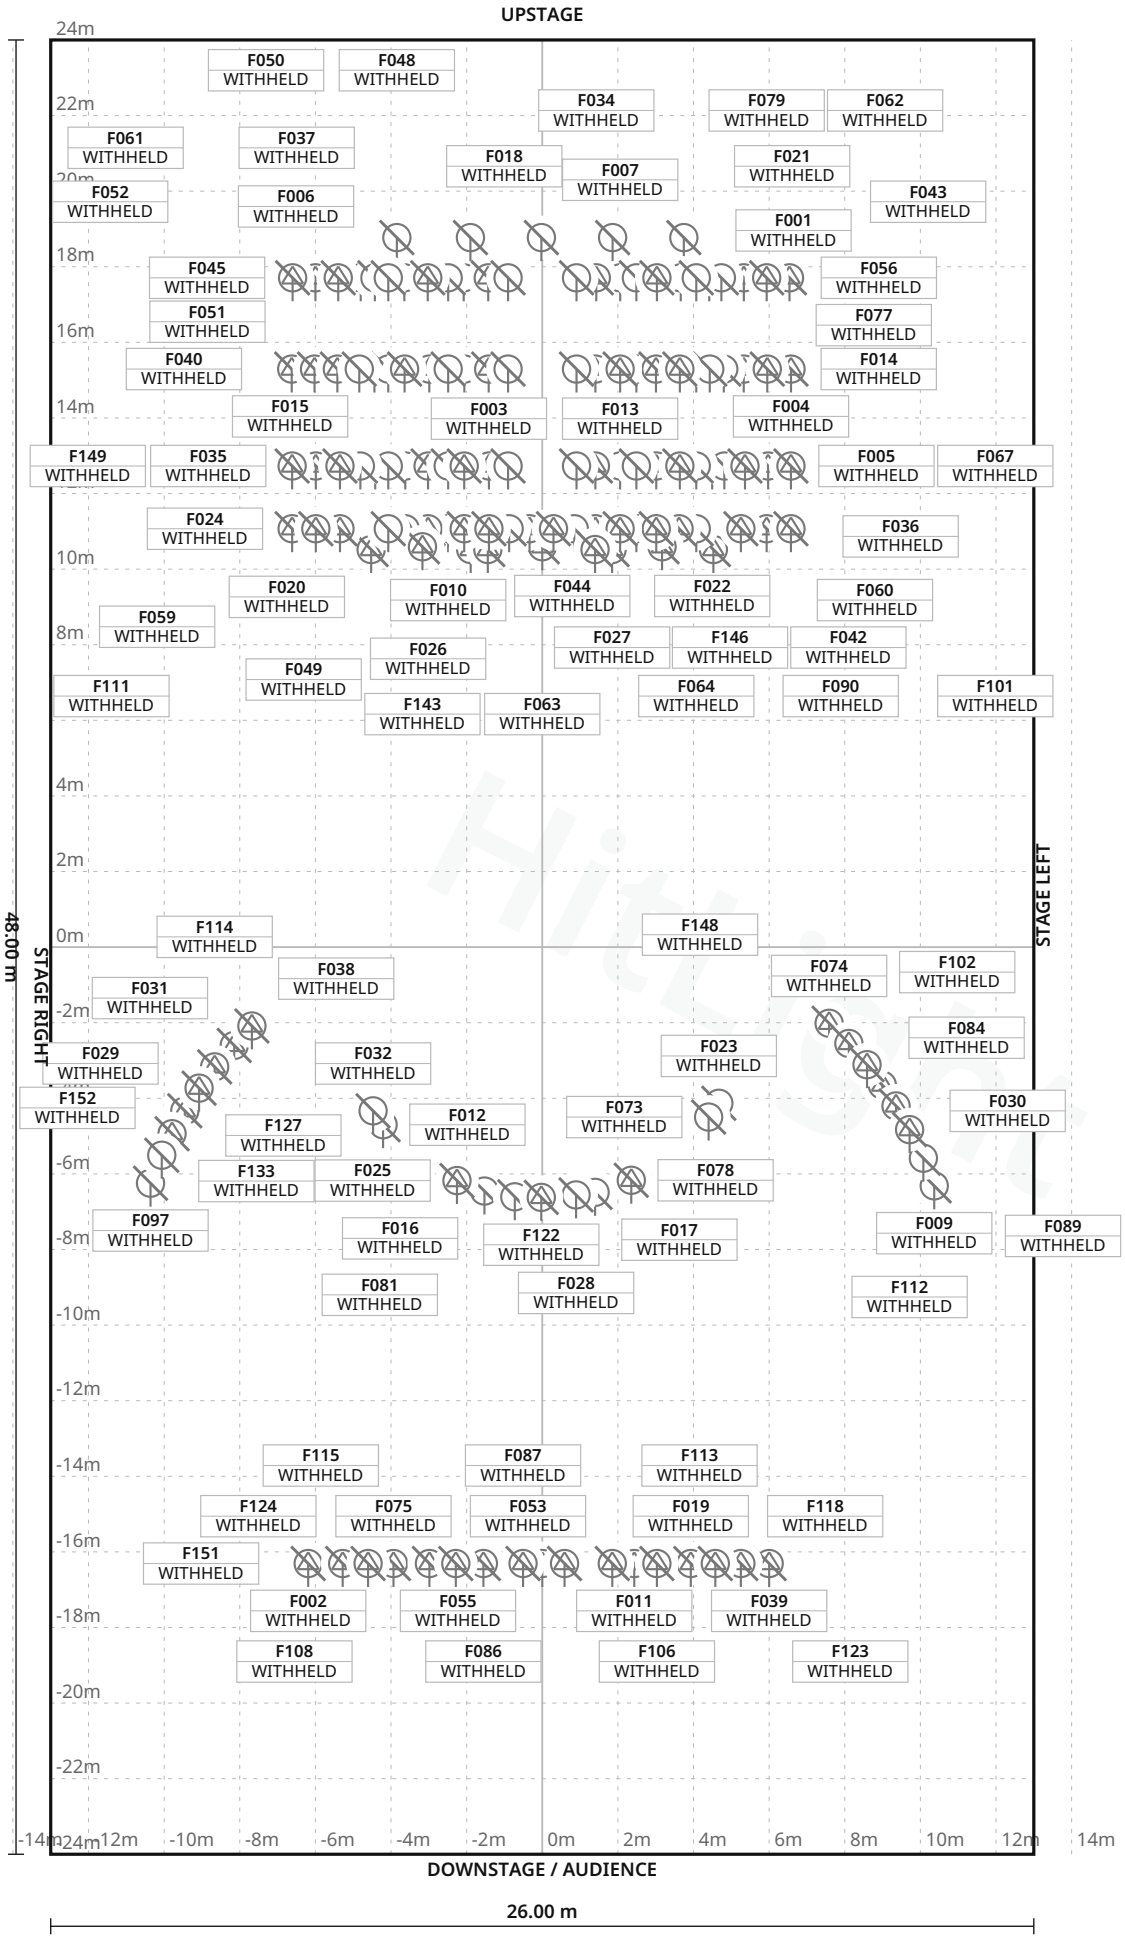

FIXTURE LEGEND

- **Source Four 5** — Profile Spot · 5×
- **Source Four 10** — Profile Spot · 12×
- **Source Four 19** — Profile Spot · 12×
- **Source Four 26** — Profile Spot · 16×
- **Source Four 36** — Profile Spot · 48×
- **Chroma-Q Color Force 72 series 1** — PAR Light · 5×
- **ETC Desire D60** Studio HD SELL40 — PAR Light · 24×
- **ETC Source Four** PAR MCM MFL — PAR Light · 16×
- **ETC Source Four** Series 1 Lustr 19-degree — PAR Light · 4×
- **ETC Source Four** Series 2 Lustr 19-degree — PAR Light · 4×
- **Martin MAC 350** Entour — Profile Spot · 6×

Stage 26.00 m W × 48.00 m D · Grid 1 m

61 fixture labels omitted in this view due to crowding · see DMX patch

Southern Theatre · Main room

LIGHT PLOT · PLAN · Main room

HitLight · Southern Theatre

21 East Main Street, Columbus, United States

DWG HL · SCALE 1:200 · metric · PRINT AT 100%

Drawn HitLight

Generated from the saved show

SOURCE 2d94b25cafa4

SYMBOL LEGEND

11 TYPES · 152 FIXTURES · COLOUR BY TYPE



ETC Source Four 5

Profile Spot · Unverified · TBC ch · category symbol

5 physical · 5 plotted

5 disabled · 0 unplaced



ETC Source Four 10

Profile Spot · Unverified · TBC ch · category symbol

12 physical · 12 plotted

12 disabled · 0 unplaced



ETC Source Four 19

Profile Spot · Unverified · TBC ch · category symbol

12 physical · 12 plotted

12 disabled · 0 unplaced



ETC Source Four 26

Profile Spot · Unverified · TBC ch · category symbol

16 physical · 16 plotted

16 disabled · 0 unplaced



ETC Source Four 36

Profile Spot · Unverified · TBC ch · category symbol

48 physical · 48 plotted

48 disabled · 0 unplaced



Unverified source fixture Chroma-Q Color Force 72 series 1

PAR Light · Unverified · TBC ch · category symbol

5 physical · 5 plotted

5 disabled · 0 unplaced



Unverified source fixture ETC Desire D60 Studio HD SELL40

PAR Light · Unverified · TBC ch · category symbol

24 physical · 24 plotted

24 disabled · 0 unplaced



Unverified source fixture ETC Source Four PAR MCM MFL

PAR Light · Unverified · TBC ch · category symbol

16 physical · 16 plotted

16 disabled · 0 unplaced

Southern Theatre · Main room

SYMBOL LEGEND · Main room

HitLight · Southern Theatre

21 East Main Street, Columbus, United States

DWG HL · METRIC

Drawn HitLight

Generated from the saved show

SOURCE 2d94b25cafa4

SYMBOL LEGEND · CONTINUED



Unverified source fixture ETC Source Four Series 1 Lustr 19-degree

PAR Light · Unverified · TBC ch · category symbol

4 physical · 4 plotted

4 disabled · 0 unplaced



Unverified source fixture ETC Source Four Series 2 Lustr 19-degree

PAR Light · Unverified · TBC ch · category symbol

4 physical · 4 plotted

4 disabled · 0 unplaced



Unverified source fixture Martin MAC 350 Entour

Profile Spot · Unverified · TBC ch · category symbol

6 physical · 6 plotted

6 disabled · 0 unplaced

HitLight

GENERAL NOTES

1. Source-based lighting plan. Confirm the current rig with the venue.
2. PARTIAL: included fixtures are not a full physical-unit census.
3. DMX PATCH WITHHELD: provisional or unchecked addresses are not published.
4. Partial planning view; modes and patch unverified; output excluded.

HitLight

FIXTURE SCHEDULE

Fixture	Manufacturer / model	Position / mount	Mode / output
VISUAL PLANNING · DMX PATCH WITHHELD			
F001	Unverified source fixture / ETC Source Four PAR MCM MFL	PLOTTED	Unverified · Output excluded
F002	ETC / Source Four 5	PLOTTED	Unverified · Output excluded
F003	ETC / Source Four 36	PLOTTED	Unverified · Output excluded
F004	ETC / Source Four 36	PLOTTED	Unverified · Output excluded
F005	ETC / Source Four 36	PLOTTED	Unverified · Output excluded
F006	ETC / Source Four 36	PLOTTED	Unverified · Output excluded
F007	ETC / Source Four 36	PLOTTED	Unverified · Output excluded
F008	ETC / Source Four 36	PLOTTED	Unverified · Output excluded
F009	Unverified source fixture / ETC Source Four Series 1 Lustr 19-degree	PLOTTED	Unverified · Output excluded
F010	Unverified source fixture / ETC Desire D60 Studio HD SELL40	PLOTTED	Unverified · Output excluded
F011	ETC / Source Four 10	PLOTTED	Unverified · Output excluded
F012	Unverified source fixture / ETC Source Four PAR MCM MFL	PLOTTED	Unverified · Output excluded
F013	ETC / Source Four 36	PLOTTED	Unverified · Output excluded
F014	ETC / Source Four 26	PLOTTED	Unverified · Output excluded
F015	Unverified source fixture / ETC Source Four PAR MCM MFL	PLOTTED	Unverified · Output excluded
F016	Unverified source fixture / ETC Source Four Series 2 Lustr 19-degree	PLOTTED	Unverified · Output excluded
F017	Unverified source fixture / ETC Source Four Series 2 Lustr 19-degree	PLOTTED	Unverified · Output excluded
F018	Unverified source fixture / Chroma-Q Color Force 72 series 1	PLOTTED	Unverified · Output excluded
F019	ETC / Source Four 10	PLOTTED	Unverified · Output excluded
F020	ETC / Source Four 26	PLOTTED	Unverified · Output excluded

Planning reference only. Confirm installed modes and patch with the venue.

Southern Theatre · Main room

FIXTURE SCHEDULE · Main room

HitLight · Southern Theatre

21 East Main Street, Columbus, United States

DWG HL · METRIC

Drawn HitLight

Generated from the saved show

SOURCE 2d94b25cafa4

FIXTURE SCHEDULE · CONTINUED

Fixture	Manufacturer / model	Position / mount	Mode / output
VISUAL PLANNING · DMX PATCH WITHHELD			
F021	Unverified source fixture / Chroma-Q Color Force 72 series 1	PLOTTED	Unverified · Output excluded
F022	Unverified source fixture / ETC Source Four PAR MCM MFL	PLOTTED	Unverified · Output excluded
F023	Unverified source fixture / ETC Source Four PAR MCM MFL	PLOTTED	Unverified · Output excluded
F024	ETC / Source Four 26	PLOTTED	Unverified · Output excluded
F025	Unverified source fixture / Martin MAC 350 Entour	PLOTTED	Unverified · Output excluded
F026	ETC / Source Four 36	PLOTTED	Unverified · Output excluded
F027	ETC / Source Four 26	PLOTTED	Unverified · Output excluded
F028	Unverified source fixture / ETC Source Four Series 2 Lustr 19-degree	PLOTTED	Unverified · Output excluded
F029	ETC / Source Four 19	PLOTTED	Unverified · Output excluded
F030	Unverified source fixture / ETC Source Four Series 1 Lustr 19-degree	PLOTTED	Unverified · Output excluded
F031	ETC / Source Four 19	PLOTTED	Unverified · Output excluded
F032	Unverified source fixture / ETC Source Four PAR MCM MFL	PLOTTED	Unverified · Output excluded
F033	ETC / Source Four 36	PLOTTED	Unverified · Output excluded
F034	ETC / Source Four 36	PLOTTED	Unverified · Output excluded
F035	Unverified source fixture / ETC Source Four PAR MCM MFL	PLOTTED	Unverified · Output excluded
F036	Unverified source fixture / ETC Desire D60 Studio HD SELL40	PLOTTED	Unverified · Output excluded
F037	ETC / Source Four 36	PLOTTED	Unverified · Output excluded
F038	ETC / Source Four 19	PLOTTED	Unverified · Output excluded
F039	ETC / Source Four 5	PLOTTED	Unverified · Output excluded
F040	Unverified source fixture / ETC Desire D60 Studio HD SELL40	PLOTTED	Unverified · Output excluded

Planning reference only. Confirm installed modes and patch with the venue.

FIXTURE SCHEDULE · CONTINUED

Fixture	Manufacturer / model	Position / mount	Mode / output
VISUAL PLANNING · DMX PATCH WITHHELD			
F041	ETC / Source Four 36	PLOTTED	Unverified · Output excluded
F042	ETC / Source Four 26	PLOTTED	Unverified · Output excluded
F043	Unverified source fixture / ETC Source Four PAR MCM MFL	PLOTTED	Unverified · Output excluded
F044	ETC / Source Four 36	PLOTTED	Unverified · Output excluded
F045	ETC / Source Four 36	PLOTTED	Unverified · Output excluded
F046	Unverified source fixture / ETC Desire D60 Studio HD SELL40	PLOTTED	Unverified · Output excluded
F047	Unverified source fixture / ETC Desire D60 Studio HD SELL40	PLOTTED	Unverified · Output excluded
F048	Unverified source fixture / Chroma-Q Color Force 72 series 1	PLOTTED	Unverified · Output excluded
F049	ETC / Source Four 26	PLOTTED	Unverified · Output excluded
F050	Unverified source fixture / Chroma-Q Color Force 72 series 1	PLOTTED	Unverified · Output excluded
F051	ETC / Source Four 36	PLOTTED	Unverified · Output excluded
F052	ETC / Source Four 36	PLOTTED	Unverified · Output excluded
F053	ETC / Source Four 10	PLOTTED	Unverified · Output excluded
F054	Unverified source fixture / ETC Desire D60 Studio HD SELL40	PLOTTED	Unverified · Output excluded
F055	ETC / Source Four 5	PLOTTED	Unverified · Output excluded
F056	ETC / Source Four 26	PLOTTED	Unverified · Output excluded
F057	ETC / Source Four 36	PLOTTED	Unverified · Output excluded
F058	Unverified source fixture / ETC Desire D60 Studio HD SELL40	PLOTTED	Unverified · Output excluded
F059	ETC / Source Four 36	PLOTTED	Unverified · Output excluded
F060	ETC / Source Four 36	PLOTTED	Unverified · Output excluded

Planning reference only. Confirm installed modes and patch with the venue.

Fixture	Manufacturer / model	Position / mount	Mode / output
VISUAL PLANNING · DMX PATCH WITHHELD			
F061	ETC / Source Four 36	PLOTTED	Unverified · Output excluded
F062	ETC / Source Four 36	PLOTTED	Unverified · Output excluded
F063	Unverified source fixture / Martin MAC 350 Entour	PLOTTED	Unverified · Output excluded
F064	Unverified source fixture / ETC Desire D60 Studio HD SELL40	PLOTTED	Unverified · Output excluded
F065	ETC / Source Four 26	PLOTTED	Unverified · Output excluded
F066	Unverified source fixture / ETC Desire D60 Studio HD SELL40	PLOTTED	Unverified · Output excluded
F067	ETC / Source Four 36	PLOTTED	Unverified · Output excluded
F068	Unverified source fixture / ETC Source Four PAR MCM MFL	PLOTTED	Unverified · Output excluded
F069	ETC / Source Four 26	PLOTTED	Unverified · Output excluded
F070	ETC / Source Four 36	PLOTTED	Unverified · Output excluded
F071	Unverified source fixture / ETC Source Four PAR MCM MFL	PLOTTED	Unverified · Output excluded
F072	Unverified source fixture / ETC Desire D60 Studio HD SELL40	PLOTTED	Unverified · Output excluded
F073	Unverified source fixture / ETC Source Four PAR MCM MFL	PLOTTED	Unverified · Output excluded
F074	ETC / Source Four 19	PLOTTED	Unverified · Output excluded
F075	ETC / Source Four 10	PLOTTED	Unverified · Output excluded
F076	ETC / Source Four 36	PLOTTED	Unverified · Output excluded
F077	ETC / Source Four 36	PLOTTED	Unverified · Output excluded
F078	Unverified source fixture / Martin MAC 350 Entour	PLOTTED	Unverified · Output excluded
F079	ETC / Source Four 36	PLOTTED	Unverified · Output excluded
F080	Unverified source fixture / ETC Source Four PAR MCM MFL	PLOTTED	Unverified · Output excluded

Planning reference only. Confirm installed modes and patch with the venue.

FIXTURE SCHEDULE · CONTINUED

Fixture	Manufacturer / model	Position / mount	Mode / output
VISUAL PLANNING · DMX PATCH WITHHELD			
F081	Unverified source fixture / ETC Source Four Series 2 Lustr 19-degree	PLOTTED	Unverified · Output excluded
F082	Unverified source fixture / ETC Desire D60 Studio HD SELL40	PLOTTED	Unverified · Output excluded
F083	Unverified source fixture / ETC Source Four PAR MCM MFL	PLOTTED	Unverified · Output excluded
F084	ETC / Source Four 19	PLOTTED	Unverified · Output excluded
F085	Unverified source fixture / ETC Source Four PAR MCM MFL	PLOTTED	Unverified · Output excluded
F086	ETC / Source Four 10	PLOTTED	Unverified · Output excluded
F087	ETC / Source Four 10	PLOTTED	Unverified · Output excluded
F088	Unverified source fixture / ETC Desire D60 Studio HD SELL40	PLOTTED	Unverified · Output excluded
F089	ETC / Source Four 19	PLOTTED	Unverified · Output excluded
F090	Unverified source fixture / ETC Desire D60 Studio HD SELL40	PLOTTED	Unverified · Output excluded
F091	ETC / Source Four 36	PLOTTED	Unverified · Output excluded
F092	Unverified source fixture / ETC Desire D60 Studio HD SELL40	PLOTTED	Unverified · Output excluded
F093	ETC / Source Four 36	PLOTTED	Unverified · Output excluded
F094	ETC / Source Four 36	PLOTTED	Unverified · Output excluded
F095	ETC / Source Four 36	PLOTTED	Unverified · Output excluded
F096	Unverified source fixture / ETC Desire D60 Studio HD SELL40	PLOTTED	Unverified · Output excluded
F097	Unverified source fixture / ETC Source Four Series 1 Lustr 19-degree	PLOTTED	Unverified · Output excluded
F098	ETC / Source Four 36	PLOTTED	Unverified · Output excluded
F099	Unverified source fixture / ETC Desire D60 Studio HD SELL40	PLOTTED	Unverified · Output excluded
F100	ETC / Source Four 36	PLOTTED	Unverified · Output excluded

Planning reference only. Confirm installed modes and patch with the venue.

FIXTURE SCHEDULE · CONTINUED

Fixture	Manufacturer / model	Position / mount	Mode / output
VISUAL PLANNING · DMX PATCH WITHHELD			
F101	ETC / Source Four 36	PLOTTED	Unverified · Output excluded
F102	ETC / Source Four 19	PLOTTED	Unverified · Output excluded
F103	Unverified source fixture / ETC Desire D60 Studio HD SELL40	PLOTTED	Unverified · Output excluded
F104	ETC / Source Four 36	PLOTTED	Unverified · Output excluded
F105	ETC / Source Four 26	PLOTTED	Unverified · Output excluded
F106	ETC / Source Four 5	PLOTTED	Unverified · Output excluded
F107	ETC / Source Four 36	PLOTTED	Unverified · Output excluded
F108	ETC / Source Four 5	PLOTTED	Unverified · Output excluded
F109	ETC / Source Four 36	PLOTTED	Unverified · Output excluded
F110	Unverified source fixture / Martin MAC 350 Entour	PLOTTED	Unverified · Output excluded
F111	ETC / Source Four 36	PLOTTED	Unverified · Output excluded
F112	ETC / Source Four 19	PLOTTED	Unverified · Output excluded
F113	ETC / Source Four 10	PLOTTED	Unverified · Output excluded
F114	ETC / Source Four 19	PLOTTED	Unverified · Output excluded
F115	ETC / Source Four 10	PLOTTED	Unverified · Output excluded
F116	ETC / Source Four 36	PLOTTED	Unverified · Output excluded
F117	Unverified source fixture / ETC Desire D60 Studio HD SELL40	PLOTTED	Unverified · Output excluded
F118	ETC / Source Four 10	PLOTTED	Unverified · Output excluded
F119	Unverified source fixture / ETC Desire D60 Studio HD SELL40	PLOTTED	Unverified · Output excluded
F120	Unverified source fixture / ETC Desire D60 Studio HD SELL40	PLOTTED	Unverified · Output excluded

Planning reference only. Confirm installed modes and patch with the venue.

Southern Theatre · Main room

FIXTURE SCHEDULE · Main room

HitLight · Southern Theatre

21 East Main Street, Columbus, United States

DWG HL · METRIC

Drawn HitLight

Generated from the saved show

SOURCE 2d94b25cafa4

FIXTURE SCHEDULE · CONTINUED

Fixture	Manufacturer / model	Position / mount	Mode / output
VISUAL PLANNING · DMX PATCH WITHHELD			
F121	ETC / Source Four 26	PLOTTED	Unverified · Output excluded
F122	Unverified source fixture / Martin MAC 350 Entour	PLOTTED	Unverified · Output excluded
F123	ETC / Source Four 10	PLOTTED	Unverified · Output excluded
F124	ETC / Source Four 10	PLOTTED	Unverified · Output excluded
F125	ETC / Source Four 26	PLOTTED	Unverified · Output excluded
F126	Unverified source fixture / ETC Desire D60 Studio HD SELL40	PLOTTED	Unverified · Output excluded
F127	ETC / Source Four 19	PLOTTED	Unverified · Output excluded
F128	ETC / Source Four 36	PLOTTED	Unverified · Output excluded
F129	Unverified source fixture / ETC Source Four PAR MCM MFL	PLOTTED	Unverified · Output excluded
F130	Unverified source fixture / ETC Desire D60 Studio HD SELL40	PLOTTED	Unverified · Output excluded
F131	ETC / Source Four 36	PLOTTED	Unverified · Output excluded
F132	Unverified source fixture / ETC Source Four PAR MCM MFL	PLOTTED	Unverified · Output excluded
F133	ETC / Source Four 19	PLOTTED	Unverified · Output excluded
F134	Unverified source fixture / ETC Desire D60 Studio HD SELL40	PLOTTED	Unverified · Output excluded
F135	ETC / Source Four 36	PLOTTED	Unverified · Output excluded
F136	Unverified source fixture / Chroma-Q Color Force 72 series 1	PLOTTED	Unverified · Output excluded
F137	ETC / Source Four 36	PLOTTED	Unverified · Output excluded
F138	ETC / Source Four 36	PLOTTED	Unverified · Output excluded
F139	ETC / Source Four 36	PLOTTED	Unverified · Output excluded
F140	ETC / Source Four 36	PLOTTED	Unverified · Output excluded

Planning reference only. Confirm installed modes and patch with the venue.

Fixture	Manufacturer / model	Position / mount	Mode / output
VISUAL PLANNING · DMX PATCH WITHHELD			
F141	ETC / Source Four 26	PLOTTED	Unverified · Output excluded
F142	ETC / Source Four 26	PLOTTED	Unverified · Output excluded
F143	Unverified source fixture / Martin MAC 350 Entour	PLOTTED	Unverified · Output excluded
F144	ETC / Source Four 36	PLOTTED	Unverified · Output excluded
F145	Unverified source fixture / ETC Desire D60 Studio HD SELL40	PLOTTED	Unverified · Output excluded
F146	ETC / Source Four 26	PLOTTED	Unverified · Output excluded
F147	ETC / Source Four 26	PLOTTED	Unverified · Output excluded
F148	ETC / Source Four 19	PLOTTED	Unverified · Output excluded
F149	ETC / Source Four 36	PLOTTED	Unverified · Output excluded
F150	ETC / Source Four 36	PLOTTED	Unverified · Output excluded
F151	ETC / Source Four 10	PLOTTED	Unverified · Output excluded
F152	Unverified source fixture / ETC Source Four Series 1 Lustr 19-degree	PLOTTED	Unverified · Output excluded

Planning reference only. Confirm installed modes and patch with the venue.

VALIDATION APPENDIX

WARNING · PATCH_WITHHELD

DMX patch facts are withheld pending source verification. This planning document cannot be used for hardware output.

Objects: — · Remediation: review the source facts and regenerate.

ERROR · STAGE_DIMENSIONS_UNCONFIRMED

Confirm the stage dimensions before producing a final technical document.

Objects: Main room · Remediation: review the source facts and regenerate.

WARNING · MODE_UNVERIFIED

DMX modes are unverified; output remains excluded.

Objects: F001–F152 · Remediation: review the source facts and regenerate.

WARNING · FIXTURE_DISABLED

Fixtures are disabled for this visual planning reconstruction.

Objects: F001–F152 · Remediation: review the source facts and regenerate.

WARNING · TITLE_METADATA_INCOMPLETE

Some professional title-block metadata is missing; the document will show an em dash.

Objects: d71b383fa9526d509d63a9fa · Remediation: review the source facts and regenerate.

HitLight

VENUE & DRAWING SOURCES

Southern Theatre

Main room · House rig

21 East Main Street, Columbus, OH, US

https://capa-net.org/southern/Lighting.html

Sources checked 2026-11-06

Symbols: HitLight-owned category artwork. No manufacturer model geometry or original source pages included.

Fixture positions follow the venue’s published lighting plot; the currently installed rig is not verified.

152 source-based fixture records retain their original printed source identities. The current public view has 146 catalogue body references and 6 visual fallbacks. Installed modes and DMX patch are unverified; all original output exclusions remain.

Fixture heights are approximate; trim heights may differ from the drawing.

152 individually drawn housings from two11 June2020 stage/front-of-house plots. Current installation and complete census unknown. Unlocated stock and conflicting undated arch identity remain separate observations.

Proper catalogue bodies and labelled mechanical substitutes retained. D60StudioHD and Series1Lustr require exact model/body work;ColorForce72 catalogue channel arrays conflict with source address spacing. All modes and optics remain unverified.

All heights,stage scale,curve registration,room frame,focus and mounts estimated. Nominal source FOH widths/distances help display only. Partial visual reference;all fixtures unpatched and output excluded.

146 approximate public catalogue housings, including newly authored Source Four PAR / Colortran bodies and labelled mechanical donors; 6 visual fallbacks. Source identities and output exclusions retained; optics, modes and patch unverified.

Partial planning view; modes and patch unverified; output excluded.

Fixture plot original; visually inspected page(s) 1. Freshness and reuse rights unconfirmed.: https://capa-net.org/southern/resources/Southern%27s-Light-Plot-2020-v2024.pdf · checked 2026-11-03

Published capacity 933 for Main theatre.: https://capa-net.org/southern/SouthernInfo.html · checked 2026-11-03

Official venue/technical source page.: https://capa-net.org/southern/Lighting.html · checked 2026-11-03

Companion Southern Theatre FOH lighting plot dated11 June2020; individual arch,balcony and booth fixtures inspected. Current setup/reuse unknown.: https://capa-net.org/southern/resources/Southern's-FOH-Light-Plot-2020.pdf · checked 2026-11-06

Publicly linked original Vectorworks lighting drawing; unsupported admin-library format, retained privately without executing or opening project content.: https://capa-net.org/southern/resources/Southern's-Light-Plot-2020.vwx · checked 2026-11-06

Publicly linked original Vectorworks lighting drawing; unsupported admin-library format, retained privately without executing or opening project content.: https://capa-net.org/southern/resources/Southern-Border-Lighting-Template.vwx · checked 2026-11-06

Public venue page: https://www.hitlight.app/venues/united-states/southern-theatre-d71b383f

HitLight | hitlight.app