
UPSTAGE

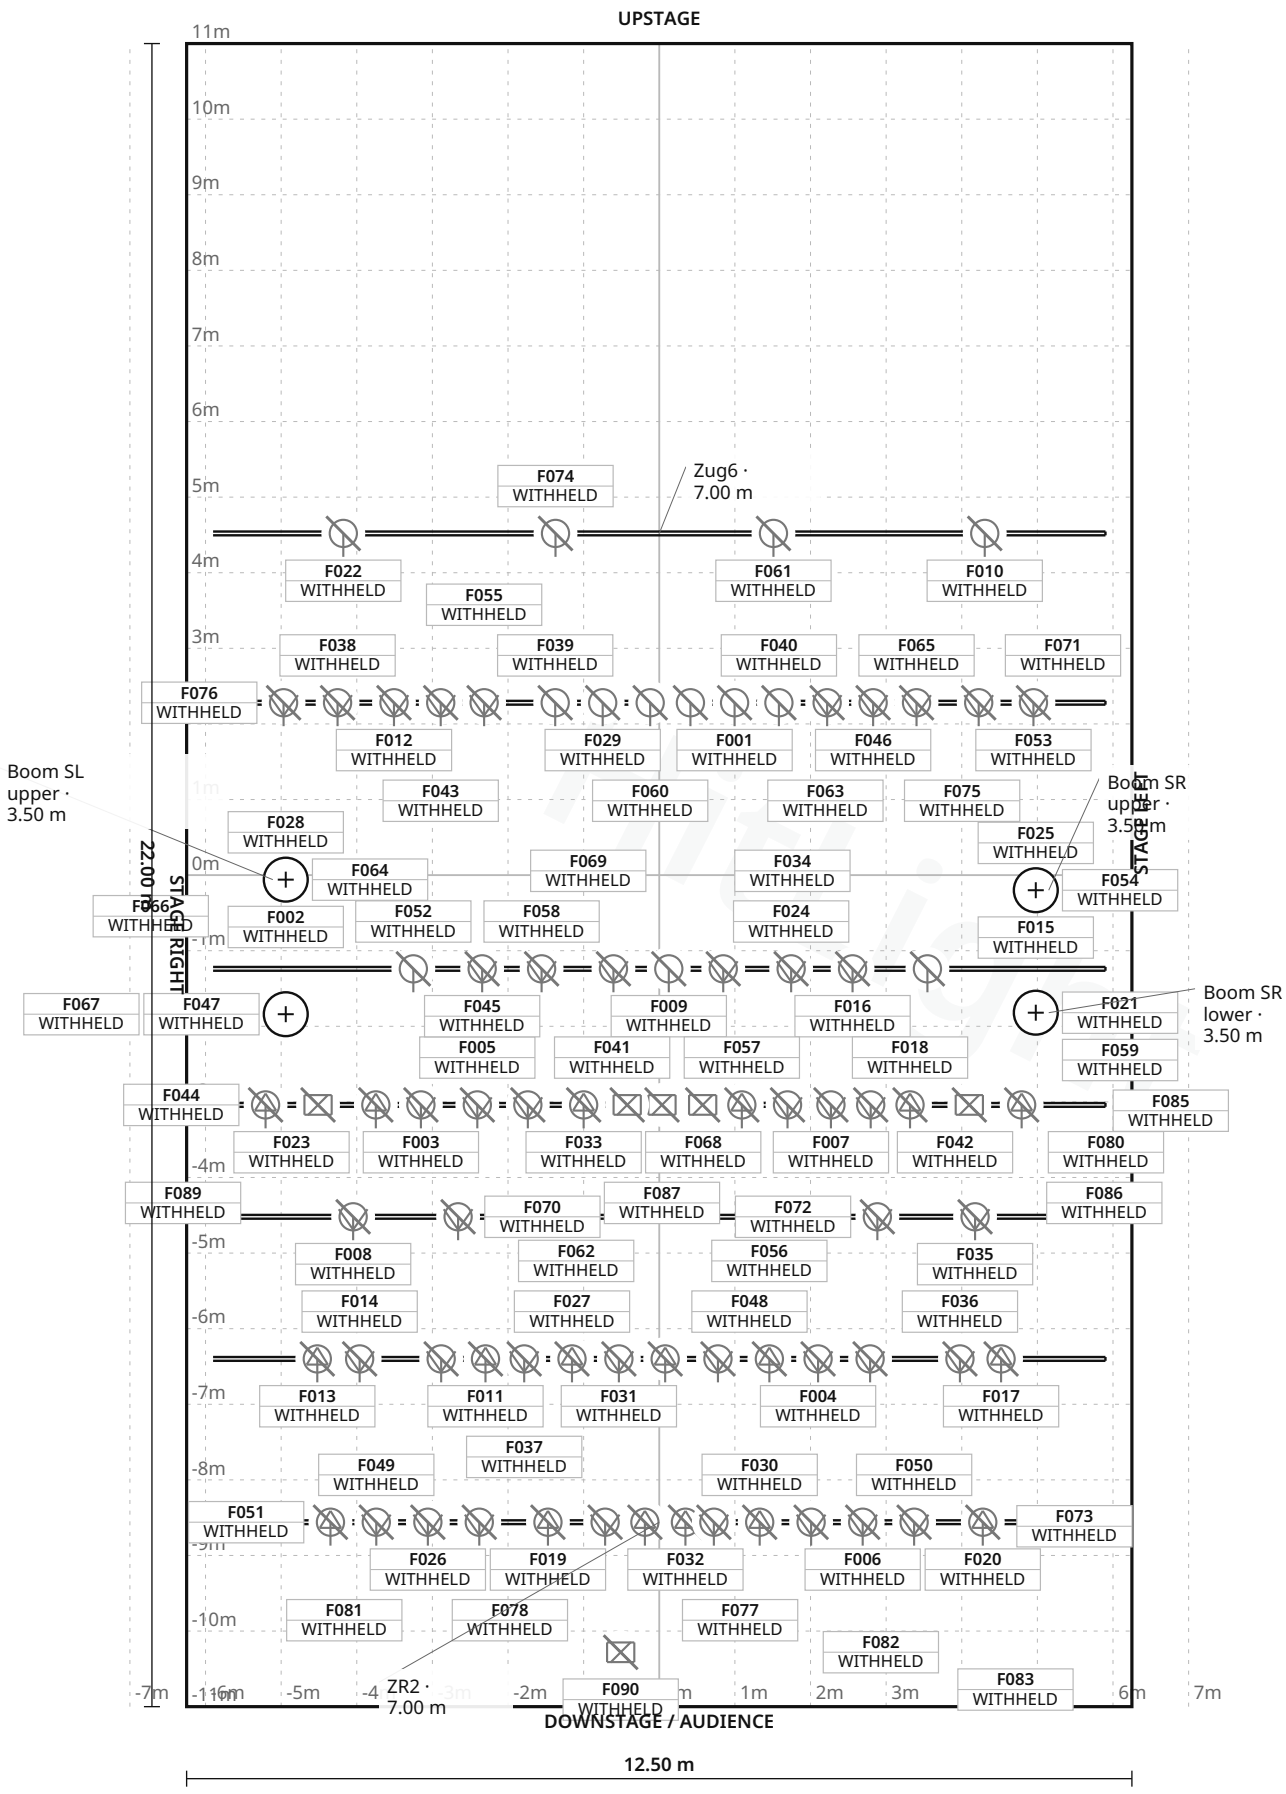

FIXTURE LEGEND

- **ADB Europe C 103** — 1.2kW PC (Pri) — Spot Light · 14×
- **ADB Europe C 201** — 2kW PC (Pla) — Spot Light · 8×
- **ADB Europe C 203** — 2kW PC (Pri) — Spot Light · 8×
- **ADB Europe DN** — 105 1.2kW profile 9-20° — Profile Spot · 4×
- **ADB Europe DN** — 205 2kW profile 10-22° — Profile Spot · 4×
- **ADB Europe DS** — 105 1.2kW profile 15-31° — Profile Spot · 10×
- **ADB Europe F 101** — 1.2kW Fresnel (Stu) — Spot Light · 12×
- **Flutter 1KW** — PAR Light · 3×
- **Flutter LED** — Other · 4×
- **PAR56** — PAR Light · 4×
- **PAR64 1000W CP61** — PAR Light · 18×
- **STROBO** — Other · 1×
- **Verfolger 1.2kW** — 10-16° — Other · 1×

Stage 12.50 m W × 22.00 m D · Grid 1 m

4 fixture labels omitted in this view due to crowding · see DMX patch

forumKLOSTER · Stadtsaal

LIGHT PLOT · PLAN · Stadtsaal

HitLight · forumKLOSTER

Rathausplatz 5, 8200 Gleisdorf, Gleisdorf, Austria

DWG HL · SCALE 1:100 · metric · PRINT AT 100%

Drawn HitLight

Generated from the saved show

SOURCE 5871f4d853d3

SYMBOL LEGEND

13 TYPES · 91 FIXTURES · COLOUR BY TYPE



Unverified source fixture ADB Europe C 103 1.2kW PC (Pri)

Spot Light · Unverified · TBC ch · category symbol

14 physical · 14 plotted

14 disabled · 0 unplaced



Unverified source fixture ADB Europe C 201 2kW PC (Pla)

Spot Light · Unverified · TBC ch · category symbol

8 physical · 8 plotted

8 disabled · 0 unplaced



Unverified source fixture ADB Europe C 203 2kW PC (Pri)

Spot Light · Unverified · TBC ch · category symbol

8 physical · 8 plotted

8 disabled · 0 unplaced



Unverified source fixture ADB Europe DN 105 1.2kW profile 9-20°

Profile Spot · Unverified · TBC ch · category symbol

4 physical · 4 plotted

4 disabled · 0 unplaced



Unverified source fixture ADB Europe DN 205 2kW profile 10-22°

Profile Spot · Unverified · TBC ch · category symbol

4 physical · 4 plotted

4 disabled · 0 unplaced



Unverified source fixture ADB Europe DS 105 1.2kW profile 15-31°

Profile Spot · Unverified · TBC ch · category symbol

10 physical · 10 plotted

10 disabled · 0 unplaced



Unverified source fixture ADB Europe F 101 1.2kW Fresnel (Stu)

Spot Light · Unverified · TBC ch · category symbol

12 physical · 12 plotted

12 disabled · 0 unplaced



Unverified source fixture Flutter 1KW

PAR Light · Unverified · TBC ch · category symbol

3 physical · 3 plotted

3 disabled · 0 unplaced

forumKLOSTER · Stadtsaal

SYMBOL LEGEND · Stadtsaal

HitLight · forumKLOSTER

Rathausplatz 5, 8200 Gleisdorf, Gleisdorf, Austria

DWG HL · METRIC

Drawn HitLight

Generated from the saved show

SOURCE 5871f4d853d3

SYMBOL LEGEND · CONTINUED



Unverified source fixture Flutter LED

Other · Unverified · TBC ch · category symbol

4 physical · 4 plotted

4 disabled · 0 unplaced



Unverified source fixture PAR56

PAR Light · Unverified · TBC ch · category symbol

4 physical · 4 plotted

4 disabled · 0 unplaced



Unverified source fixture PAR64 1000W CP61

PAR Light · Unverified · TBC ch · category symbol

18 physical · 18 plotted

18 disabled · 0 unplaced



Unverified source fixture STROBO

Other · Unverified · TBC ch · category symbol

1 physical · 1 plotted

1 disabled · 0 unplaced



Unverified source fixture Verfolger 1.2kW 10-16°

Other · Unverified · TBC ch · category symbol

1 physical · 1 plotted

1 disabled · 0 unplaced

forumKLOSTER · Stadtsaal

SYMBOL LEGEND · Stadtsaal

HitLight · forumKLOSTER

Rathausplatz 5, 8200 Gleisdorf, Gleisdorf, Austria

DWG HL · METRIC

Drawn HitLight

Generated from the saved show

SOURCE 5871f4d853d3

GENERAL NOTES

1. Source-based lighting plan. Confirm the current rig with the venue.
2. PARTIAL: included fixtures are not a full physical-unit census.
3. DMX PATCH WITHHELD: provisional or unchecked addresses are not published.
4. Approximate planning view; not official venue paperwork or output-ready. Original HitLight symbols only; no source pages, OEM meshes, photos or logos. Original files remain private; modes and patch unverified.

HitLight

STAGE ELEMENTS

NAME	TYPE	POSITION	TRIM / SIZE
Zug6	pipe	X 0.00 m · Z -4.52 m	7.00 m · 11.80 m W × 0.05 m D
ZR1	pipe	X 0.00 m · Z 6.40 m	7.00 m · 11.80 m W × 0.05 m D
Zug1	pipe	X 0.00 m · Z 3.04 m	7.00 m · 11.80 m W × 0.05 m D
Boom SR upper	boom	X 5.15 m · Z 0.20 m	3.50 m · 0.10 m W × 0.10 m D
Boom SL upper	boom	X -5.11 m · Z 0.06 m	3.50 m · 0.10 m W × 0.10 m D
Boom SR lower	boom	X 5.15 m · Z 1.82 m	3.50 m · 0.10 m W × 0.10 m D
Zug2	pipe	X 0.00 m · Z 1.24 m	7.00 m · 11.80 m W × 0.05 m D
Boom SL lower	boom	X -5.11 m · Z 1.84 m	3.50 m · 0.10 m W × 0.10 m D
Zug4	pipe	X 0.00 m · Z -2.28 m	7.00 m · 11.80 m W × 0.05 m D
ZR2	pipe	X 0.00 m · Z 8.56 m	7.00 m · 11.80 m W × 0.05 m D
Portal bar	pipe	X 0.00 m · Z 4.52 m	6.00 m · 11.80 m W × 0.05 m D

forumKLOSTER · Stadtsaal

STAGE ELEMENTS · Stadtsaal

HitLight · forumKLOSTER

Rathausplatz 5, 8200 Gleisdorf, Gleisdorf, Austria

DWG HL · METRIC

Drawn HitLight

Generated from the saved show

SOURCE 5871f4d853d3

FIXTURE SCHEDULE

Fixture	Manufacturer / model	Position / mount	Mode / output
VISUAL PLANNING · DMX PATCH WITHHELD			
F001	Unverified source fixture / PAR64 1000W CP61	Zug4	Unverified · Output excluded
F002	Unverified source fixture / PAR64 1000W CP61	Boom SL upper	Unverified · Output excluded
F003	Unverified source fixture / ADB Europe C 103 1.2kW PC (Pri)	Zug1	Unverified · Output excluded
F004	Unverified source fixture / ADB Europe C 203 2kW PC (Pri)	ZR1	Unverified · Output excluded
F005	Unverified source fixture / ADB Europe C 103 1.2kW PC (Pri)	Zug1	Unverified · Output excluded
F006	Unverified source fixture / ADB Europe C 201 2kW PC (Pla)	ZR2	Unverified · Output excluded
F007	Unverified source fixture / ADB Europe C 103 1.2kW PC (Pri)	Zug1	Unverified · Output excluded
F008	Unverified source fixture / ADB Europe F 101 1.2kW Fresnel (Stu)	Portal bar	Unverified · Output excluded
F009	Unverified source fixture / Flutter 1KW	Zug2	Unverified · Output excluded
F010	Unverified source fixture / PAR56	Zug6	Unverified · Output excluded
F011	Unverified source fixture / ADB Europe DS 105 1.2kW profile 15-31°	ZR1	Unverified · Output excluded
F012	Unverified source fixture / ADB Europe F 101 1.2kW Fresnel (Stu)	Zug4	Unverified · Output excluded
F013	Unverified source fixture / ADB Europe DN 105 1.2kW profile 9-20°	ZR1	Unverified · Output excluded
F014	Unverified source fixture / ADB Europe C 203 2kW PC (Pri)	ZR1	Unverified · Output excluded
F015	Unverified source fixture / PAR64 1000W CP61	Boom SR upper	Unverified · Output excluded
F016	Unverified source fixture / ADB Europe F 101 1.2kW Fresnel (Stu)	Zug2	Unverified · Output excluded
F017	Unverified source fixture / ADB Europe DN 105 1.2kW profile 9-20°	ZR1	Unverified · Output excluded
F018	Unverified source fixture / ADB Europe DS 105 1.2kW profile 15-31°	Zug1	Unverified · Output excluded
F019	Unverified source fixture / ADB Europe DN 205 2kW profile 10-22°	ZR2	Unverified · Output excluded
F020	Unverified source fixture / ADB Europe DN 205 2kW profile 10-22°	ZR2	Unverified · Output excluded

Planning reference only. Confirm installed modes and patch with the venue.

forumKLOSTER · Stadtsaal

FIXTURE SCHEDULE · Stadtsaal

HitLight · forumKLOSTER

Rathausplatz 5, 8200 Gleisdorf, Gleisdorf, Austria

DWG HL · METRIC

Drawn HitLight

Generated from the saved show

SOURCE 5871f4d853d3

FIXTURE SCHEDULE · CONTINUED

Fixture	Manufacturer / model	Position / mount	Mode / output
VISUAL PLANNING · DMX PATCH WITHHELD			
F021	Unverified source fixture / PAR64 1000W CP61	Boom SR lower	Unverified · Output excluded
F022	Unverified source fixture / PAR56	Zug6	Unverified · Output excluded
F023	Unverified source fixture / ADB Europe DS 105 1.2kW profile 15-31°	Zug1	Unverified · Output excluded
F024	Unverified source fixture / ADB Europe C 103 1.2kW PC (Pri)	Zug2	Unverified · Output excluded
F025	Unverified source fixture / PAR64 1000W CP61	Boom SR upper	Unverified · Output excluded
F026	Unverified source fixture / ADB Europe C 201 2kW PC (Pla)	ZR2	Unverified · Output excluded
F027	Unverified source fixture / ADB Europe DN 105 1.2kW profile 9-20°	ZR1	Unverified · Output excluded
F028	Unverified source fixture / PAR64 1000W CP61	Boom SL upper	Unverified · Output excluded
F029	Unverified source fixture / PAR64 1000W CP61	Zug4	Unverified · Output excluded
F030	Unverified source fixture / ADB Europe DN 205 2kW profile 10-22°	ZR2	Unverified · Output excluded
F031	Unverified source fixture / ADB Europe C 203 2kW PC (Pri)	ZR1	Unverified · Output excluded
F032	Unverified source fixture / ADB Europe DS 105 1.2kW profile 15-31°	ZR2	Unverified · Output excluded
F033	Unverified source fixture / ADB Europe DS 105 1.2kW profile 15-31°	Zug1	Unverified · Output excluded
F034	Unverified source fixture / Flutter 1KW	Zug2	Unverified · Output excluded
F035	Unverified source fixture / ADB Europe F 101 1.2kW Fresnel (Stu)	Portal bar	Unverified · Output excluded
F036	Unverified source fixture / ADB Europe C 203 2kW PC (Pri)	ZR1	Unverified · Output excluded
F037	Unverified source fixture / ADB Europe C 203 2kW PC (Pri)	ZR1	Unverified · Output excluded
F038	Unverified source fixture / ADB Europe C 103 1.2kW PC (Pri)	Zug4	Unverified · Output excluded
F039	Unverified source fixture / PAR64 1000W CP61	Zug4	Unverified · Output excluded
F040	Unverified source fixture / PAR64 1000W CP61	Zug4	Unverified · Output excluded

Planning reference only. Confirm installed modes and patch with the venue.

FIXTURE SCHEDULE · CONTINUED

Fixture	Manufacturer / model	Position / mount	Mode / output
VISUAL PLANNING · DMX PATCH WITHHELD			
F041	Unverified source fixture / ADB Europe C 103 1.2kW PC (Pri)	Zug1	Unverified · Output excluded
F042	Unverified source fixture / ADB Europe C 103 1.2kW PC (Pri)	Zug1	Unverified · Output excluded
F043	Unverified source fixture / ADB Europe F 101 1.2kW Fresnel (Stu)	Zug4	Unverified · Output excluded
F044	Unverified source fixture / ADB Europe DS 105 1.2kW profile 15-31°	Zug1	Unverified · Output excluded
F045	Unverified source fixture / ADB Europe F 101 1.2kW Fresnel (Stu)	Zug2	Unverified · Output excluded
F046	Unverified source fixture / ADB Europe F 101 1.2kW Fresnel (Stu)	Zug4	Unverified · Output excluded
F047	Unverified source fixture / PAR64 1000W CP61	Boom SL lower	Unverified · Output excluded
F048	Unverified source fixture / ADB Europe DS 105 1.2kW profile 15-31°	ZR1	Unverified · Output excluded
F049	Unverified source fixture / ADB Europe C 201 2kW PC (Pla)	ZR2	Unverified · Output excluded
F050	Unverified source fixture / ADB Europe C 201 2kW PC (Pla)	ZR2	Unverified · Output excluded
F051	Unverified source fixture / ADB Europe DN 205 2kW profile 10-22°	ZR2	Unverified · Output excluded
F052	Unverified source fixture / Flutter 1KW	Zug2	Unverified · Output excluded
F053	Unverified source fixture / ADB Europe C 103 1.2kW PC (Pri)	Zug4	Unverified · Output excluded
F054	Unverified source fixture / PAR64 1000W CP61	Boom SR upper	Unverified · Output excluded
F055	Unverified source fixture / ADB Europe F 101 1.2kW Fresnel (Stu)	Zug4	Unverified · Output excluded
F056	Unverified source fixture / ADB Europe DN 105 1.2kW profile 9-20°	ZR1	Unverified · Output excluded
F057	Unverified source fixture / ADB Europe DS 105 1.2kW profile 15-31°	Zug1	Unverified · Output excluded
F058	Unverified source fixture / ADB Europe C 103 1.2kW PC (Pri)	Zug2	Unverified · Output excluded
F059	Unverified source fixture / PAR64 1000W CP61	Boom SR lower	Unverified · Output excluded
F060	Unverified source fixture / PAR64 1000W CP61	Zug4	Unverified · Output excluded

Planning reference only. Confirm installed modes and patch with the venue.

FIXTURE SCHEDULE · CONTINUED

Fixture	Manufacturer / model	Position / mount	Mode / output
VISUAL PLANNING · DMX PATCH WITHHELD			
F061	Unverified source fixture / PAR56	Zug6	Unverified · Output excluded
F062	Unverified source fixture / ADB Europe C 203 2kW PC (Pri)	ZR1	Unverified · Output excluded
F063	Unverified source fixture / PAR64 1000W CP61	Zug4	Unverified · Output excluded
F064	Unverified source fixture / PAR64 1000W CP61	Boom SL upper	Unverified · Output excluded
F065	Unverified source fixture / ADB Europe F 101 1.2kW Fresnel (Stu)	Zug4	Unverified · Output excluded
F066	Unverified source fixture / PAR64 1000W CP61	Boom SL lower	Unverified · Output excluded
F067	Unverified source fixture / PAR64 1000W CP61	Boom SL lower	Unverified · Output excluded
F068	Unverified source fixture / ADB Europe C 103 1.2kW PC (Pri)	Zug1	Unverified · Output excluded
F069	Unverified source fixture / ADB Europe C 103 1.2kW PC (Pri)	Zug2	Unverified · Output excluded
F070	Unverified source fixture / ADB Europe F 101 1.2kW Fresnel (Stu)	Portal bar	Unverified · Output excluded
F071	Unverified source fixture / ADB Europe C 103 1.2kW PC (Pri)	Zug4	Unverified · Output excluded
F072	Unverified source fixture / ADB Europe F 101 1.2kW Fresnel (Stu)	Portal bar	Unverified · Output excluded
F073	Unverified source fixture / ADB Europe C 203 2kW PC (Pri)	ZR1	Unverified · Output excluded
F074	Unverified source fixture / PAR56	Zug6	Unverified · Output excluded
F075	Unverified source fixture / ADB Europe F 101 1.2kW Fresnel (Stu)	Zug4	Unverified · Output excluded
F076	Unverified source fixture / ADB Europe C 103 1.2kW PC (Pri)	Zug4	Unverified · Output excluded
F077	Unverified source fixture / ADB Europe C 201 2kW PC (Pla)	ZR2	Unverified · Output excluded
F078	Unverified source fixture / ADB Europe DS 105 1.2kW profile 15-31°	ZR2	Unverified · Output excluded
F079	Unverified source fixture / ADB Europe C 103 1.2kW PC (Pri)	Zug2	Unverified · Output excluded
F080	Unverified source fixture / ADB Europe DS 105 1.2kW profile 15-31°	Zug1	Unverified · Output excluded

Planning reference only. Confirm installed modes and patch with the venue.

forumKLOSTER · Stadtsaal

FIXTURE SCHEDULE · Stadtsaal

HitLight · forumKLOSTER

Rathausplatz 5, 8200 Gleisdorf, Gleisdorf, Austria

DWG HL · METRIC

Drawn HitLight

Generated from the saved show

SOURCE 5871f4d853d3

FIXTURE SCHEDULE · CONTINUED

Fixture	Manufacturer / model	Position / mount	Mode / output
VISUAL PLANNING · DMX PATCH WITHHELD			
F081	Unverified source fixture / ADB Europe C 201 2kW PC (Pla)	ZR2	Unverified · Output excluded
F082	Unverified source fixture / ADB Europe C 201 2kW PC (Pla)	ZR2	Unverified · Output excluded
F083	Unverified source fixture / ADB Europe C 201 2kW PC (Pla)	ZR2	Unverified · Output excluded
F084	Unverified source fixture / ADB Europe C 203 2kW PC (Pri)	ZR1	Unverified · Output excluded
F085	Unverified source fixture / PAR64 1000W CP61	Boom SR lower	Unverified · Output excluded
F086	Unverified source fixture / Flutter LED	Zug1	Unverified · Output excluded
F087	Unverified source fixture / STROBO	Zug1	Unverified · Output excluded
F088	Unverified source fixture / Flutter LED	Zug1	Unverified · Output excluded
F089	Unverified source fixture / Flutter LED	Zug1	Unverified · Output excluded
F090	Unverified source fixture / Verfolger 1.2kW 10-16°	PLOTTED	Unverified · Output excluded
F091	Unverified source fixture / Flutter LED	Zug1	Unverified · Output excluded

Planning reference only. Confirm installed modes and patch with the venue.

VALIDATION APPENDIX

WARNING · PATCH_WITHHELD

DMX patch facts are withheld pending source verification. This planning document cannot be used for hardware output.

Objects: — · Remediation: review the source facts and regenerate.

WARNING · MODE_UNVERIFIED

DMX modes are unverified; output remains excluded.

Objects: F001–F091 · Remediation: review the source facts and regenerate.

WARNING · FIXTURE_DISABLED

Fixtures are disabled for this visual planning reconstruction.

Objects: F001–F091 · Remediation: review the source facts and regenerate.

WARNING · TITLE_METADATA_INCOMPLETE

Some professional title-block metadata is missing; the document will show an em dash.

Objects: d7d9a828ec00ff4810b0f96c · Remediation: review the source facts and regenerate.

HitLight

VENUE & DRAWING SOURCES

forumKLOSTER

Stadtsaal · Published house plot

Rathausplatz 5, 8200 Gleisdorf, Gleisdorf, AT

https://forumkloster.at/index.php/technik-im-stadtsaal_2859.htm

Sources checked 2026-11-03

Generated by HitLight from the reviewed partial forumKLOSTER reconstruction. Venue sources are cited as facts; their original artwork remains private.

Symbols: HitLight-owned category artwork. No manufacturer model geometry or original source pages included.

Partial reconstruction from the venue’s lighting documentation; the currently installed rig and its complete fixture census are not verified.

ESTIMATED GEOMETRY: the documents give no complete scale or trim heights, so the stage size, fixture positions in metres and hanging heights are best-guess estimates, not measurements.

91 of 91 source-labelled fixture records retain unconfirmed exact installed identities or modes; original printed names and display substitutions remain qualified.

Modes and DMX addresses are unverified best guesses; check them with the venue before driving real fixtures.

1 documented unit is not shown because its position is not drawn to scale or not located in the documents.

91 records display 85 approximate public catalogue housings or labelled donors and 6 visual fallbacks. 7 display references use newly authored generic flood/PAR class housings. These do not identify installed products or verify wattage, optics, native DMX, dimming, rigging or hardware. Original source, geometry, mode, patch and output-exclusion qualifications remain.

4 existing DS205 display references use its repaired original public body. Fixture records, native controls, source/donor labels, disabled/unpatched state and stored placements/mounts are unchanged. DN205 and generic ADB labels remain visual substitutes. Small details are estimated; installed identity, source currency and geometry remain unverified.

Approximate planning view; not official venue paperwork or output-ready. Original HitLight symbols only; no source pages, OEM meshes, photos or logos. Original files remain private; modes and patch unverified.

Fixture plot original: https://forumkloster.at/0uploads//dateien6359.pdf · checked 2026-11-03

Official venue/technical source page:
https://forumkloster.at/index.php/technik-im-stadtsaal_2859.htm · checked 2026-11-03

Published capacity 720 for Stadtsaal: https://forumkloster.at/der-stadtsaal_2910.htm · checked 2026-11-03

Public venue page: https://www.hitlight.app/venues/austria/forumkloster-d7d9a828

HitLight | hitlight.app